



- 01 Proposed brick to match existing
- 03 Concrete low pitch roof tiles to match existing
- 04 Black / Grey UPVC downspout and gutters to match existing.
- 07 Painted white fascia to match existing.
- 08 Extended garden fence to match existing.
- 11 White UPVC double glazed Opaque windows to match existing.

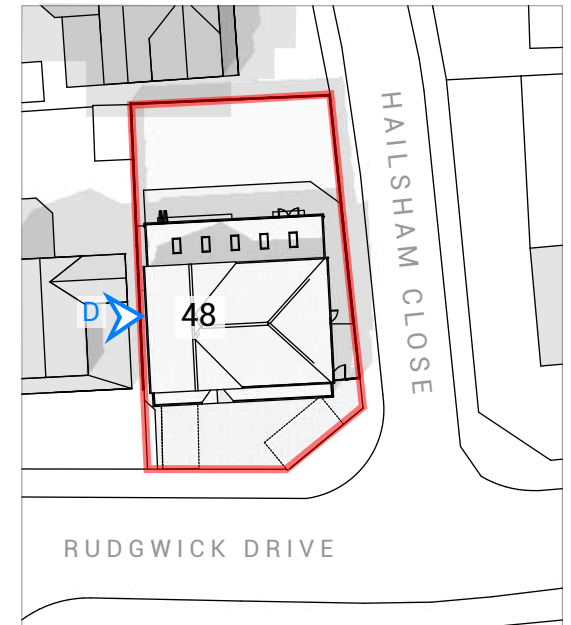

PROPOSED SITE PLAN

Scale 1:500 @ A4

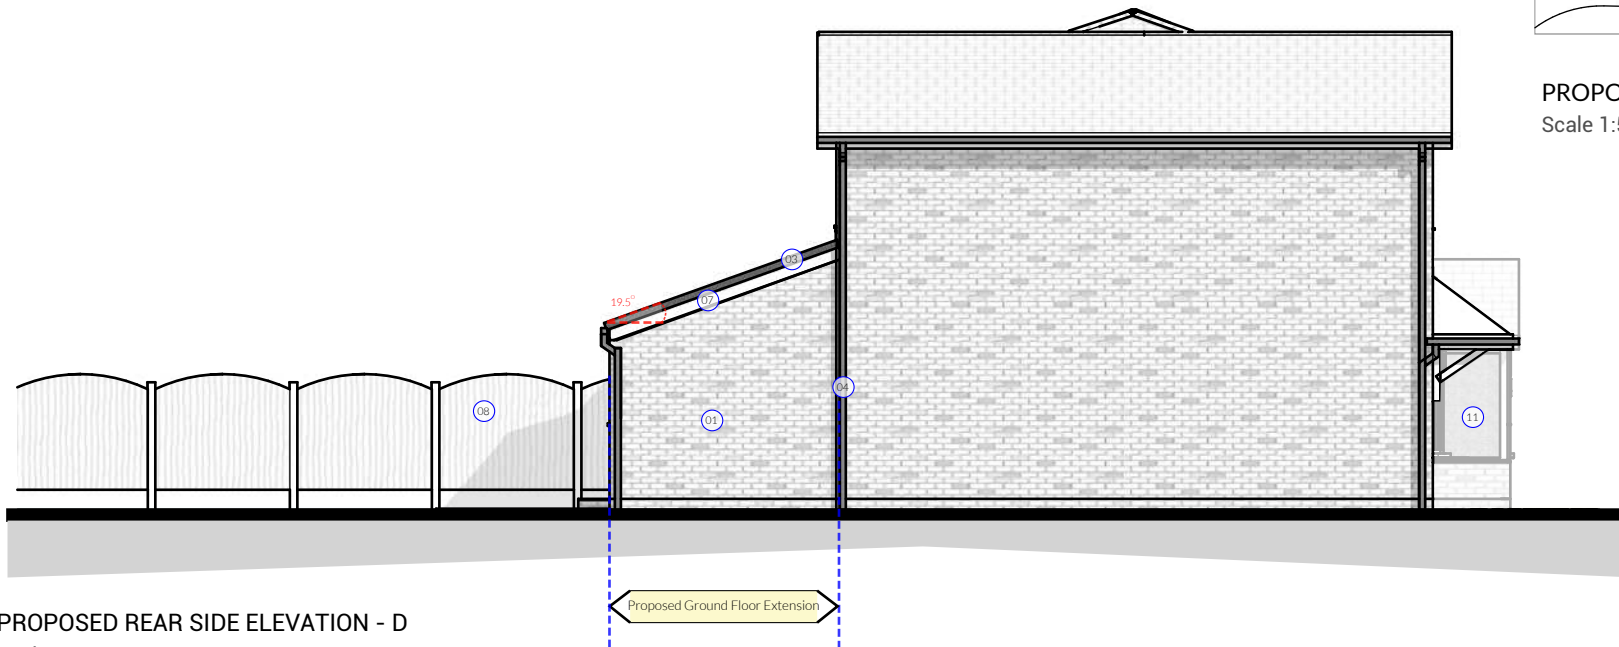

PROPOSED REAR SIDE ELEVATION - D

Scale 1:100 @ A4



Notes: Do not scale from this drawing. Use figured dimensions in all cases. Check all dimensions on site. Report any drawing errors or discrepancies to O'Brien & Noel Architects before proceeding. This drawing has been created for the purposes identified in the status and should only be used for this purpose. This is not a construction drawing. To be read in conjunction with all approved documents, permits, drawings and information and drawings from other appointed consultants.

Project: 48 Rudgwick Drive _ Bury _ BL81YA

Drawing: Proposed Rear Side Elevation

Job-Dwg No: 112-P06_RevE

tel: 0151 528 2211

email: contact@obriennoel.com

web: www.obriennoel.com

PLANNING

18/05/2022

O'BRIEN
& NOËL
ARCHITECTS