

Notes:

This drawing is the copyright Paddock Johnson Partnership Limited and may not be used without their prior written consent.

The drawing is to the identified scale unless otherwise stated (NTS) and written dimensions are always to be used in preference to scaled dimensions.

If no dimensions are shown please refer to the scale bar for reference.

The Architect is not responsible for discrepancies if they are measured incorrectly by others.

+

REV:

DATE:

DESCRIPTION:

BY:


A

22.10.25

General updates, planning issue

CT


PV shown indicatively. Amount and size TBC during RIBA Stage 4 design to comply with Building Regulations

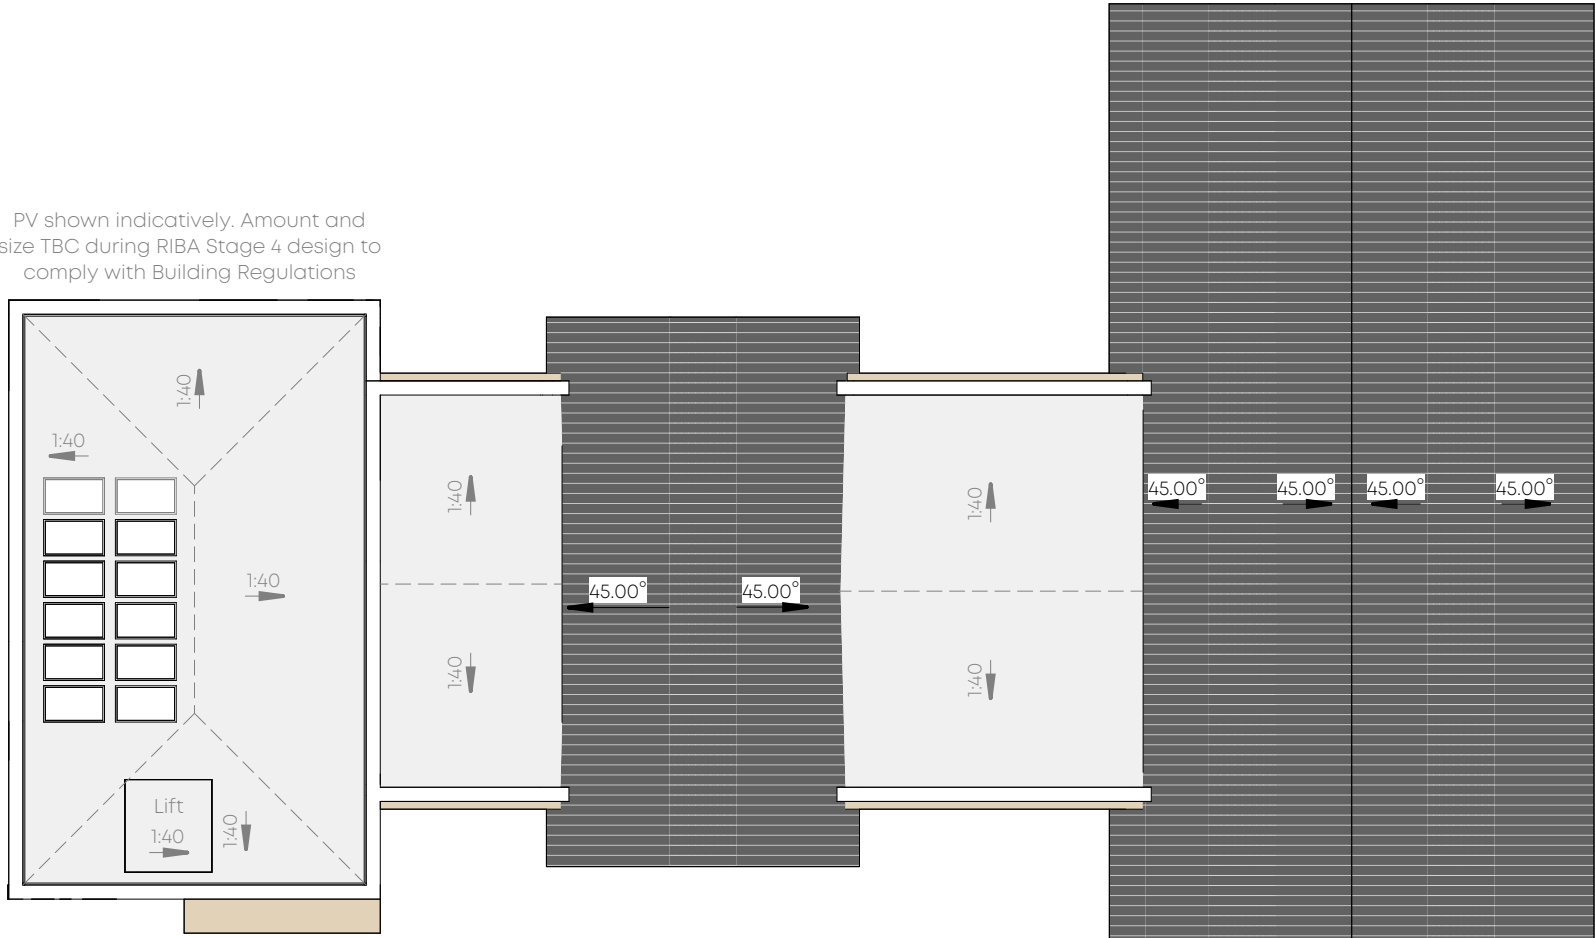



RF Roof Plan

1 : 200

 

VISUAL SCALE 1:200 @ A3

CLIENT:

Westshield Ltd.

PROJECT:

Proposed Golf Club
Ashbourne Grove, Stand Golf
Club, Whitefield, M45 7NL

DRAWING TITLE:

Proposed Roof Plan

DRAWING NUMBER:

23036-PJA-CH-RF-DR-A-2001-A

SCALE:

1 : 200@A3

DATE:

03.02.25

STATUS:

PLANNING

BY:

CT

CHECKED:

SH

PADDOCK
JOHNSON

Studio 2, The Lyceum,
Bath Street, Port Sunlight,
Merseyside, CH62 4UJ
0151 643 1234
admin@paddockjohnson.com
www.paddockjohnson.com
Paddock Johnson Partnership
Limited. Registered in England
and Wales. No. 06684275