


Project No. JC 88B



Revisions


Project
North

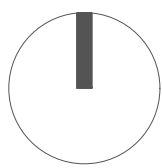

Drawn by: AC	Checked by: JC
Scale	1:100, 1:1250


SITE
PLANS

A1.1

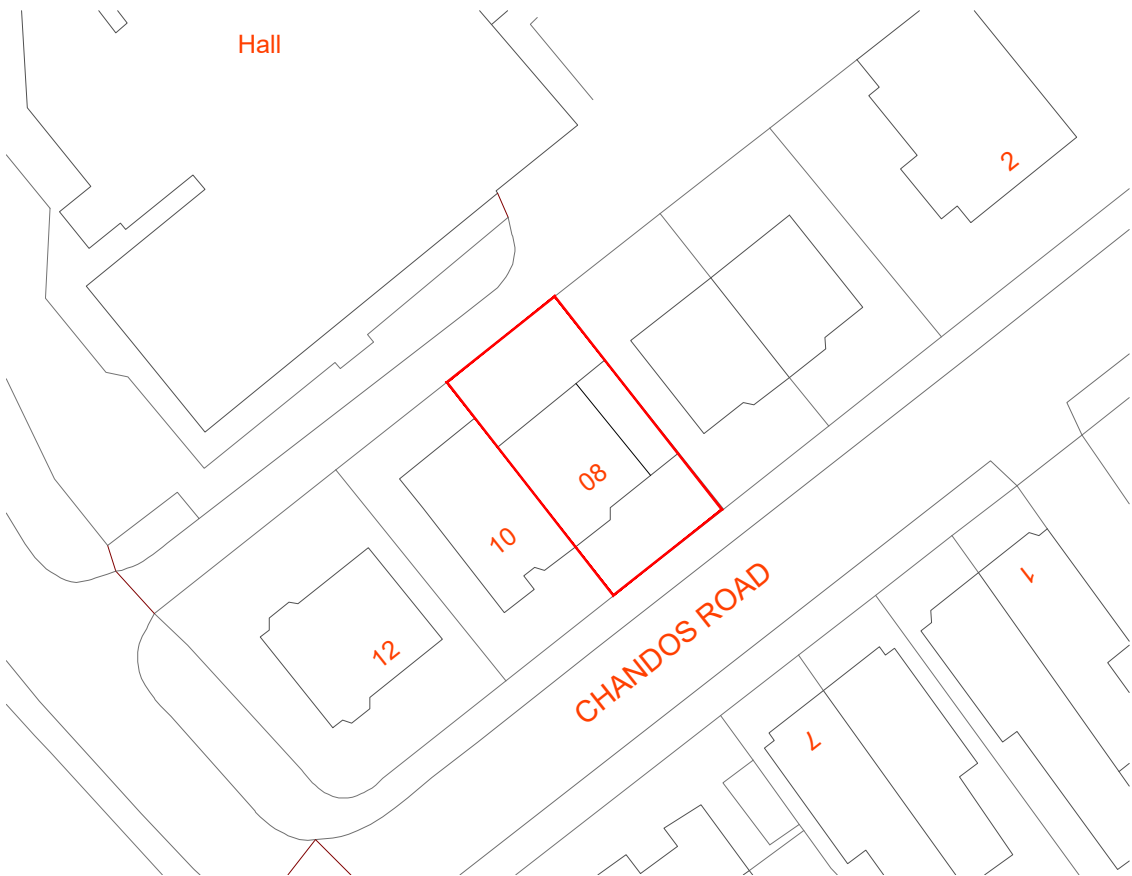


© Crown Copyright and database rights 2021 OS 100047474.
RED LINE INDICATES BOUNDARY

1 EXISTING BLOCK PLAN
SCALE: 1:500

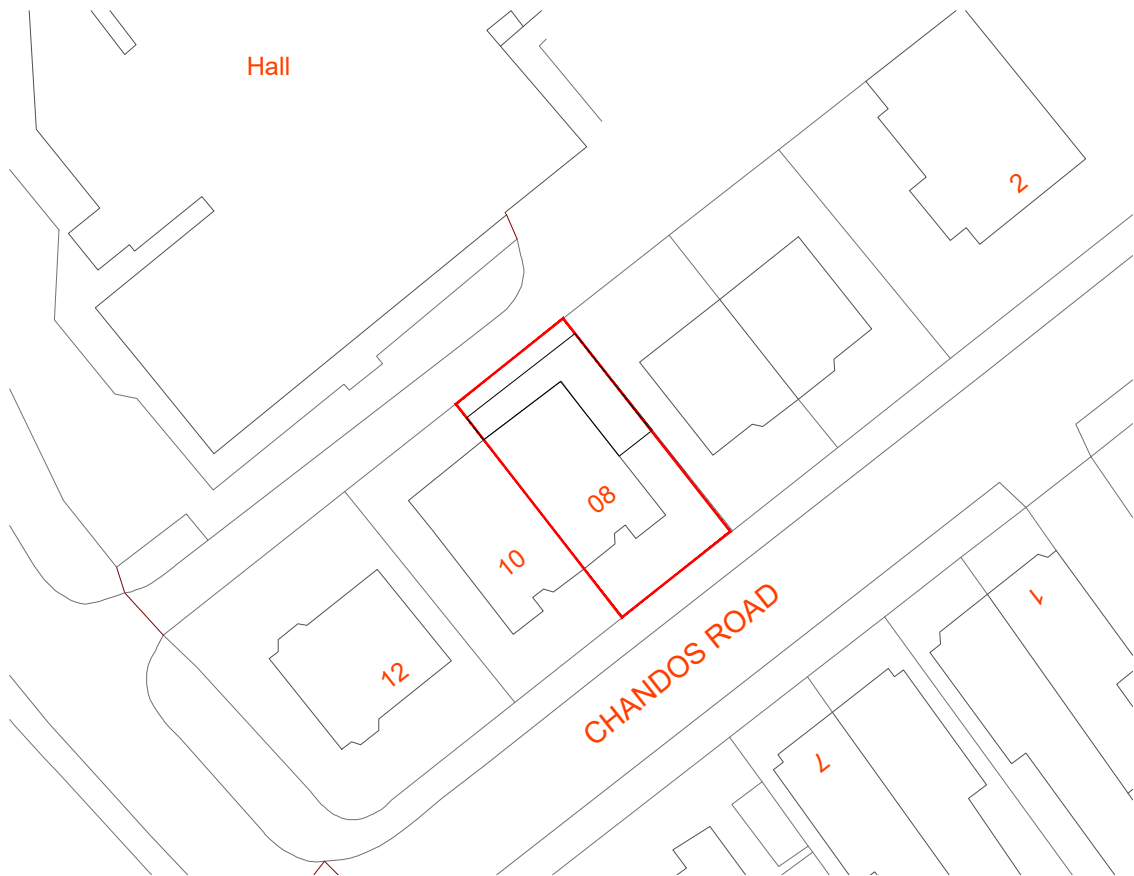

© Crown Copyright and database rights 2021 OS 100047474.
RED LINE INDICATES BOUNDARY

2 PROPOSED BLOCK PLAN
SCALE: 1:500

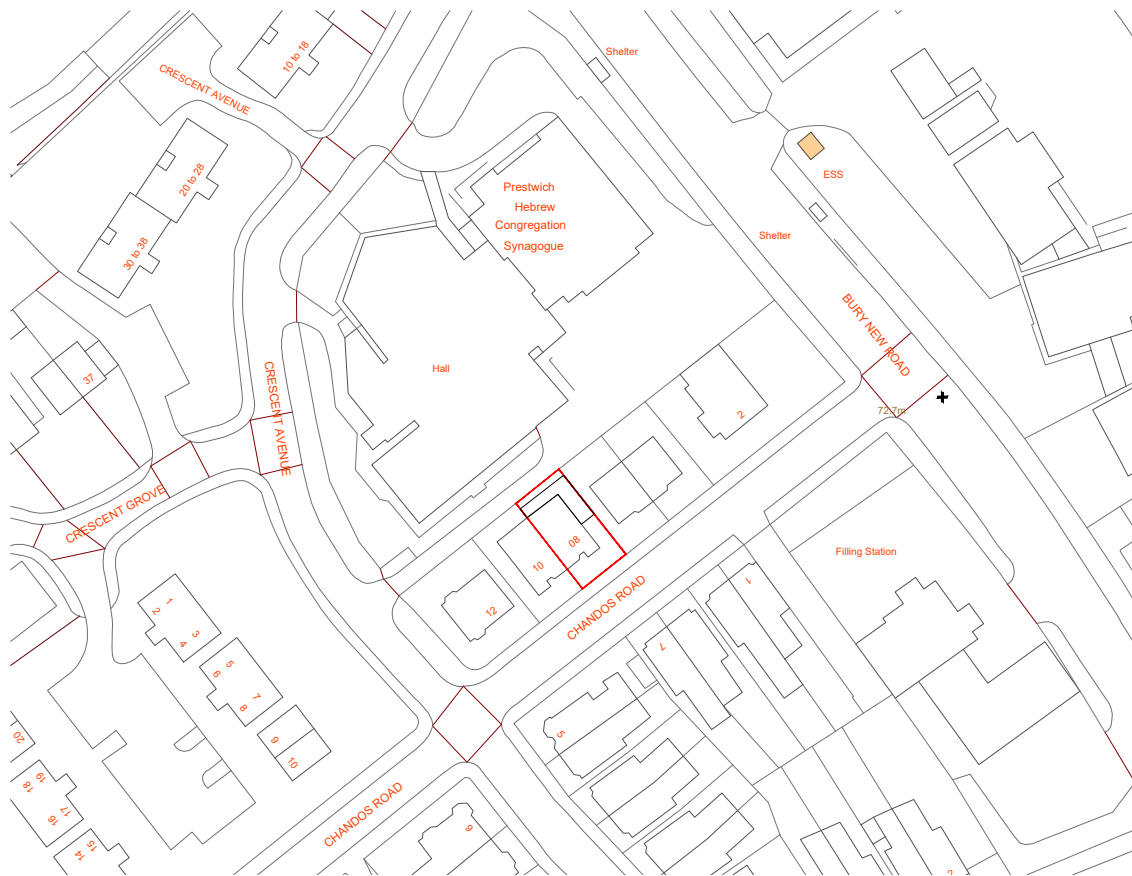

3 SITE PLAN
SCALE: 1:1250