




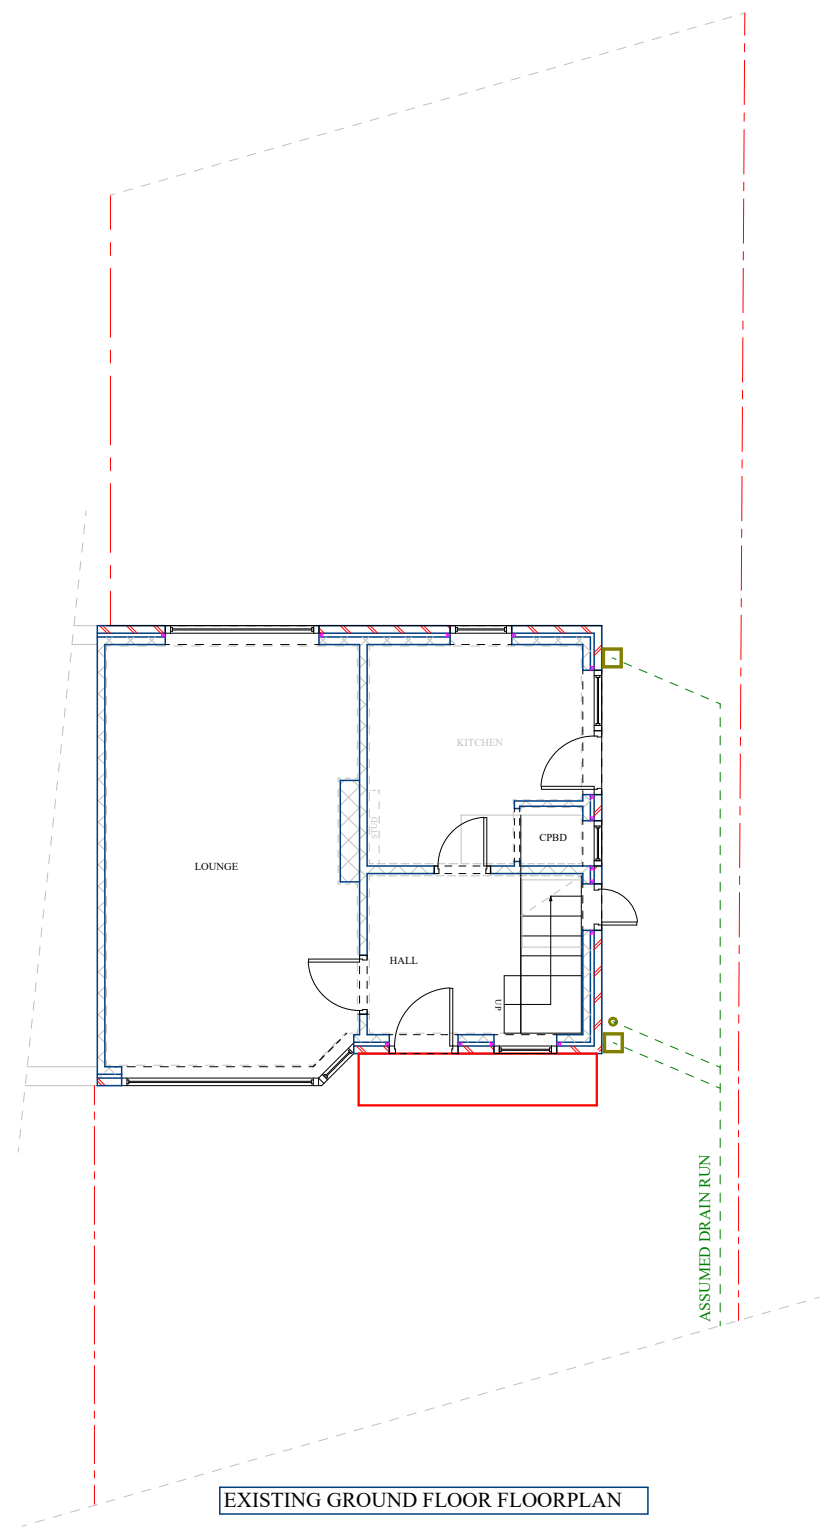


EXISTING GROUND FLOOR FLOORPLAN

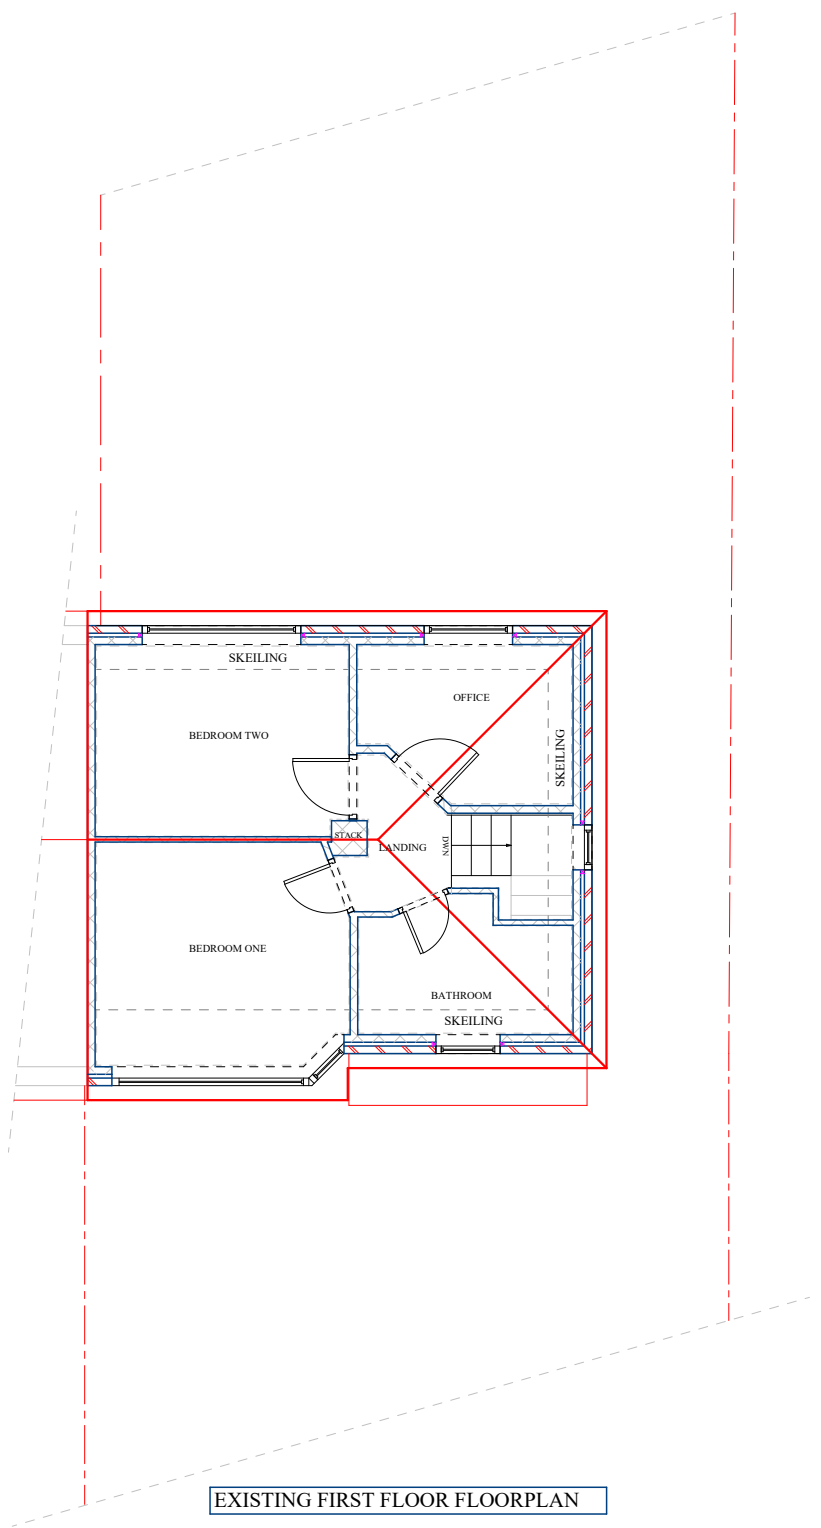


EXISTING FIRST FLOOR FLOORPLAN

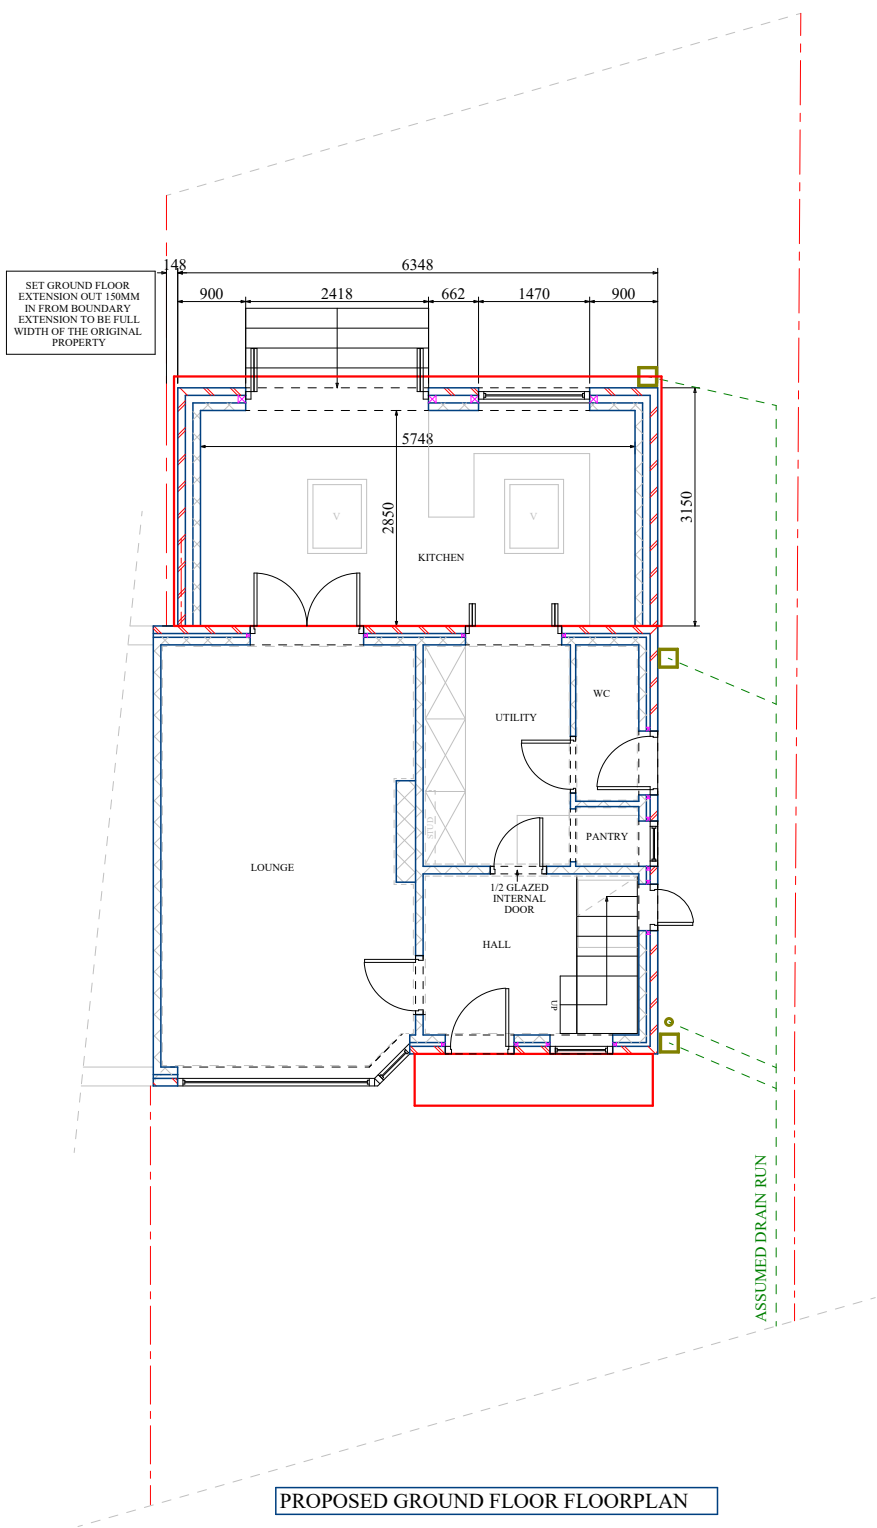


PROPOSED GROUND FLOOR FLOORPLAN

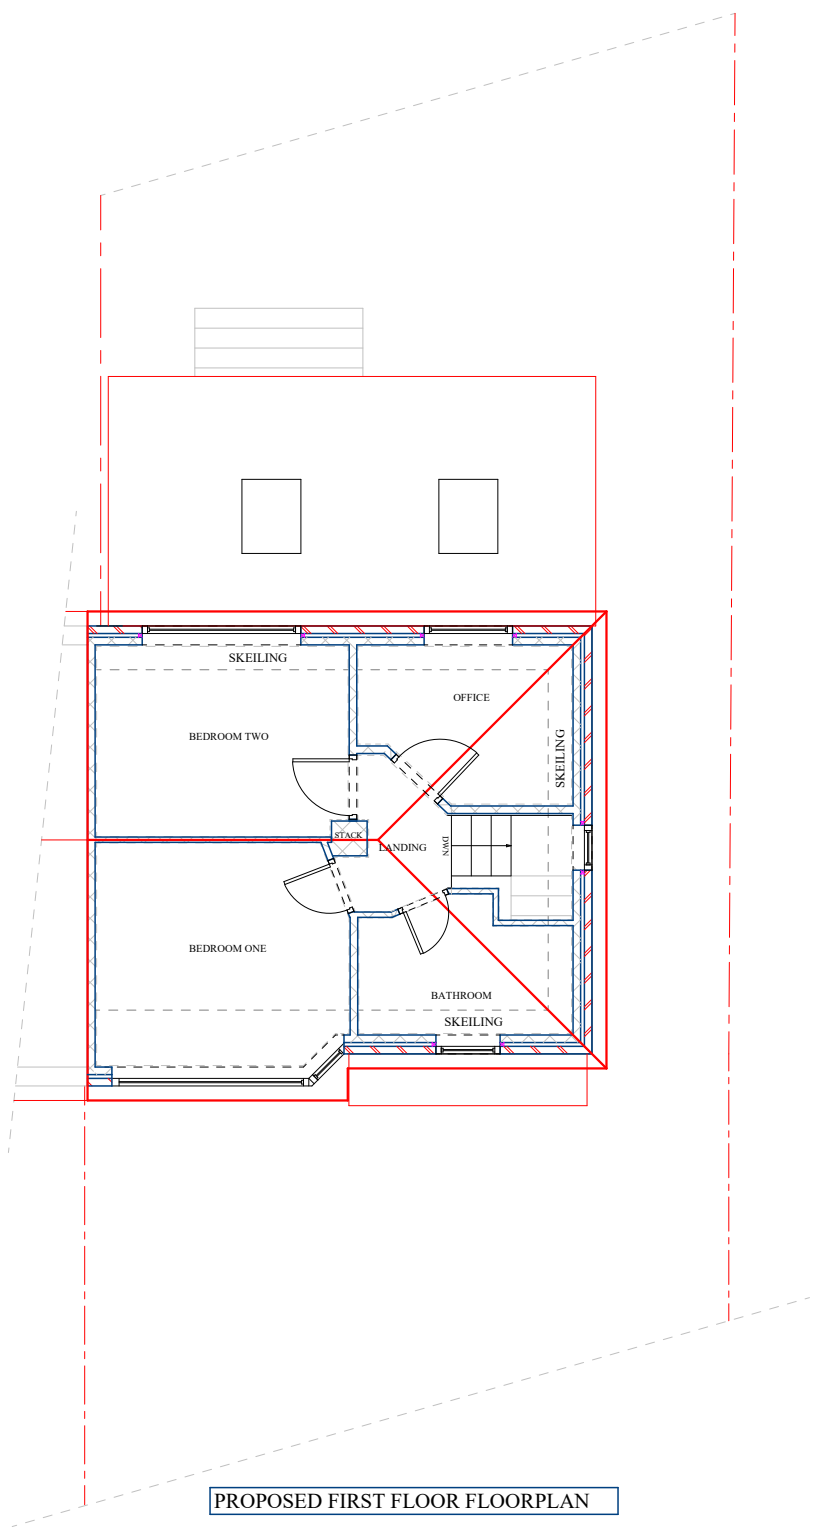


PROPOSED FIRST FLOOR FLOORPLAN

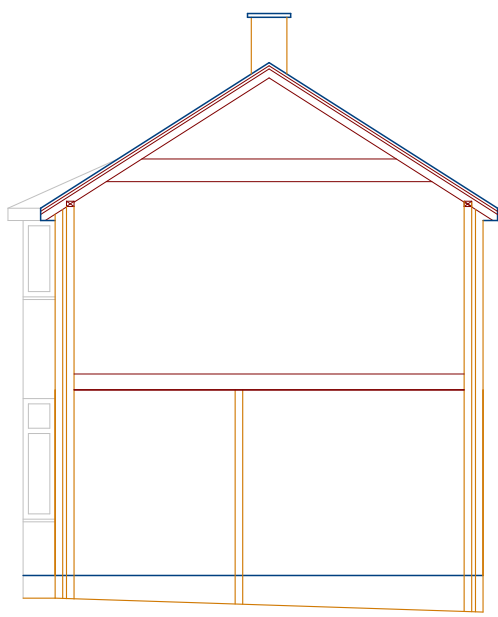


EXISTING RIGHT SIDE ELEVATION X-SECTION

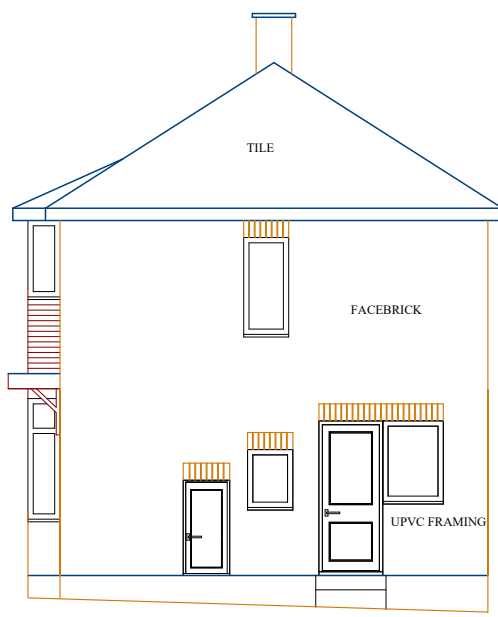


EXISTING RIGHT SIDE ELEVATION

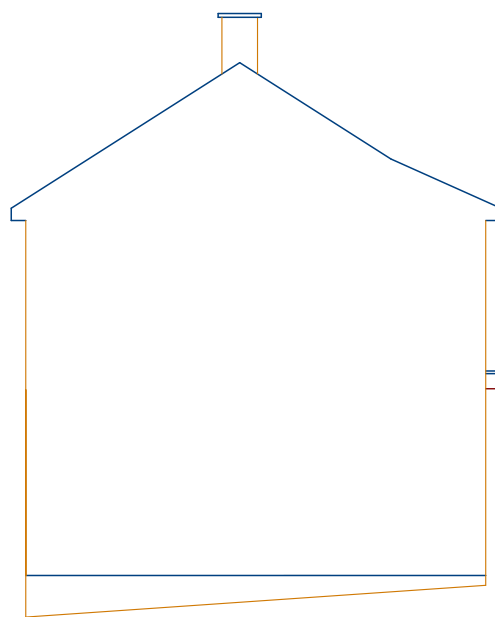


EXISTING LEFT SIDE ELEVATION

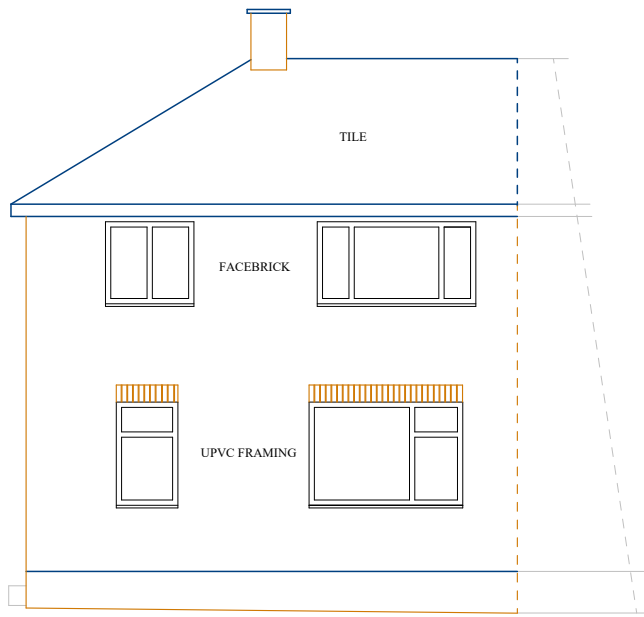


EXISTING REAR ELEVATION

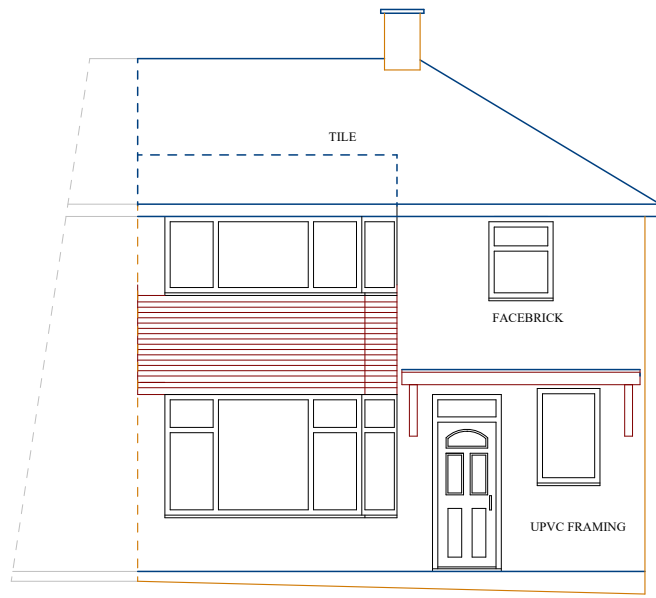


EXISTING FRONT ELEVATION

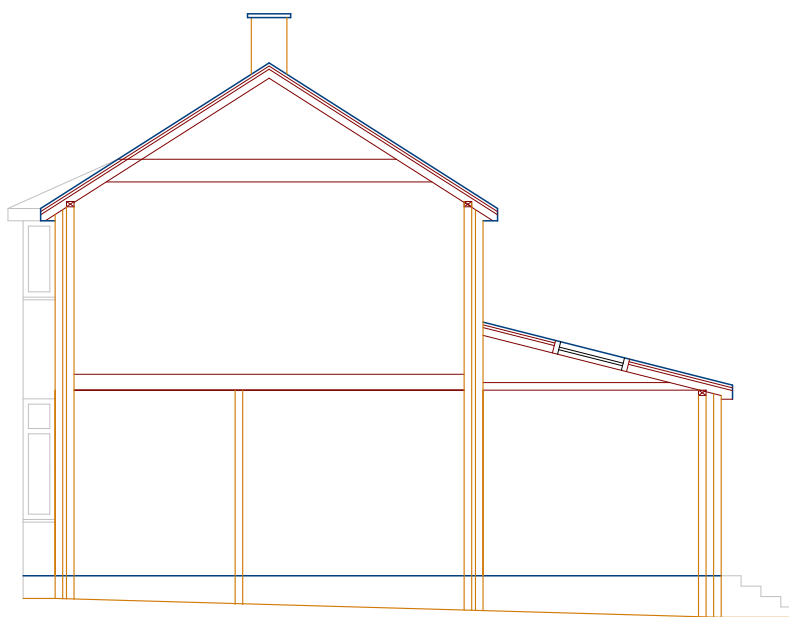


PROPOSED RIGHT SIDE ELEVATION X-SECTION

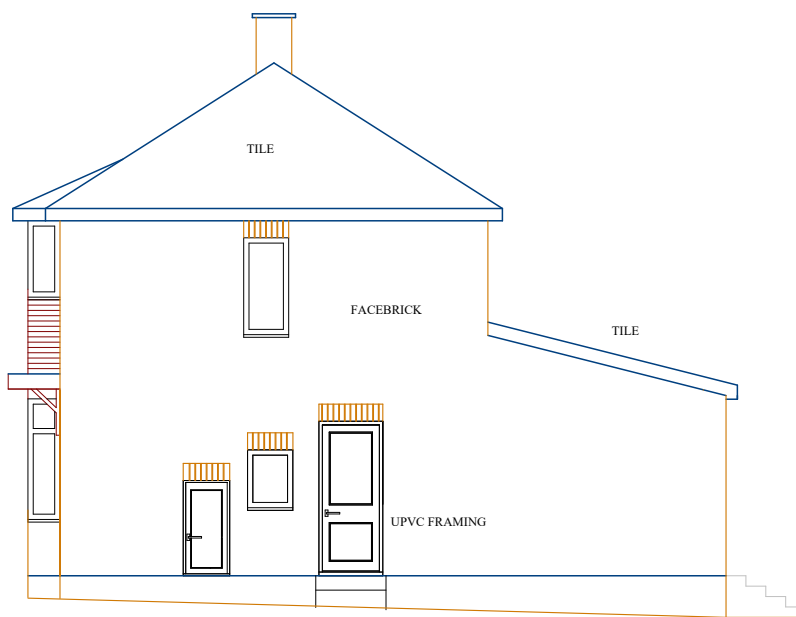


PROPOSED RIGHT SIDE ELEVATION

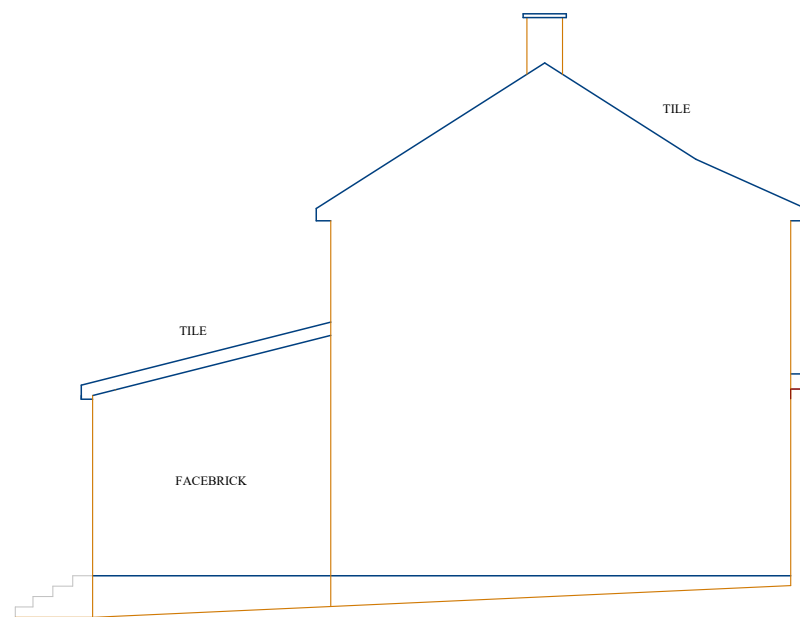

PROPOSED LEFT SIDE ELEVATION

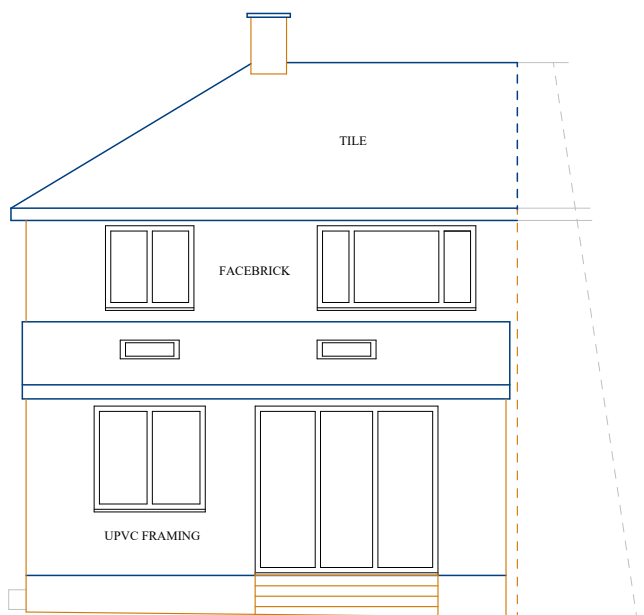

PROPOSED REAR ELEVATION

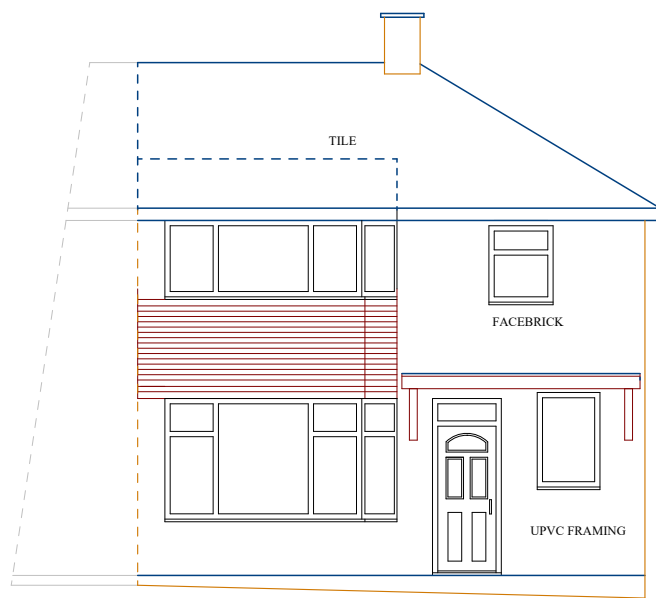

PROPOSED FRONT ELEVATION

Notes

These Drawings have been provided for submission to the local authority for Planning Approval and/or Building Regulations approval.

Do not scale from this drawing. It is the responsibility of any nominated builder/contractor to take full site measurements & provisions for drain runs before any development commences.

The survey has been carried out to what is visible to the naked eye. No investigations have been carried out such as the removal of plasterboard the lifting of floorboards, loft investigations or ground suitability.

Copyright © Date 20/2/23 Produced by Chris Marsden of PLANS 2 EXTEND LTD All rights reserved. No part of these drawings may be reproduced, altered, distributed, or transmitted in any form or by any means, including photocopying, or other electronic or mechanical methods, without the prior written permission of PLANS 2 EXTEND.

For permission requests, write or Email. to Chris Marsden at the address below:

Plans 2 Extend Ltd
98 Bolton Road
Atherton
M46 9JY
email address: chris@plans2extend.co.uk

IT IS THE RESPONSIBILITY OF THE CLIENT AND CONTRACTOR TO ADVISE PLANS2EXTEND OF ANY POTENTIAL CHANGES TO THE PROPOSED SCHEME.

PLANS2EXTEND WILL NOT BE RESPONSIBLE FOR THE RESULTS FOLLOWING ANY DEVIATIONS TO THE APPROVED DRAWINGS.

MEASUREMENTS ARE MASONRY TO MASONRY AND DO NOT INCLUDE INTERNAL FINISHES.

WINDOW HEIGHTS MAY CHANGE FOLLOWING STRUCTURAL ENGINEERS INPUT



Plans 2 Extend Ltd: 07557367769

PROJECT:
SINGLE STOREY REAR EXTENSION

ADDRESS:
108 THATCH LEACH LANE
WHITEFIELD
M45 6PW
PLANNING PURPOSE DRAWINGS

CLIENT:
MARLON + TILLY JAMIESON

Drawing No.
P2E270123B

Date:
22/02/2023


Drawn by:
DUARTE

Scale

1:100

Checked by:
CHRIS

Page Size - A1

 

Plans 2 Extend Ltd
98 Bolton Road
Atherton
M46 9JY
email address: chris@plans2extend.co.uk

drawings subject to final approval