
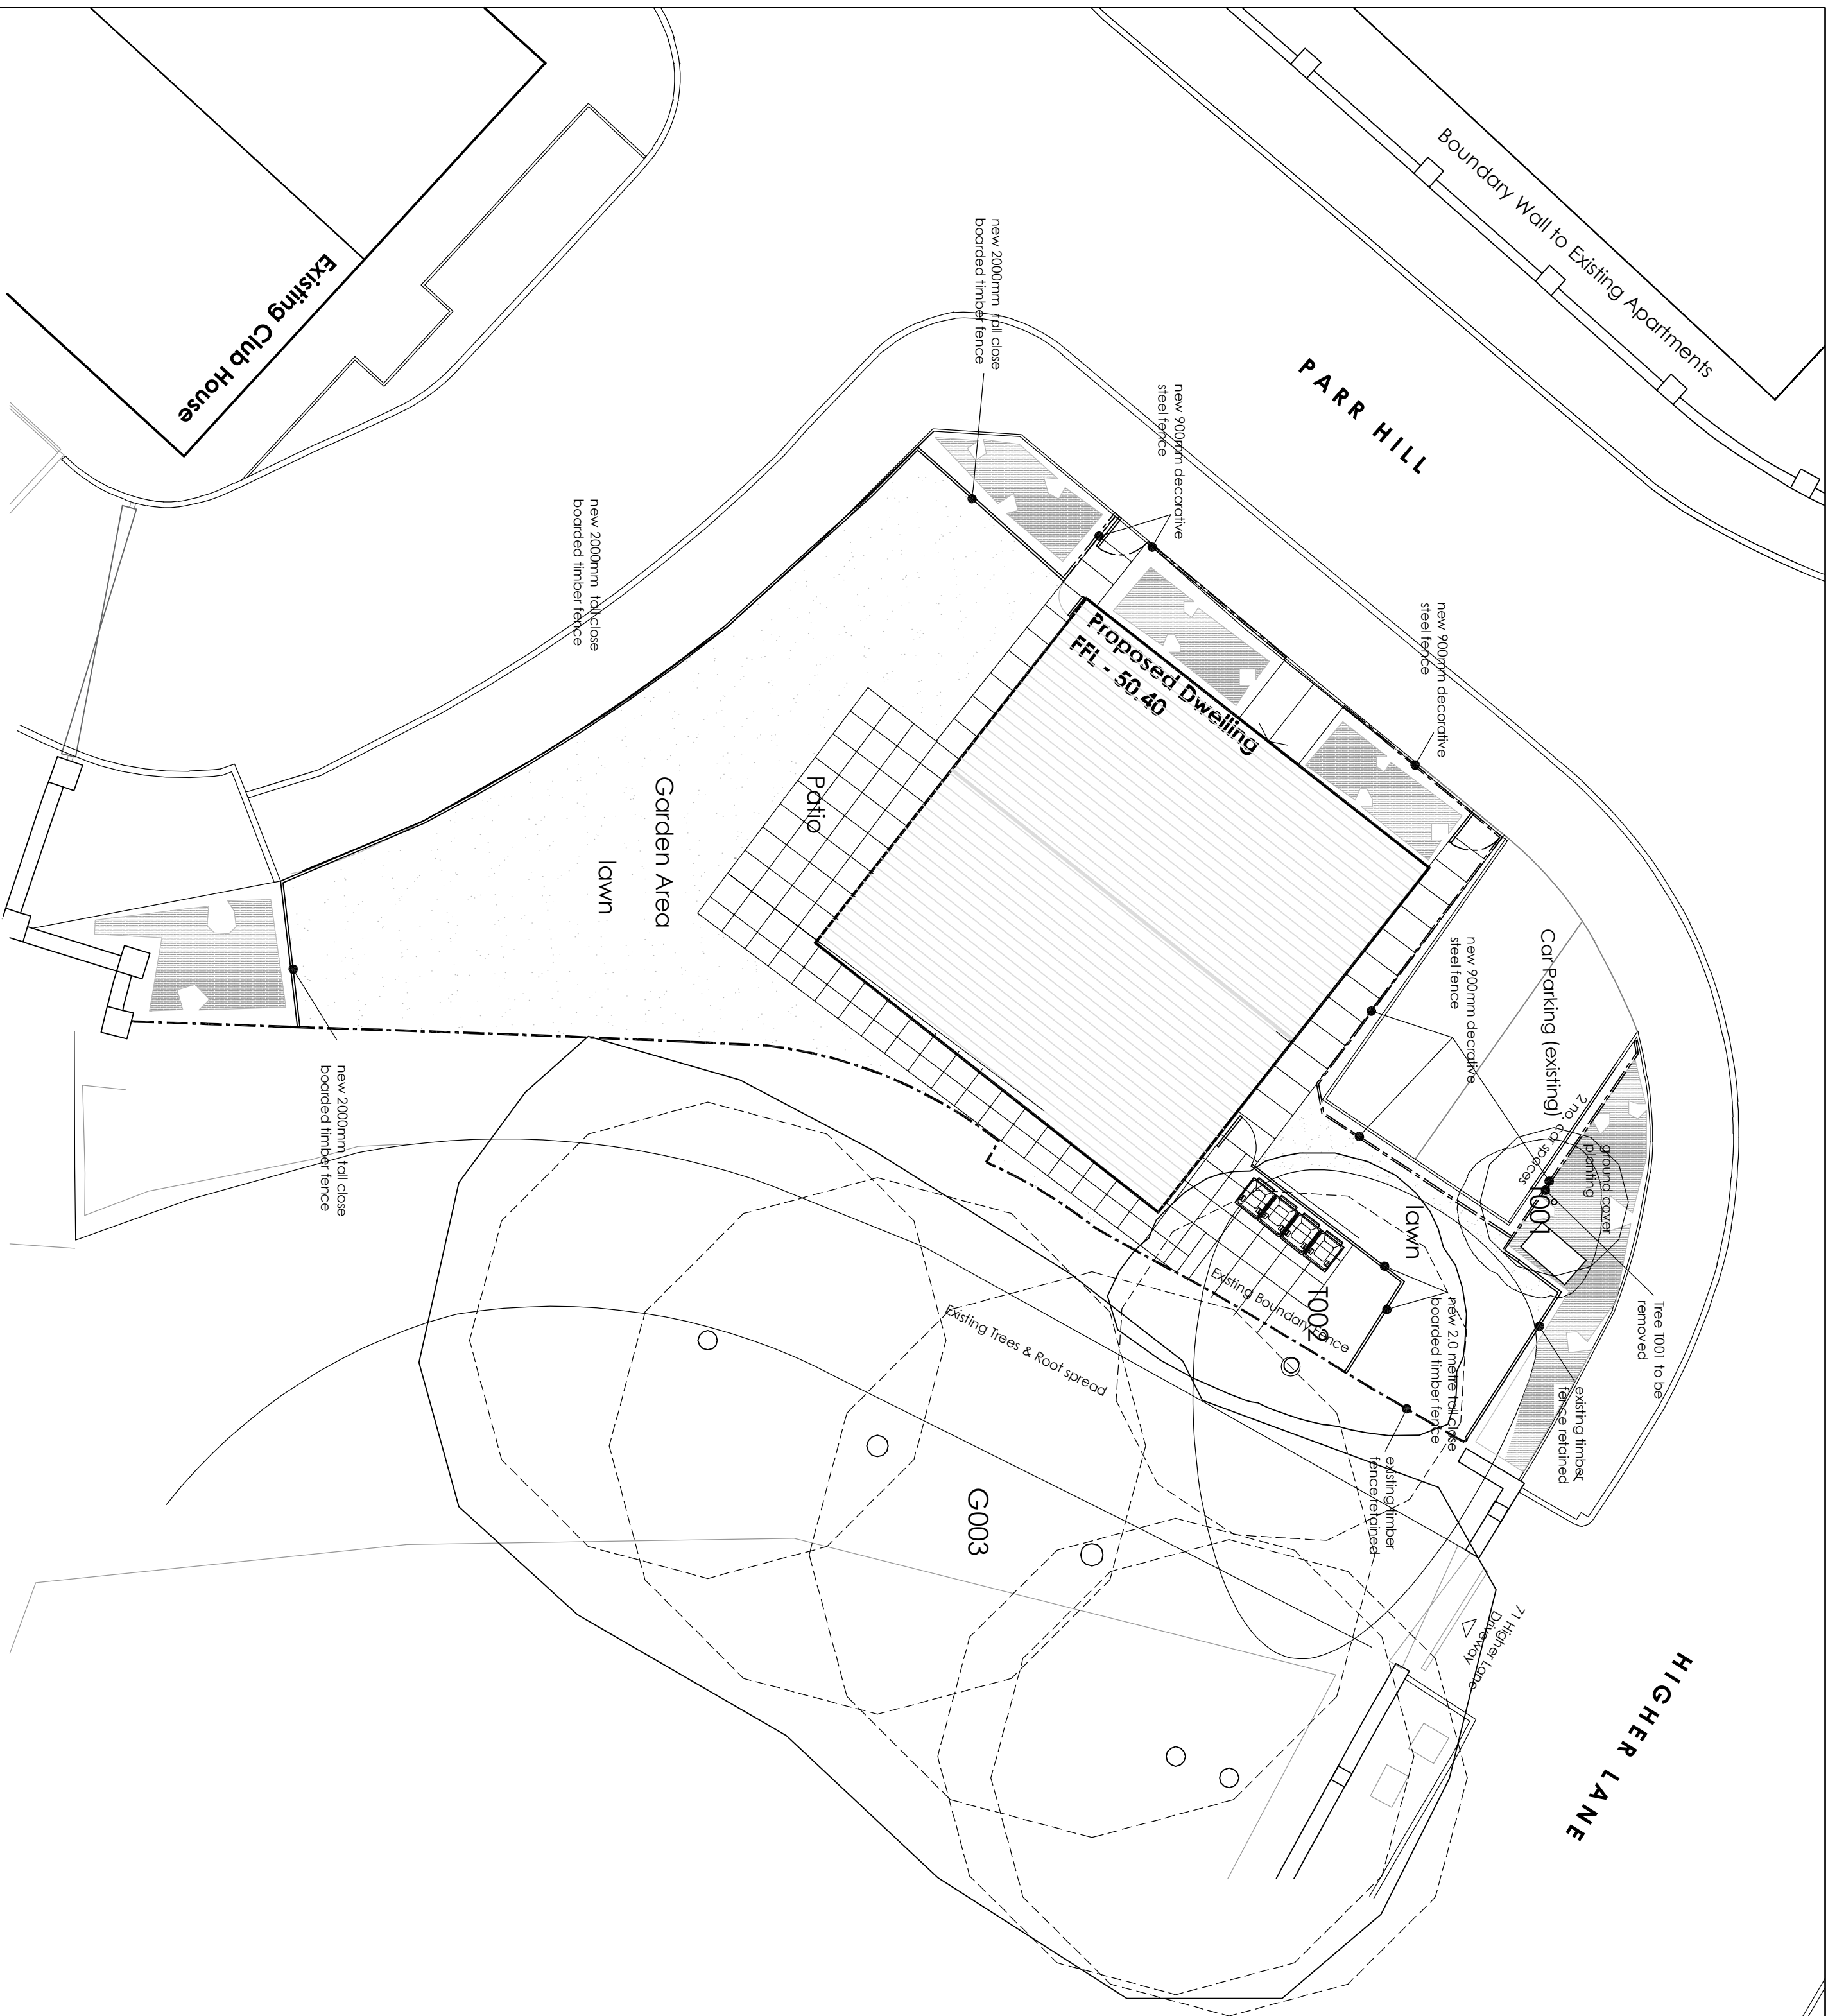
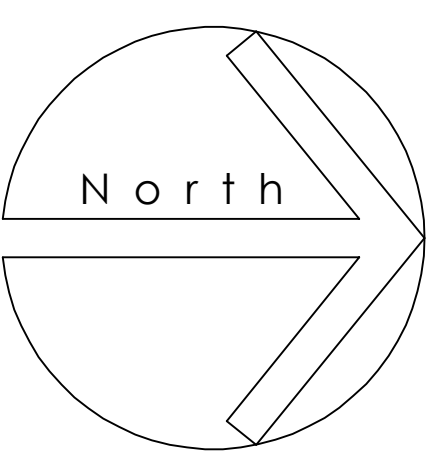


- do not scale dimensions from this drawing
- all dimensions to be checked on-site and
discrepancies to be reported to the architects

 

client	date		
project	Proposed Dwelling Parr Hill Whitefield		
title	Proposed Site Plan		
drawing number	revision		
3550-04	H		
scale	date		
1:100@A2	August 2025		
drawn by	status		
DF	Planning		

fisk
&associates
architects

20 chorley road, swinton, manchester, m27 5qj
t - 0161 793 5300 e - info@rafisk.co.uk

