




- do not scale dimensions from this drawing  
- all dimensions to be checked on-site and  
discrepancies to be reported to the architects

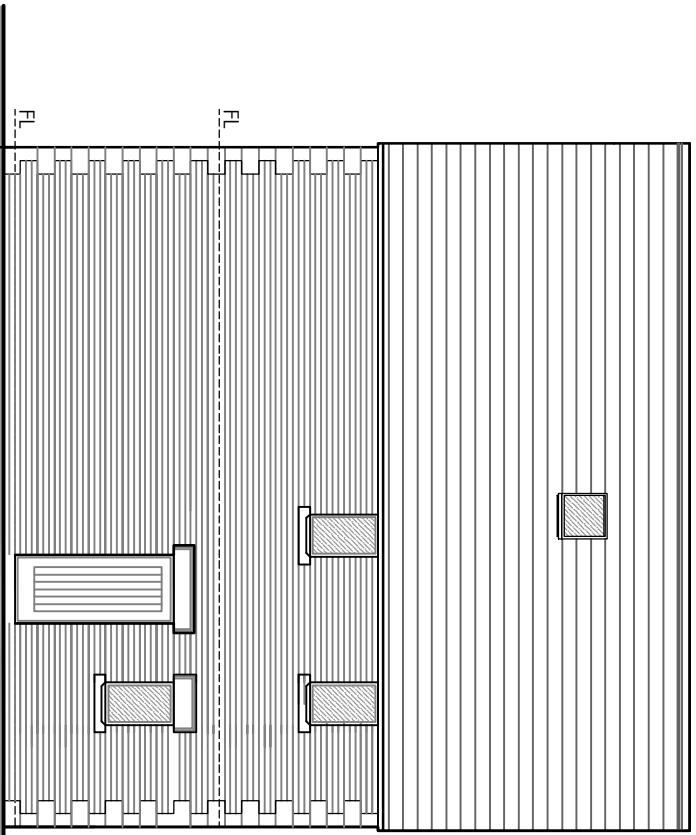


South East Elevation  
scale 1:100

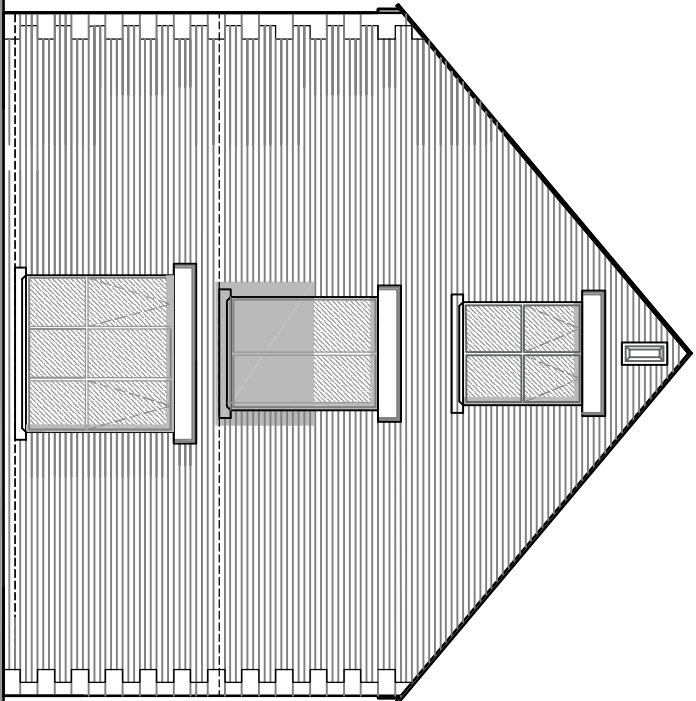


North East Elevation  
scale 1:100

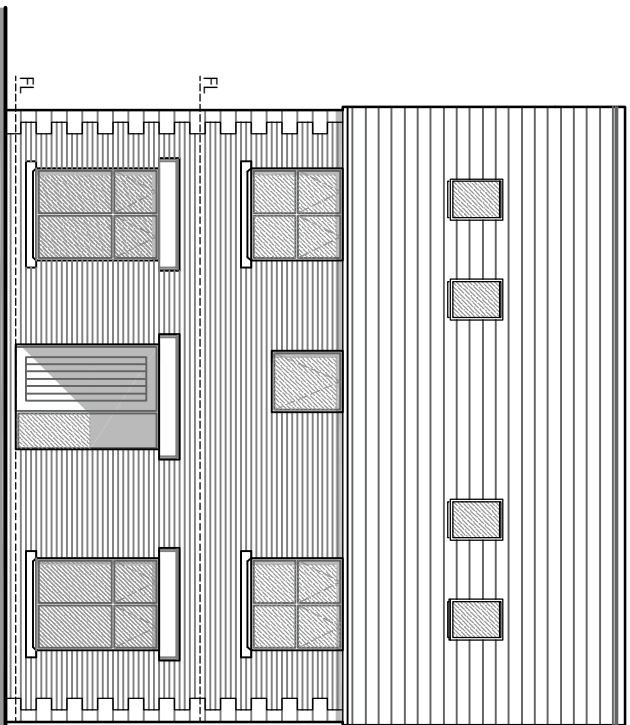


North West Elevation  
scale 1:100

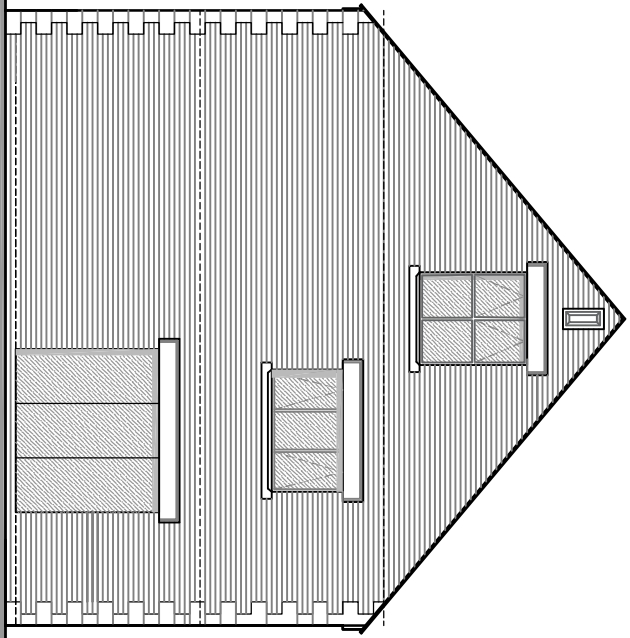



South West Elevation  
scale 1:100

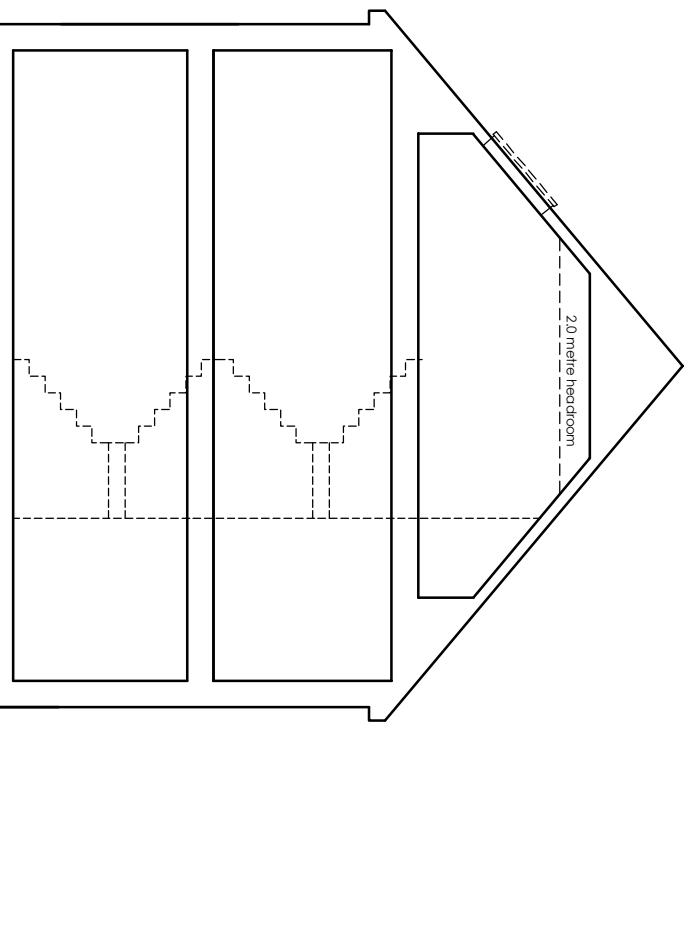


Section scale 1:100

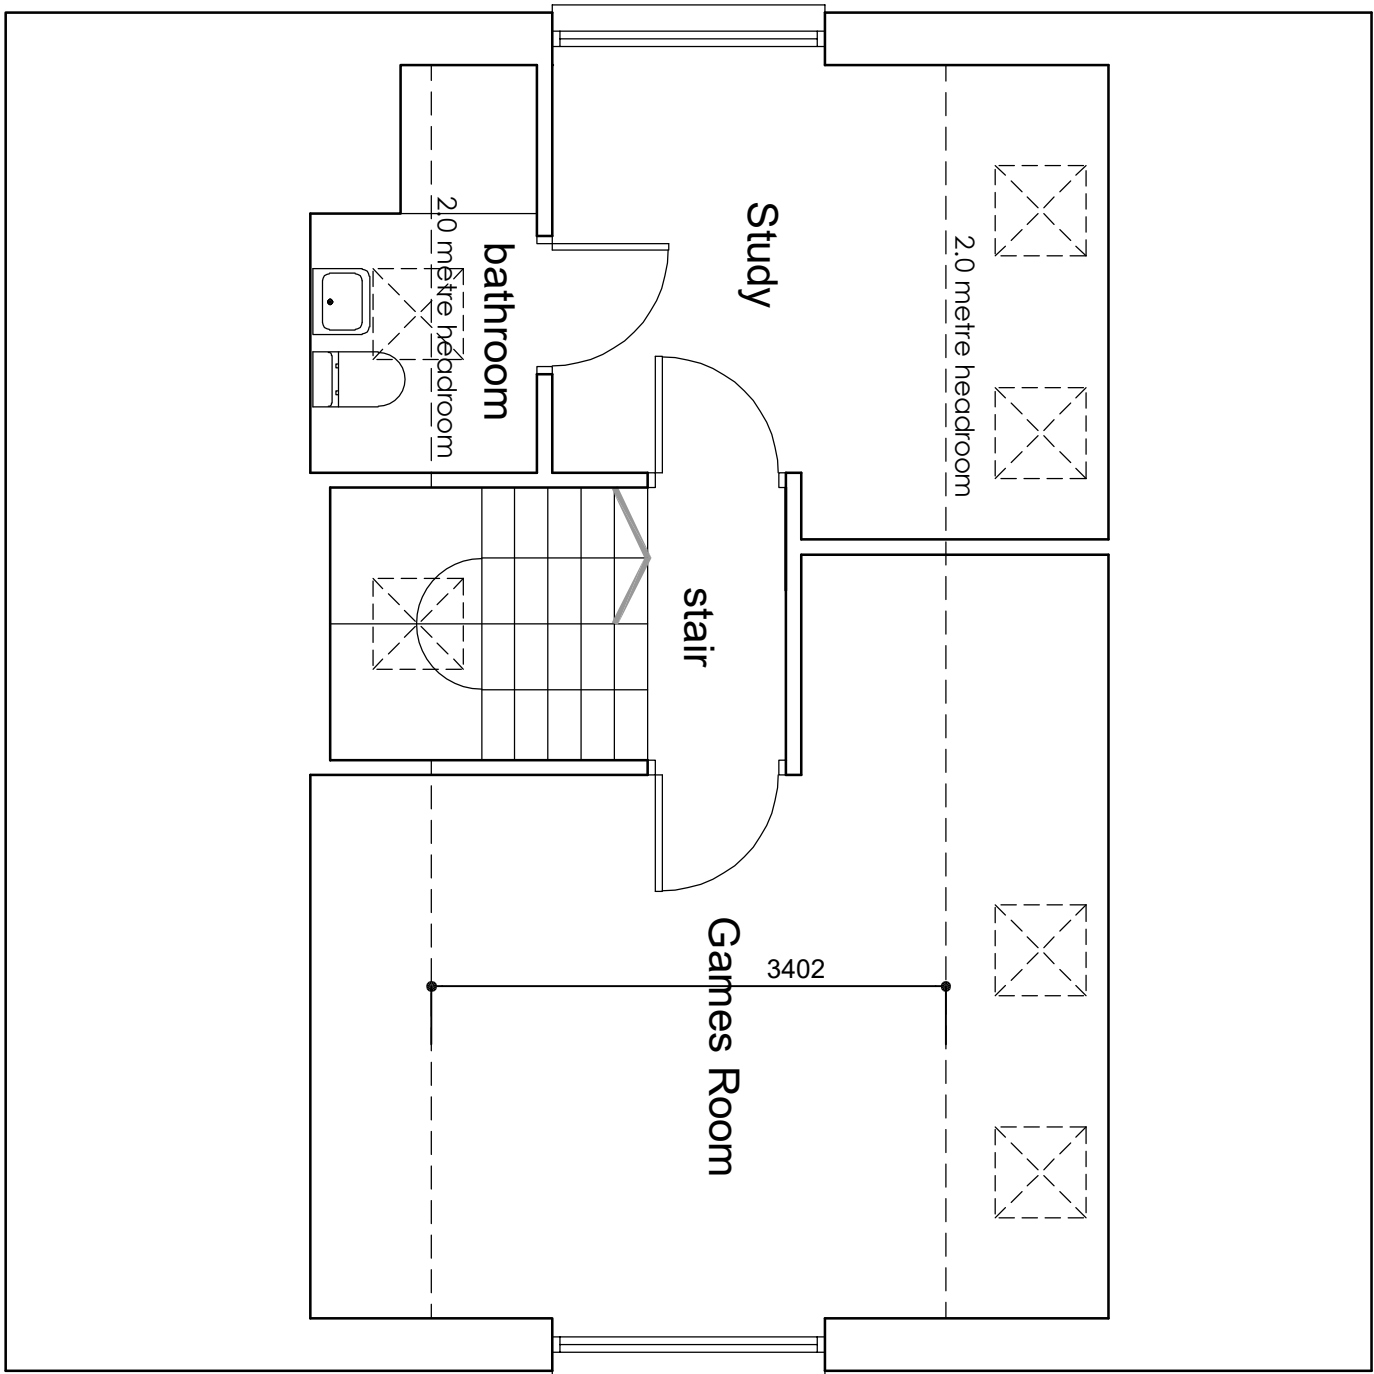

Roof Level Plan  
scale 1:50

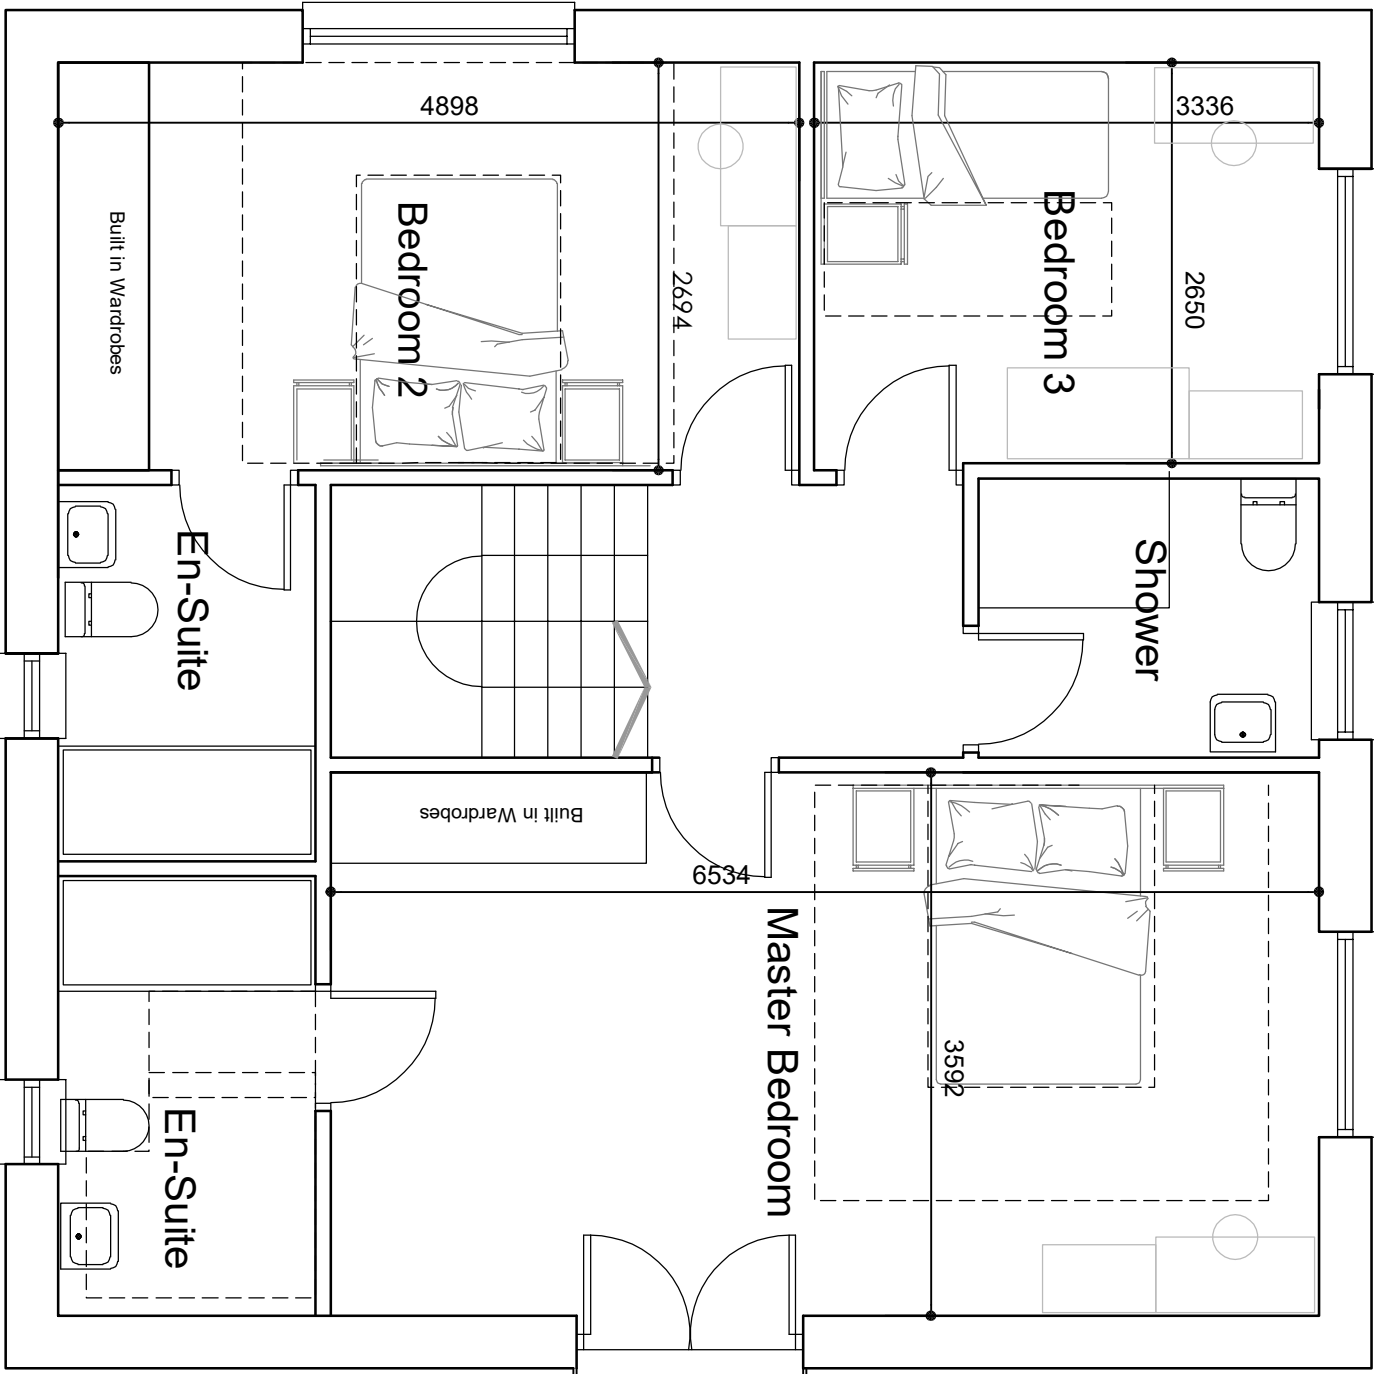 

First Floor Plan

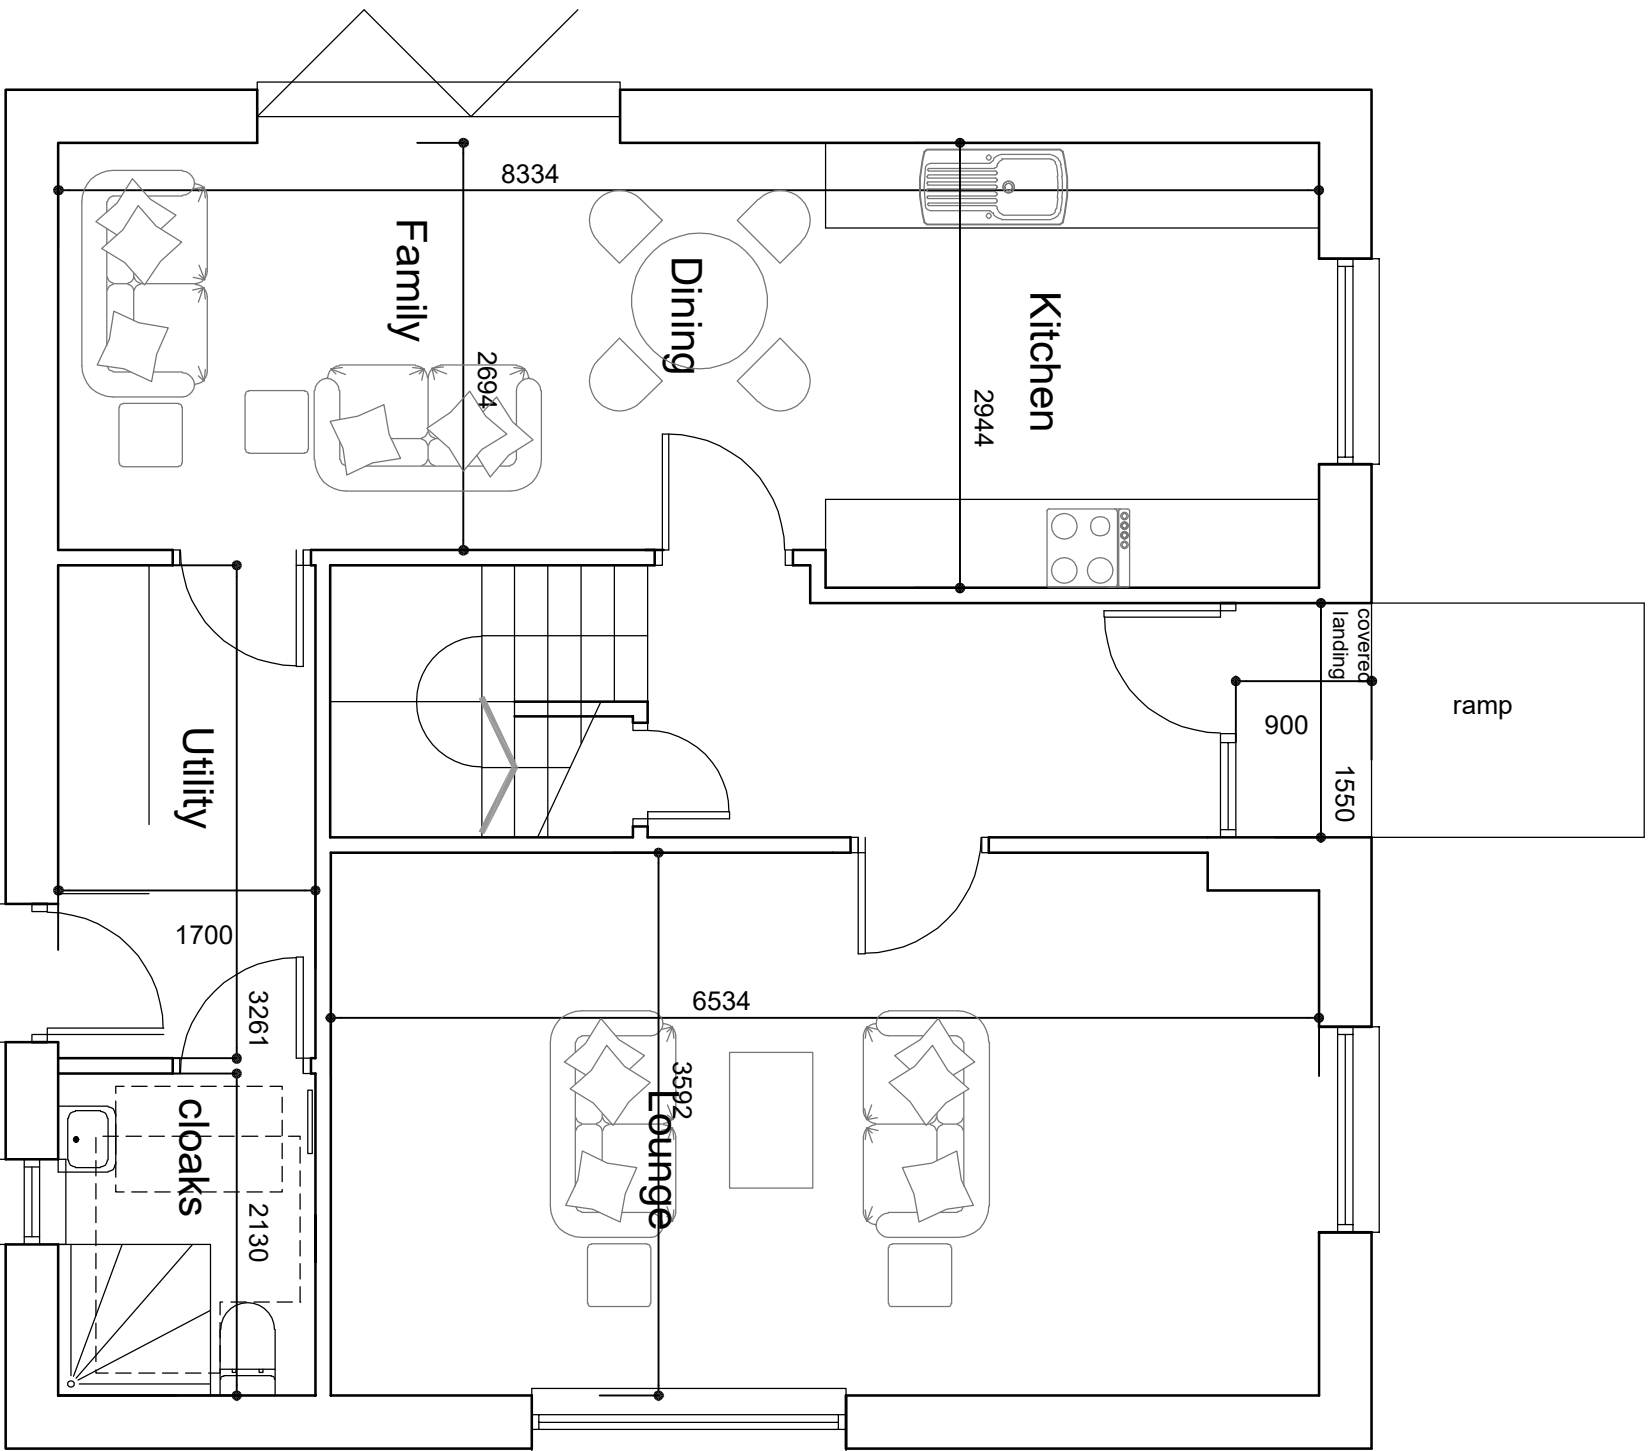

Ground Floor Plan

|                |                                                      |          |   |
|----------------|------------------------------------------------------|----------|---|
| client         |                                                      |          |   |
| project        | Proposed Dwelling,<br>Parr Hill,<br>Whitefield, Bury |          |   |
| title          | Floor Plans, Section and Elevation                   |          |   |
| drawing number | 3550:05                                              | revision | L |
| scale          | As shown A1                                          | date     |   |
| drawn by       | RH                                                   | studs    |   |

**fisk**  
& associates  
architects

20 chorley road, swinton, manchester, m27 5ol  
t - 0161 793 5300 e - info@rtafsk.co.uk

