

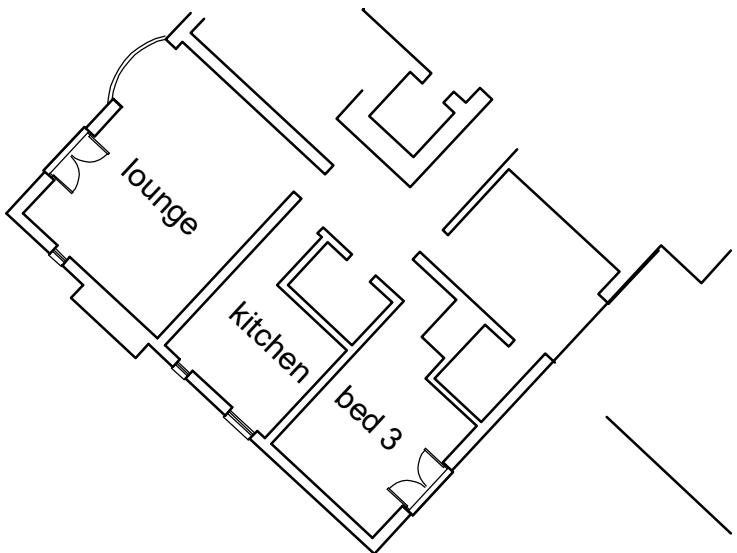


- do not scale dimensions from this drawing
- all dimensions to be checked on-site and
discrepancies to be reported to the architects

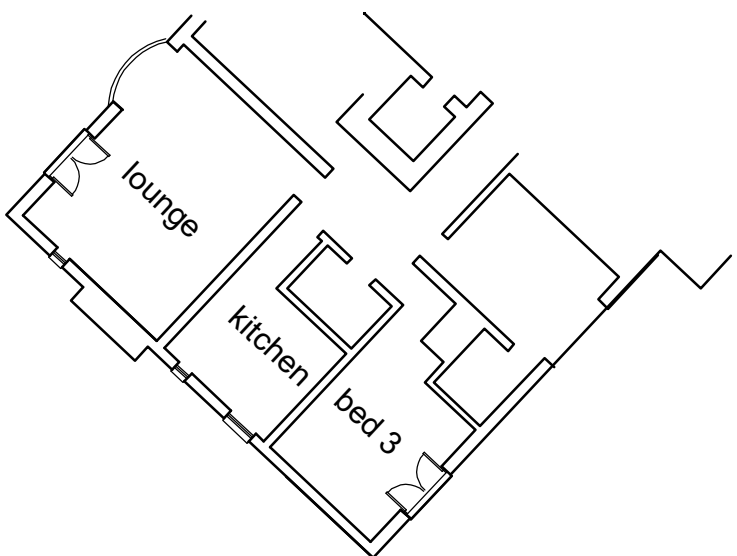


Ground Floor Plan

scale 1:200

 


First Floor Plan

scale 1:200

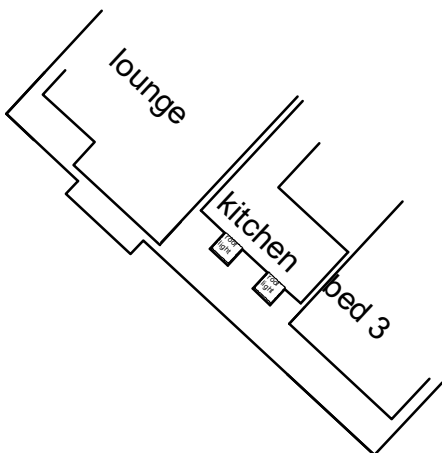

Second Floor Plan

scale 1:200



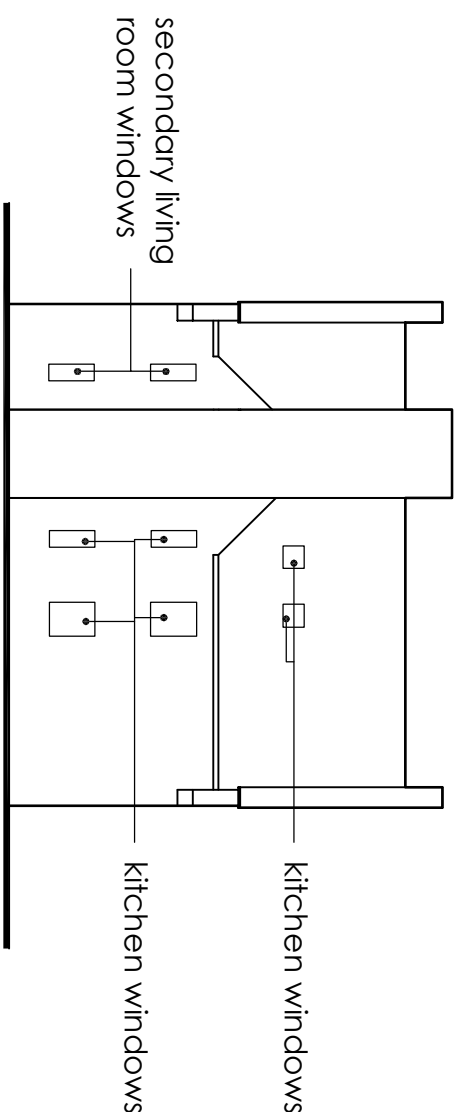


South Eastern Elevation (Parr Hill)-
Hickory Grange

scale 1:200




Block Plan scale 1:500

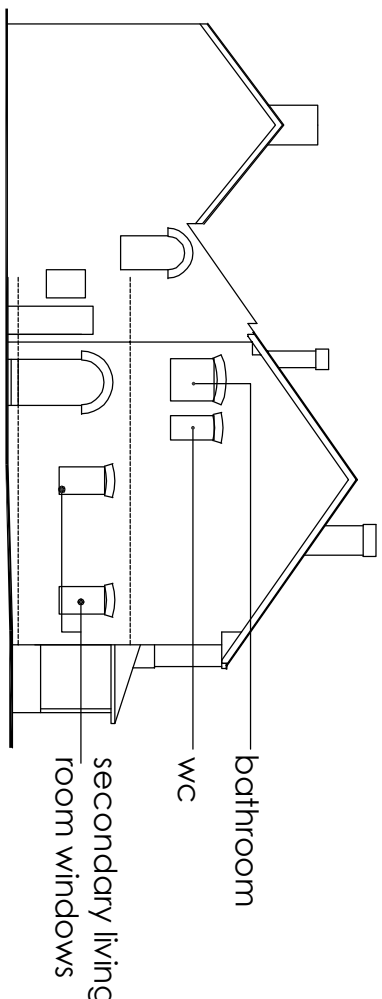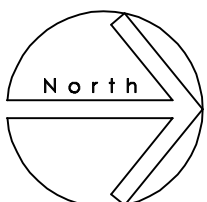 

North Western Elevation

71 & 73 Higher Lane - scale 1:200

 

Client

Project
Proposed Dwelling,
Parr Hill,
Whitefield, Bury

Title
Block Plan

Drawing Number
3550:09

Revision
A

Scale
As indicated A1

Drawn by
RH

Stamps

fisk
& associates
architects

20 Chorley road, swinton, manchester, m27 5ol
t - 0161 793 5300 e - info@rofisk.co.uk

f