




Proposed lower floor offices

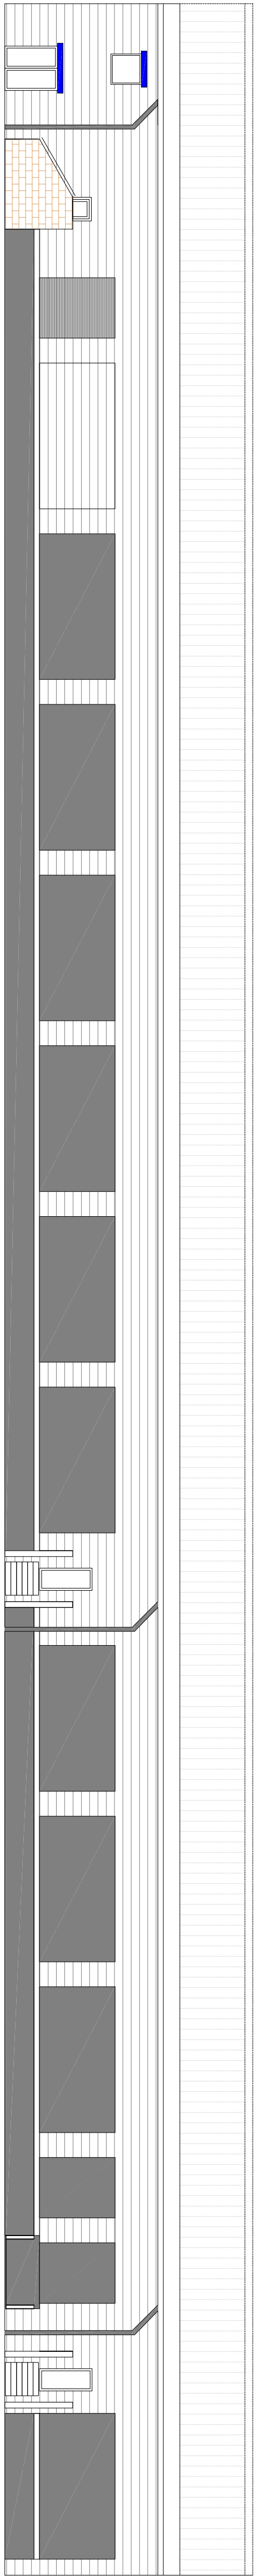


East Elevation

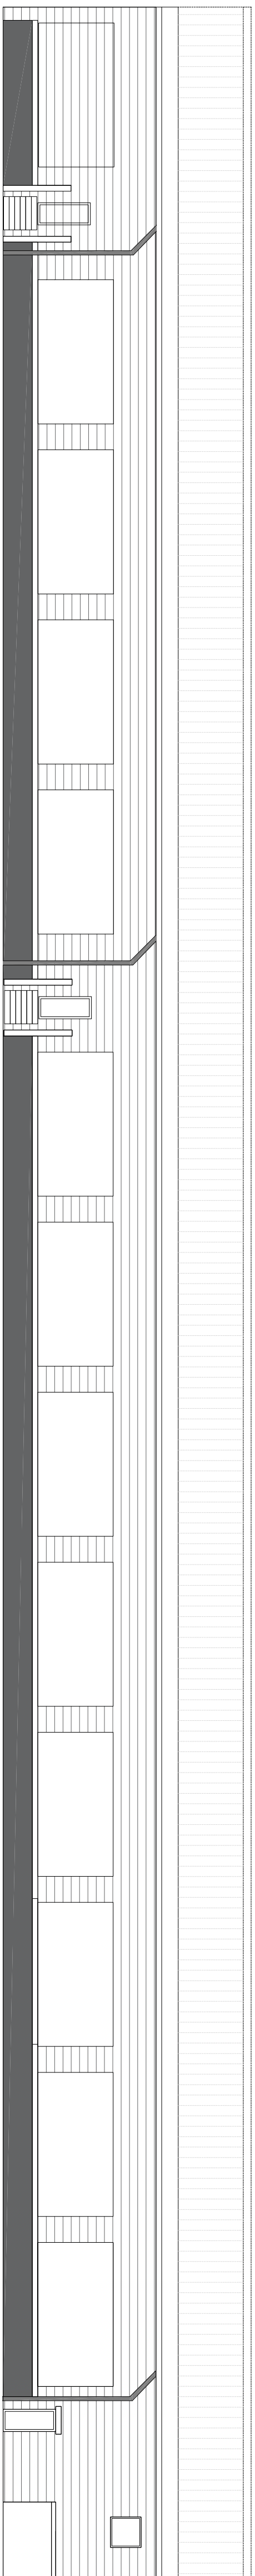

West Elevation

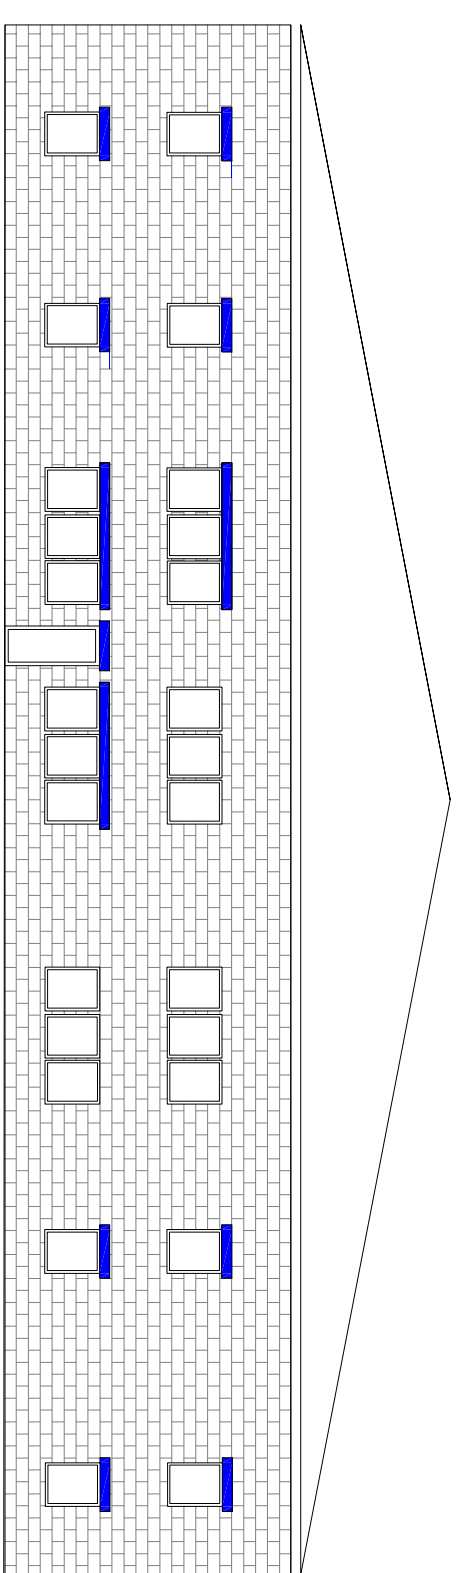

North Elevation

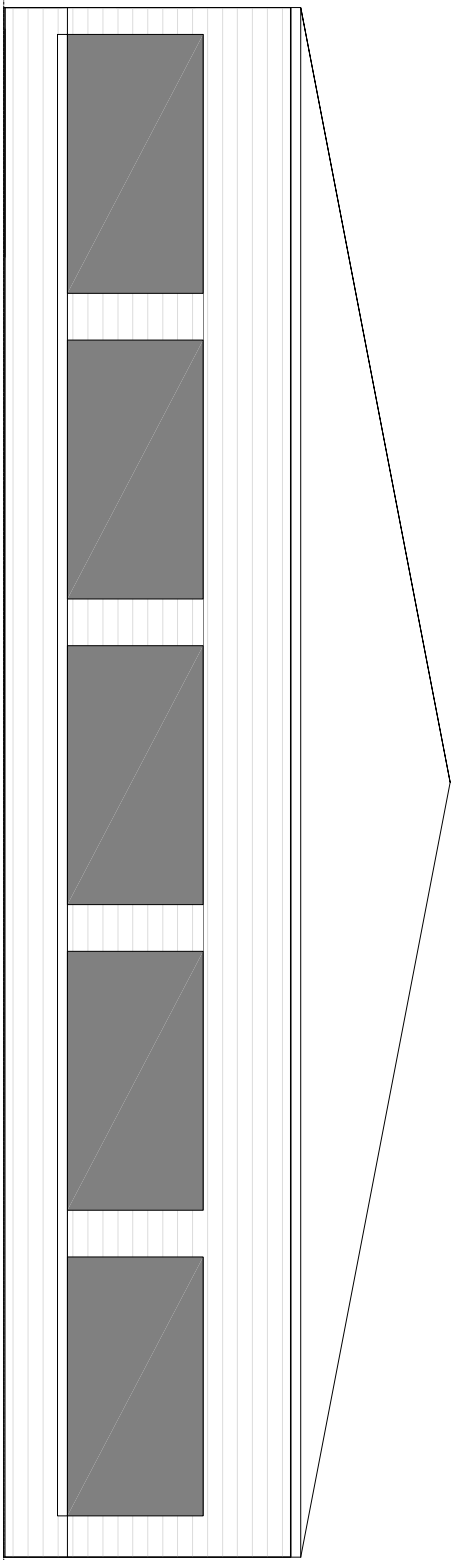

South Elevation

Proposed Elevations  
Scale 1-150 A1  
size paper

|   |  |
|---|--|
| 6th June 2022                                                                                             |  |
| Version 1                                                                                                 |  |
| All dims mm                                                                                               |  |
| Drawing No.                                                                                               |  |
| BUR005   |  |
| Geodis Bldg,<br>Roach Bank Rd,<br>Bury<br>BL9 8RQ                                                         |  |
| Stuart Adair<br>stuart.adair@thedx.co.uk                                                                  |  |
| <br>DELIVERED EXACTLY™ |  |
| 1:150 @ A1                                                                                                |  |