





Existing Front Elevation @ 1:50




Existing Rear Elevation @ 1:50

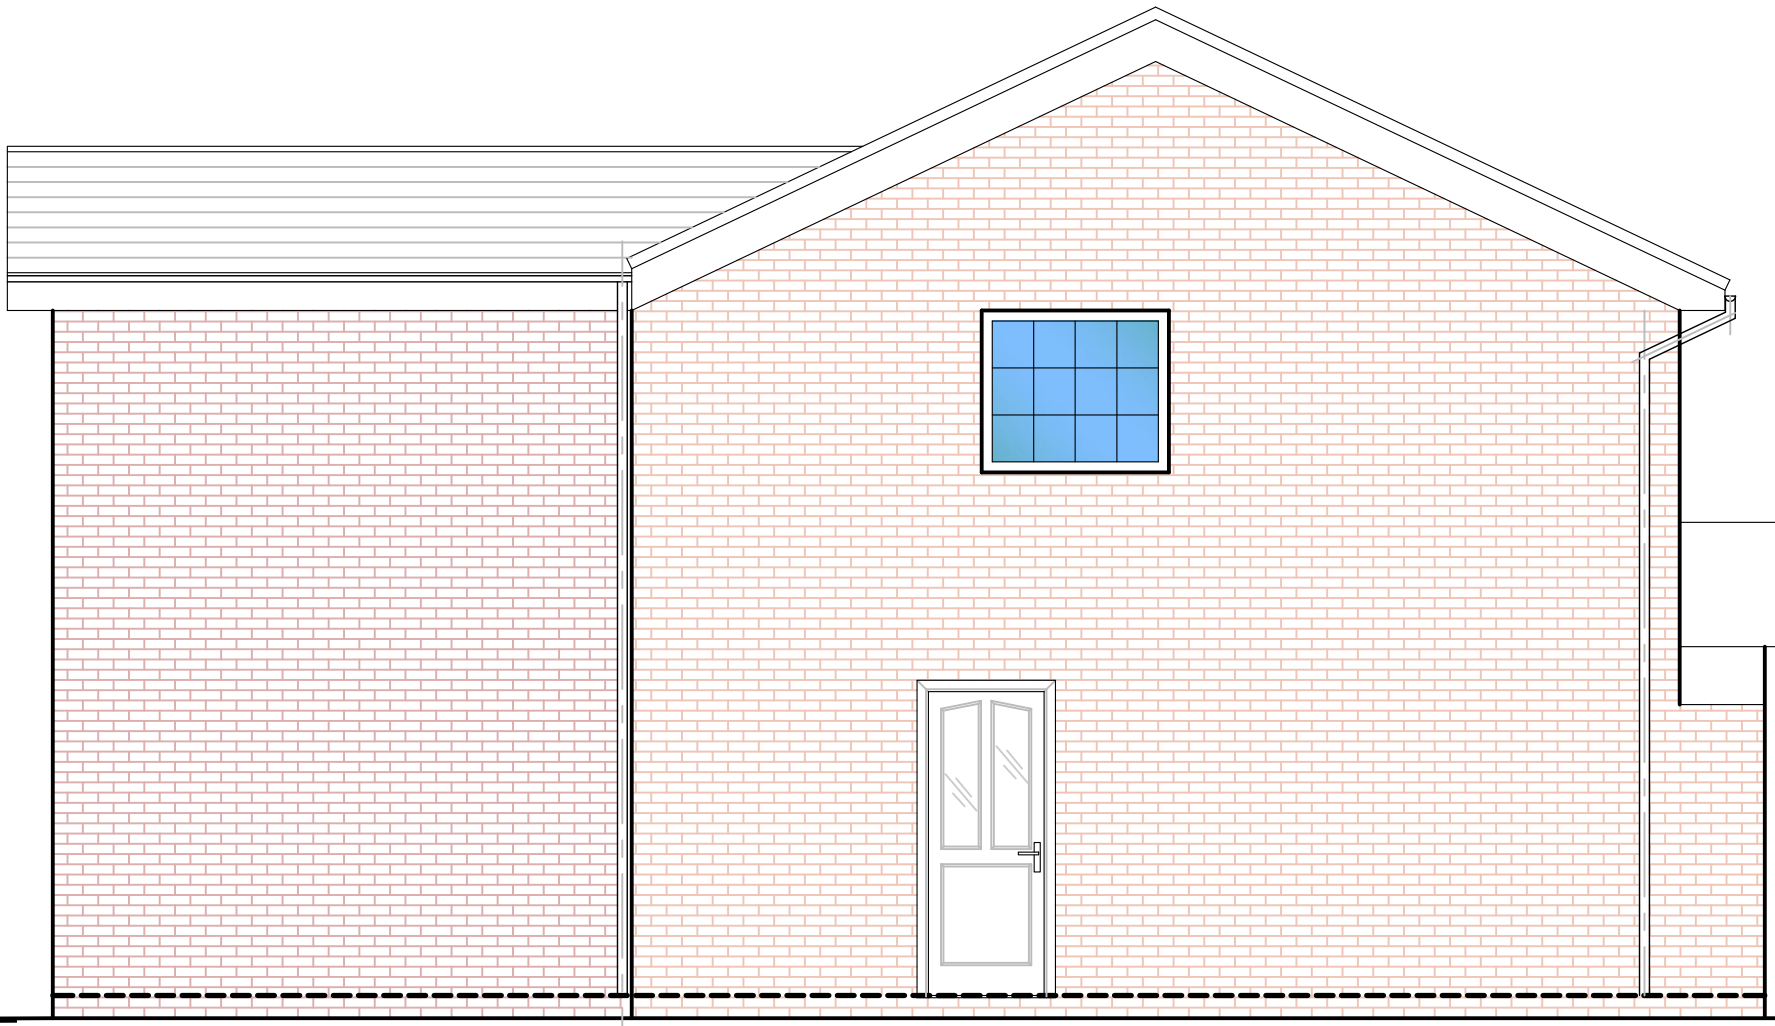


Existing Side Elevation @ 1:50

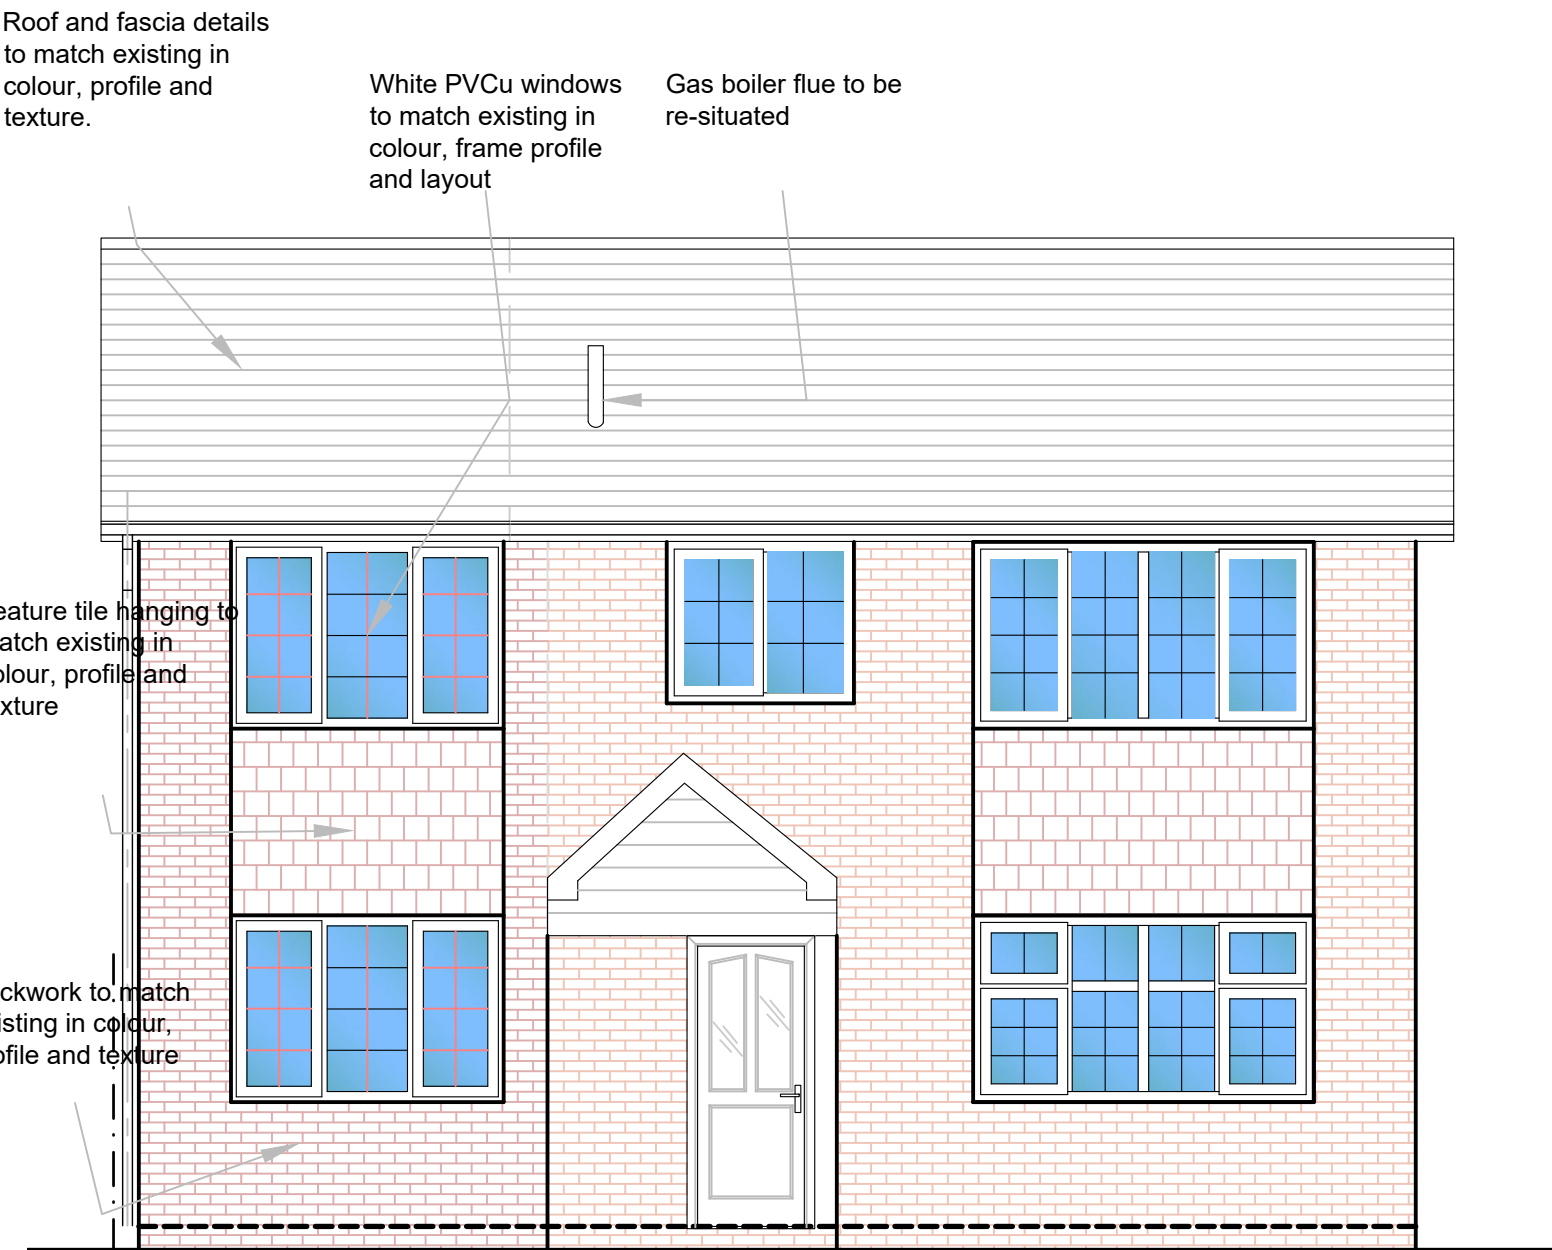

Proposed Front Elevation @ 1:50

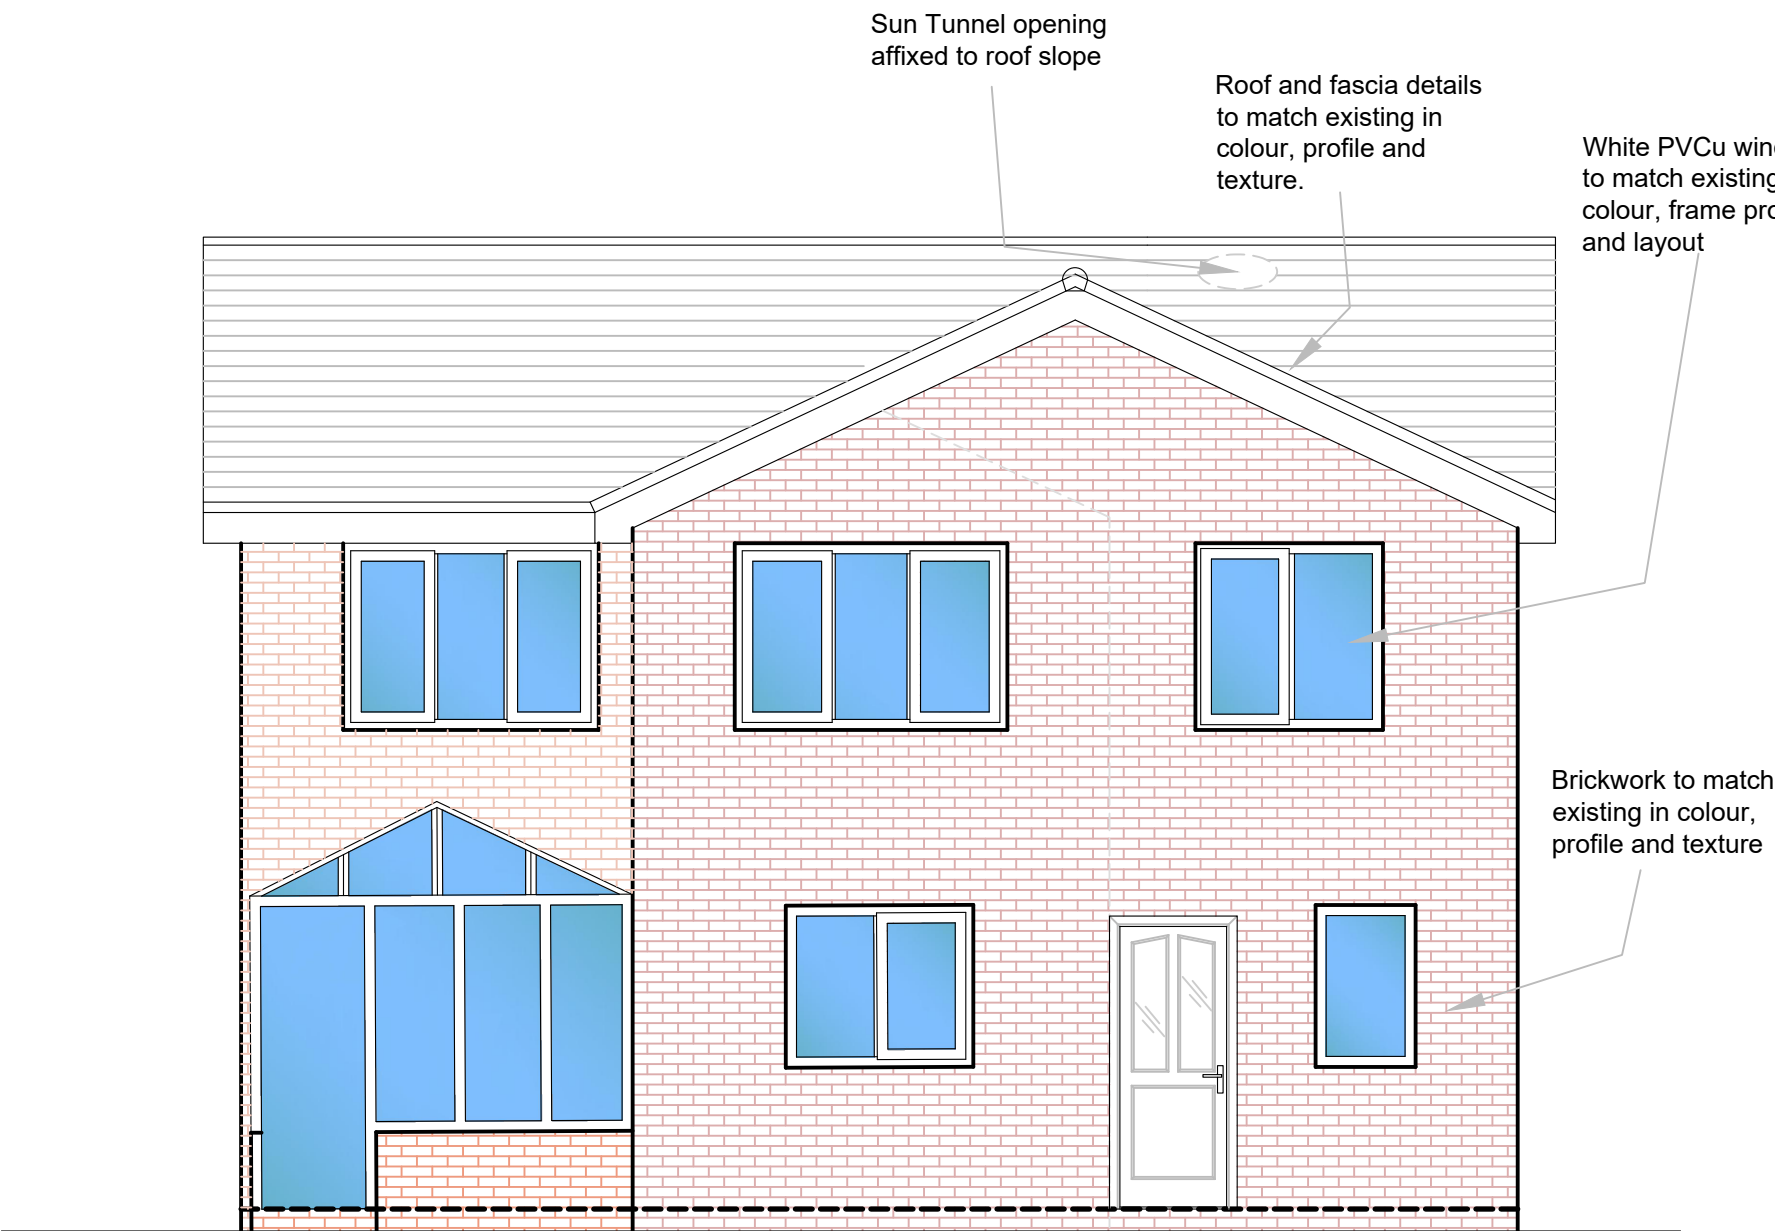


Proposed Rear Elevation @ 1:50

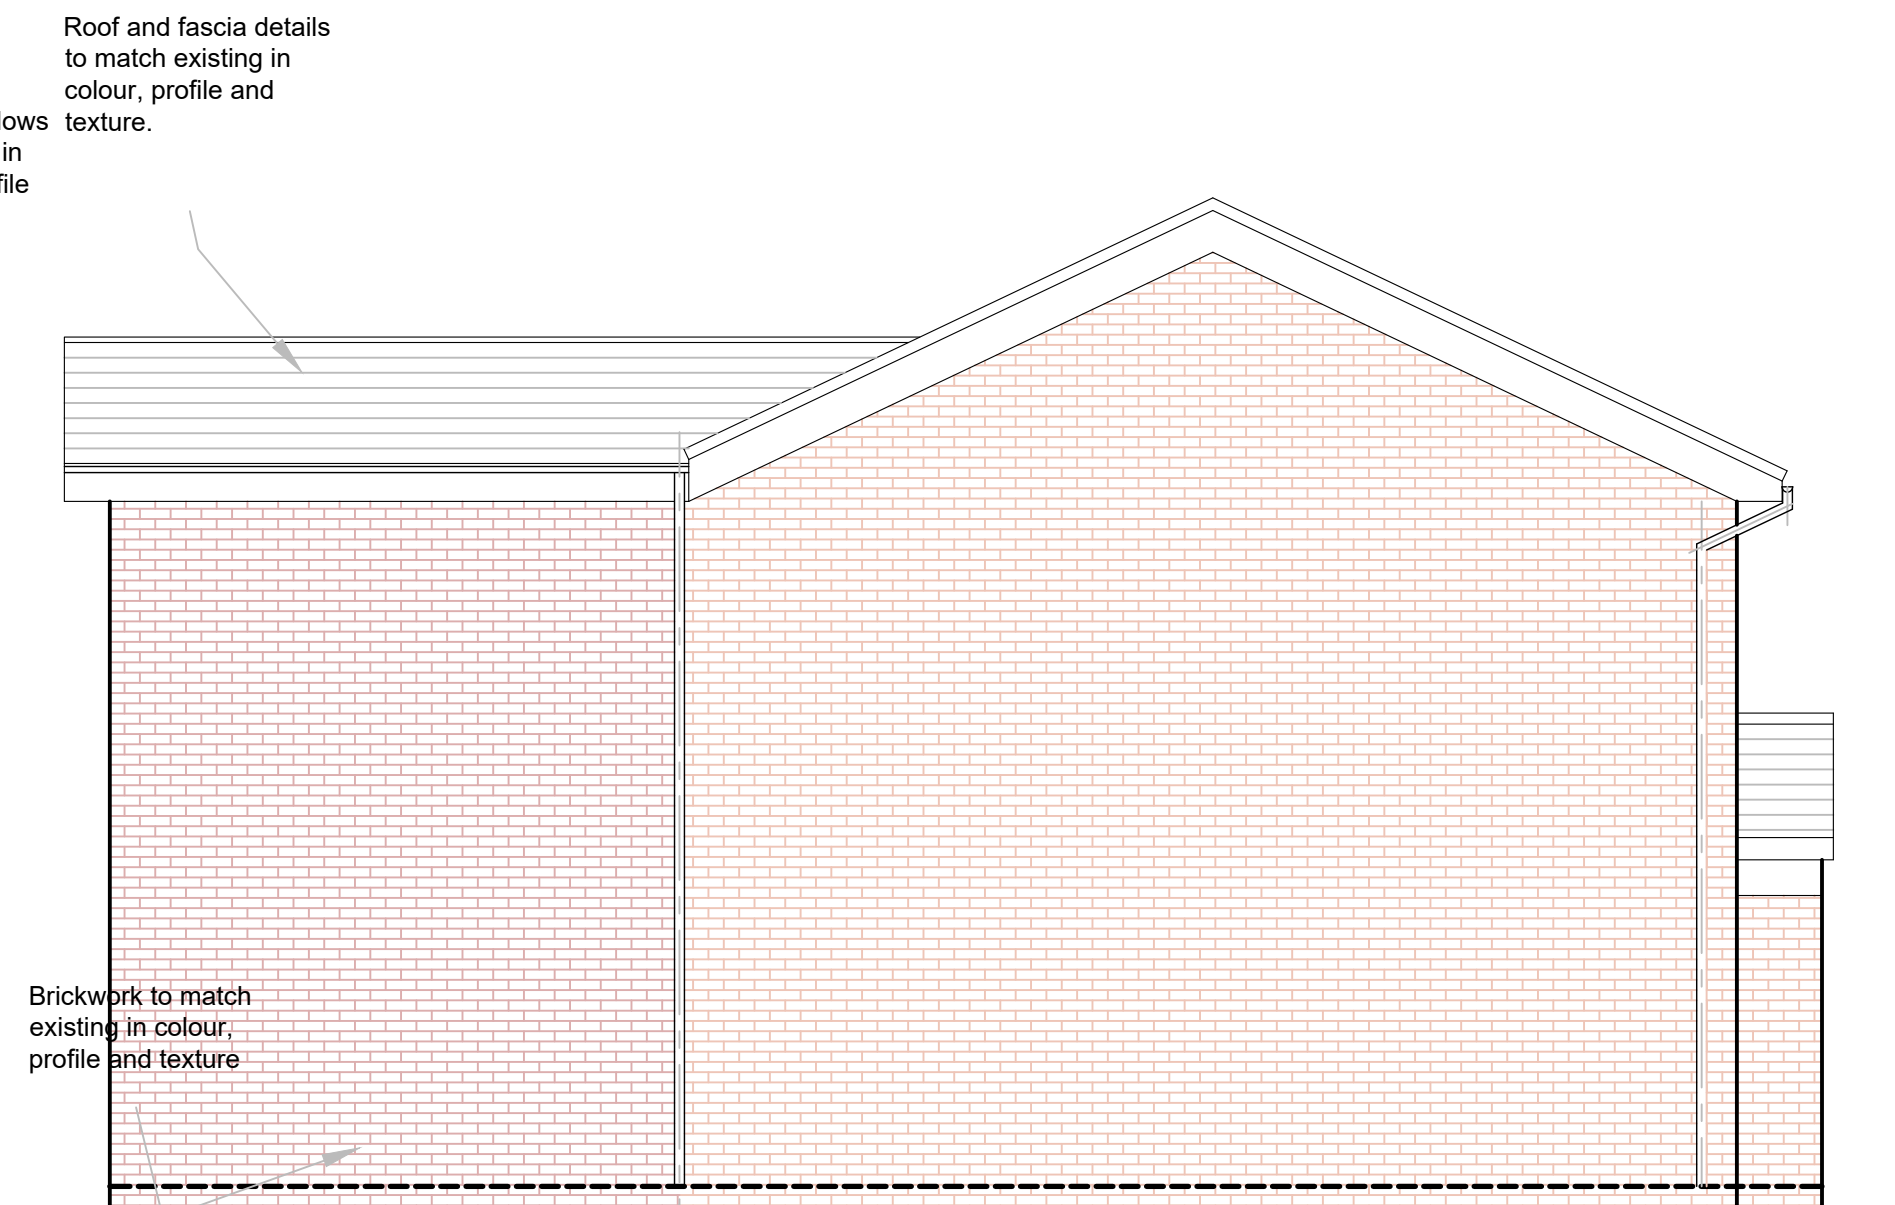

Proposed Side Elevation @ 1:50



Existing Gnd & 1st Floor Plans @ 1:100

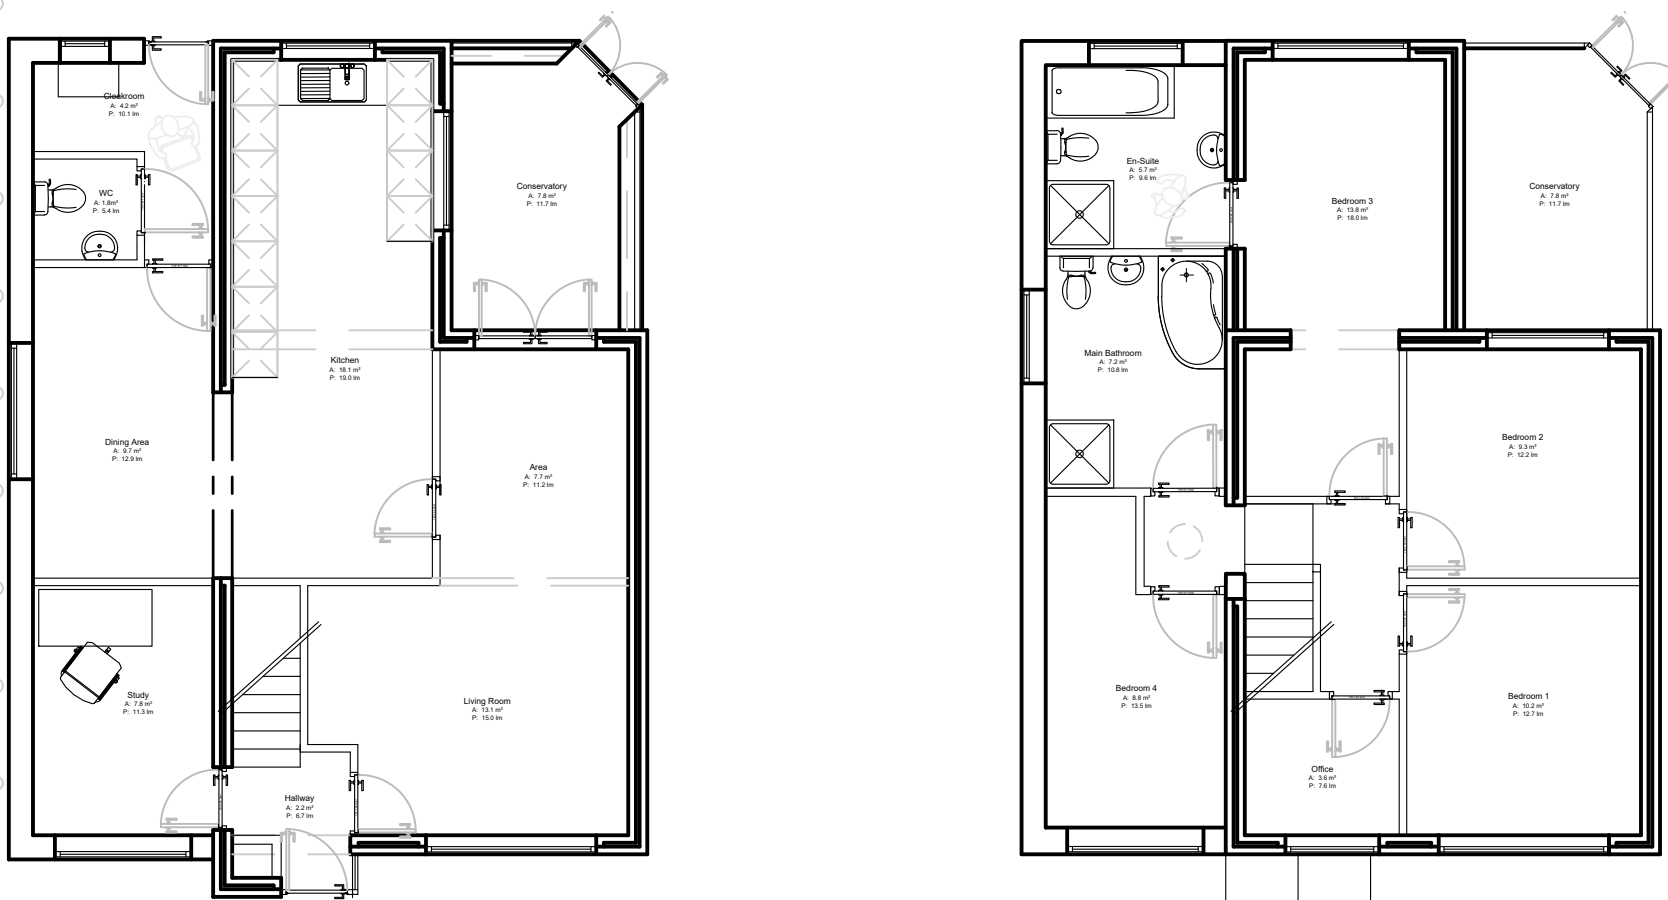

Proposed Gnd & 1st Floor Plans @ 1:100



Location Map @ 1:500

Revisions	Dates
Scheme	Date 13/07/21
49 Harper Fold Road, Radcliffe	Drawn MD
Client	Approved --
Mr & Mrs Ashworth	Scale As shown
Drawing title	Job No.2021.01.01
Existing & Proposed Plans and Elevations	Dwg. No. 01