




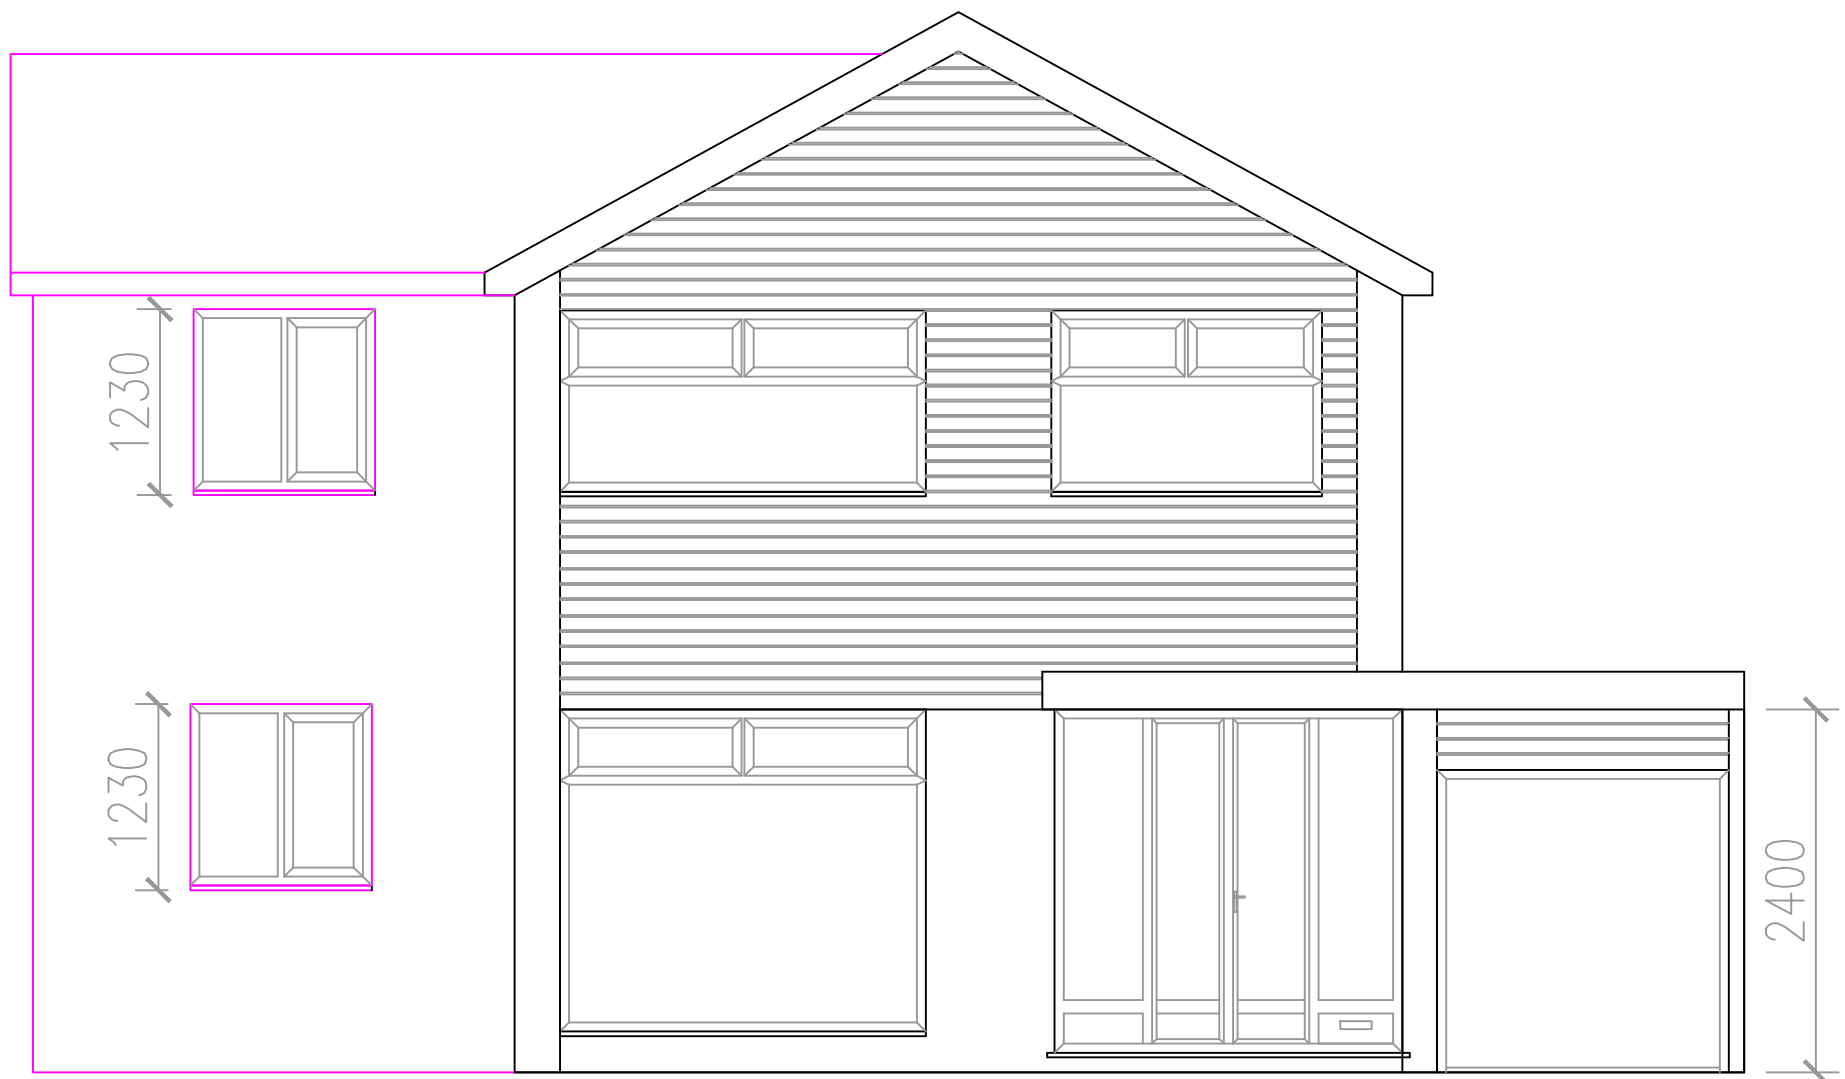


PROPOSED FRONT ELEVATION

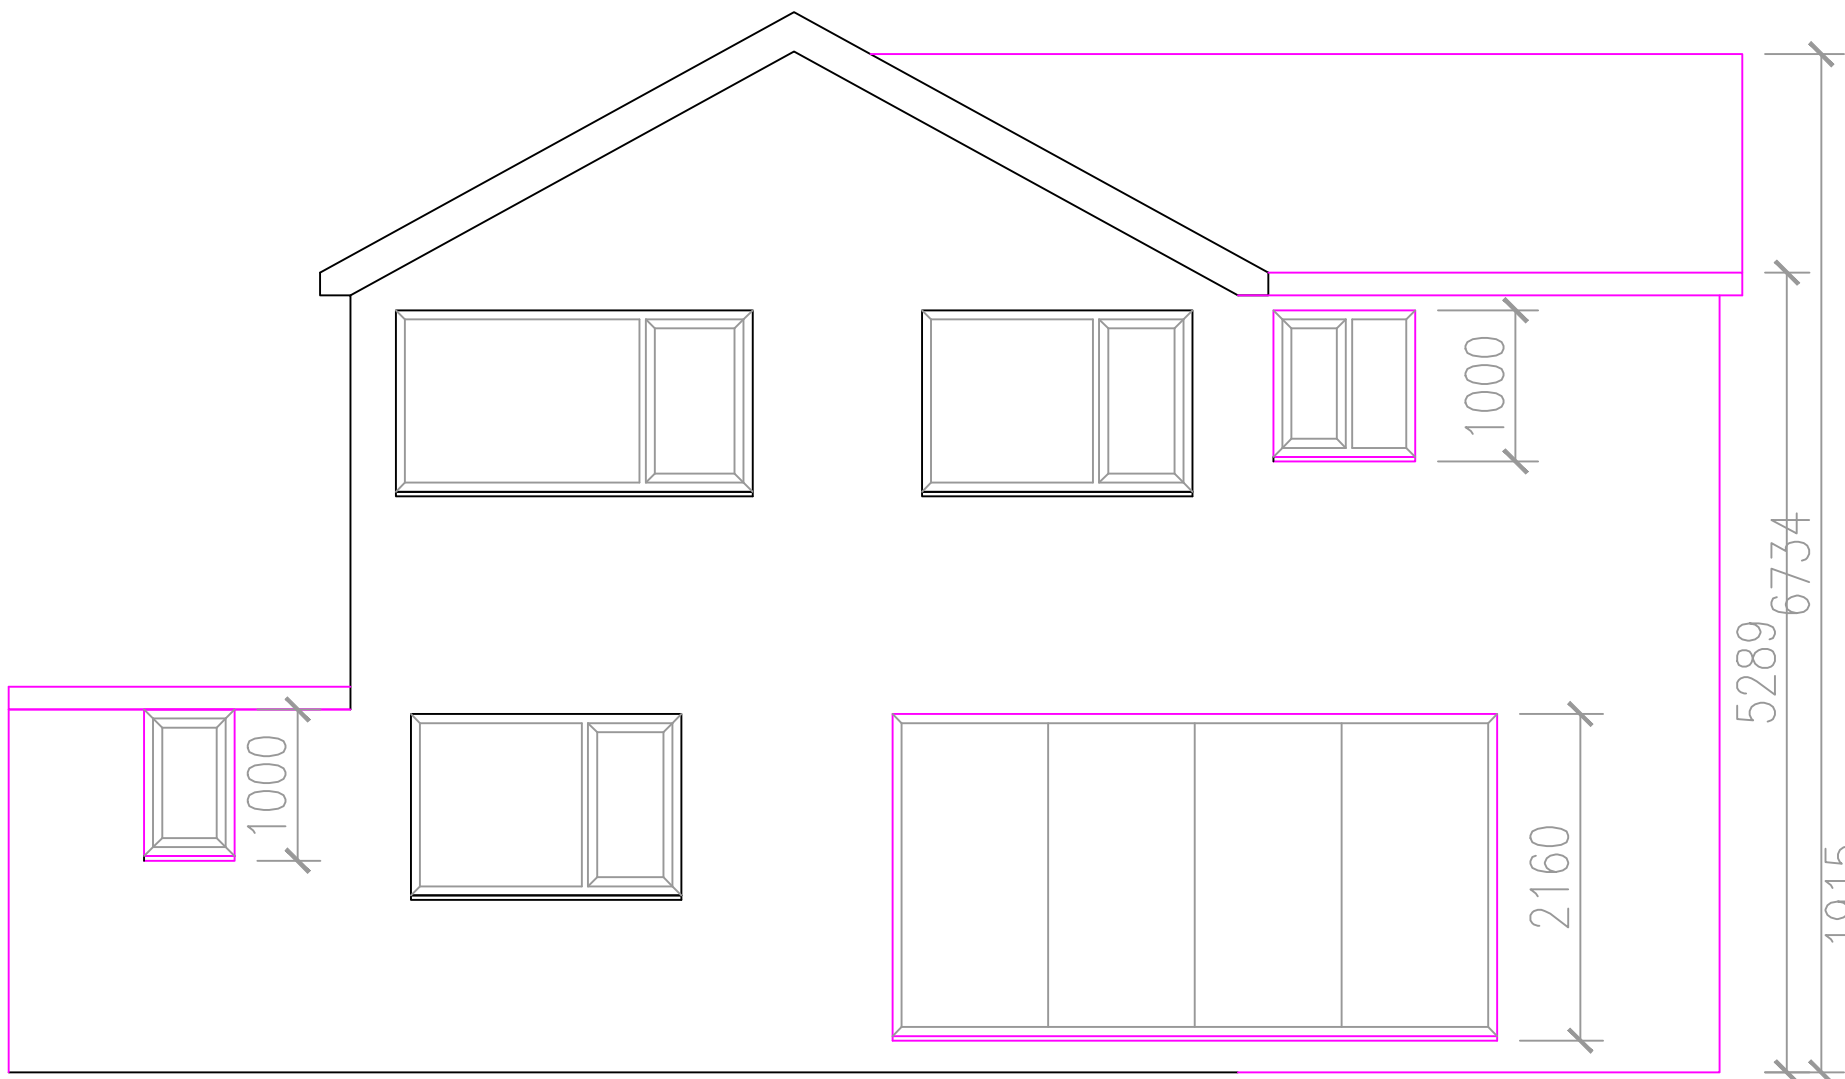


PROPOSED REAR ELEVATION

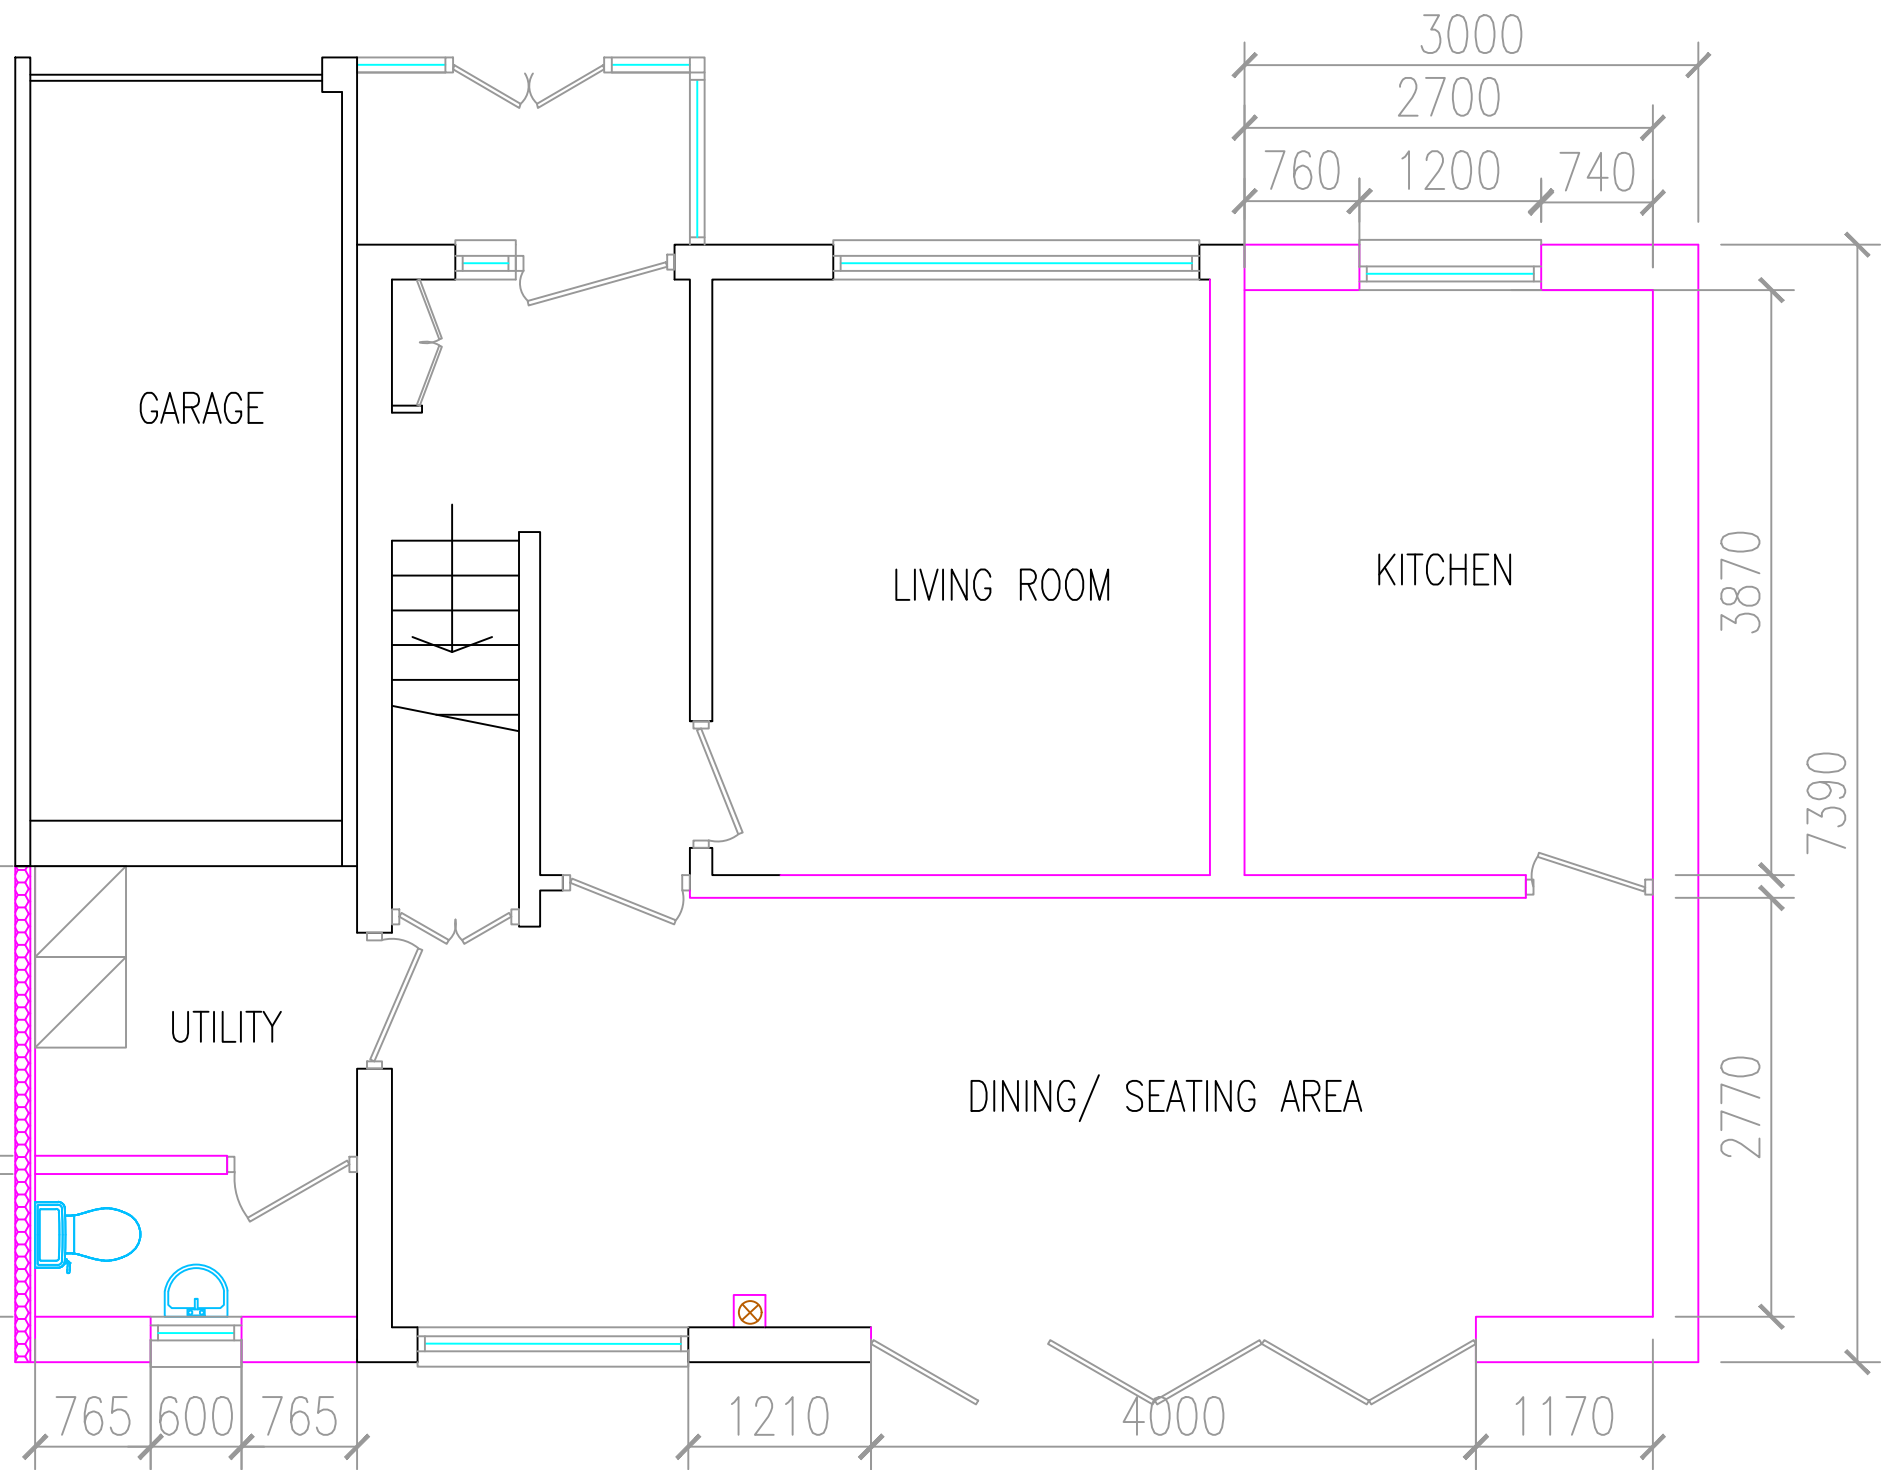


PROPOSED GROUND FLOOR

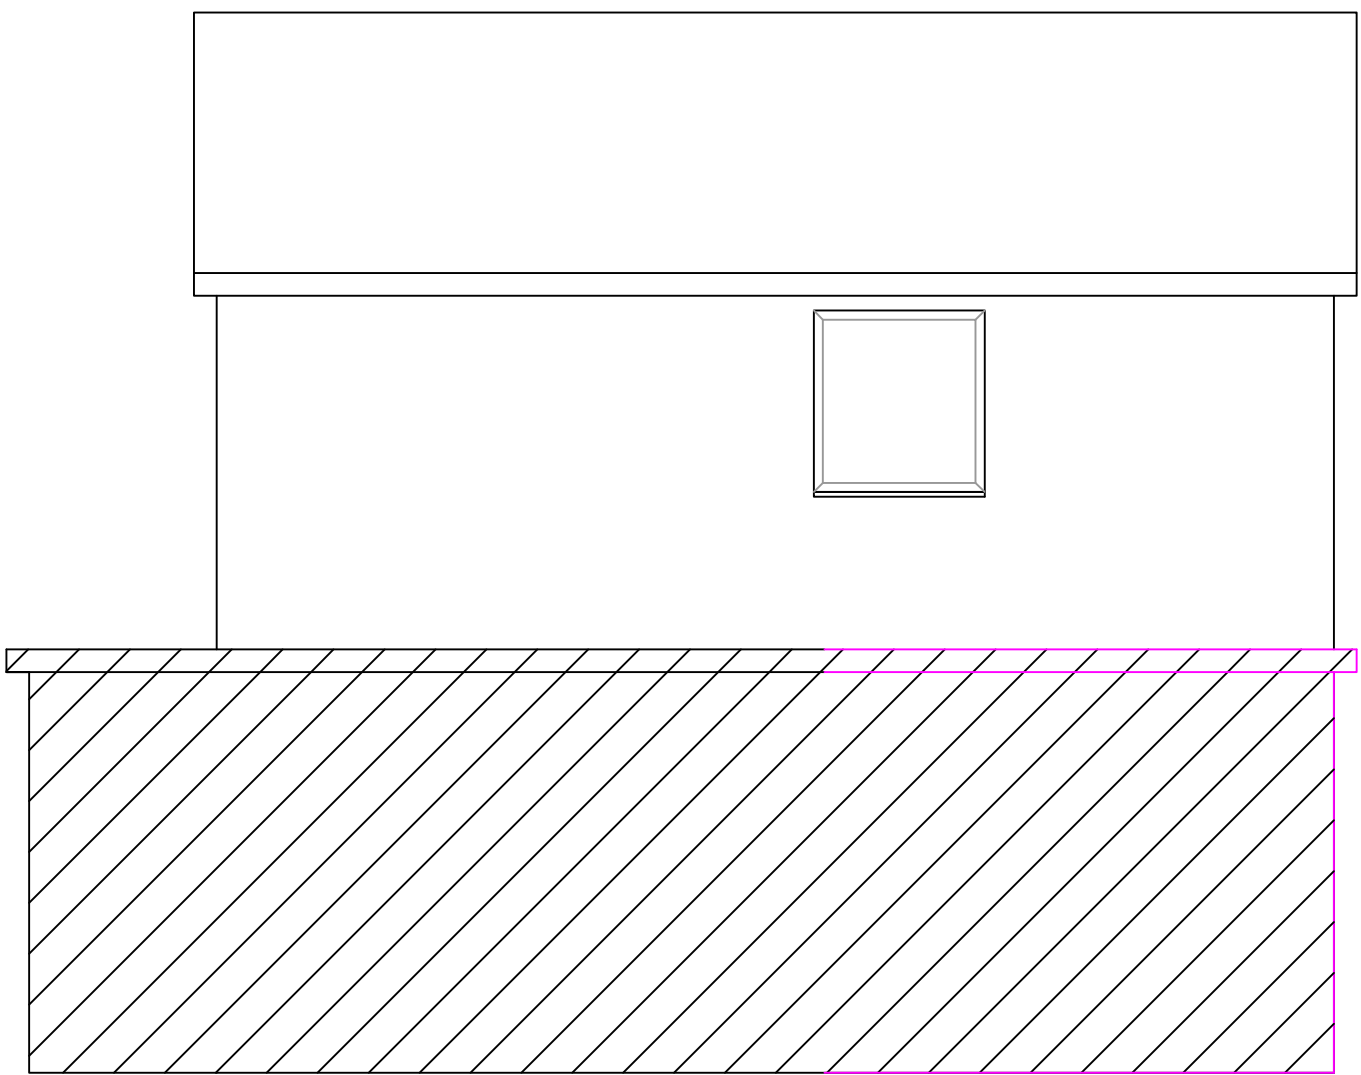

PROPOSED RHS ELEVATION

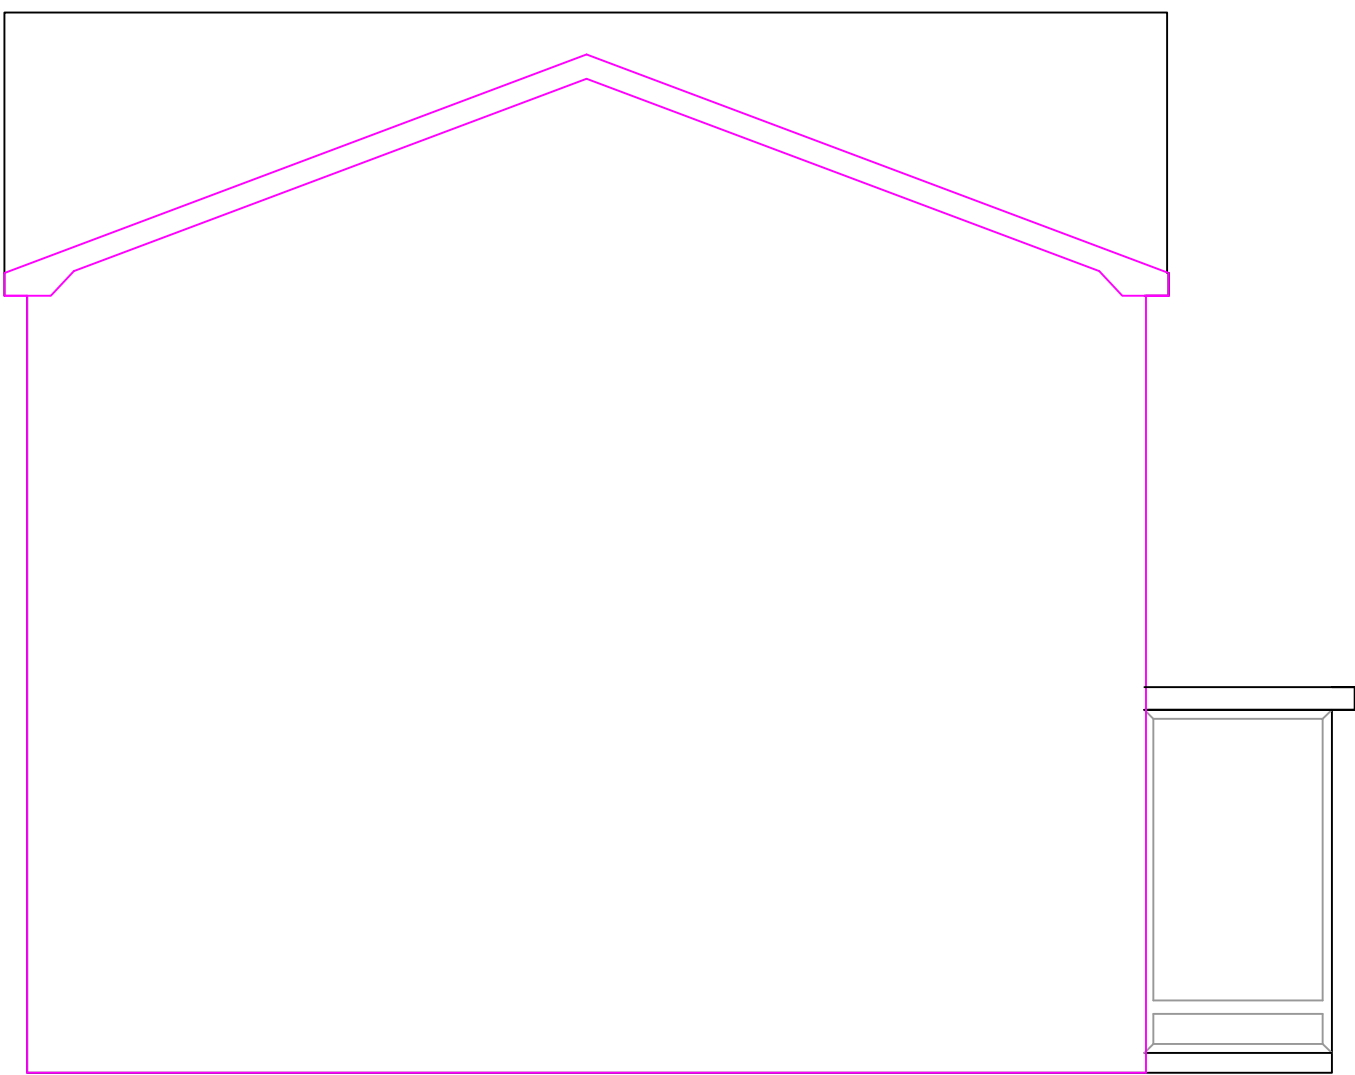

PROPOSED LHS ELEVATION

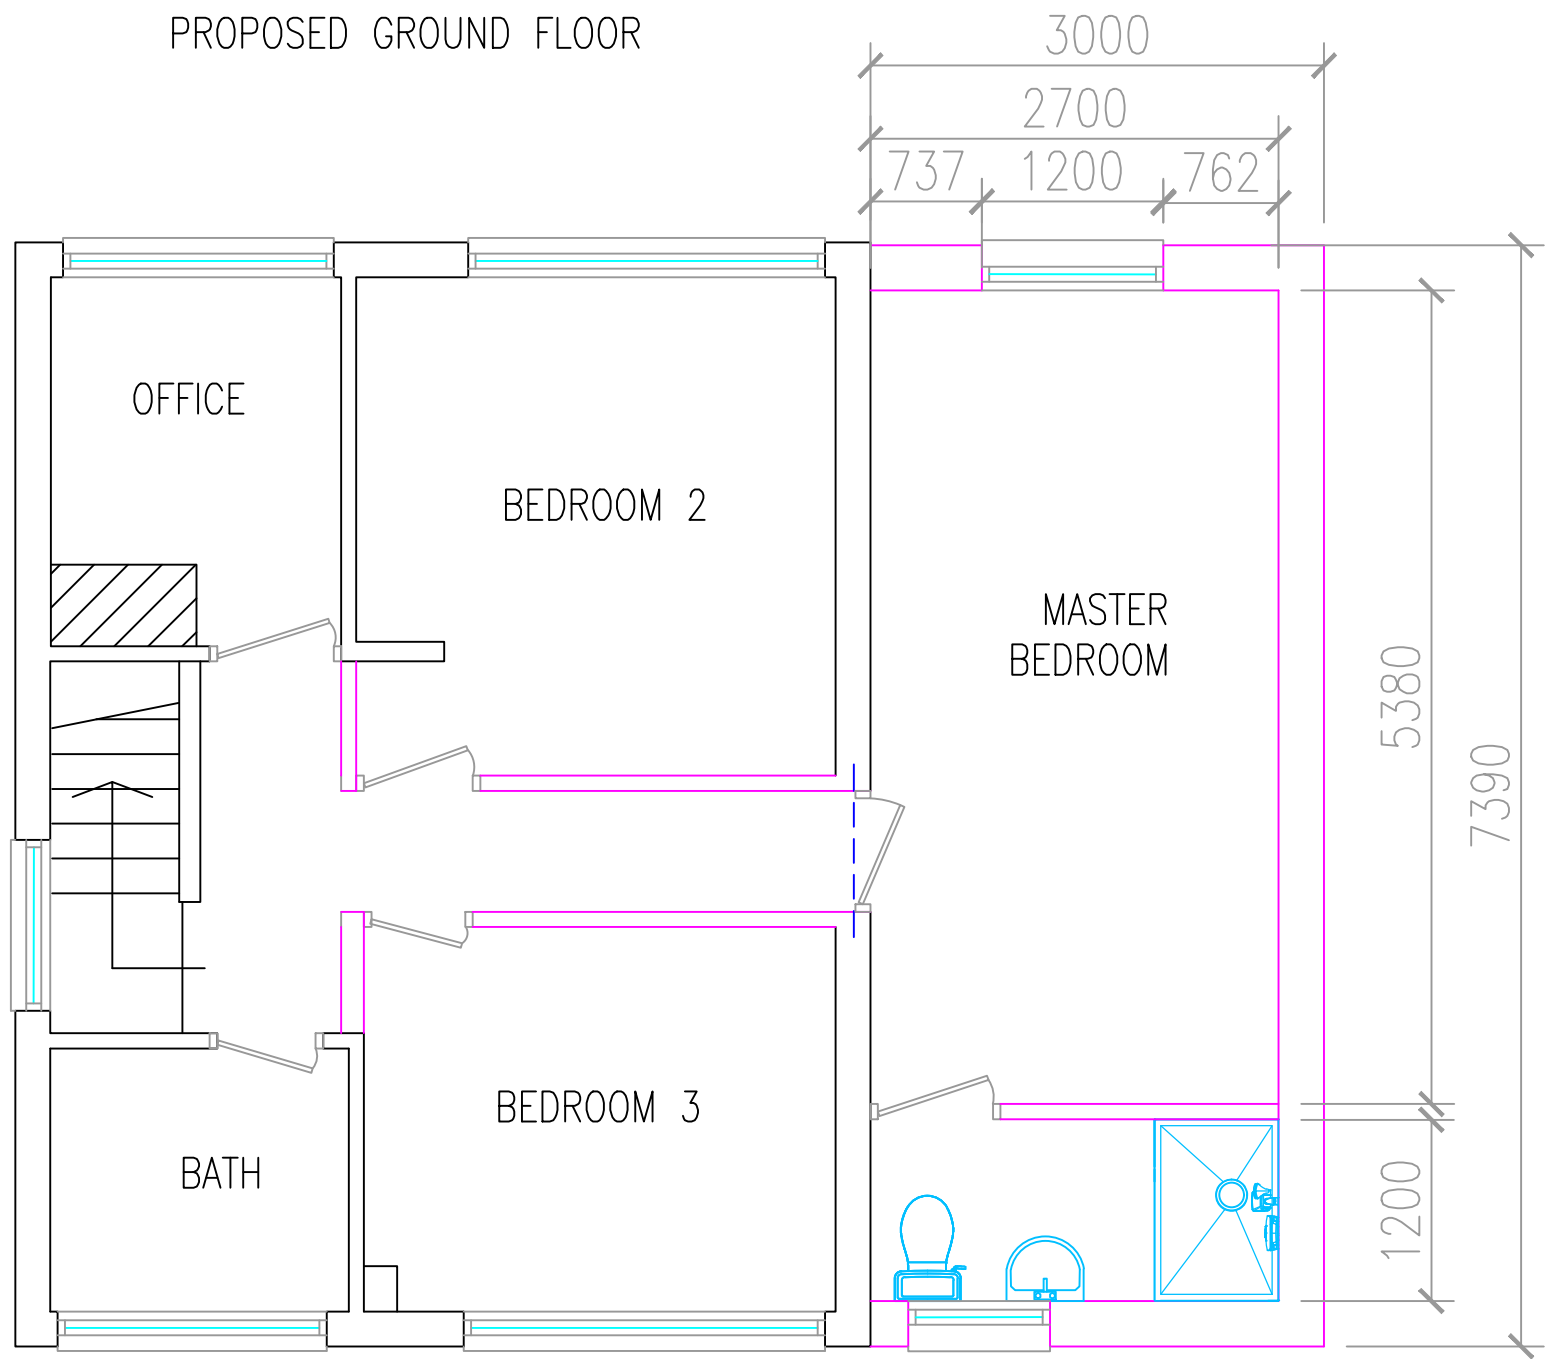

PROPOSED FIRST FLOOR

Amendments	
A - Roof amendments made to include pike	Nov 2021
B - Alternative layout	Jan 2022

JB

DESIGNS

Rebecca Bates
36 Brown Street
Radclyffe
07748282102

Client: Mr and Mrs Kelly
Address: 1 Holbeach Close
Rev: B
Scale: 1:50
Drawing: Proposed Plans and Elevations

Date: Jan 2022