




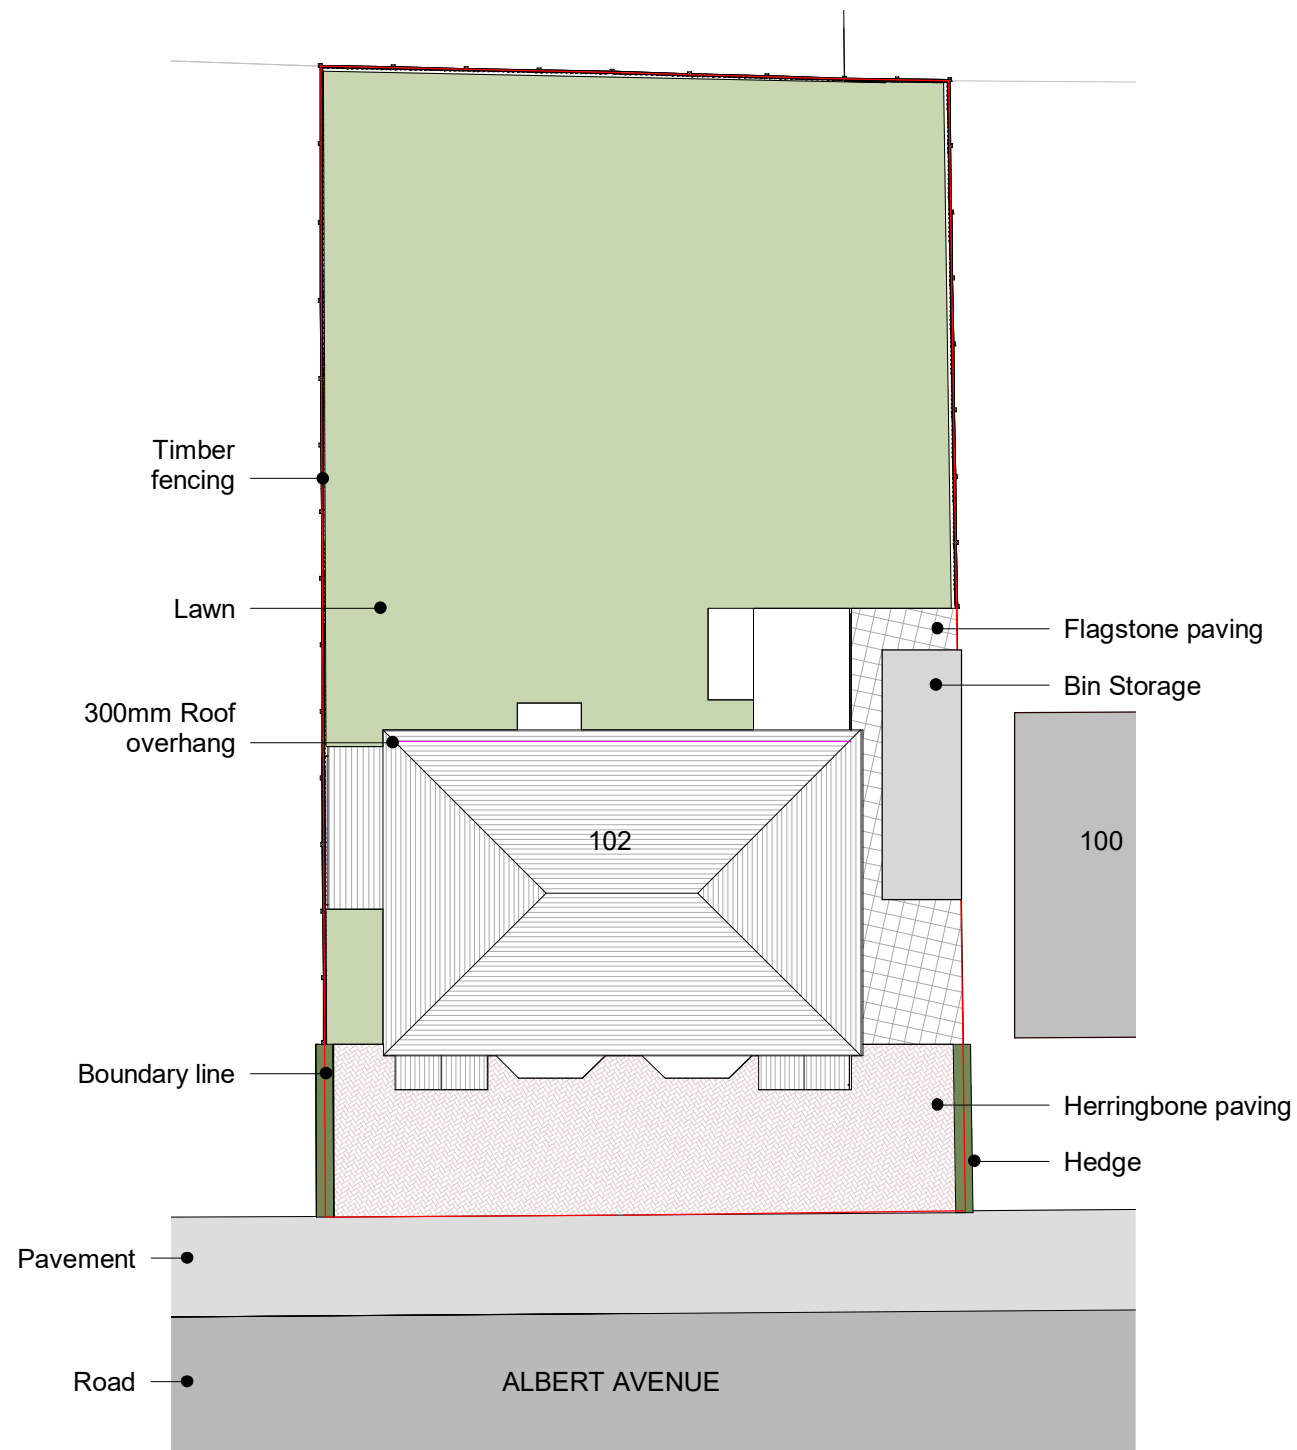

1. Existing Site Plan
1 : 200

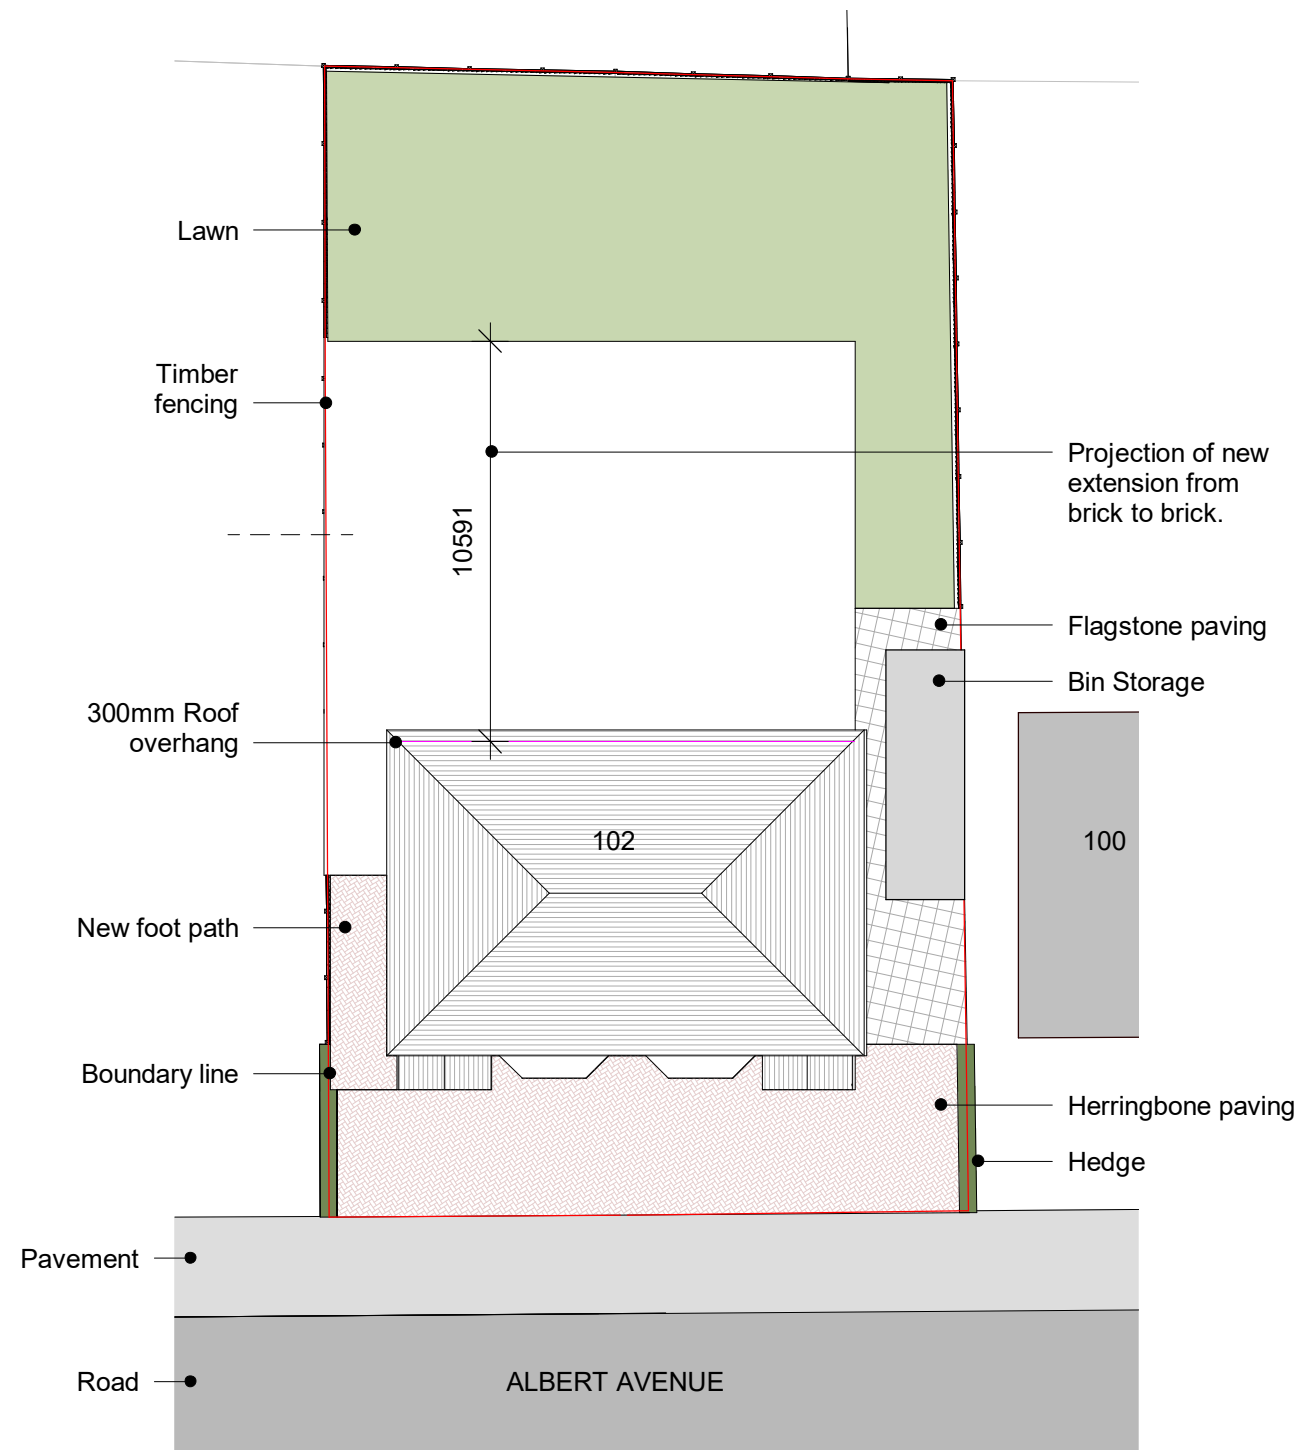

2. Proposed Site Plan
1 : 200

 

2	Site layout plan amended	OW	29/07/26
1	Revise for new scheme	YM	23/02/24
REV	DESCRIPTION	BY	DATE

PROJECT	SCALE @ A3	DATE	DRAWN BY
Prestwich Mikvah - Albert Ave	1 : 200	30 JAN 2023	ER
CLIENT	STATUS		
Prestwich Mikvah	PLANNING		
TITLE	PROJECT NO.	DRAWING NO.	REV.
Existing and Proposed Site Plan	DA18080.	301.	2
NOTES			
THIS DRAWING MUST NOT BE REPRODUCED WITHOUT PRIOR WRITTEN CONSENT. © COPYRIGHT - ALL RIGHTS RESERVED. DRAWING TO BE USED FOR THE STATUS INDICATED ONLY. ALL DIMENSIONS AND SETTING OUT SHALL BE CHECKED AND CONFIRMED ON SITE. ANY DISCREPANCIES TO BE REPORTED TO THE DESIGNER PRIOR TO THE COMMENCEMENT OF ANY WORK. ALL WORK AND MATERIALS TO BE IN ACCORDANCE WITH CURRENT STATUTORY LEGISLATION, RELEVANT CODES OF PRACTICE AND BRITISH STANDARDS. ALL DIMENSIONS ON THIS DRAWING ARE IN MILLIMETRES (UNLESS OTHERWISE STATED).			

