



NOTES

ALL DIMENSIONS AND LEVELS ARE TO BE CHECKED ON SITE


ANY DISCREPANCIES ARE TO BE REPORTED TO THE PROJECT MANAGER BEFORE ANY WORK COMMENCES

THIS DRAWING SHALL NOT BE SCALED TO ASCERTAIN ANY DIMENSIONS WORK TO FIGURED DIMS ONLY

THIS DRAWING SHALL NOT BE REPRODUCED WITHOUT EXPRESS WRITTEN PERMISSION FROM LUXE DESIGN AND BUILD

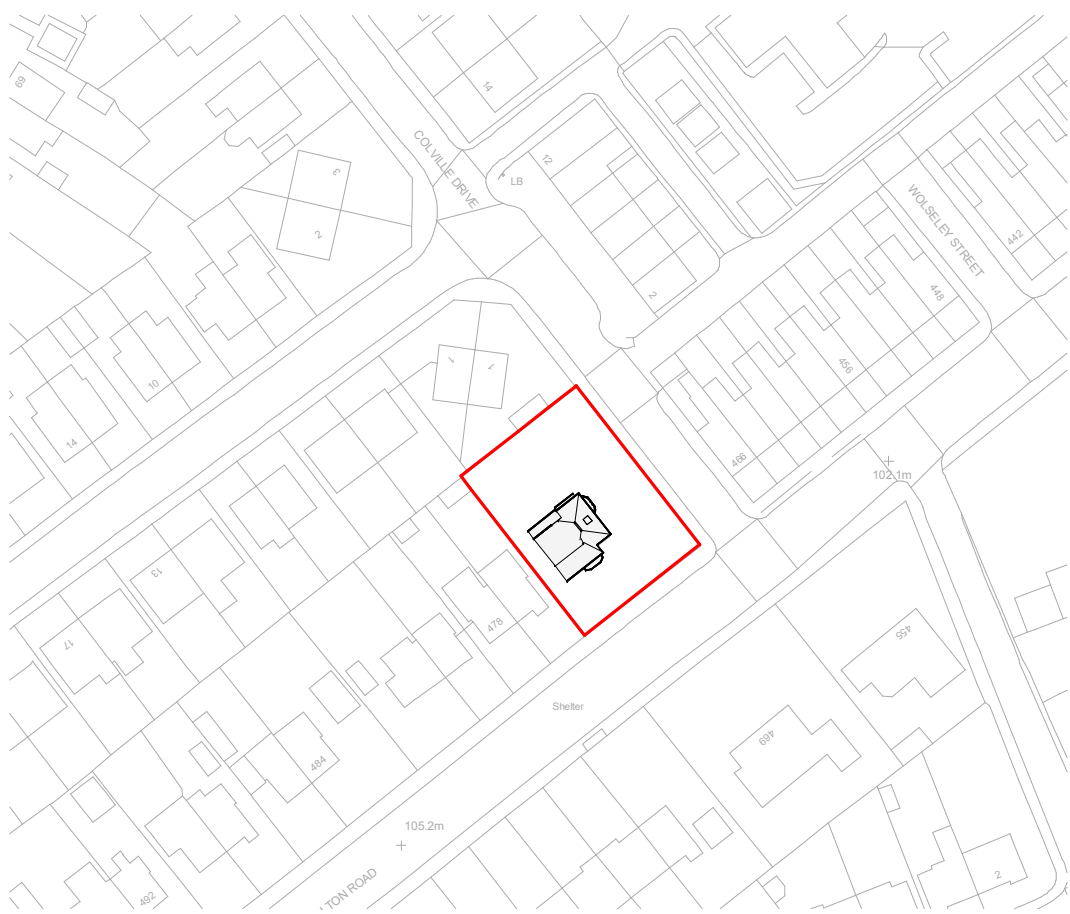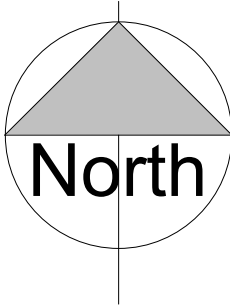

1 Location Plan
1 : 1250

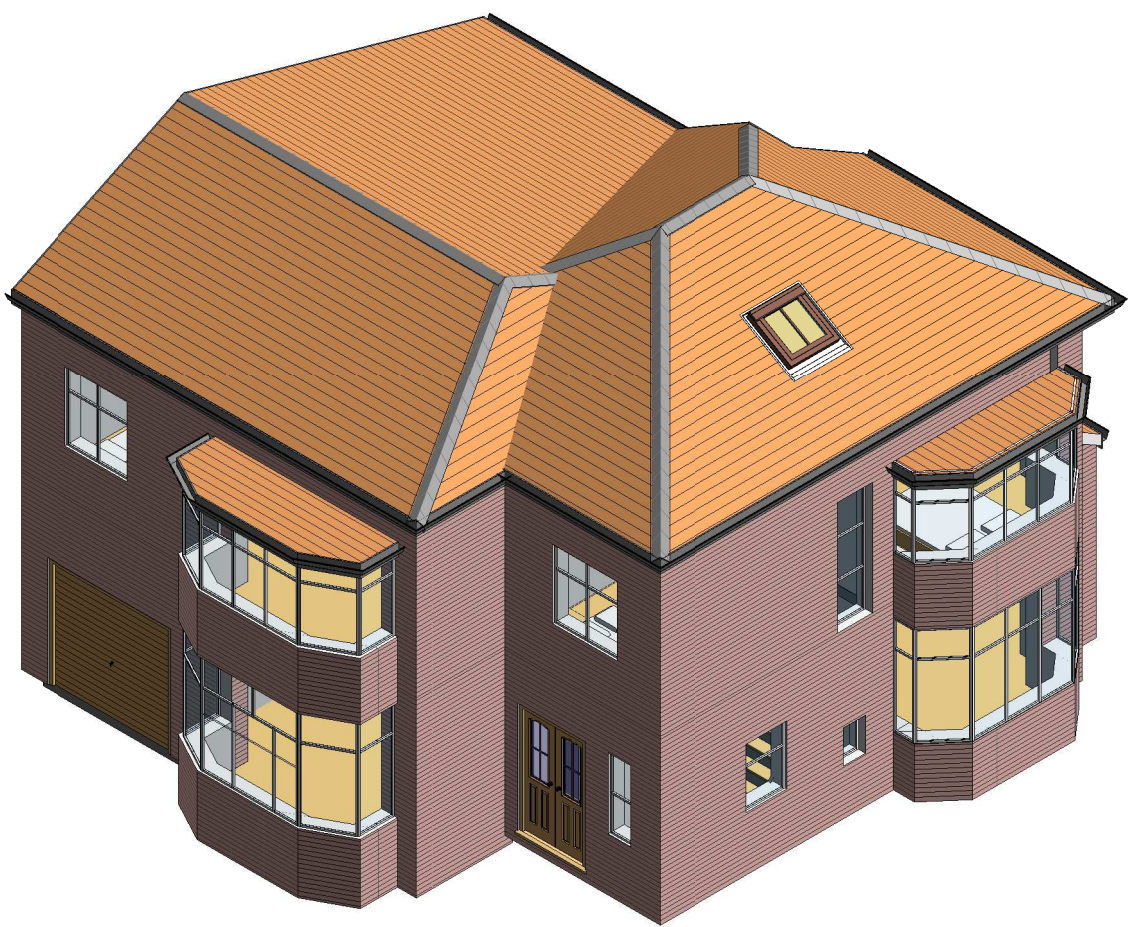

9 Existing 3D

P2 03.01.22 BC Existing street elevation added
P1 11.01.21 BC First issue

Rev No.	Rev Date	Rev By	Description
---------	----------	--------	-------------

474 Bolton road

474 Bolton Road,
Bury, BL8 2DU


Luxe Design

LUXE
DESIGN BUILD


Location Plan and As Existing
Plans

dwg purpose

scale As indicated	drawn BC	checked BC
@ sheet size A1	rev date	03.01.22
21-008	PL-001	P2
job number	drawing number	revision

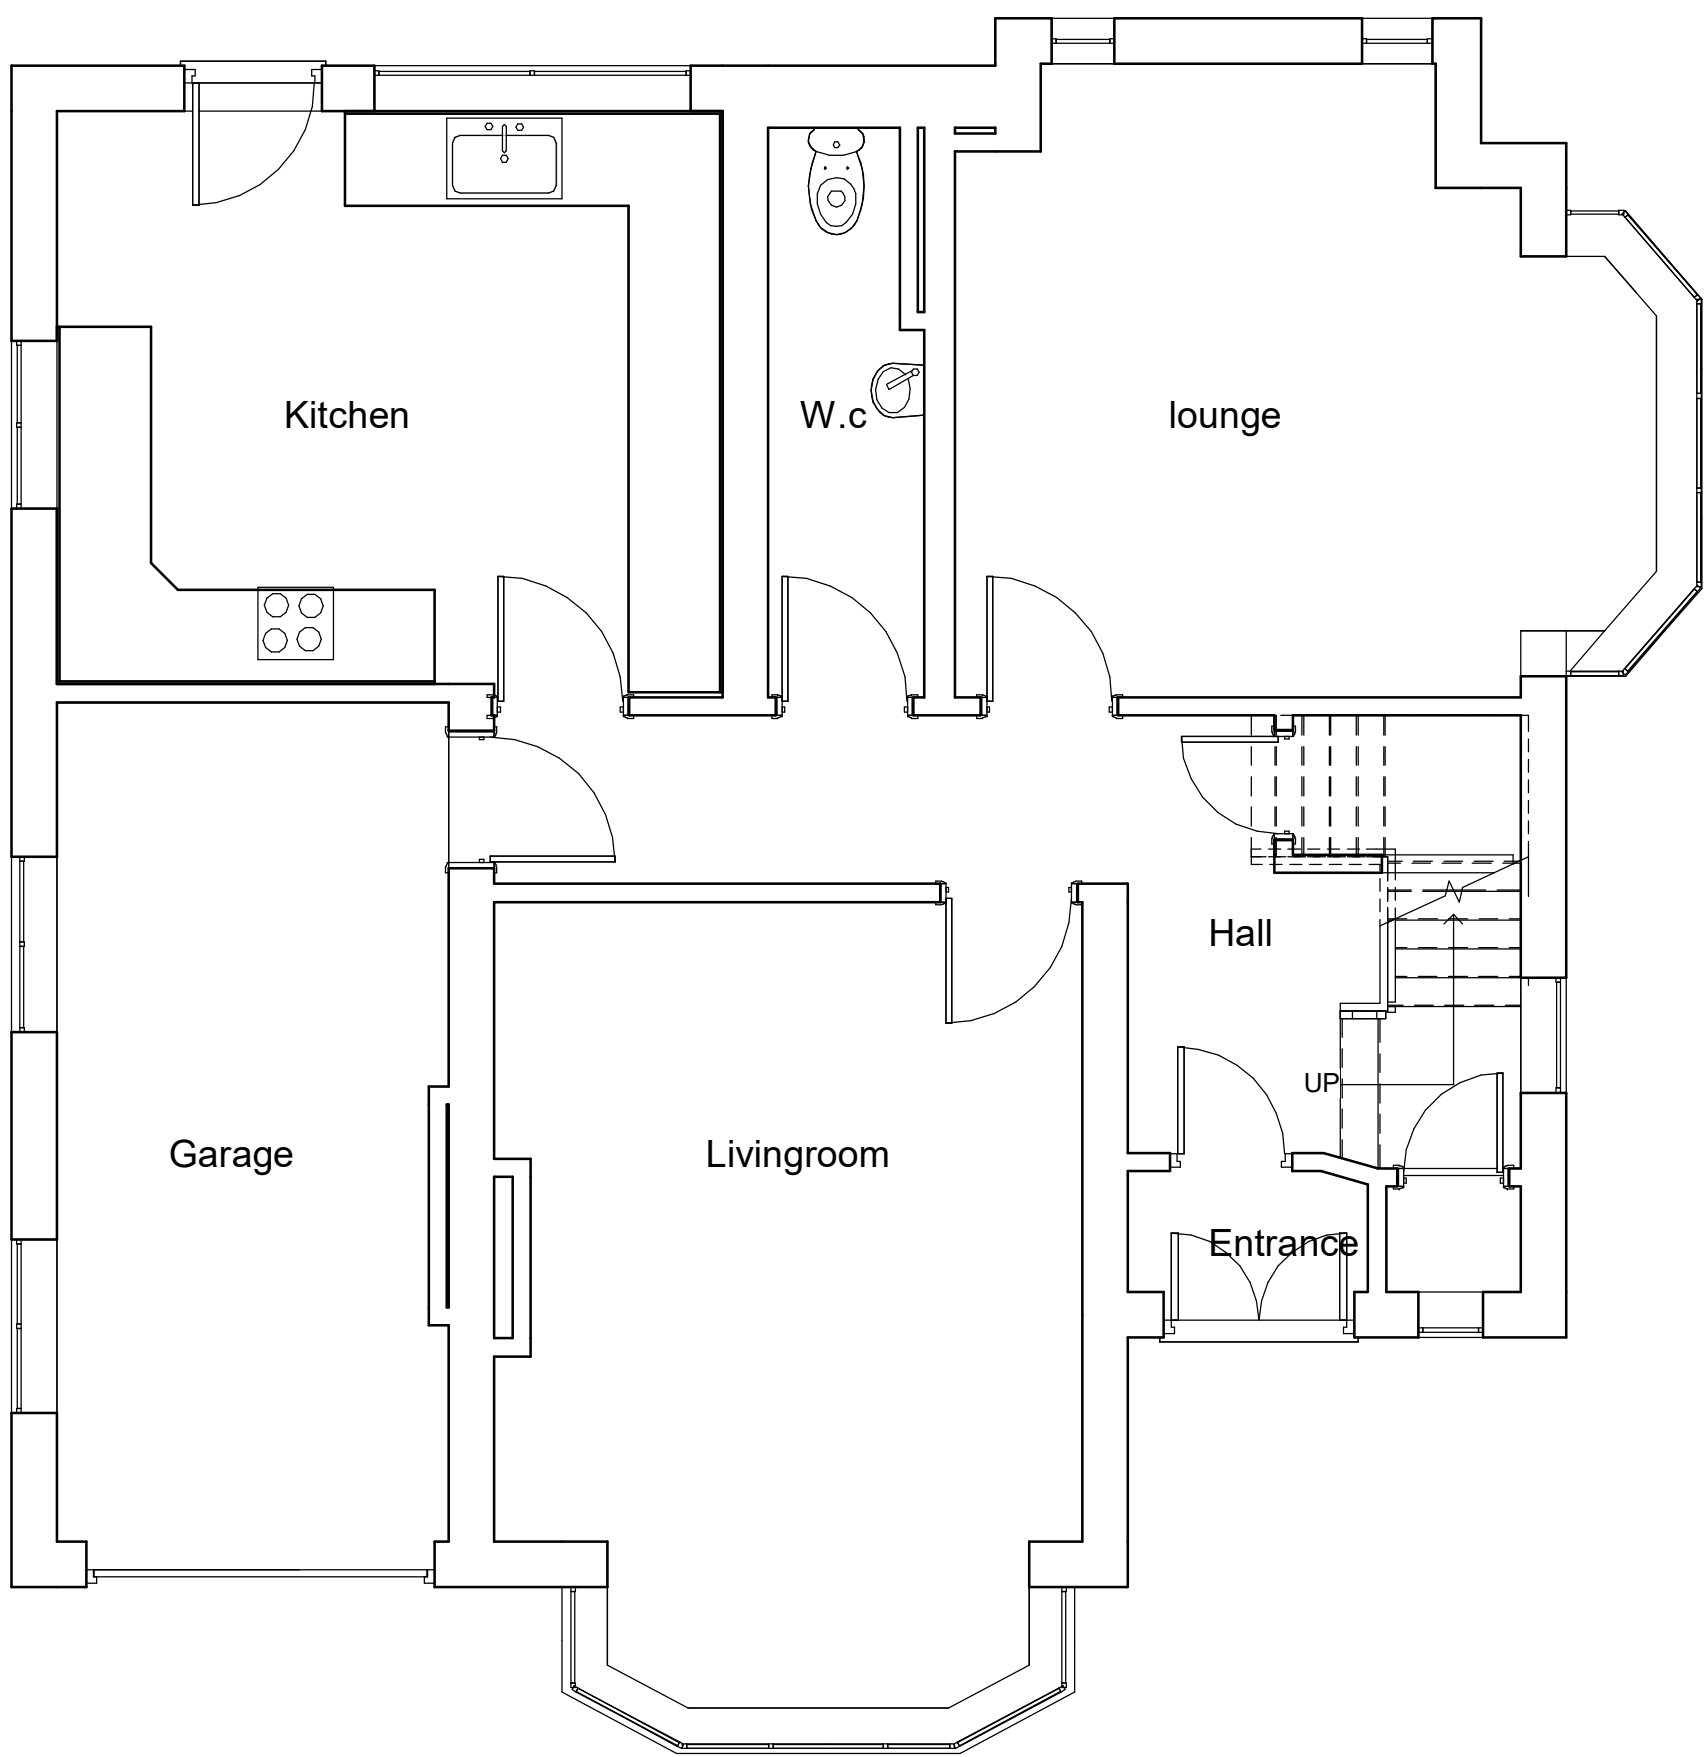

3 Existing Ground Floor
1 : 50

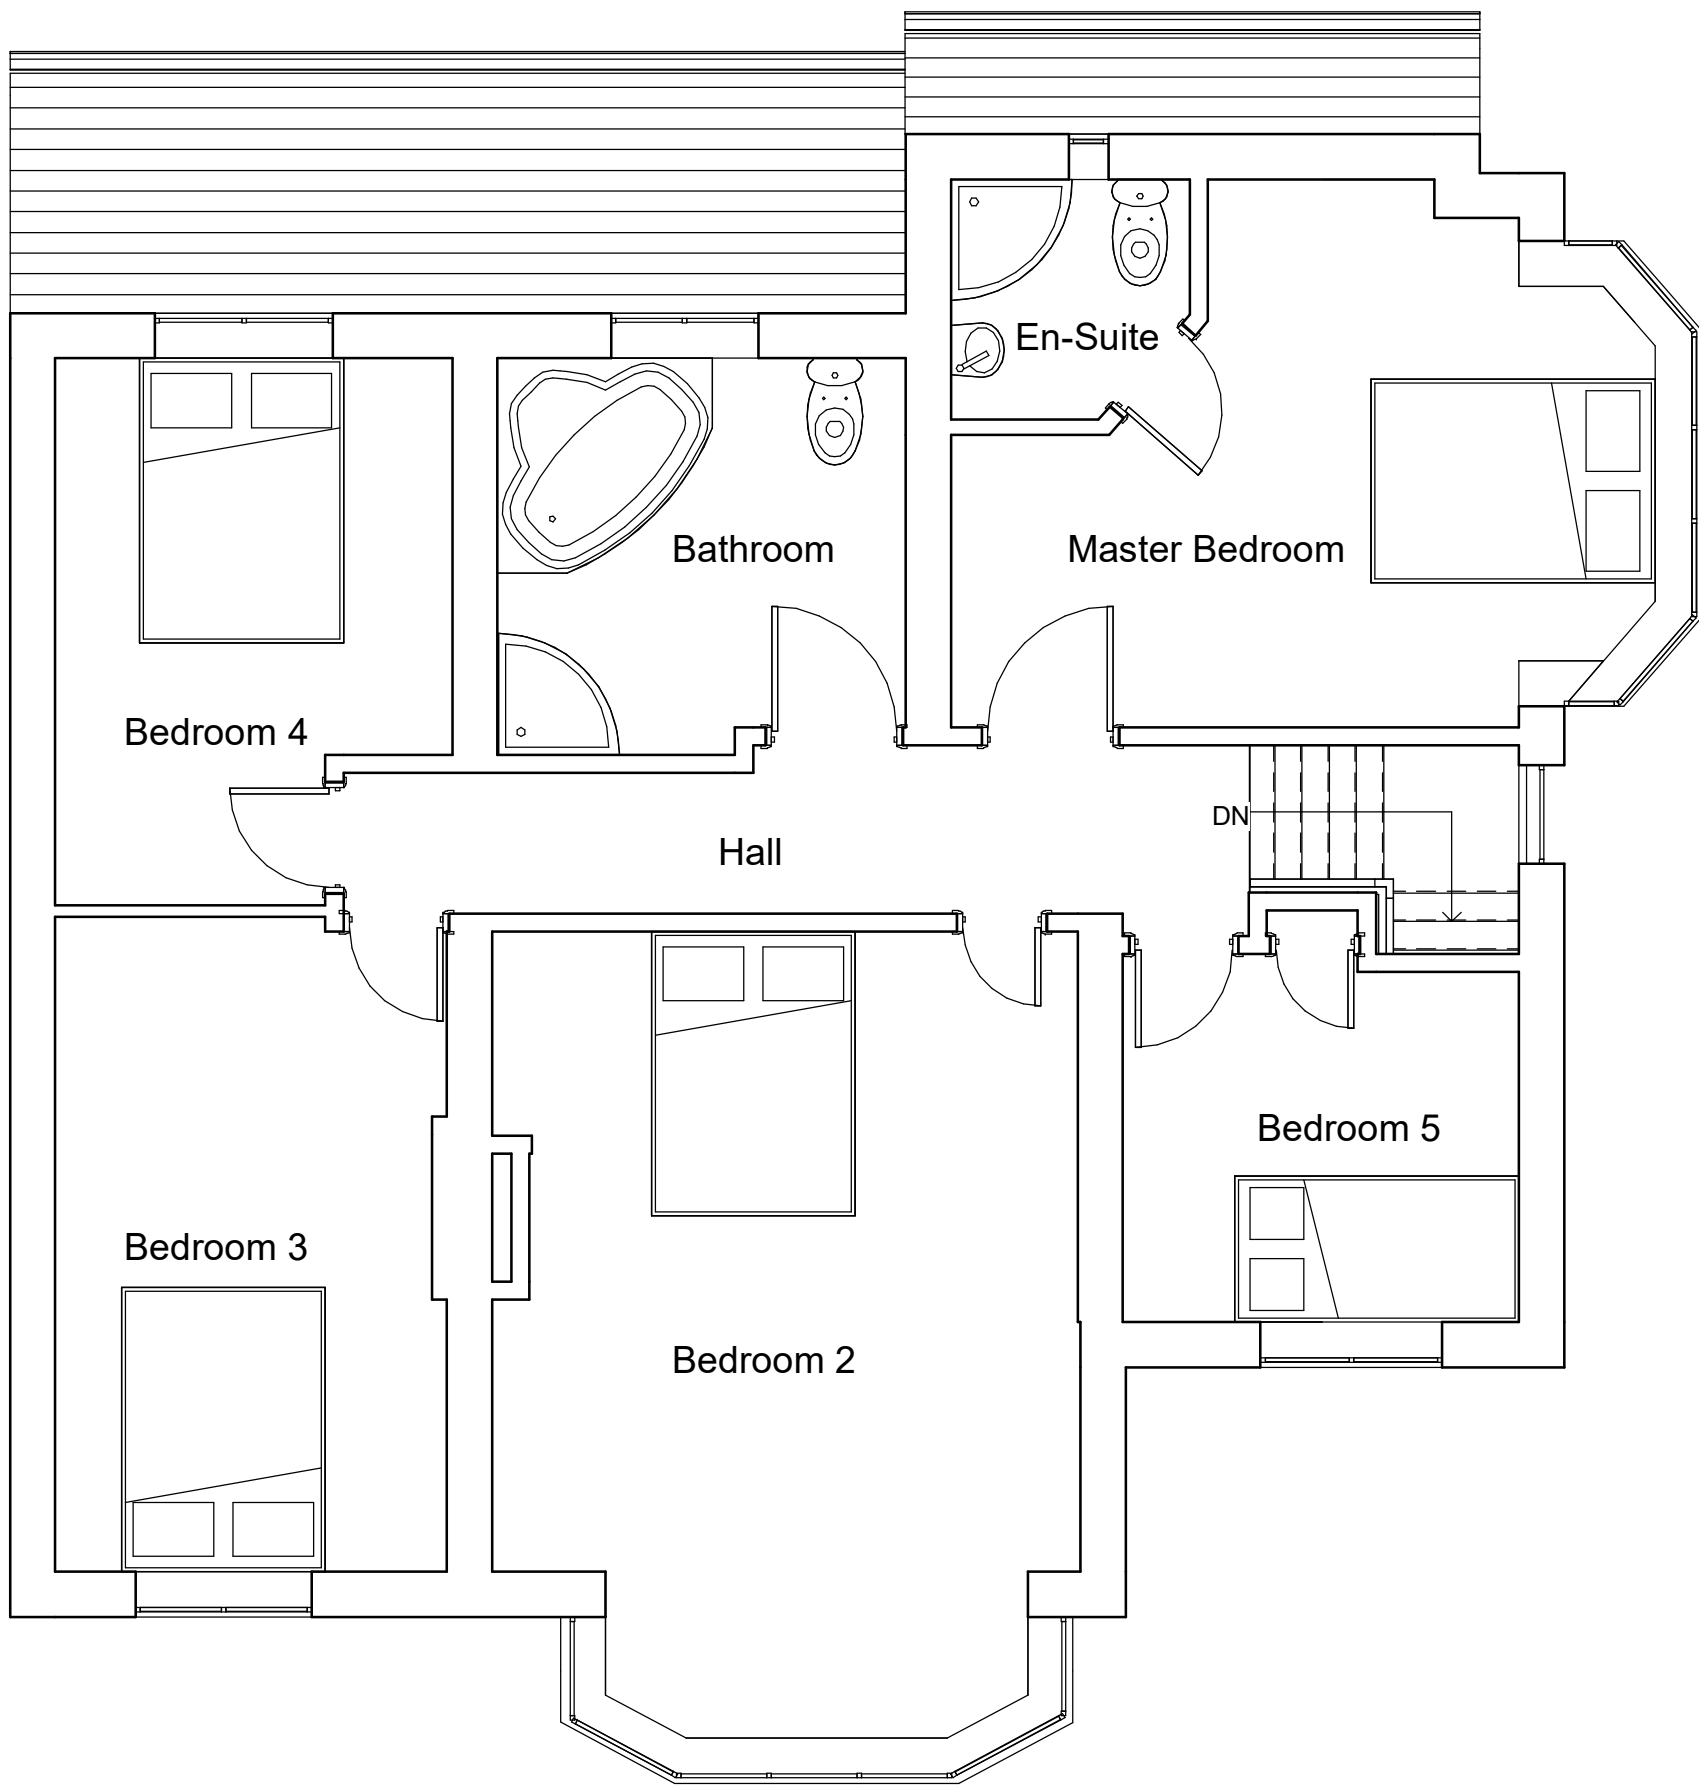

8 Existing 1st Floor
1 : 50



6 Existing Front Elevation
1 : 100



5 Existing RHS Elevation
1 : 100



4 Existing Rear Elevation
1 : 100



7 Existing LHS Elevation
1 : 100



2 Existing Street Scene Elevation
1 : 100