


RED LINE DENOTES SITE BOUNDARY

Client			
Fintek Finishing Specialists			
Project			
Fintek, Holcombe Brook Bury, BL0 9SA			
Drawing Title			
Existing Site Plan with Roof Plan			
Drawn	Checked	Paper Size	Scale
PL	PL	A3	1:200
Project No.		Drawing No.	Revision
19 - 335		00-03	-

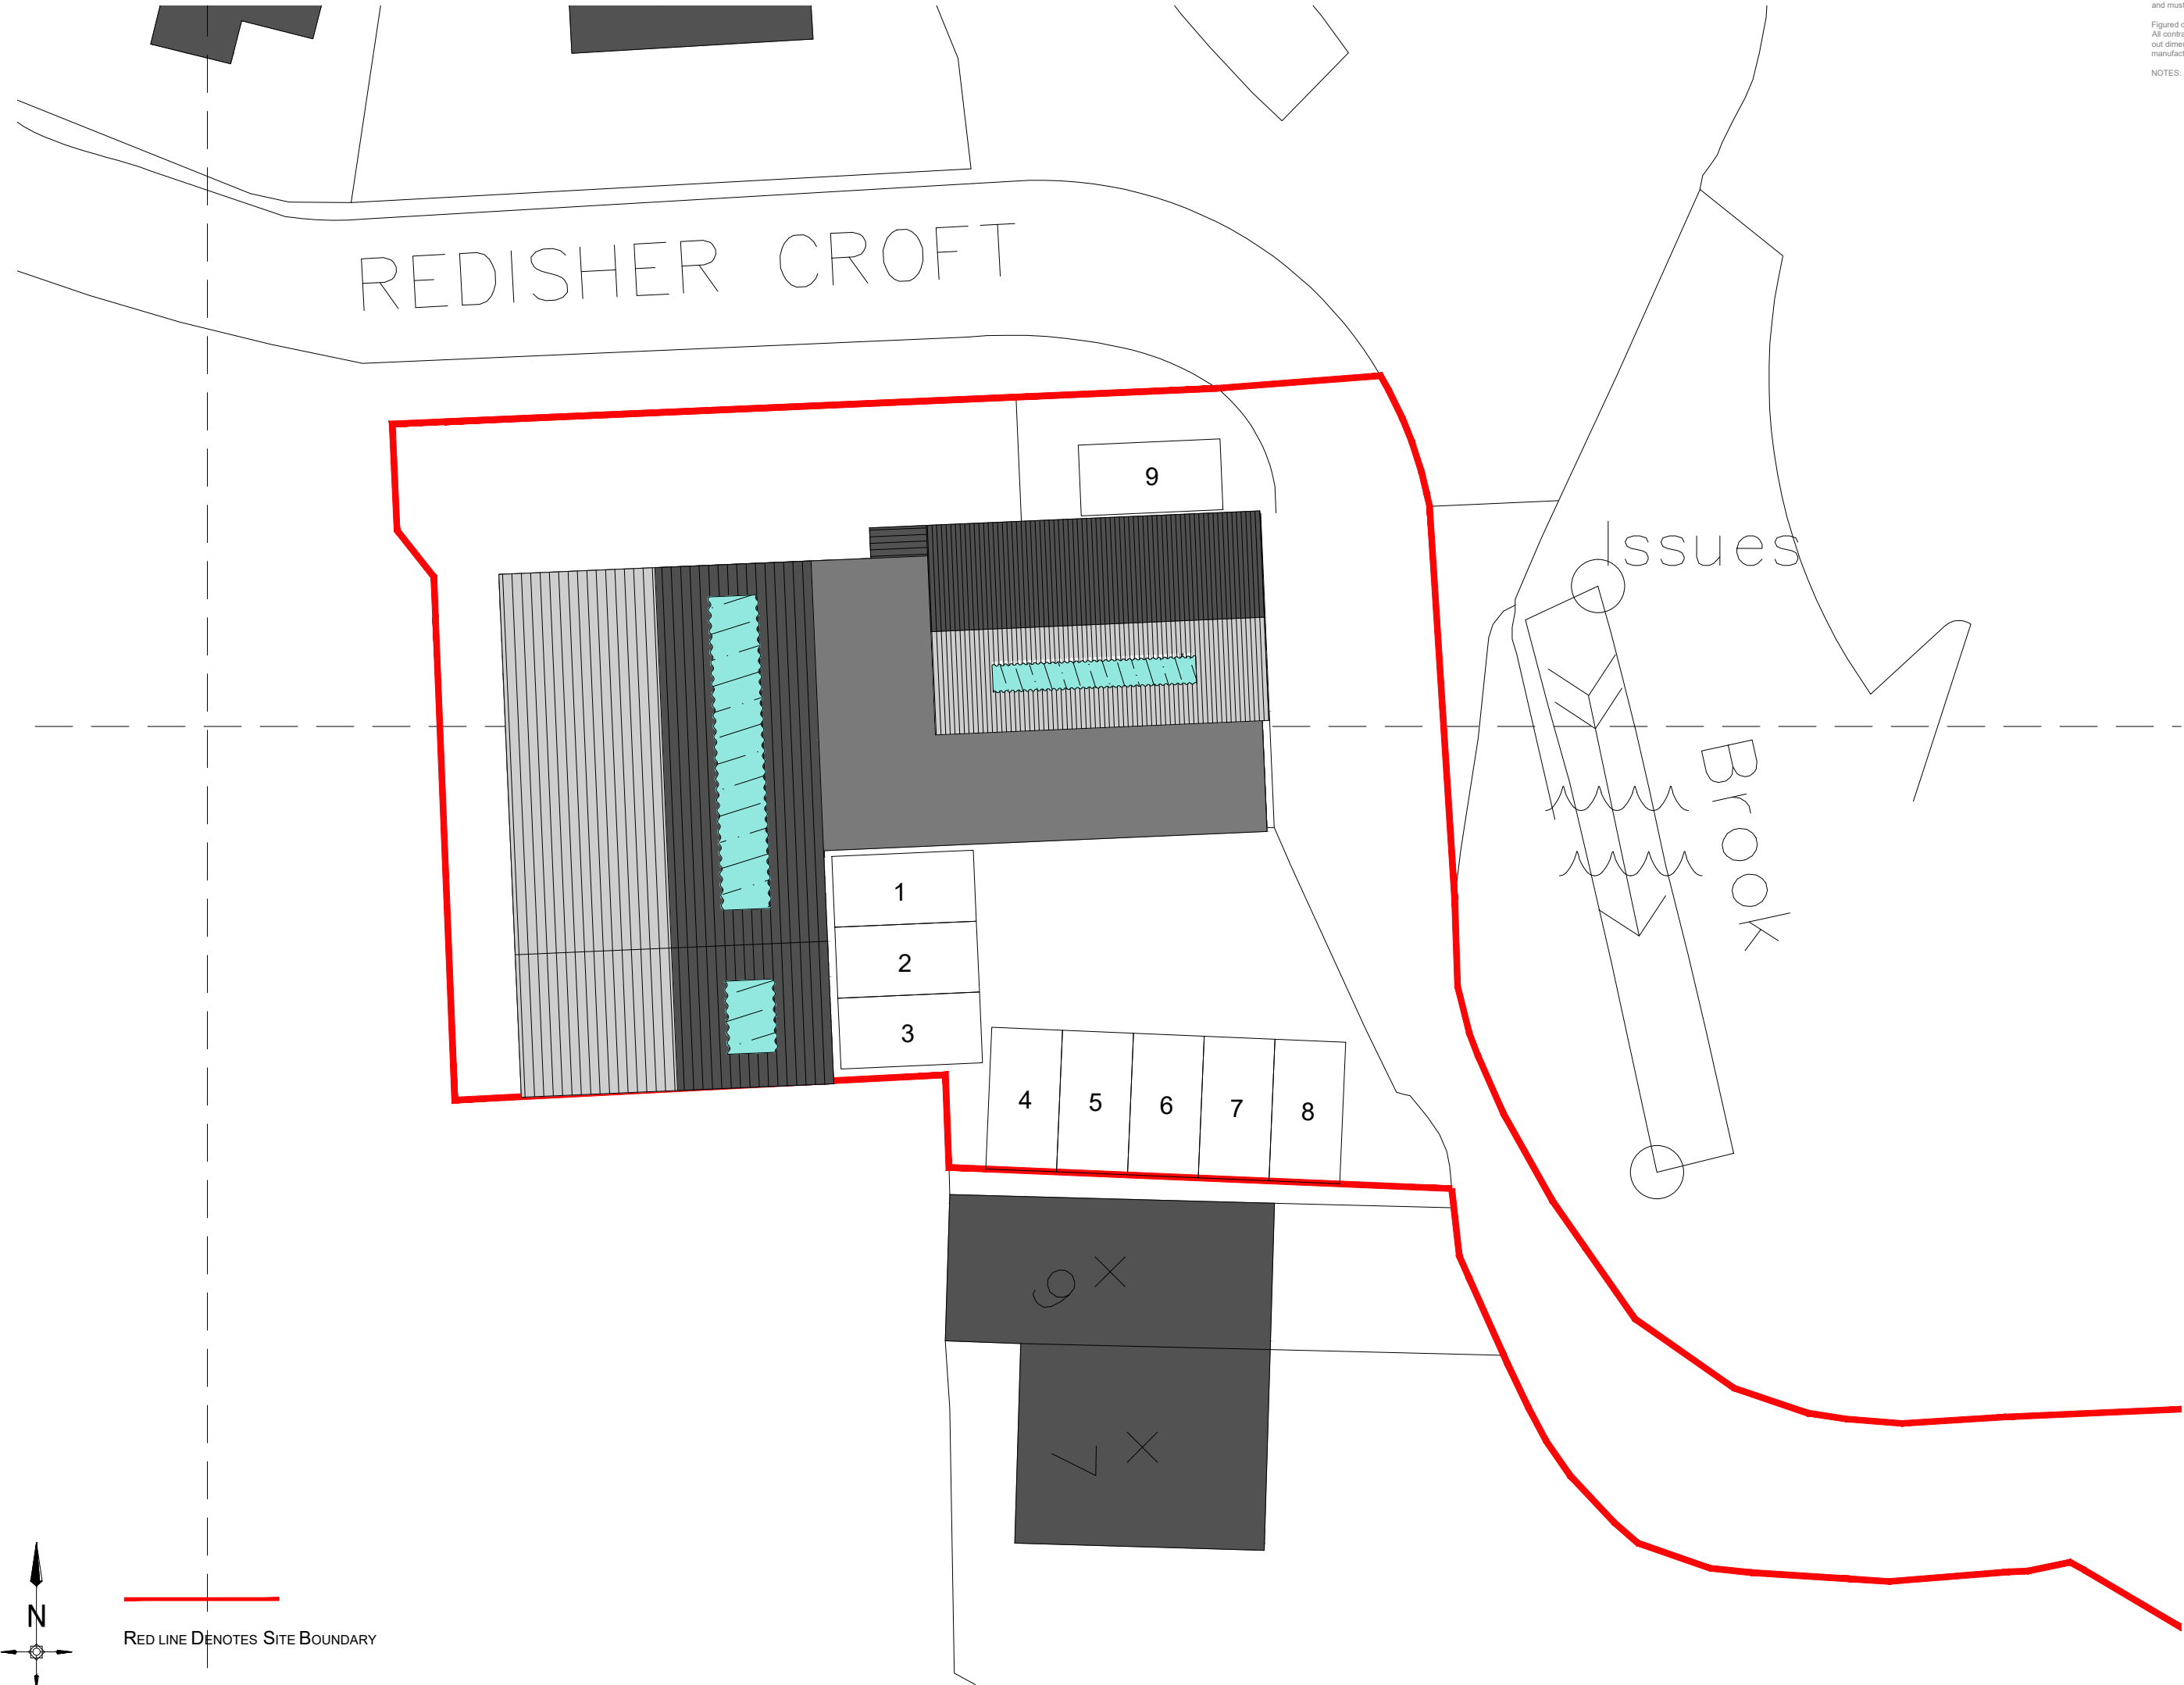