


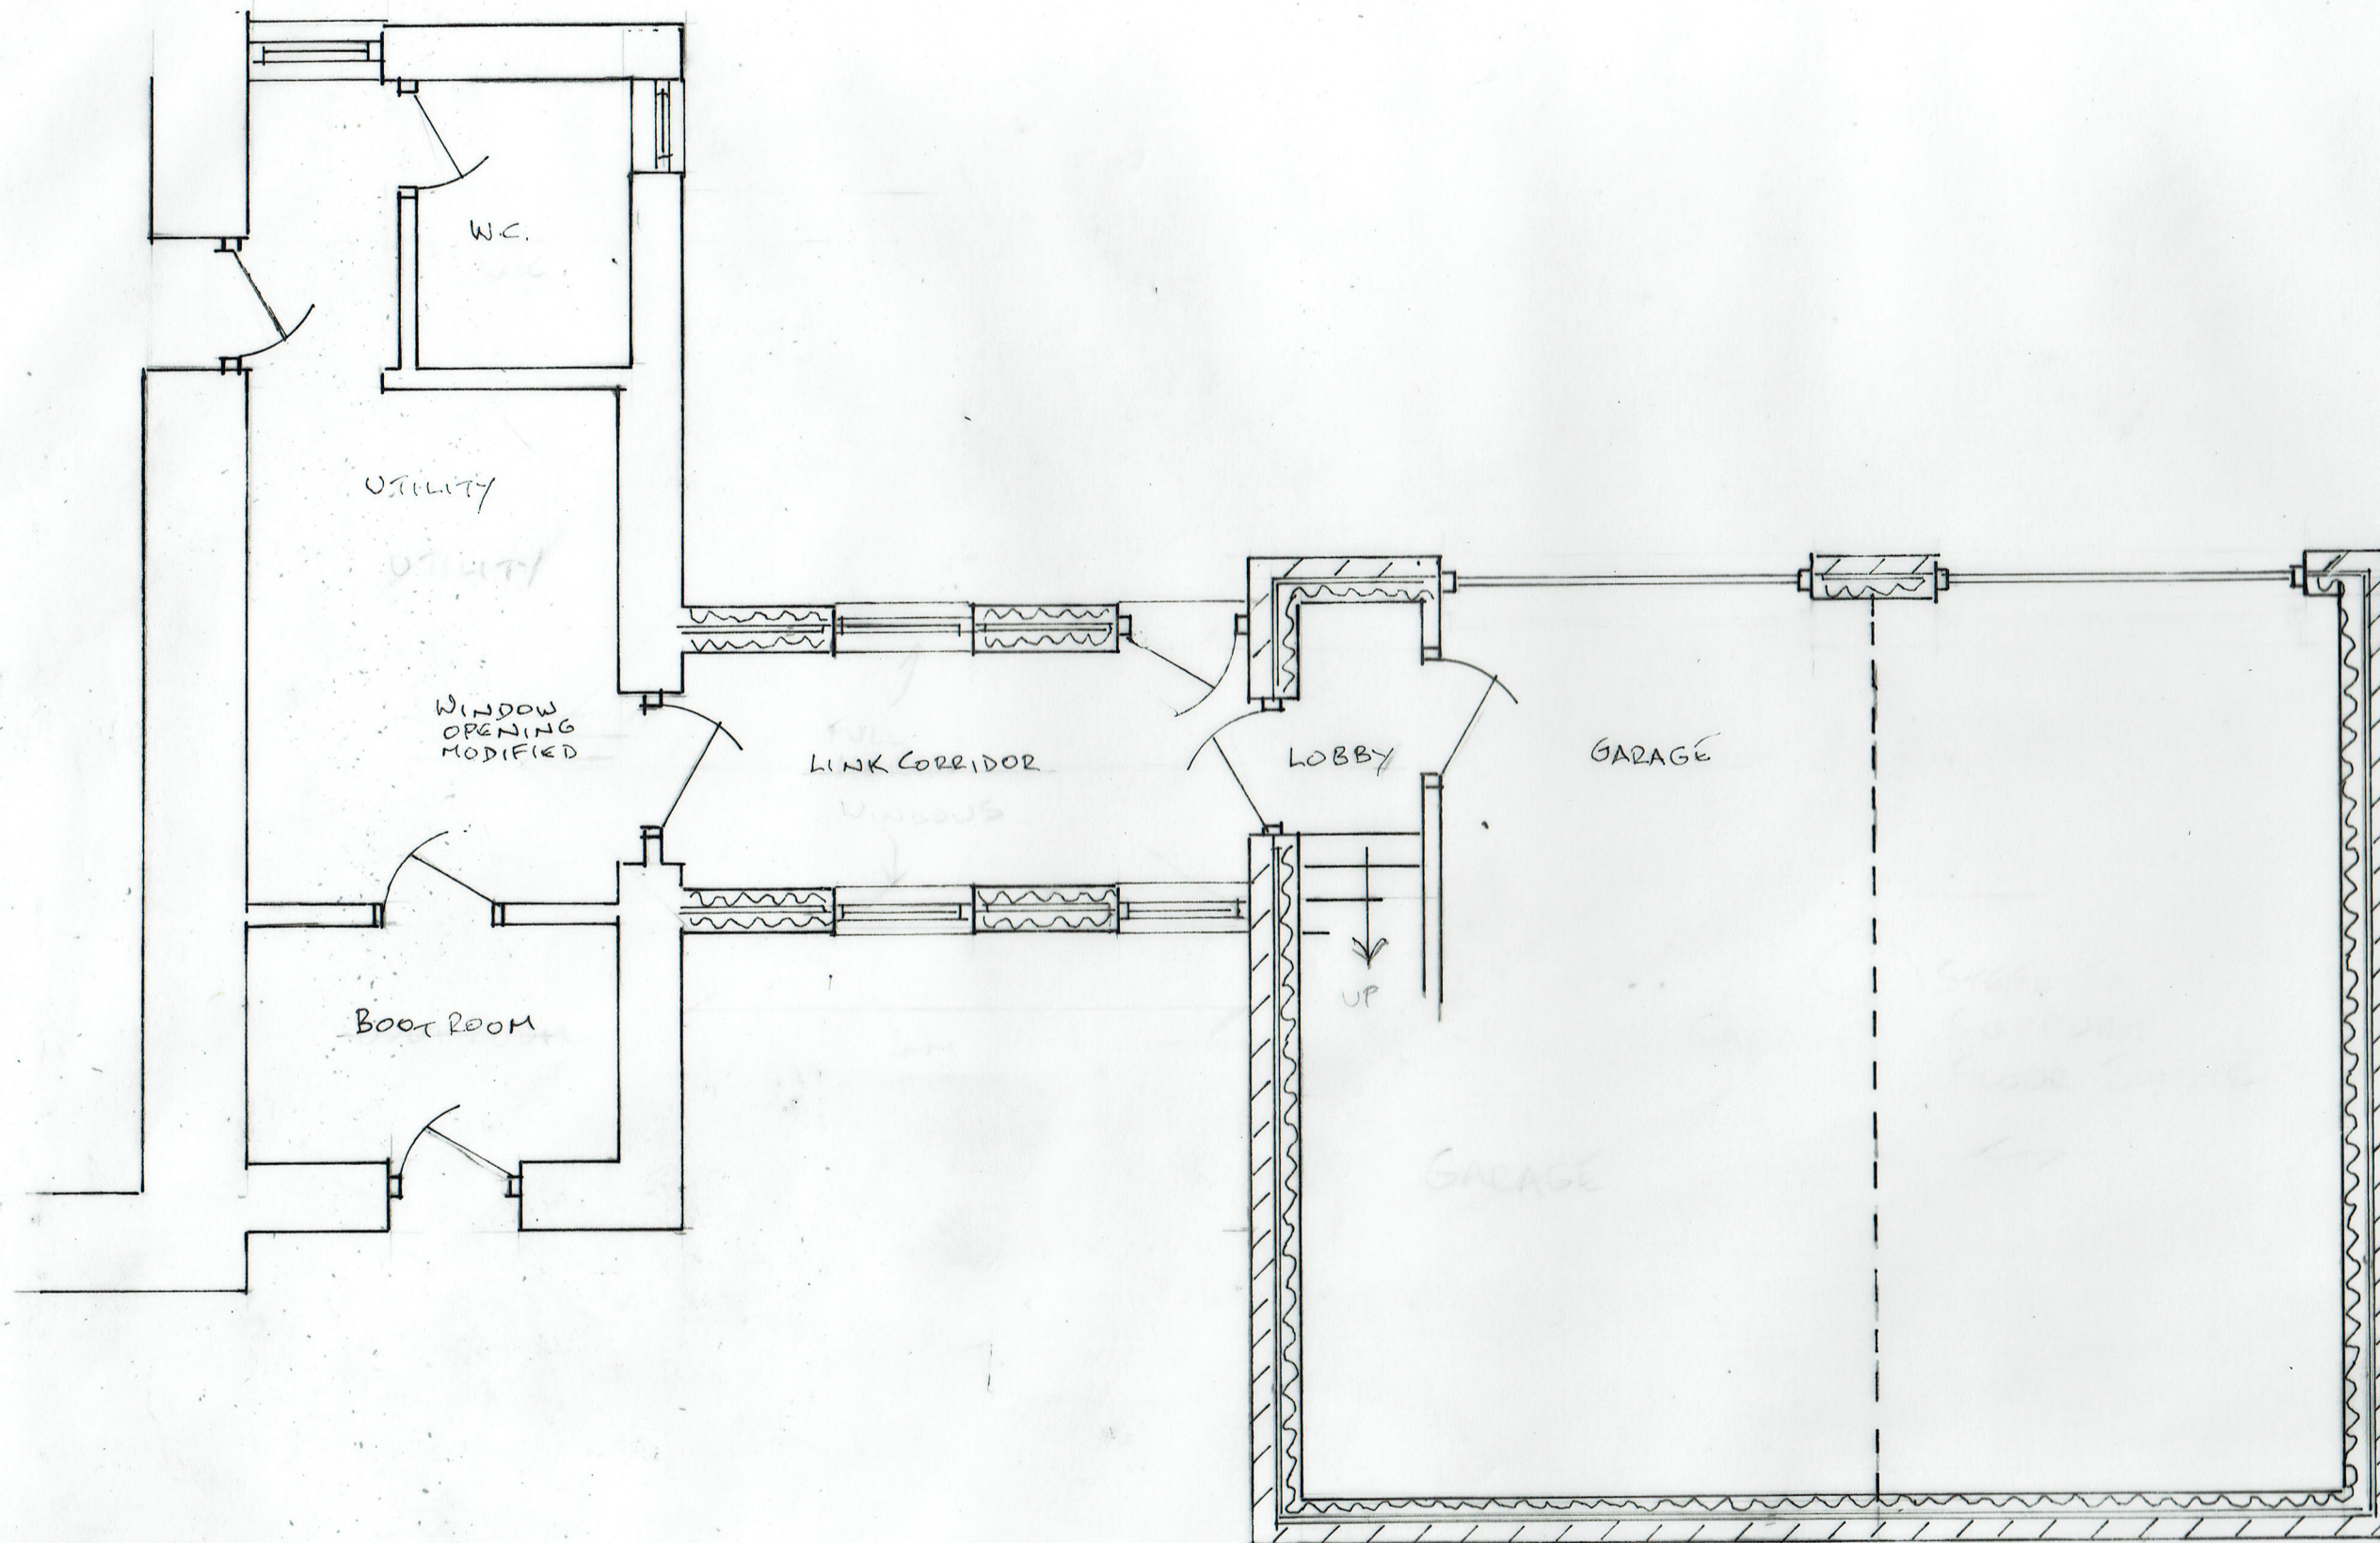

7, PROPOSED GROUND FLOOR PLAN

0 METRES 5

SCALE 1:500 A3

27/11/2021

21/674/07

GARAGE & GAMES ROOM
BIRCHENBOWER FARM, HARWOOD ROAD, TOTTINGTON