


Carpark

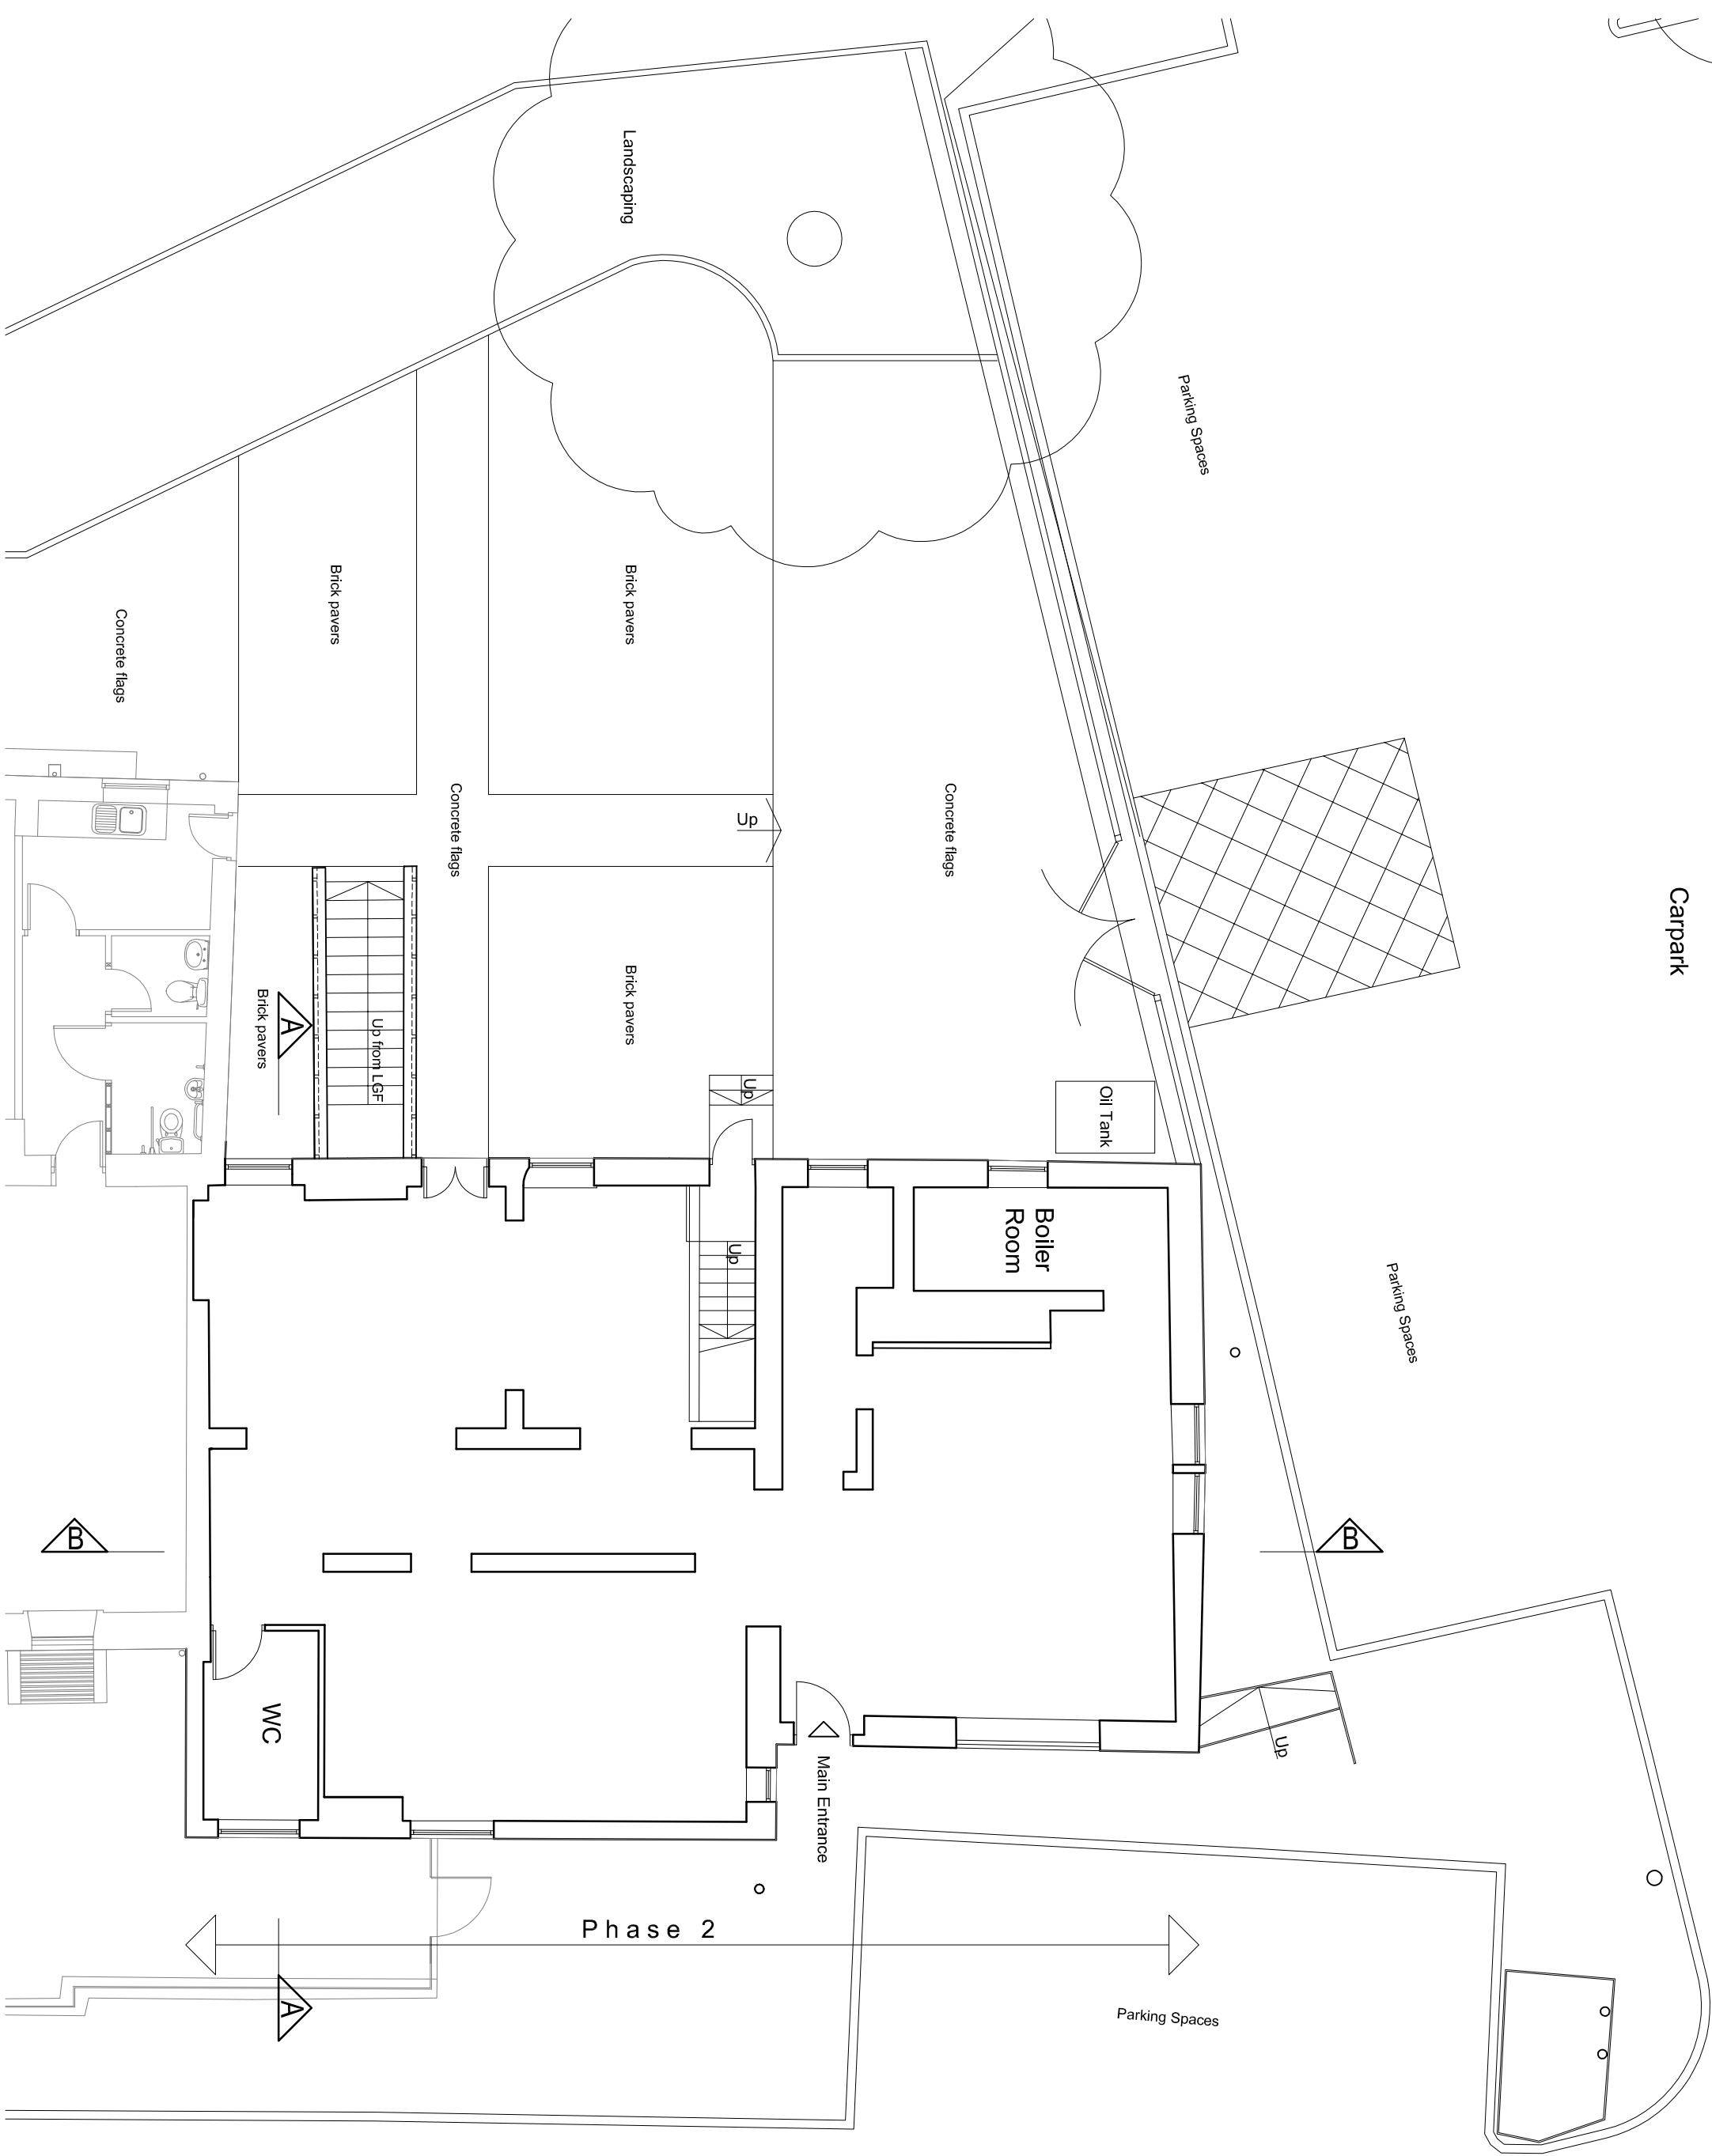

Existing Ground Floor Plan/Part Site Plan

This drawing is the property of Equilibrium Architects and copyright is reserved by them. This drawing is not to be copied or disclosed by or to any unauthorised persons without the prior written consent of Equilibrium Architects.

Do not scale from this drawing.

All dimensions are to be checked on site prior to construction, manufacture of any components and ordering of materials and equipment.


Any discrepancies are to be reported to the architect for clarification.

All materials and workmanship to be in accordance with the current British Standards and codes of practice.

This drawing is to be read in conjunction with all relevant Architectural, Structural Engineers, Mechanical Engineers, Electrical Engineers and Specialists drawings and specifications.

Existing First Floor Plan

Planning Drawing

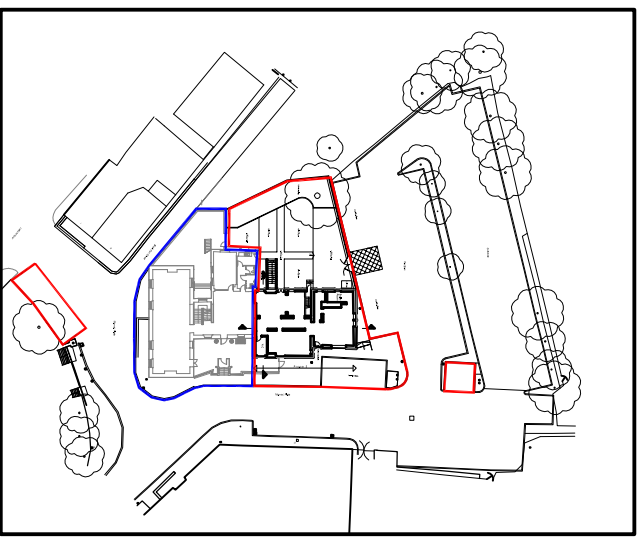

Site Location Plan

PROJECT			
Phase 2 Proposed Refurbishment			
The Former Grant Arms, Market Place, Ramsbottom.			
DRAWING			
Existing Floor Plans			
SCALE	DATE	DRAWN	CHECKED
1:100 @ A2	July 2020	MH	
DRAWING NO.	CAD REFERENCE NO.	REVISION	
C-0422-01		A	