




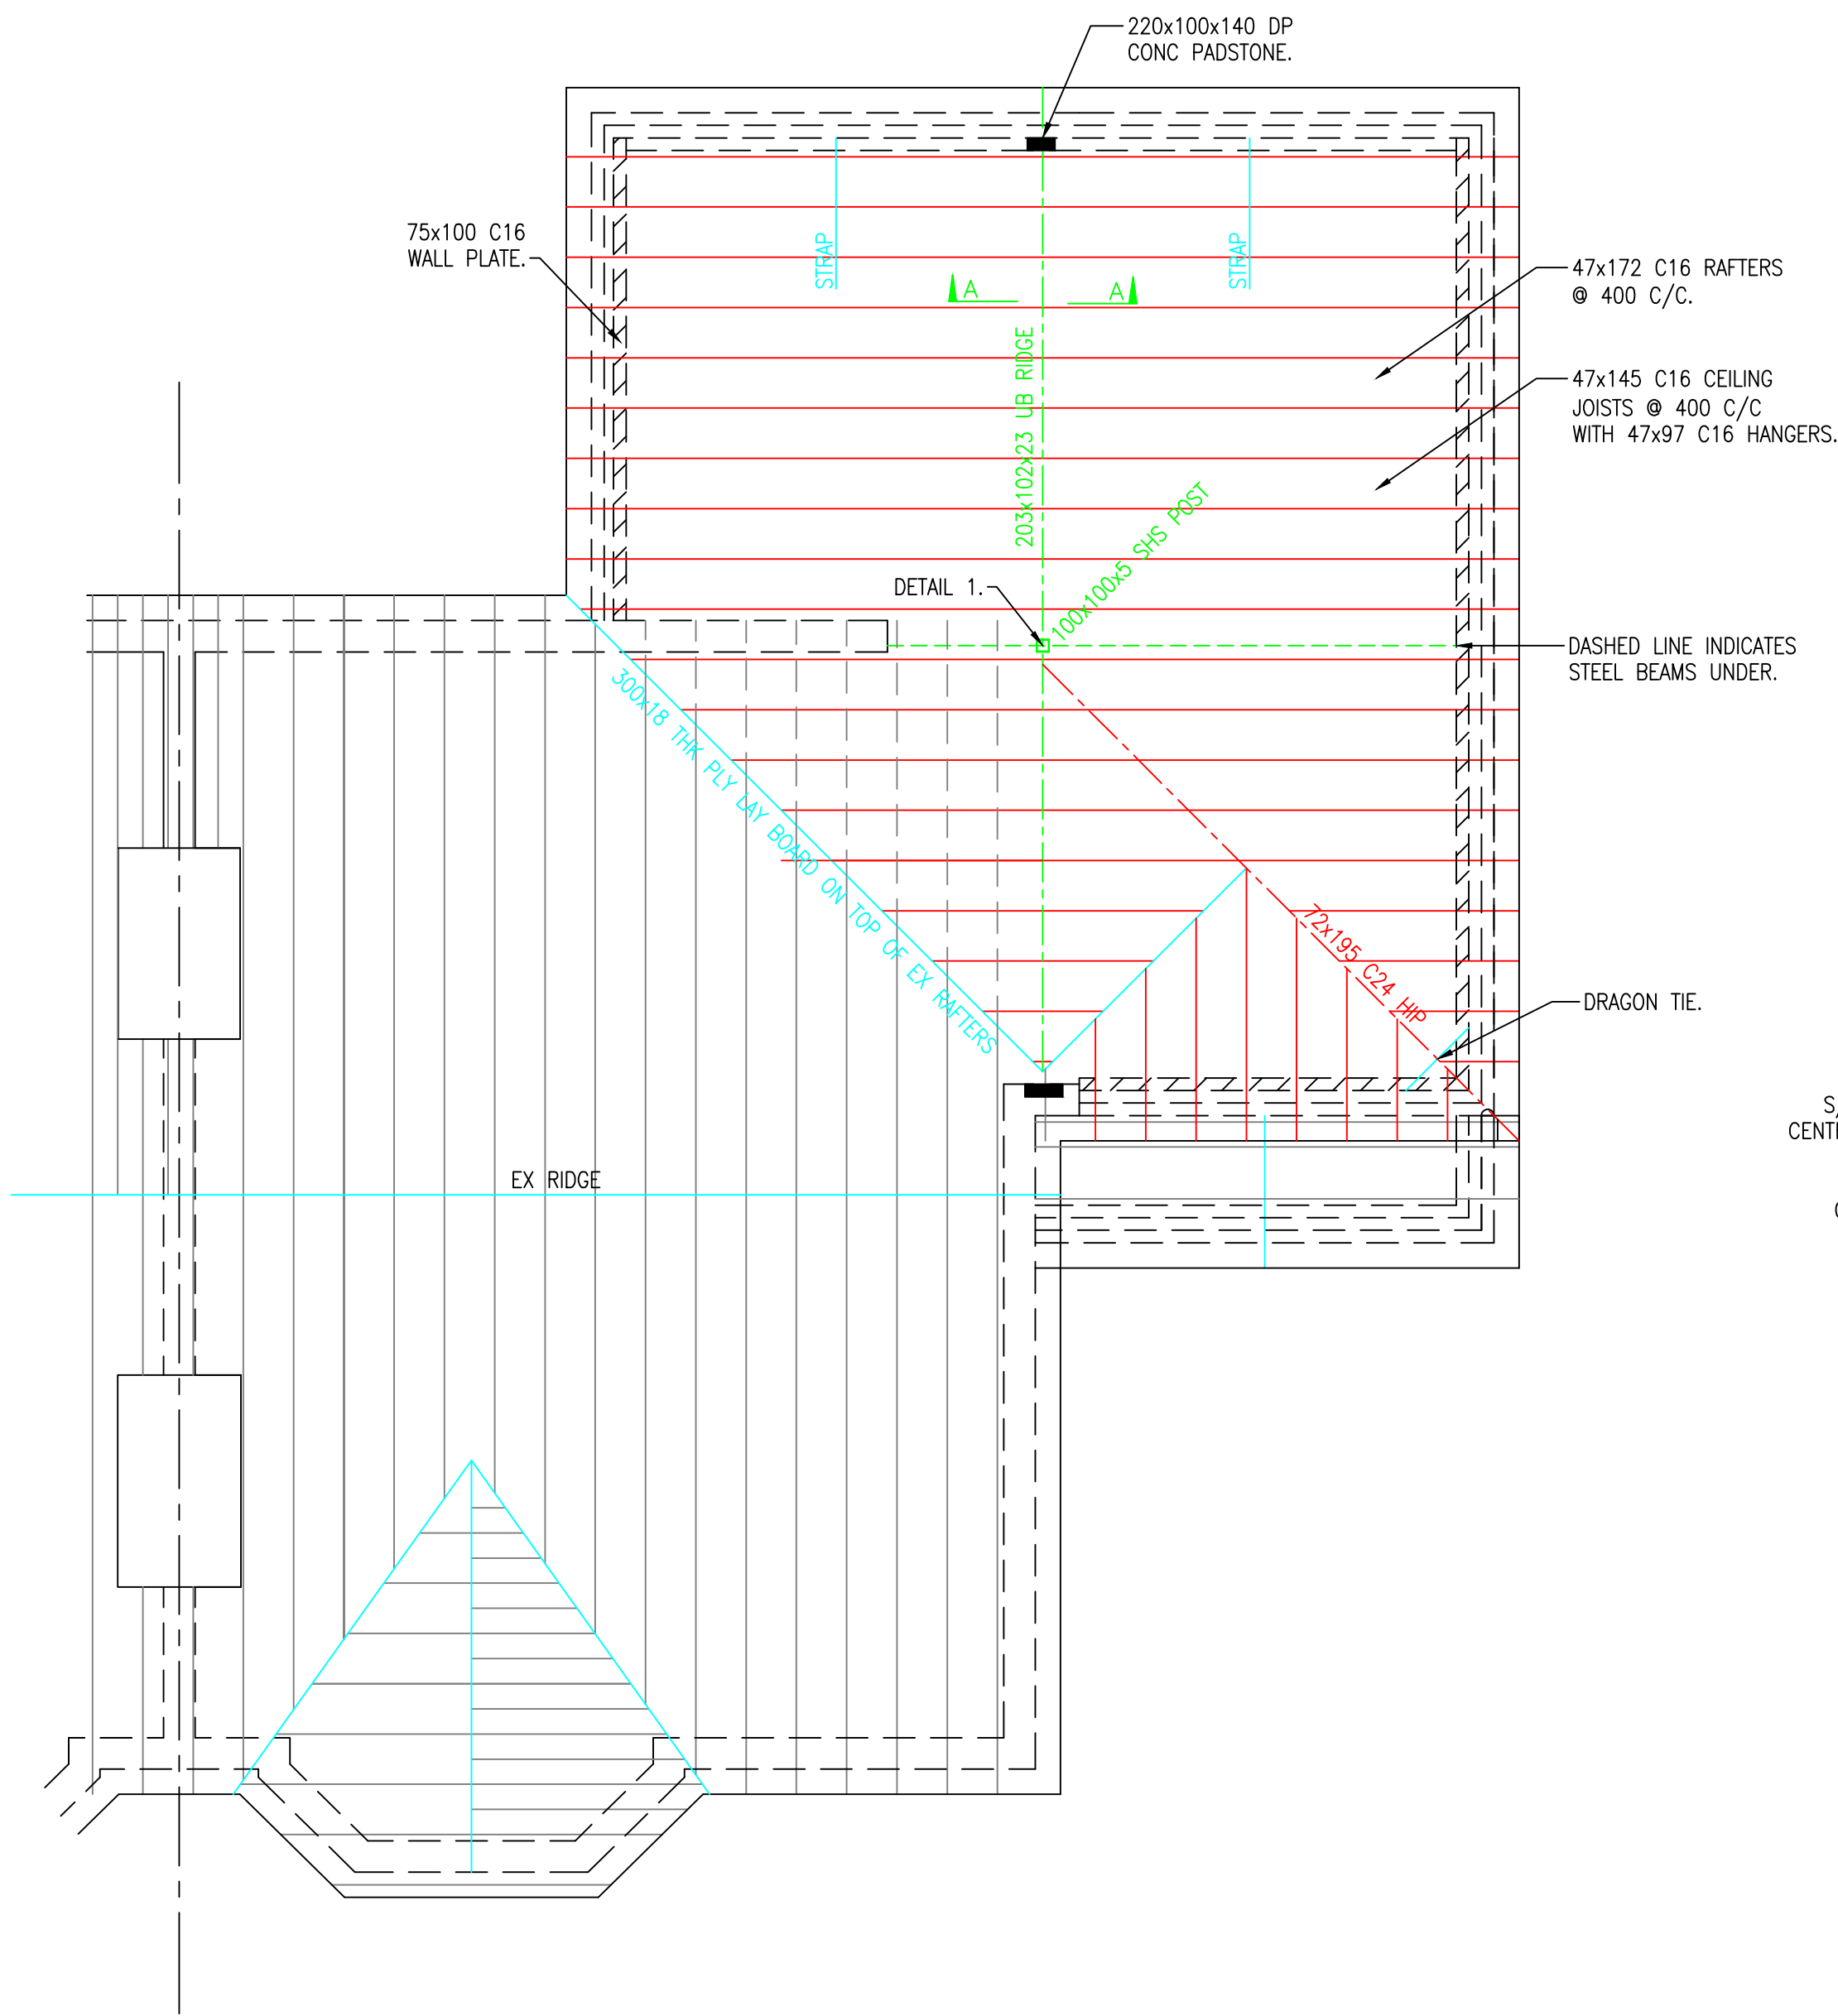


ROOF PLAN.

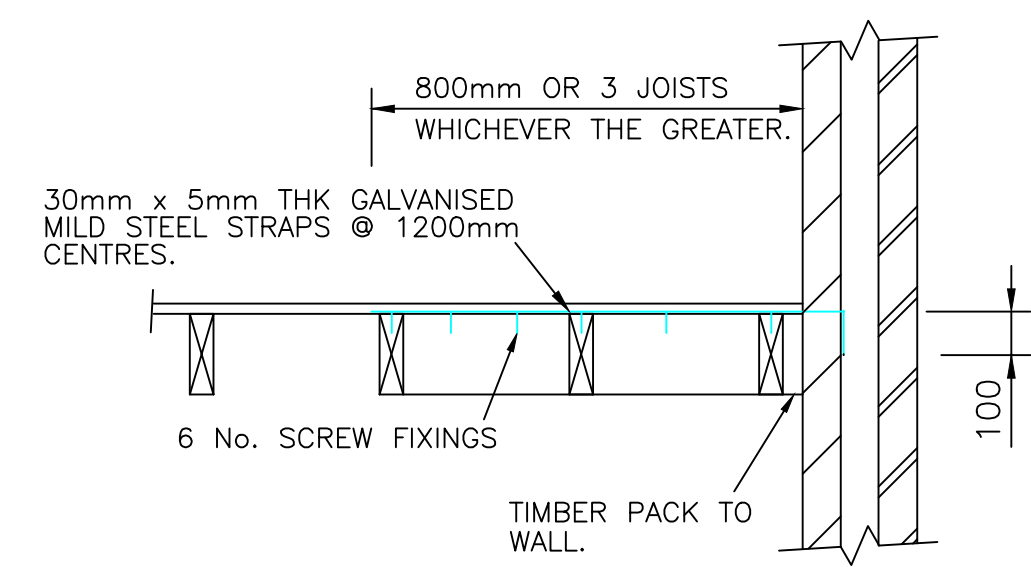


TYPICAL FLOOR STRAPPING DETAIL.

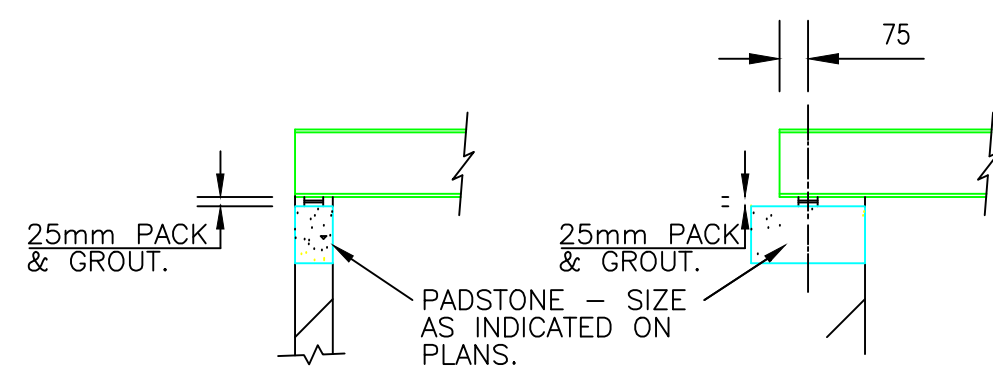


TYPICAL PADSTONE DETAILS

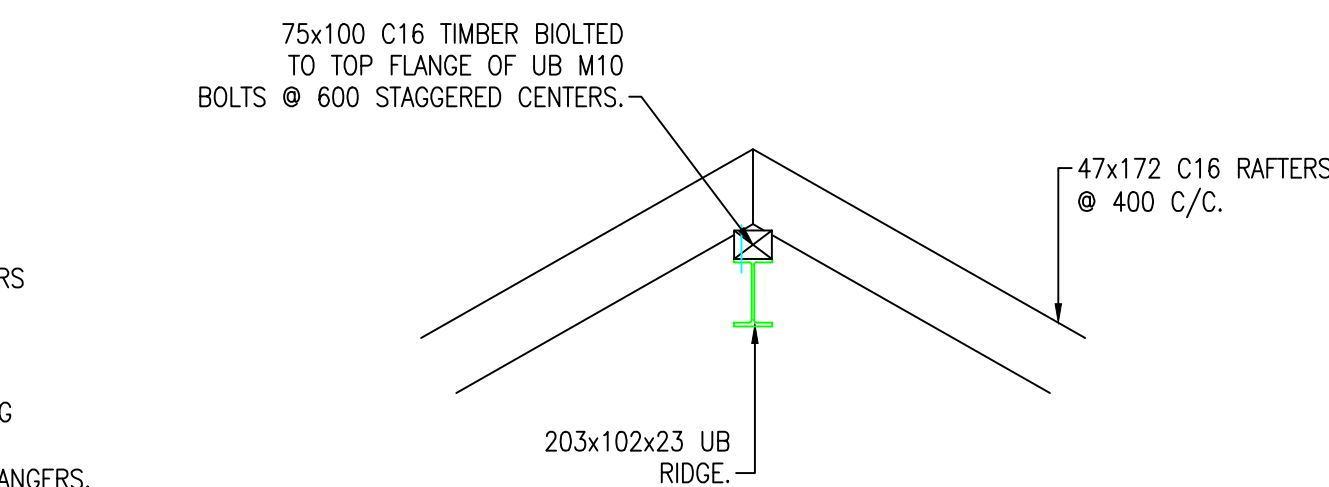


SECTION A-A.

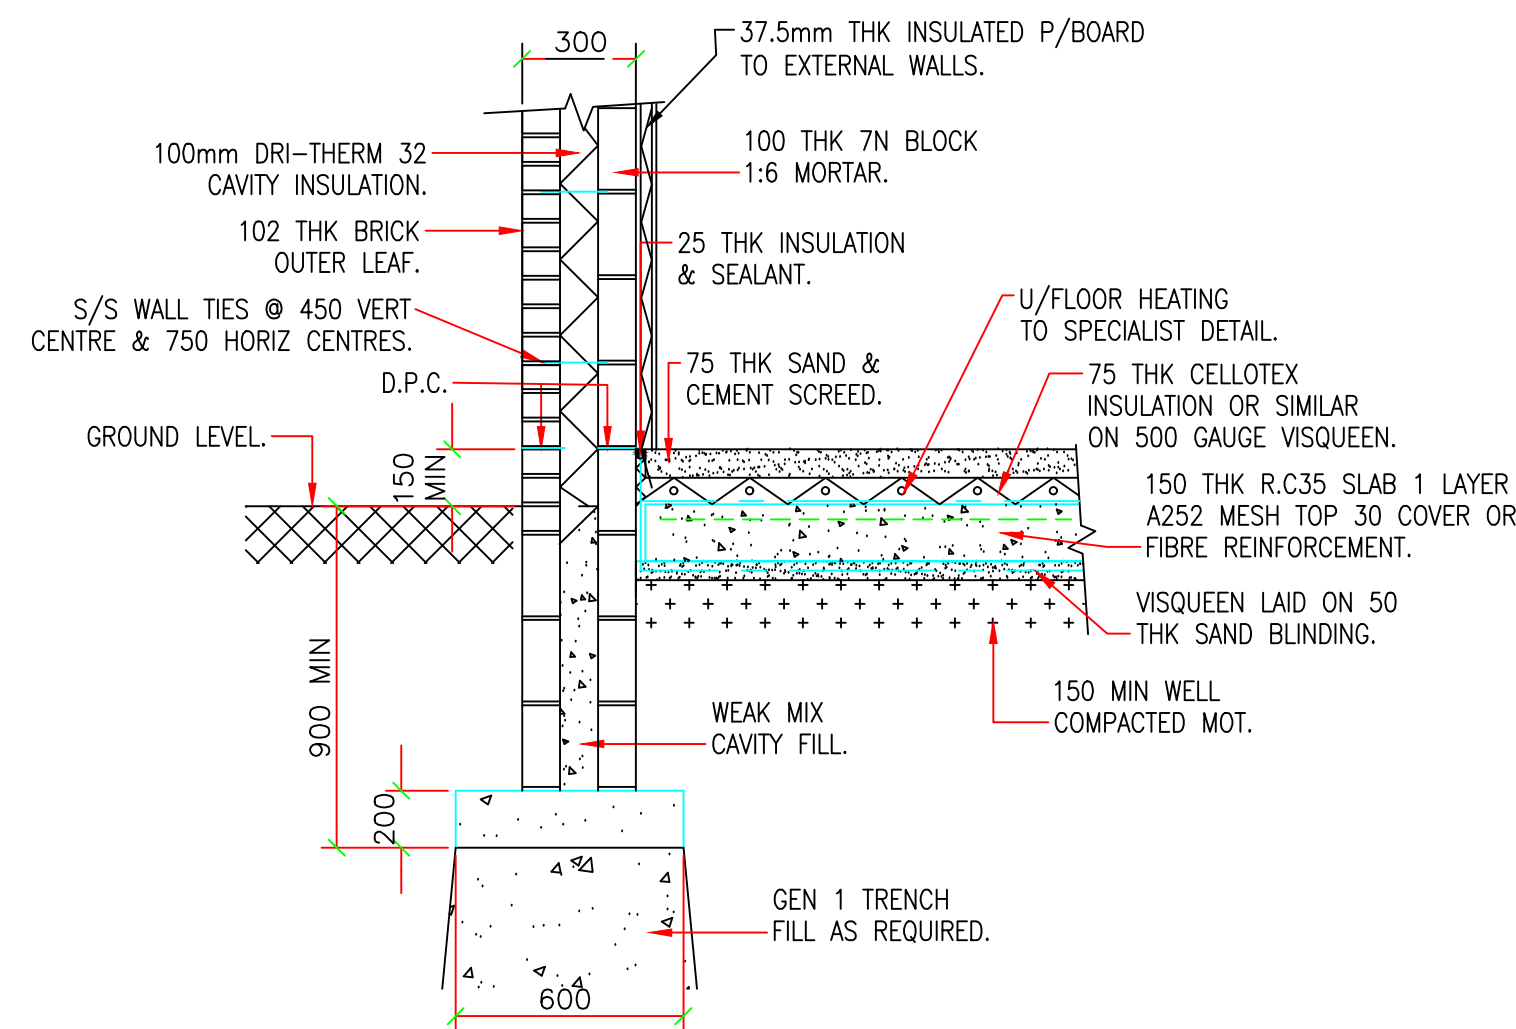


TYPICAL FOUNDATION DETAIL.

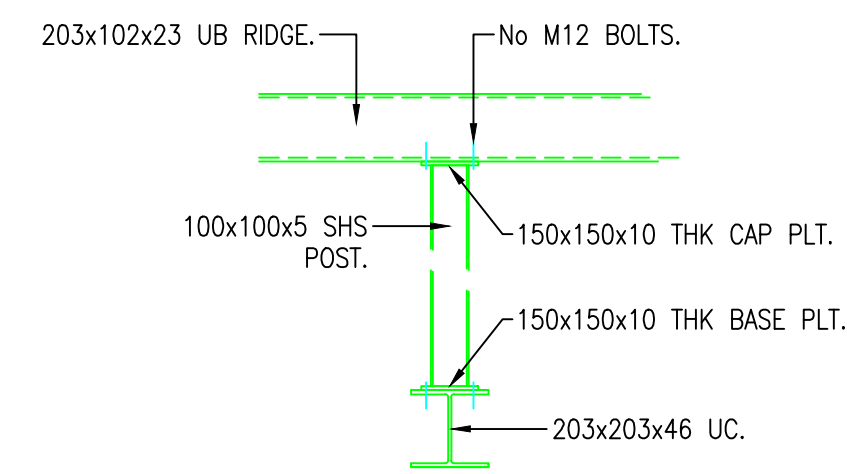

DETAIL 1.

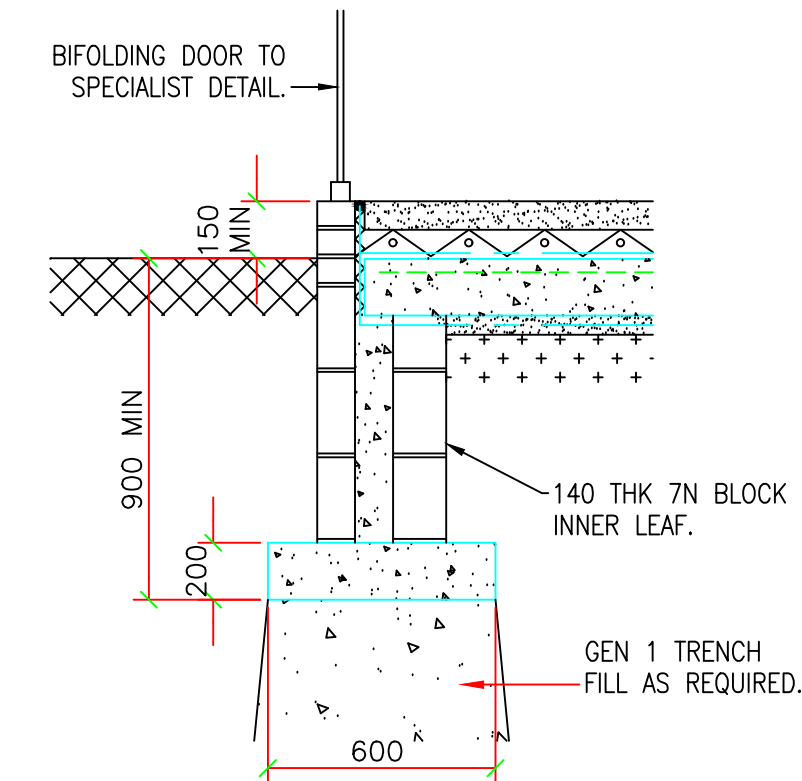

TYPICAL THRESHOLD DETAIL

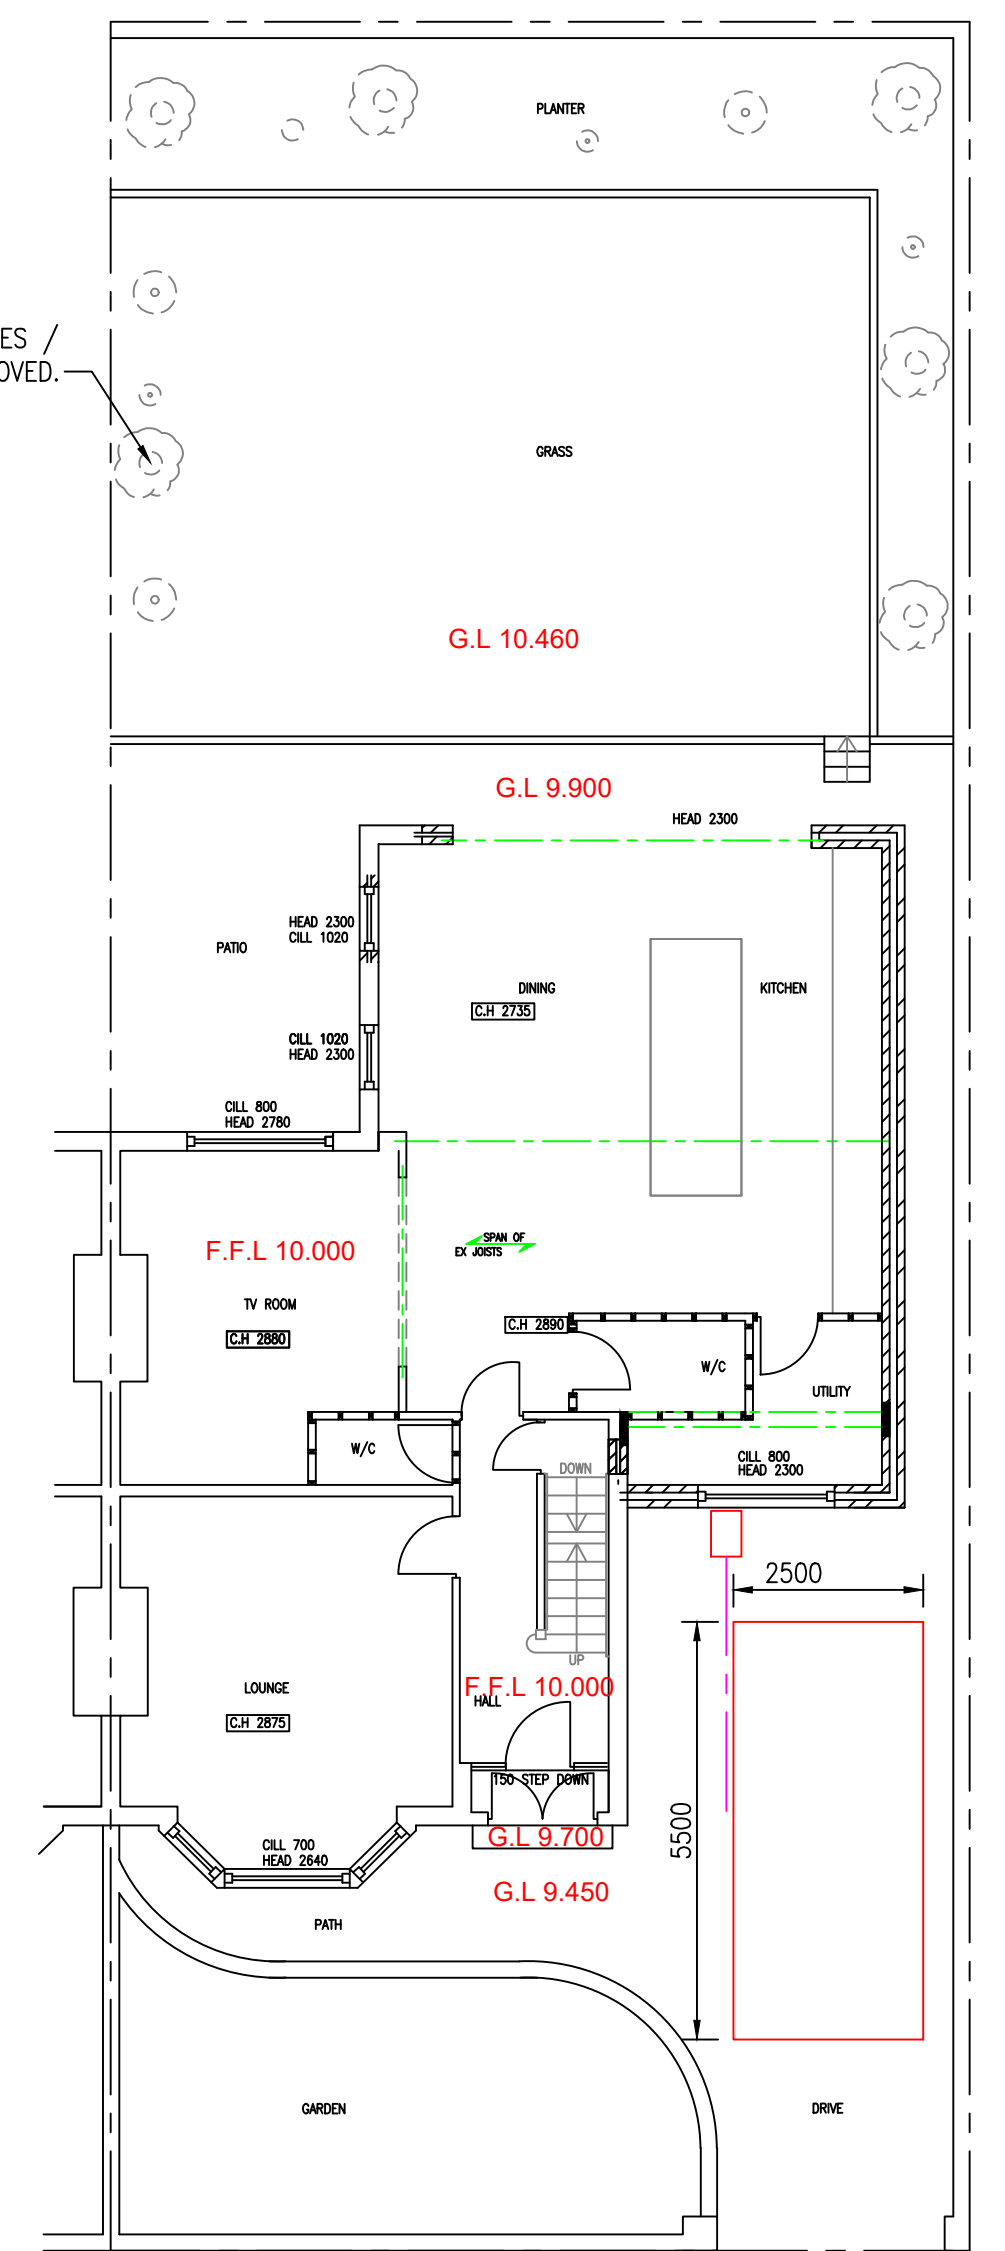

SITE PLAN 1:100.

NOTE:
BURY COUNCIL ISSUE PARKING PERMIT FOR HAMILTON ROAD TO EACH DRIVER THAT LIVES IN THE HOUSE HOLD



SCALE

REFER TO DRAWING RC1147 - 4 FOR SPEC & ELEVATIONS.

Rev B Site plan updated, off road parking indicated. 22/1/24
Rev A Trees / shrubs added. 16/01/24
Revisions.

Client.
MR. P. ROBINSON.

Drawing Title.
ROOF PLAN & DETAILS.

REDFORD CONSTRUCTION
CONCEPT TO COMPLETION
24 Smithells Croft Road, Smithells, Bolton BL1 6LN
Mob: 07791127133 Email: ryan@redfordconstruction.co.uk
Mob: 07498440593 Email: stuart@redfordconstruction.co.uk

SCALE: 1:50 DATE: NOV 23
DRAWN: R.M CHECKED: N.T

CONTRACT No: DRAWING No:
RC1147 3B

PROPOSED SIDE EXTENSION AT 26 HAMILTON ROAD, WHITEFIELD, MANCHESTER. M45 7WF