




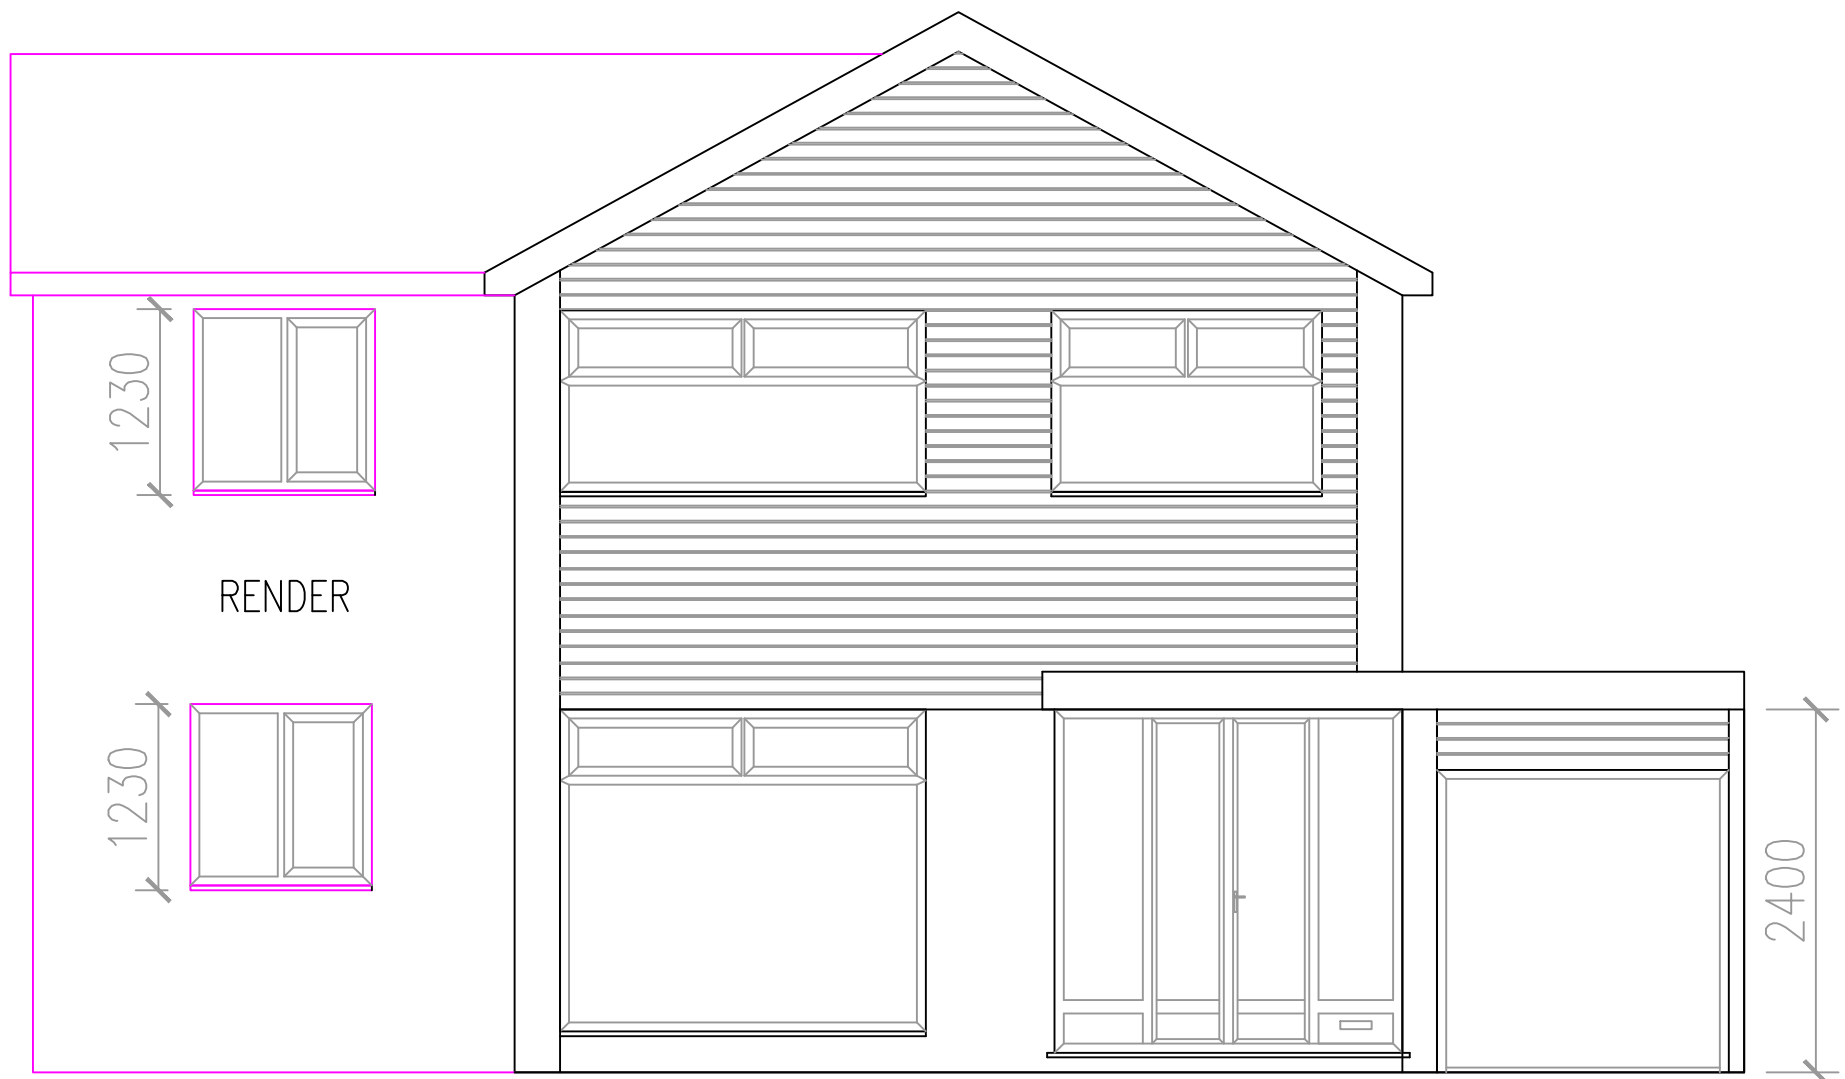


PROPOSED FRONT ELEVATION

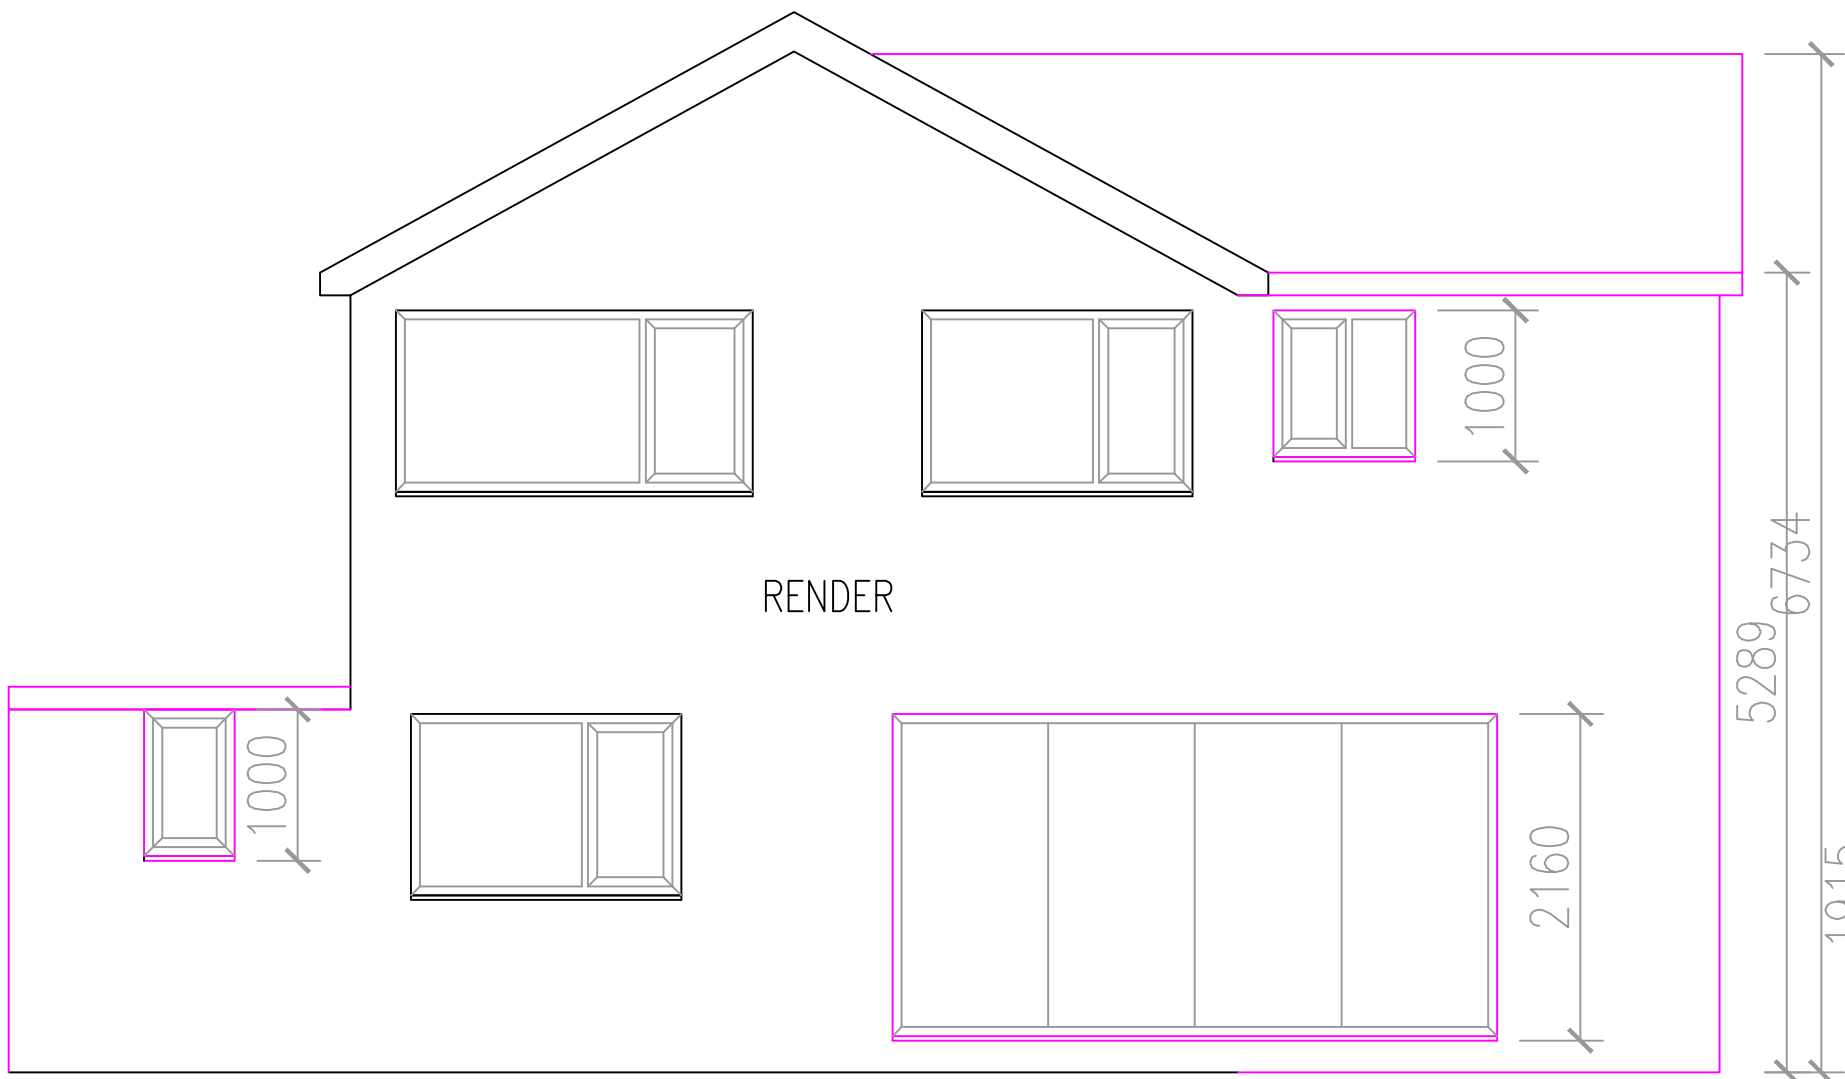


PROPOSED REAR ELEVATION

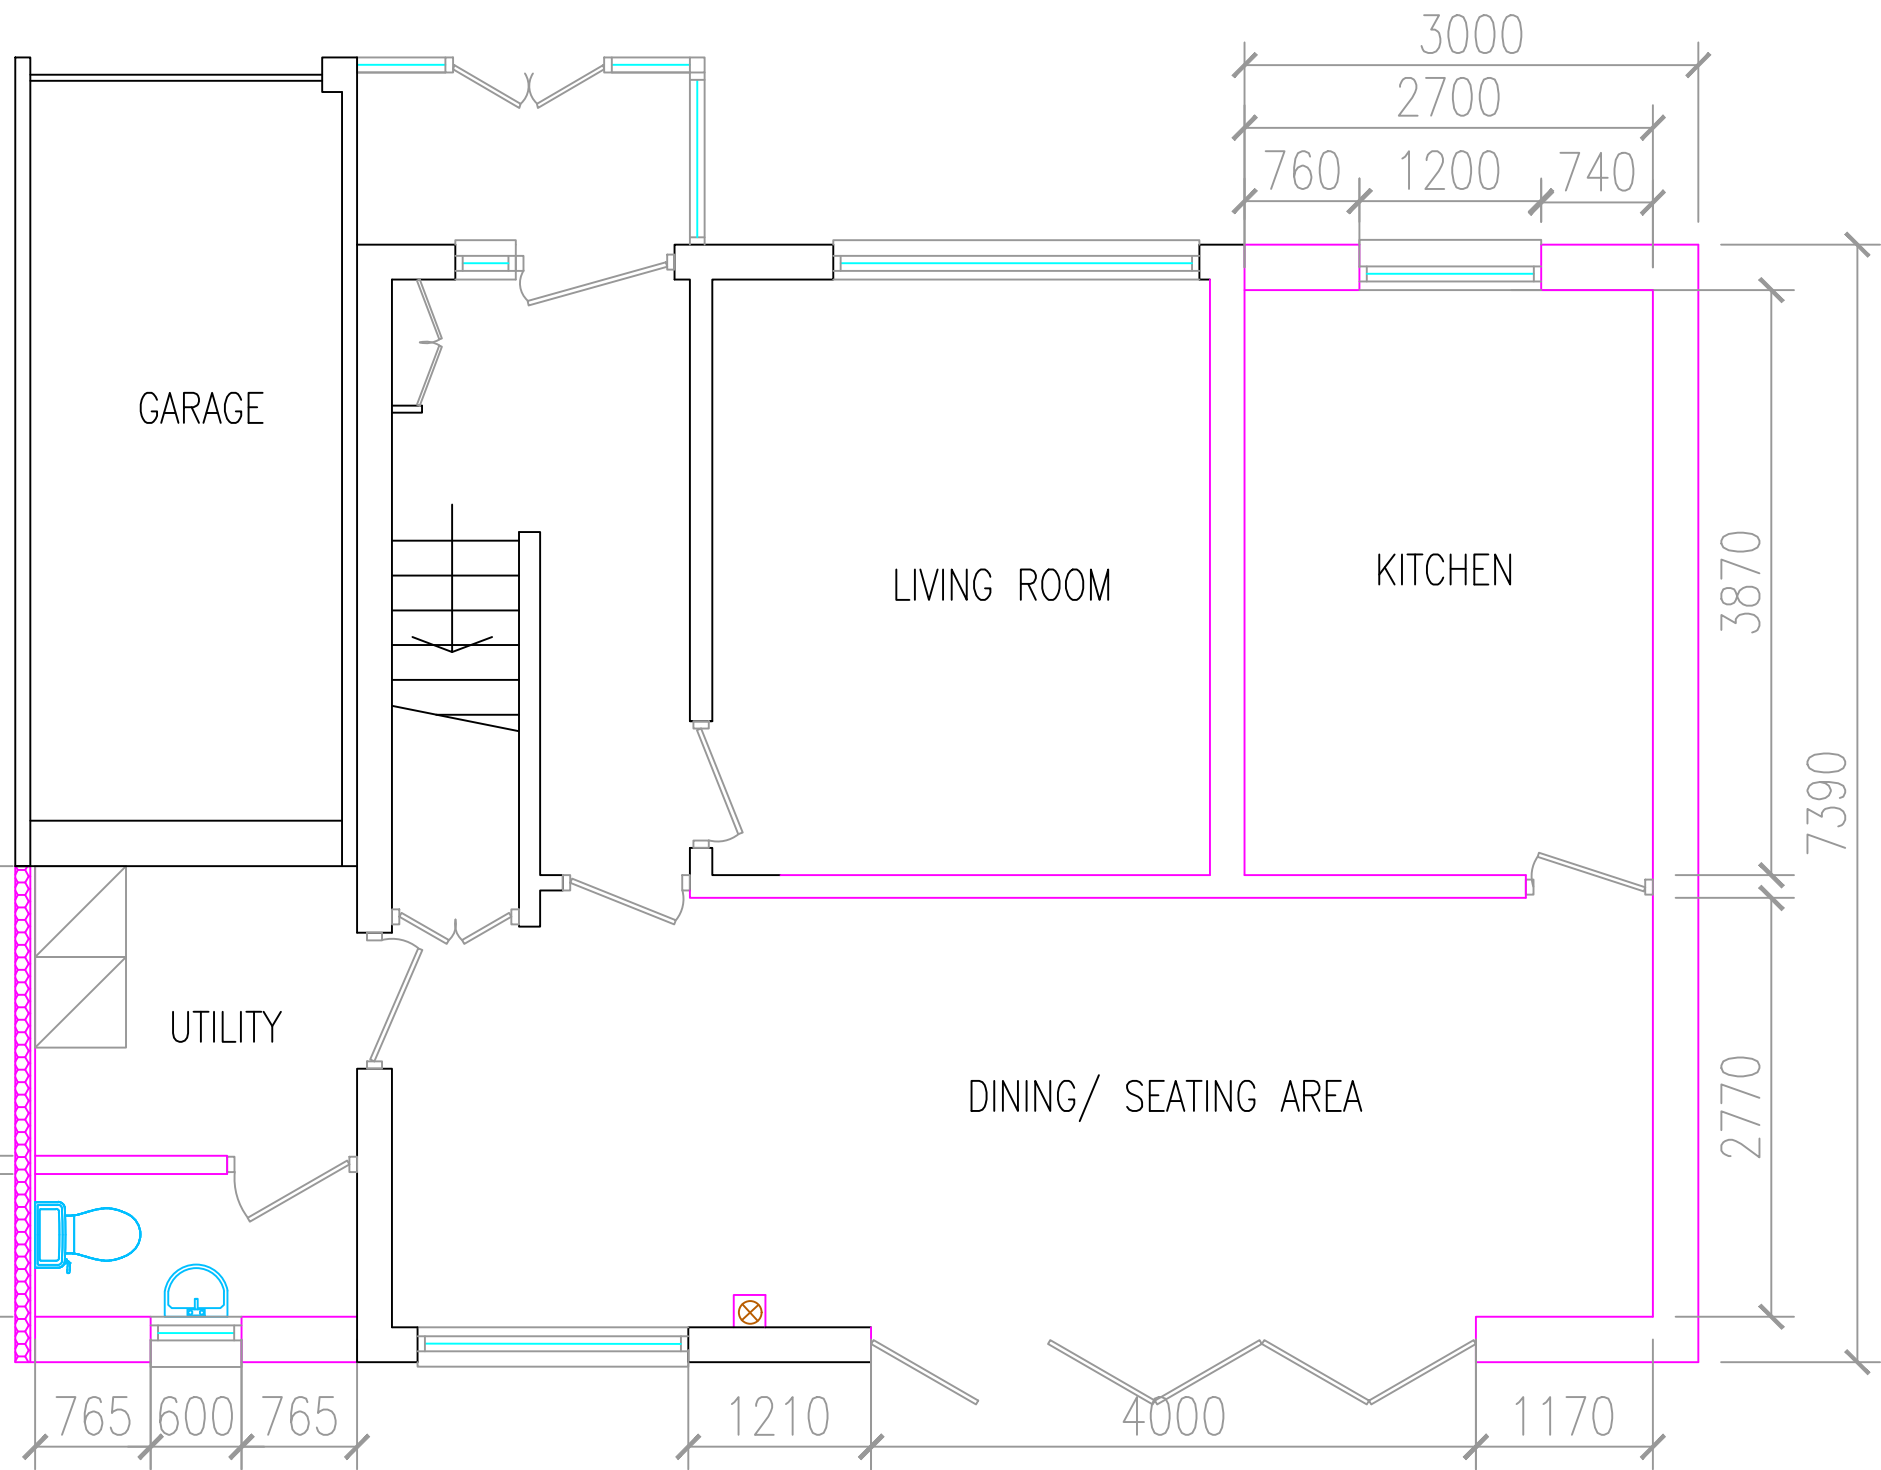


PROPOSED GROUND FLOOR

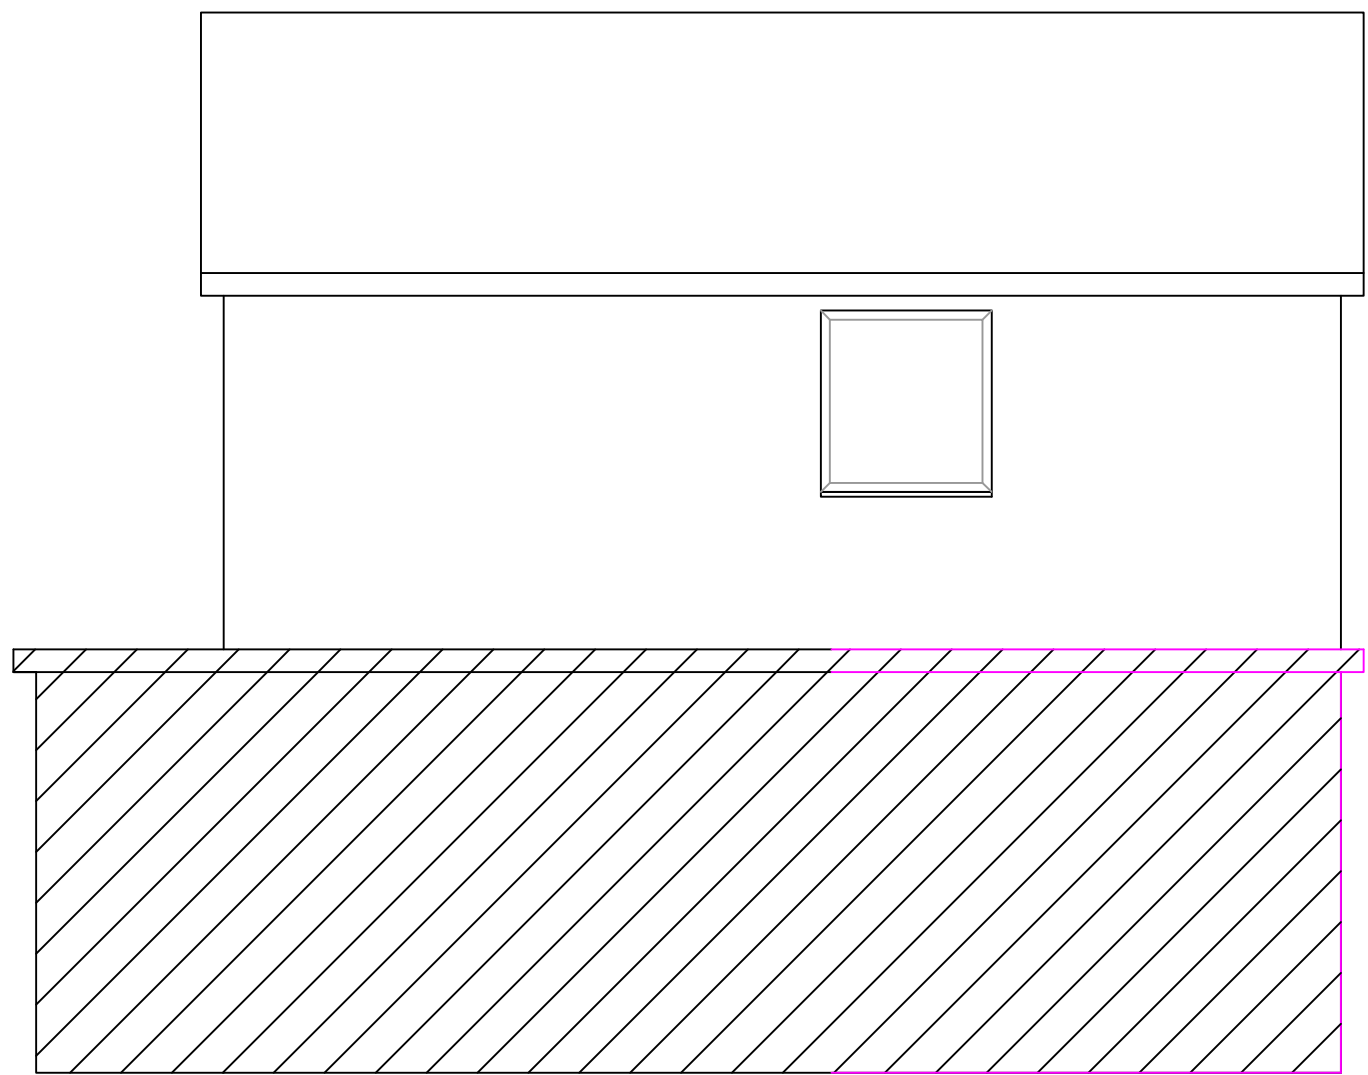

PROPOSED RHS ELEVATION

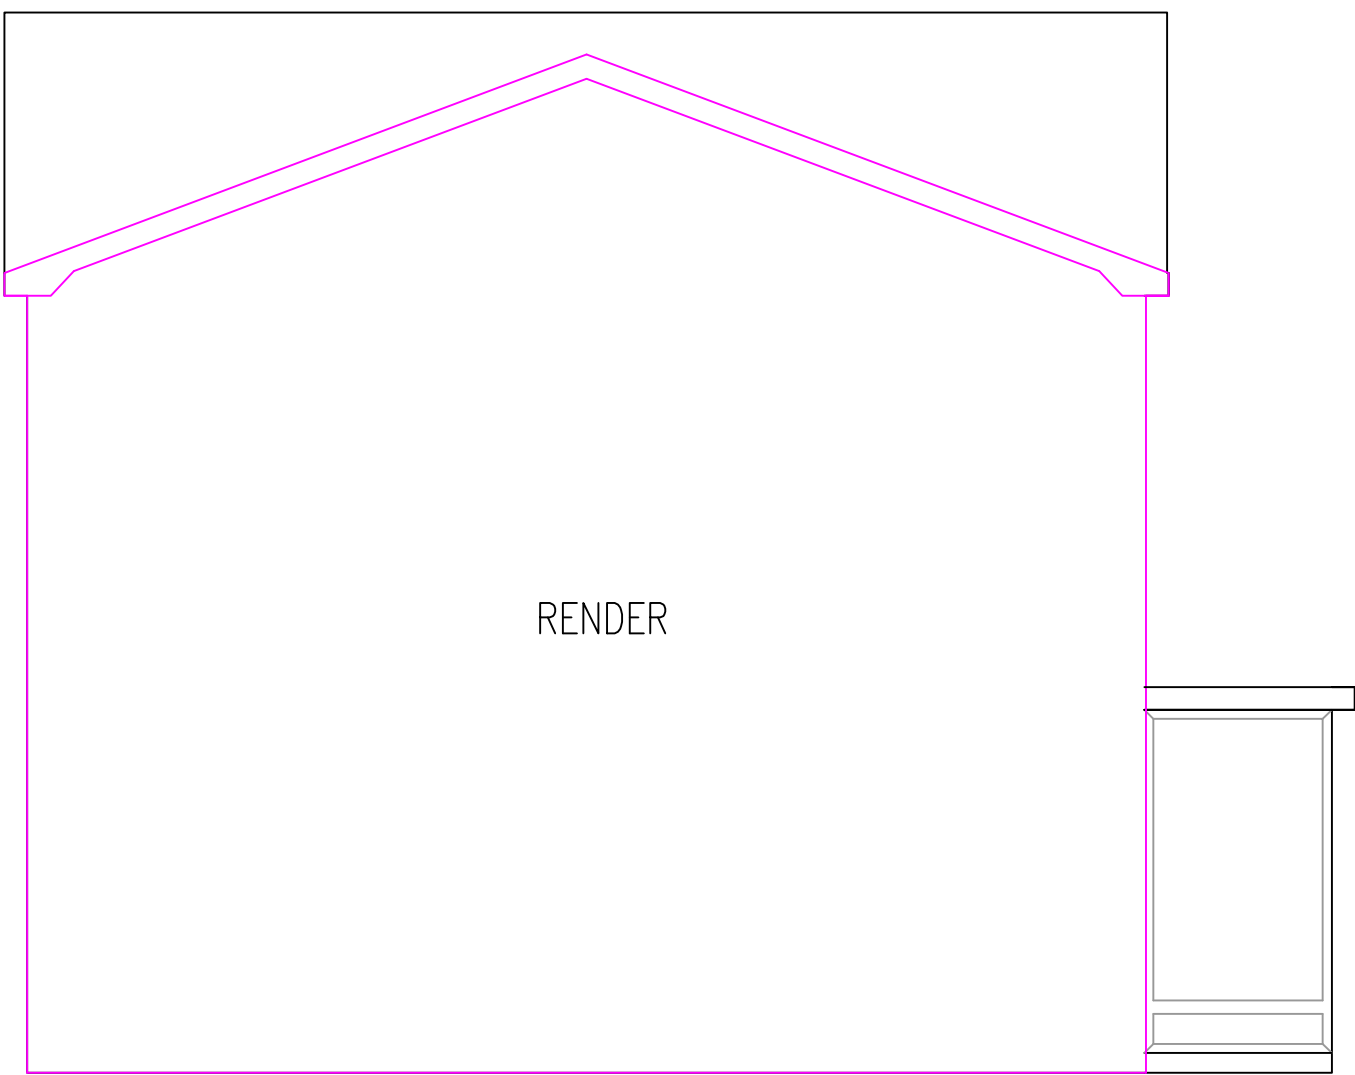

PROPOSED LHS ELEVATION

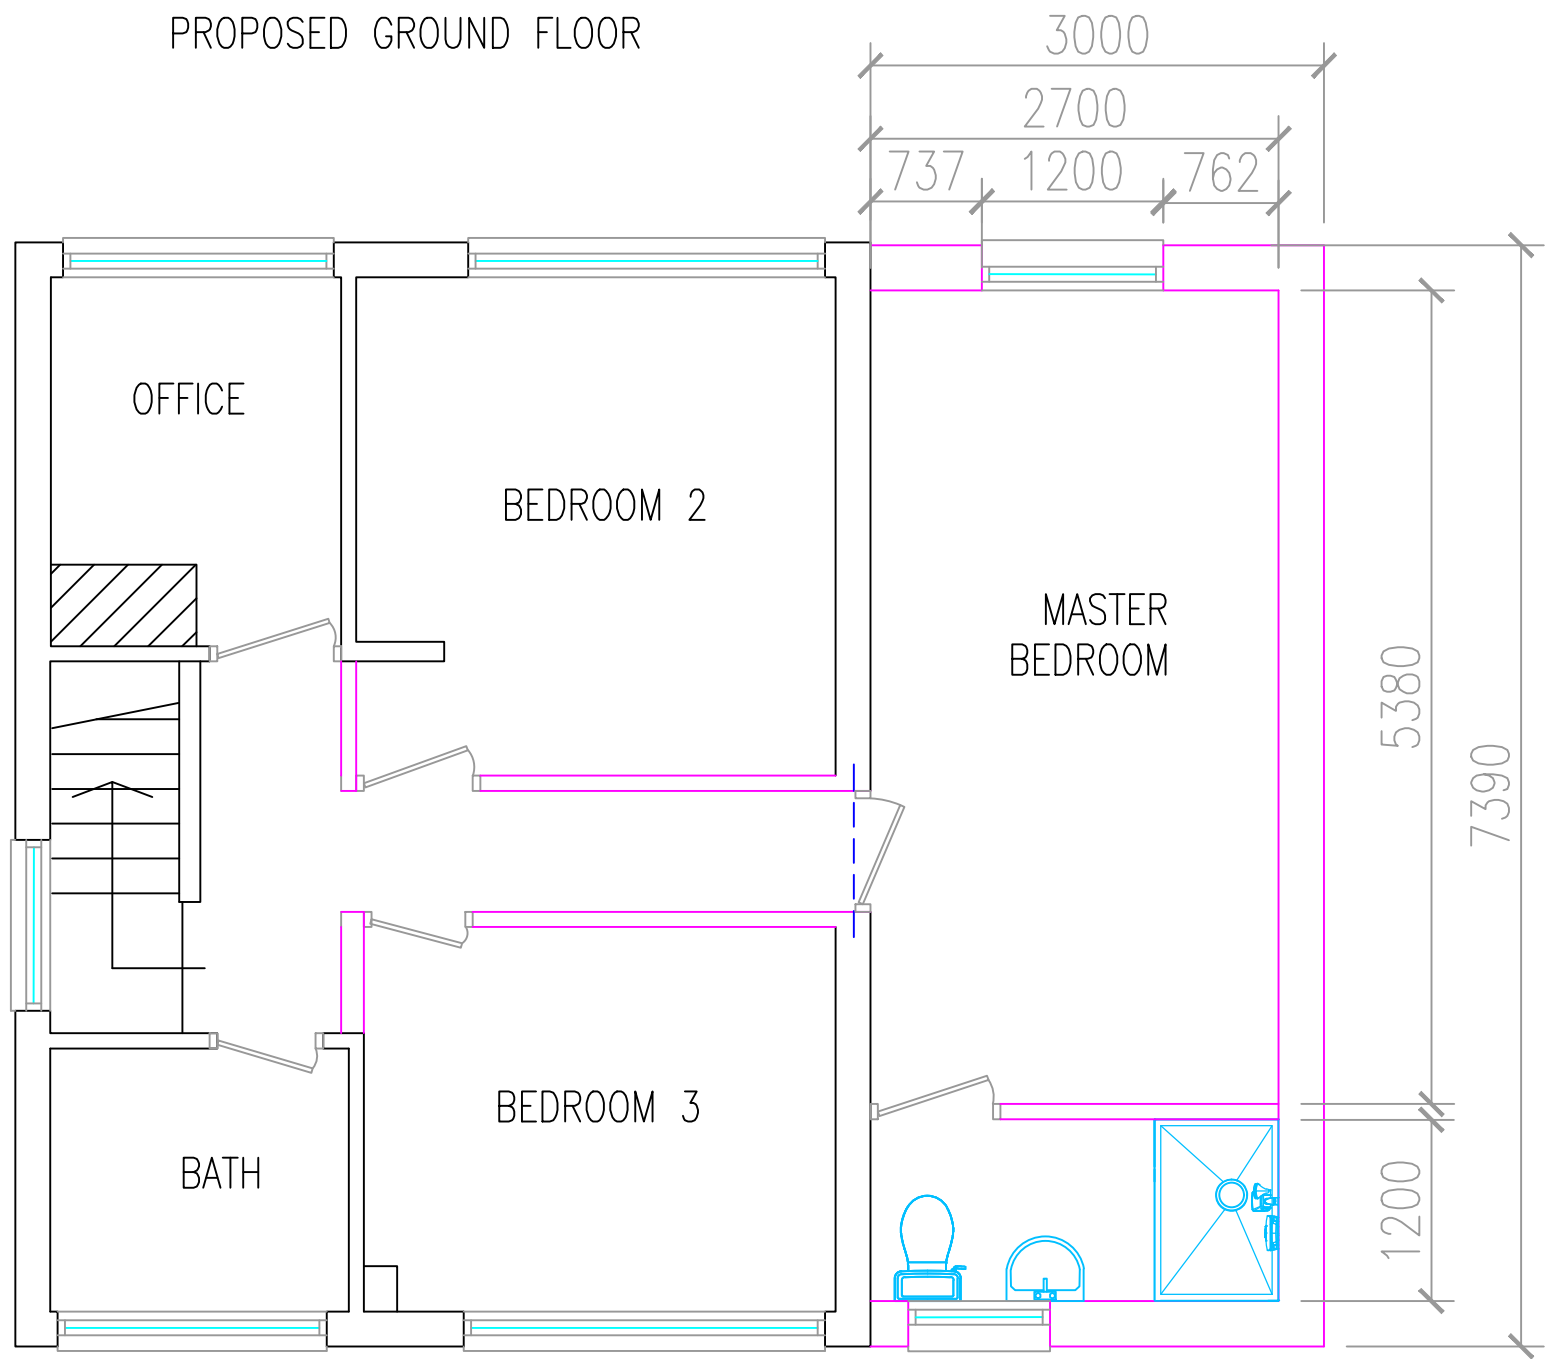

PROPOSED FIRST FLOOR

Amendments		
A - Roof amendments made to include pike		Nov 2021
B - Alternative layout		Jan 2022
C - Annotation to show render finish to all elevations		Jan 2023

JB

DESIGNS

Rebecca Bates
36 Brown Street
Radcliffe
07748282102

Client: Mr and Mrs Kelly
Address: 1 Holbeach Close
Rev: C
Scale: 1:50
Drawing: Proposed Plans and Elevations

Date: Jan 2022