




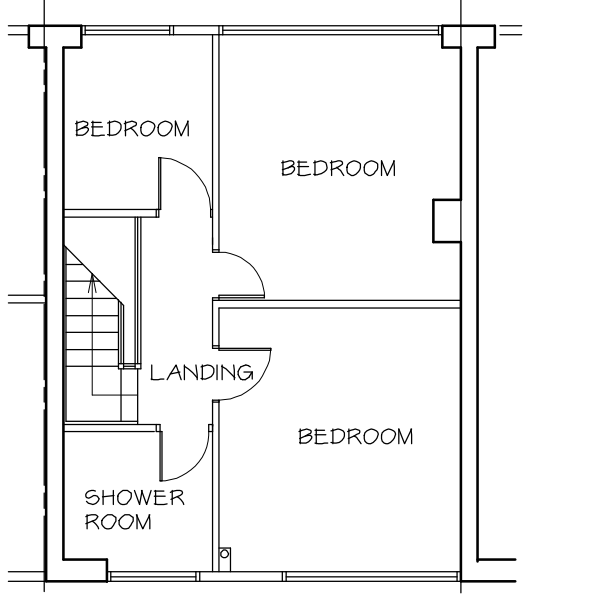


EXISTING FIRST FLOOR PLAN 1 : 100

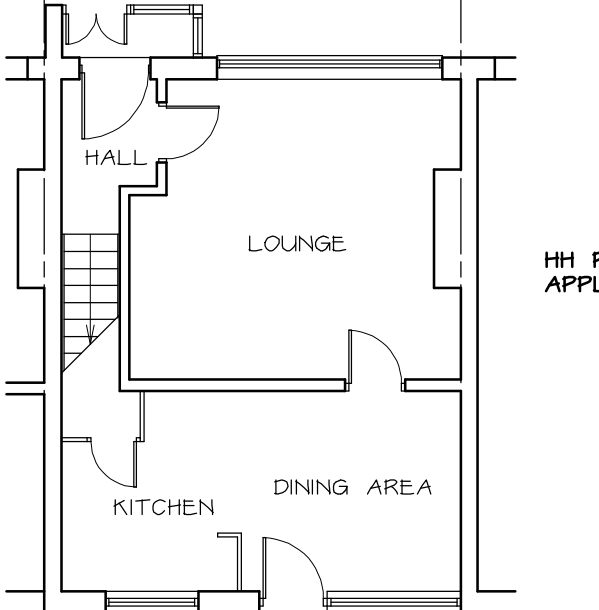

EXISTING GROUND FLOOR PLAN 1 : 100

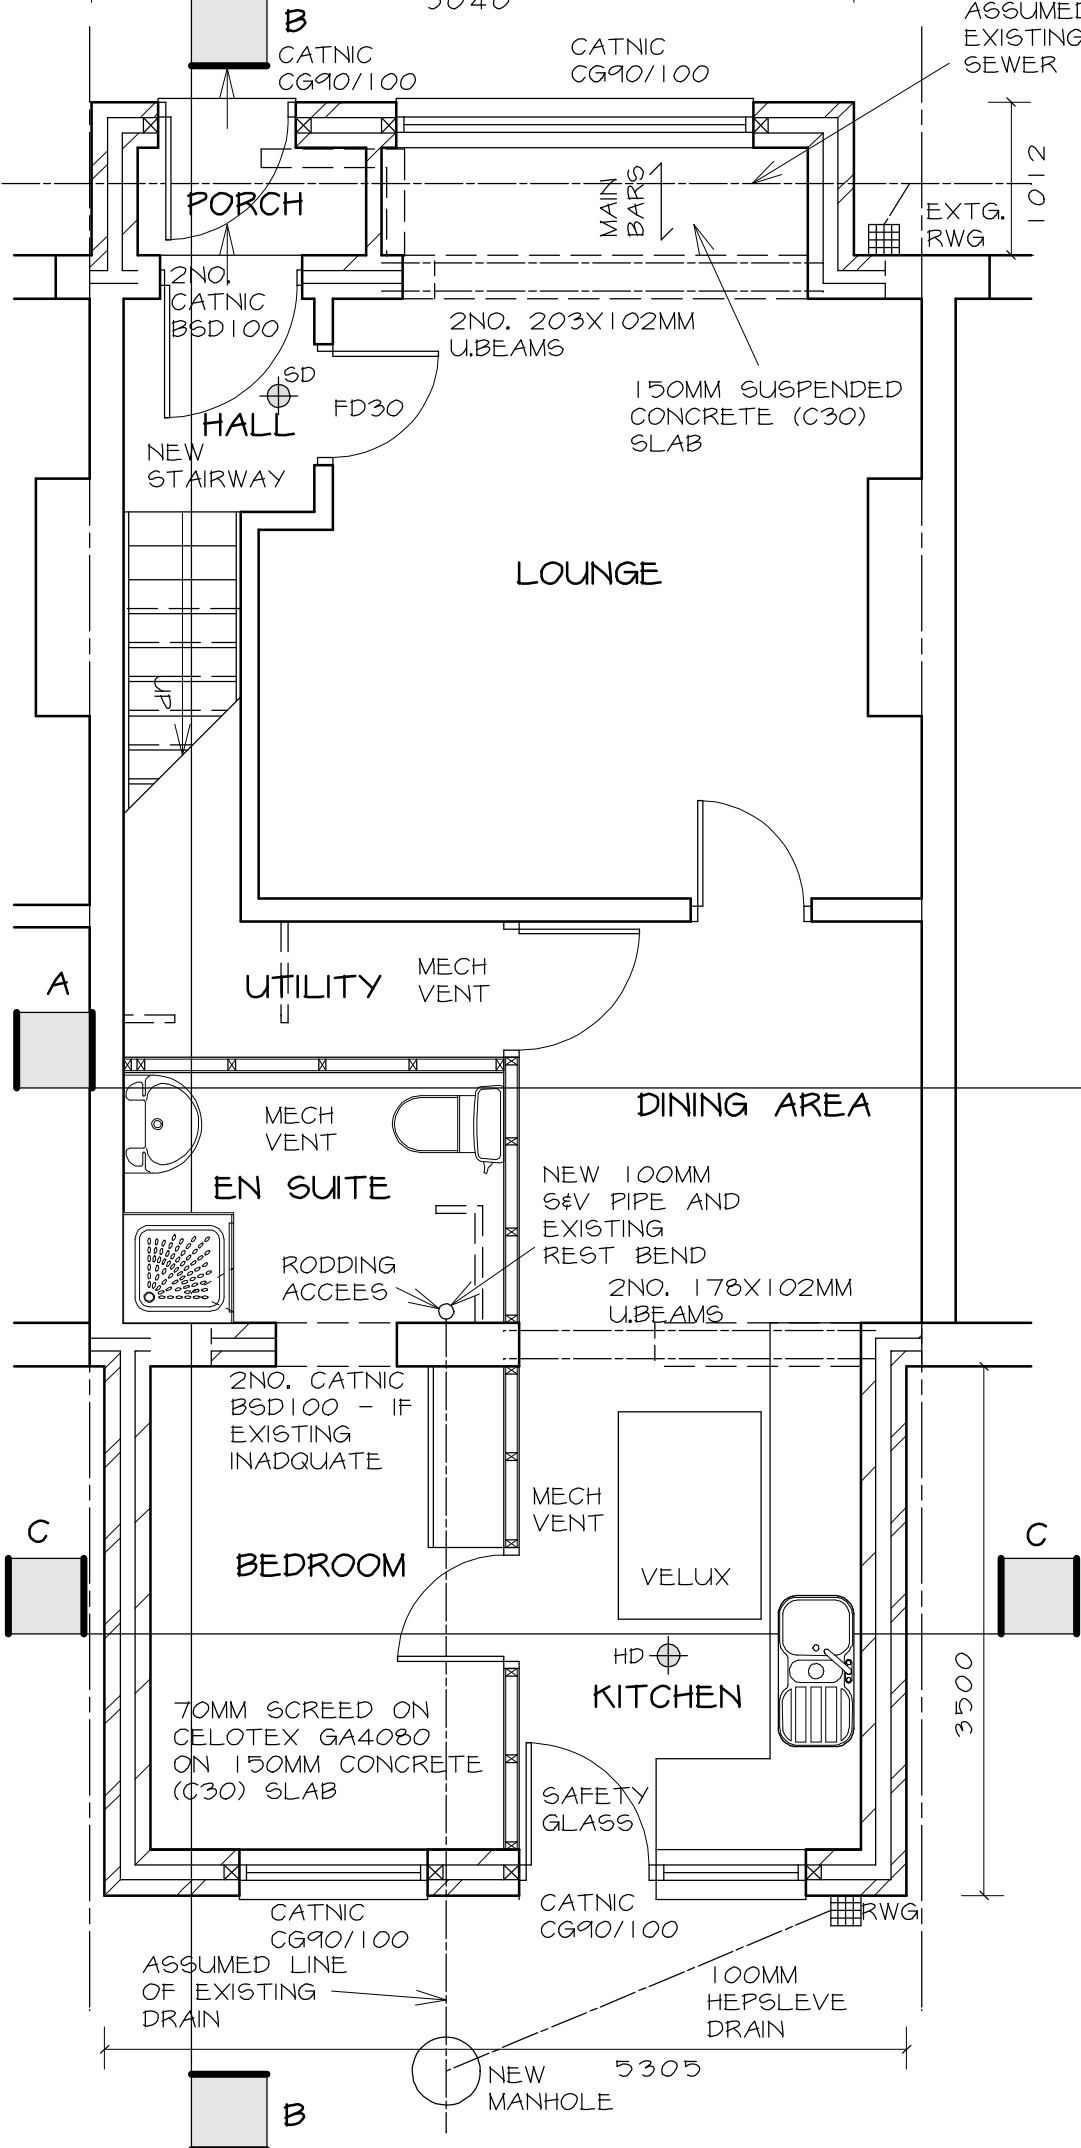


PROPOSED GROUND FLOOR PLAN 1 : 50

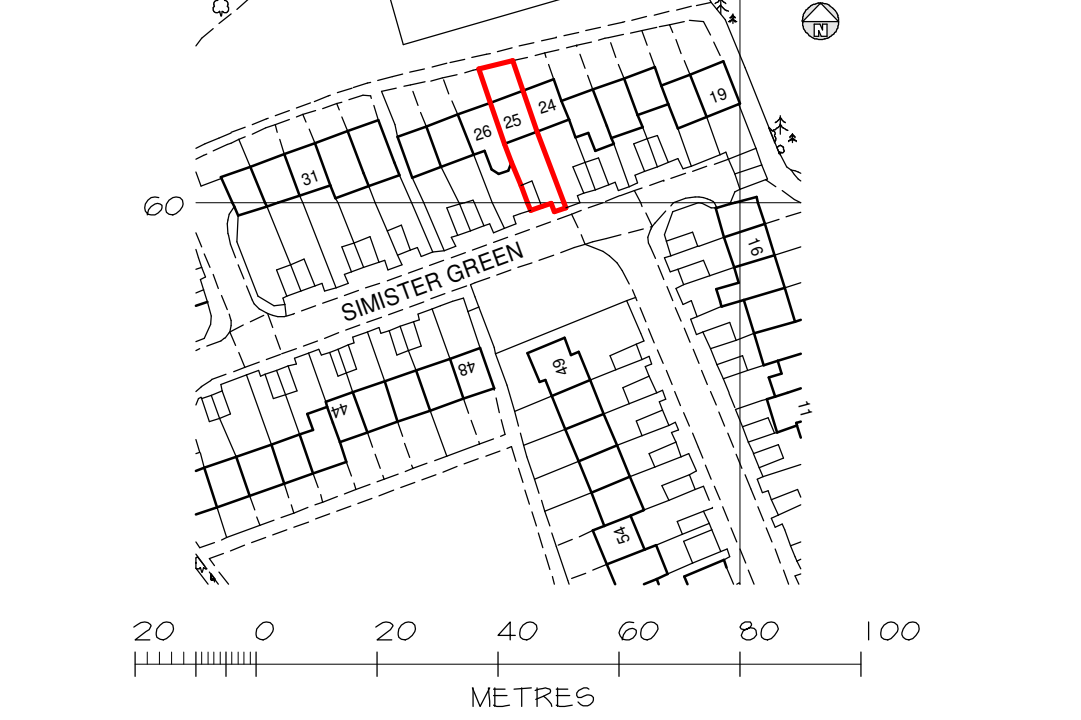


LOCATION PLAN 1 : 1250



EXISTING ELEVATIONS 1 : 100

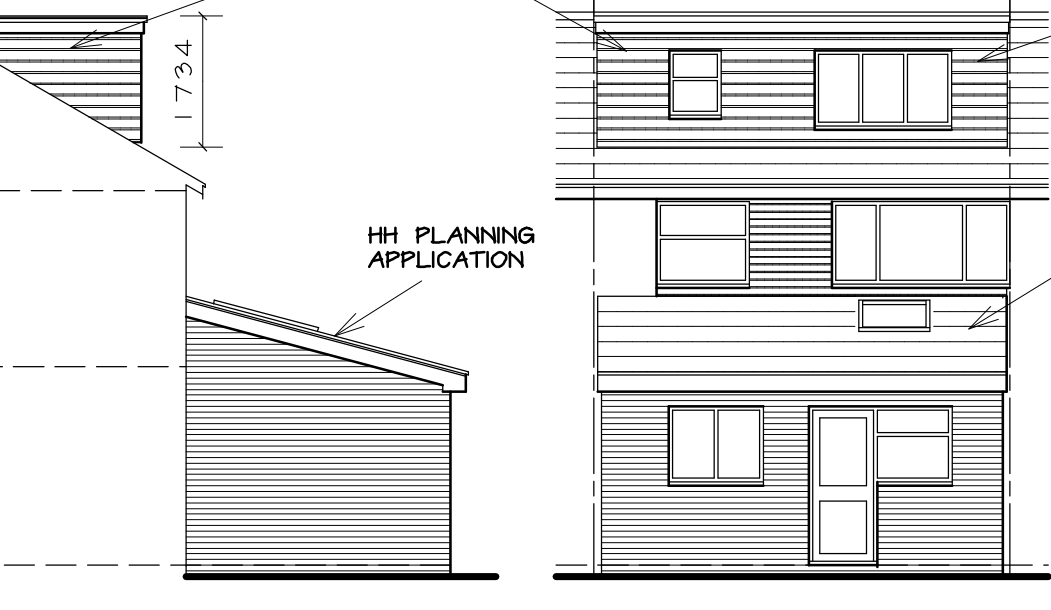


PROPOSED ELEVATIONS 1 : 100

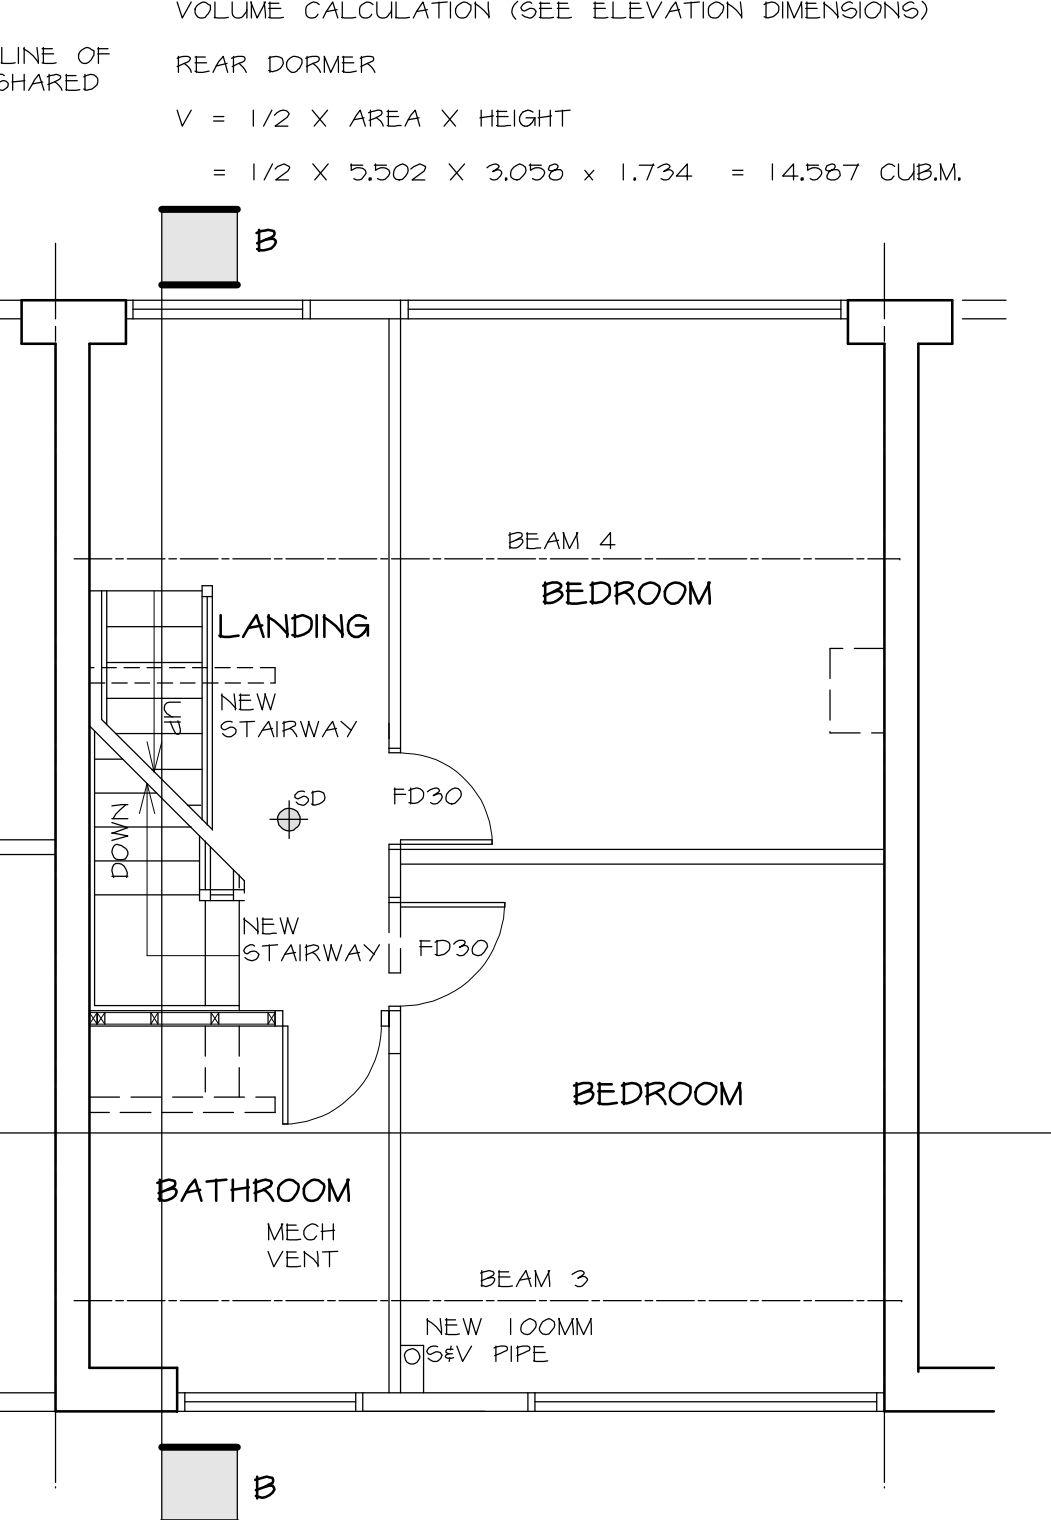


PROPOSED FIRST FLOOR PLAN 1 : 50




SECTION A - A 1 : 50

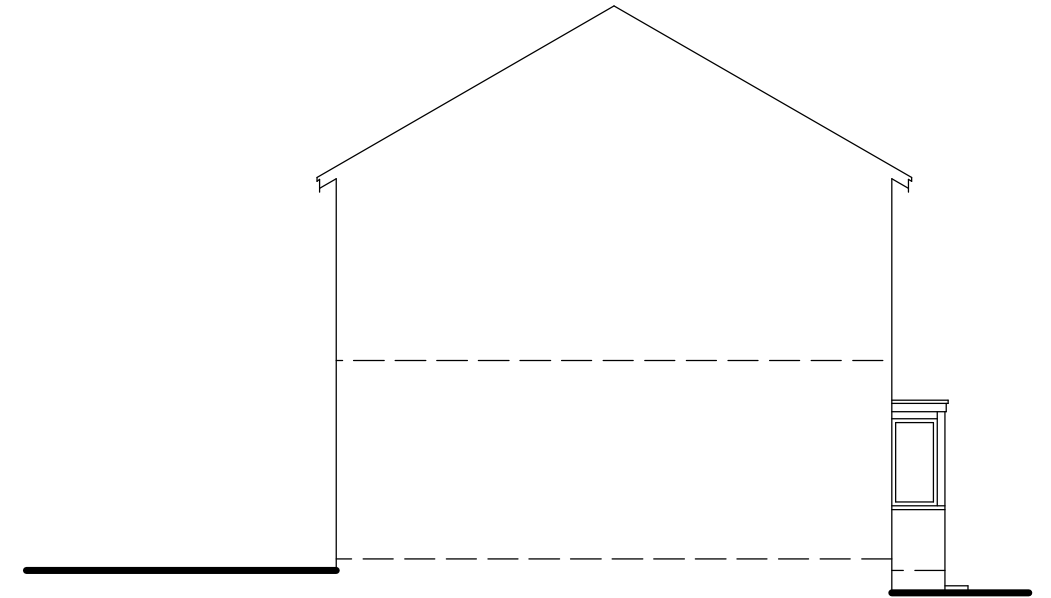


EXISTING ELEVATIONS 1 : 100

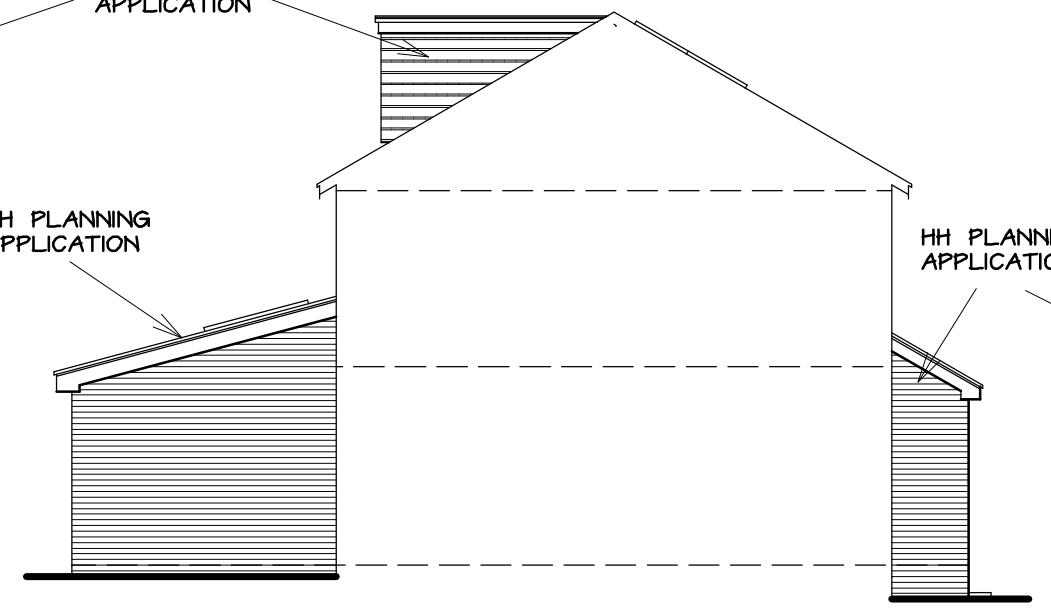


PROPOSED ELEVATIONS 1 : 100

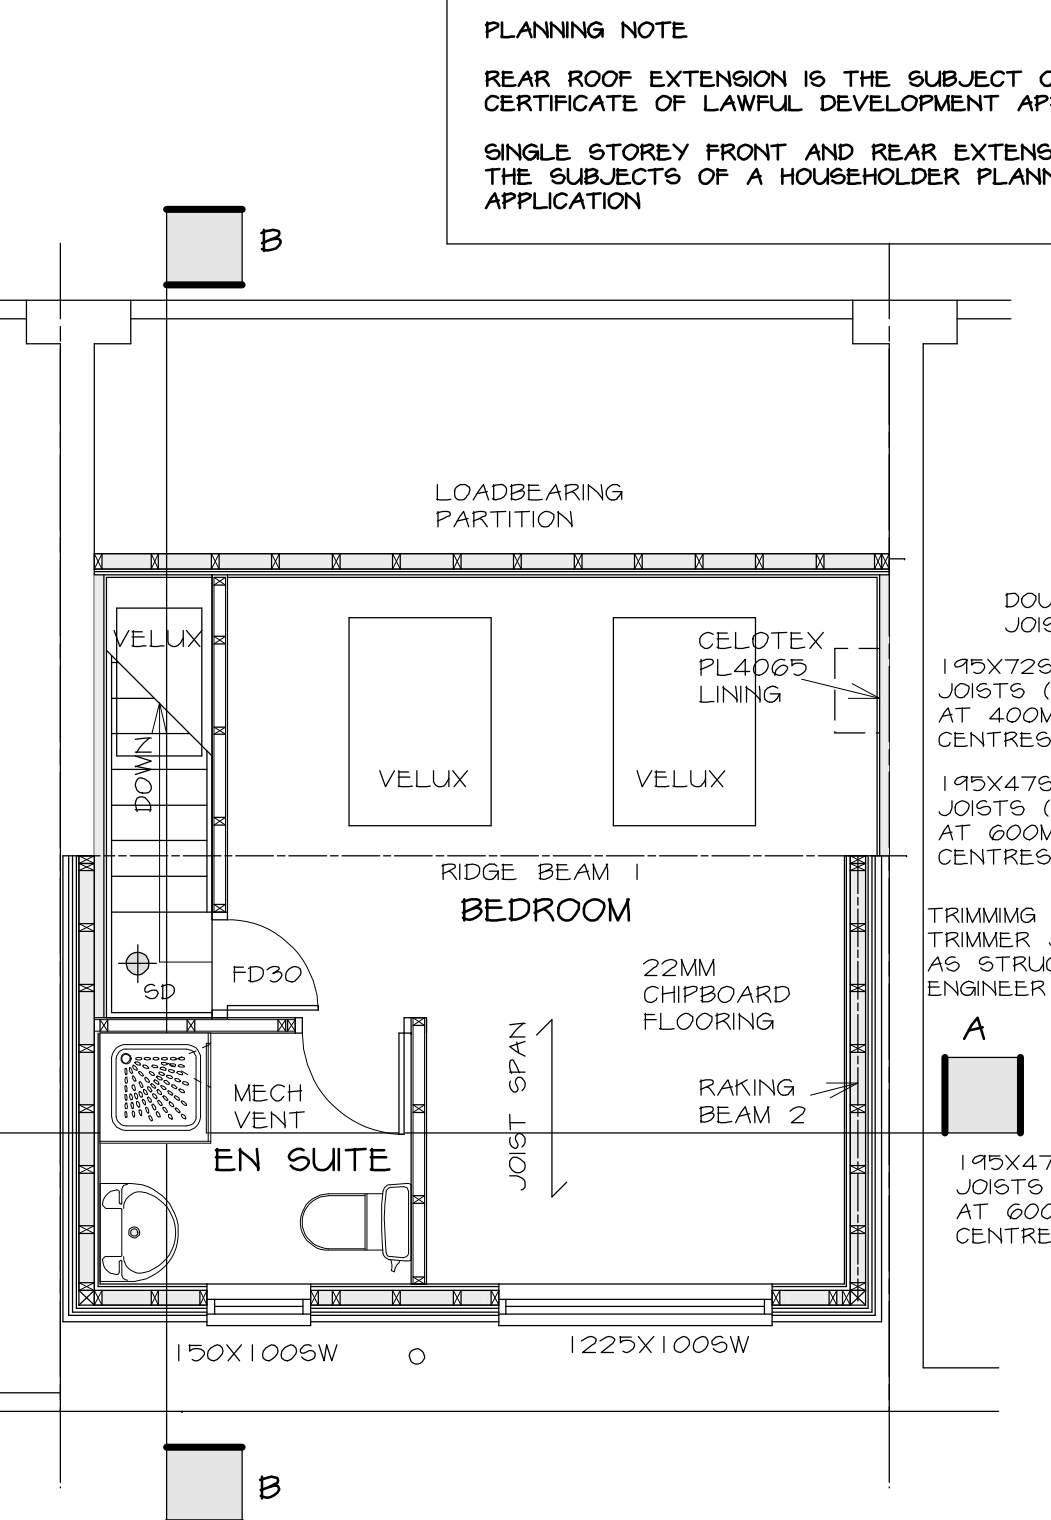


PROPOSED SECOND FLOOR PLAN 1 : 50

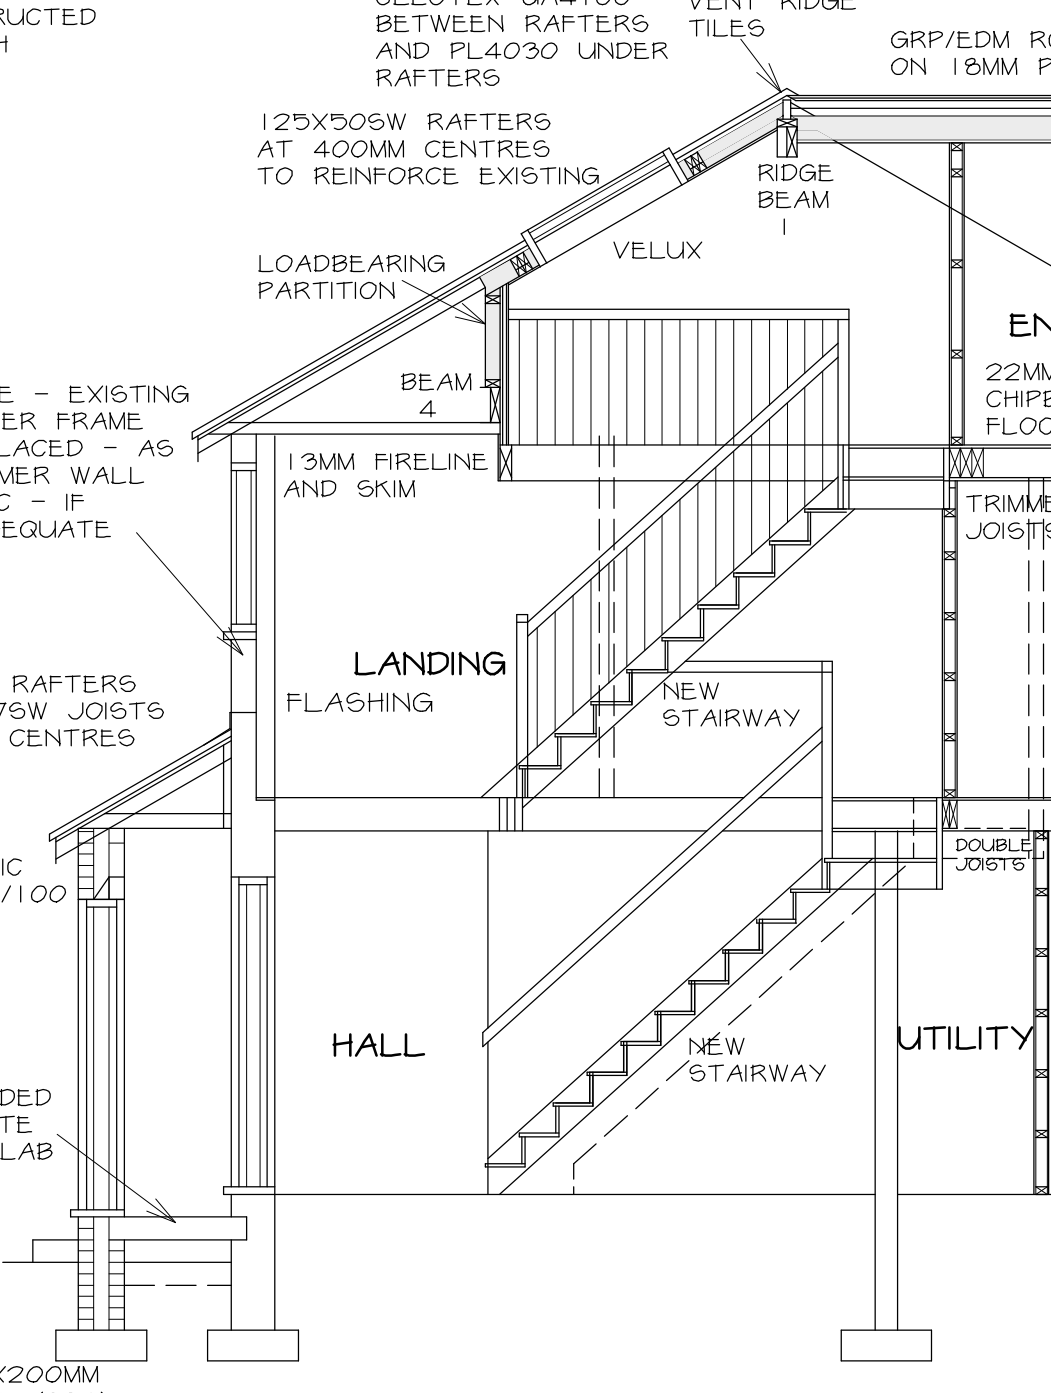


SECTION B - B 1 : 50

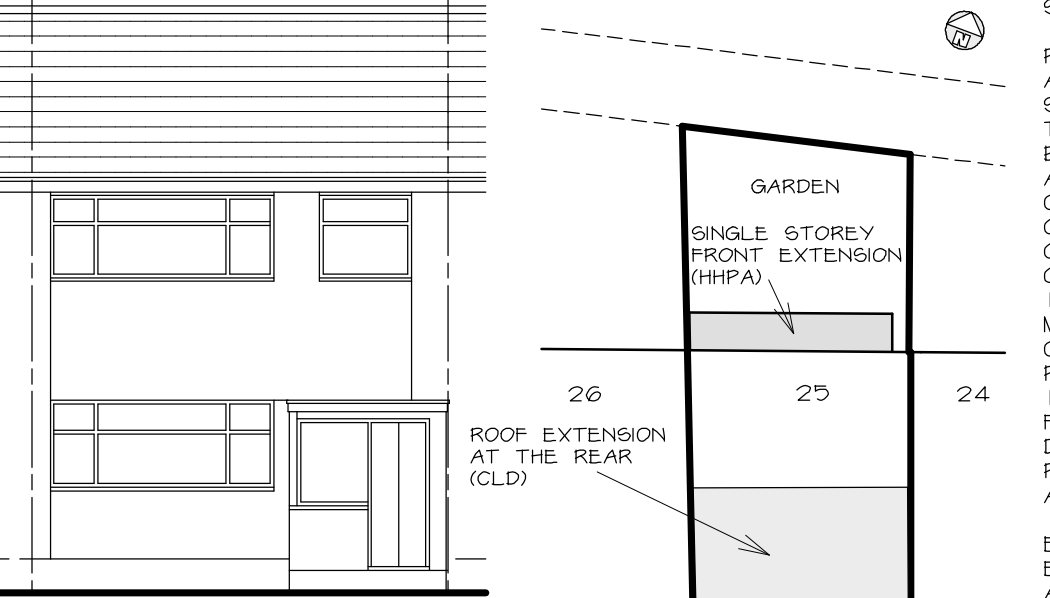


EXISTING ELEVATIONS 1 : 100

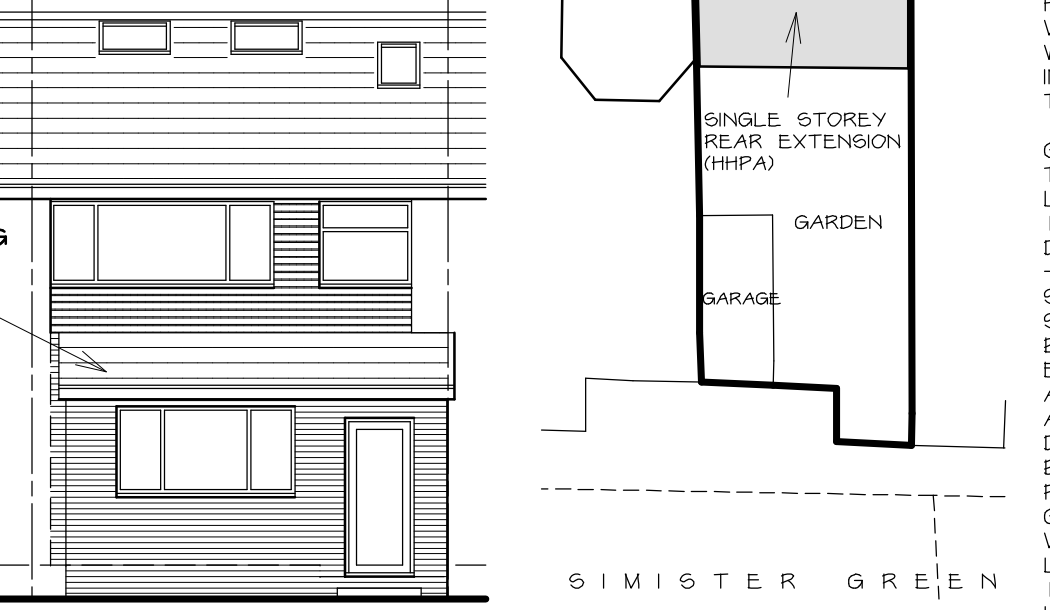


PROPOSED ELEVATIONS 1 : 100

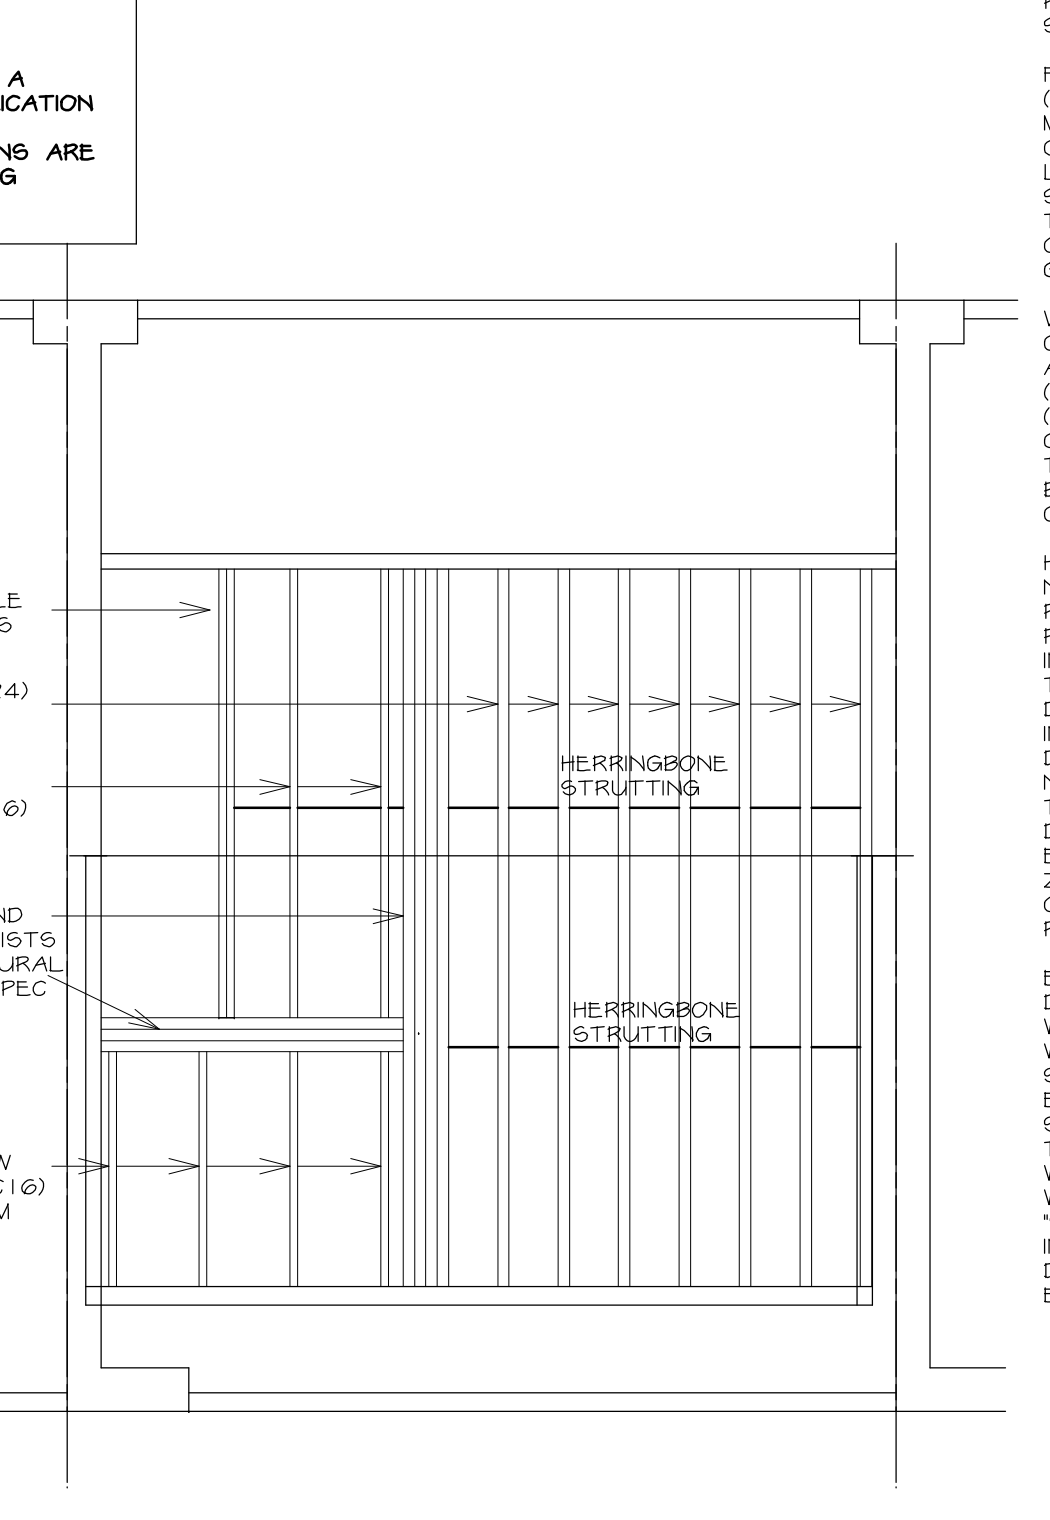


SECOND FLOOR JOIST LAYOUT 1 : 50

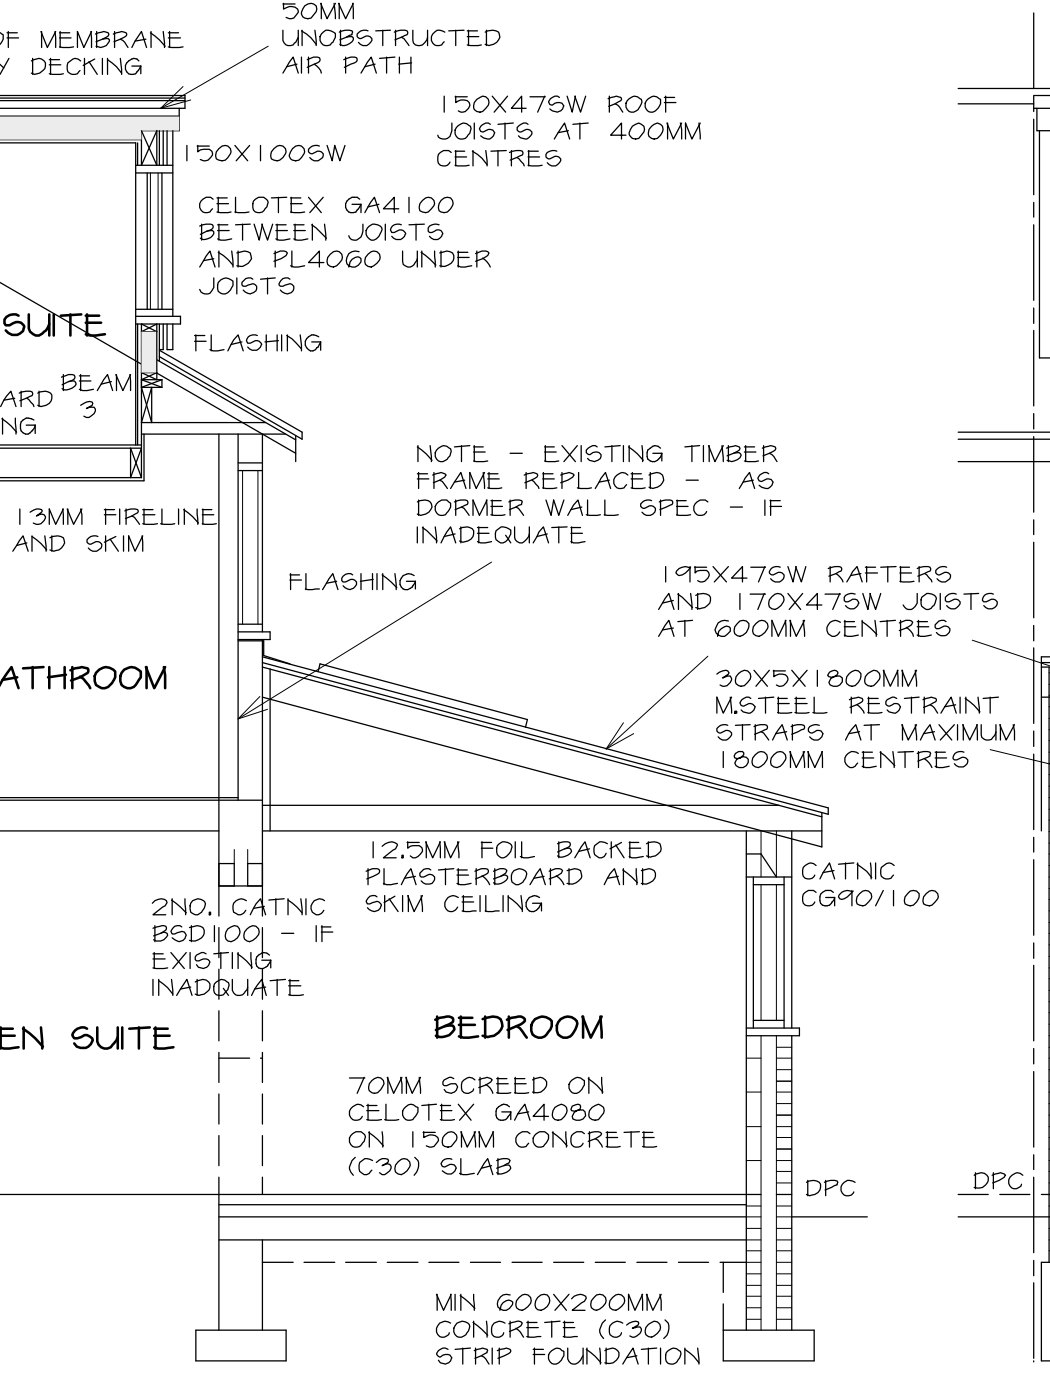

SECTION C - C 1 : 50

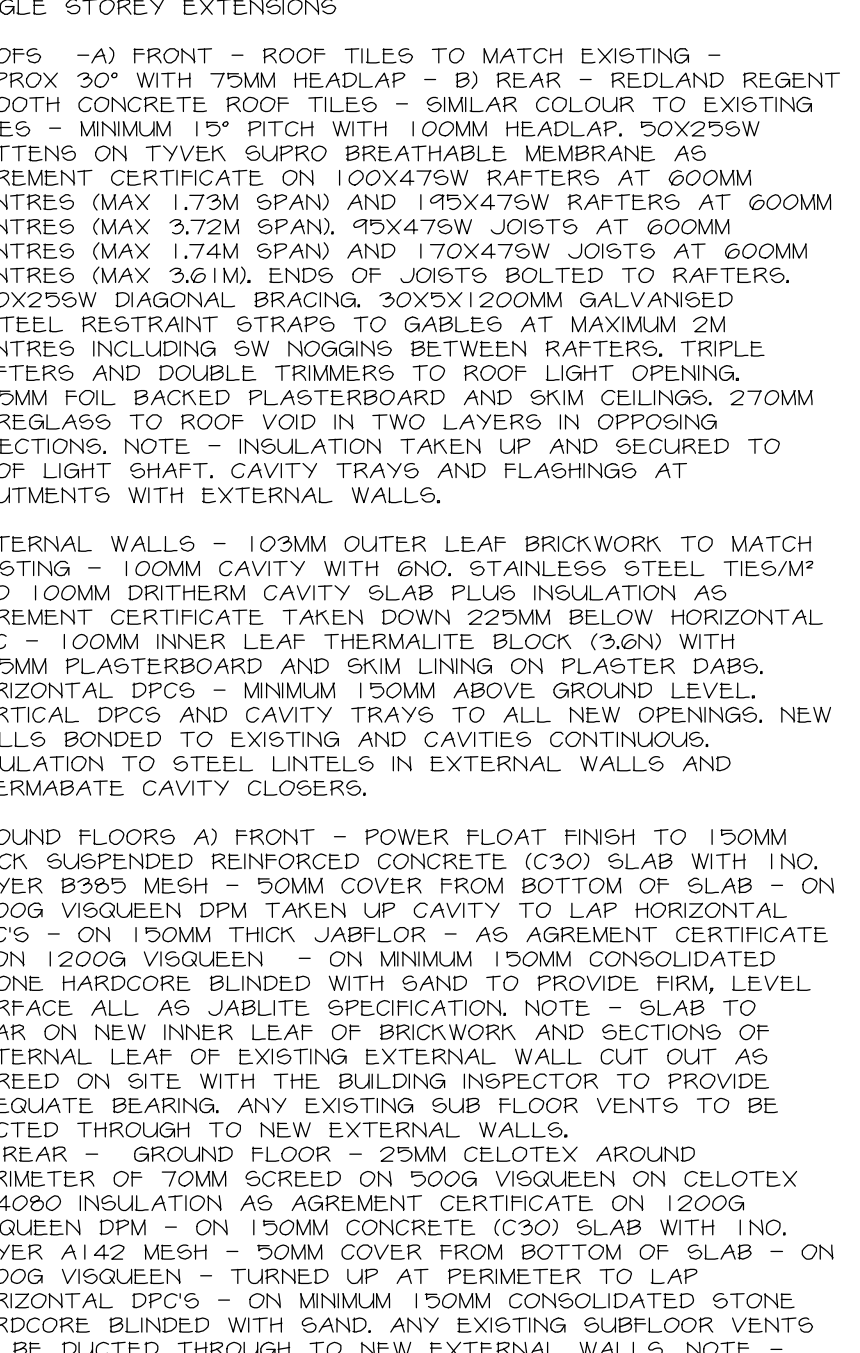

SITE PLAN 1 : 200

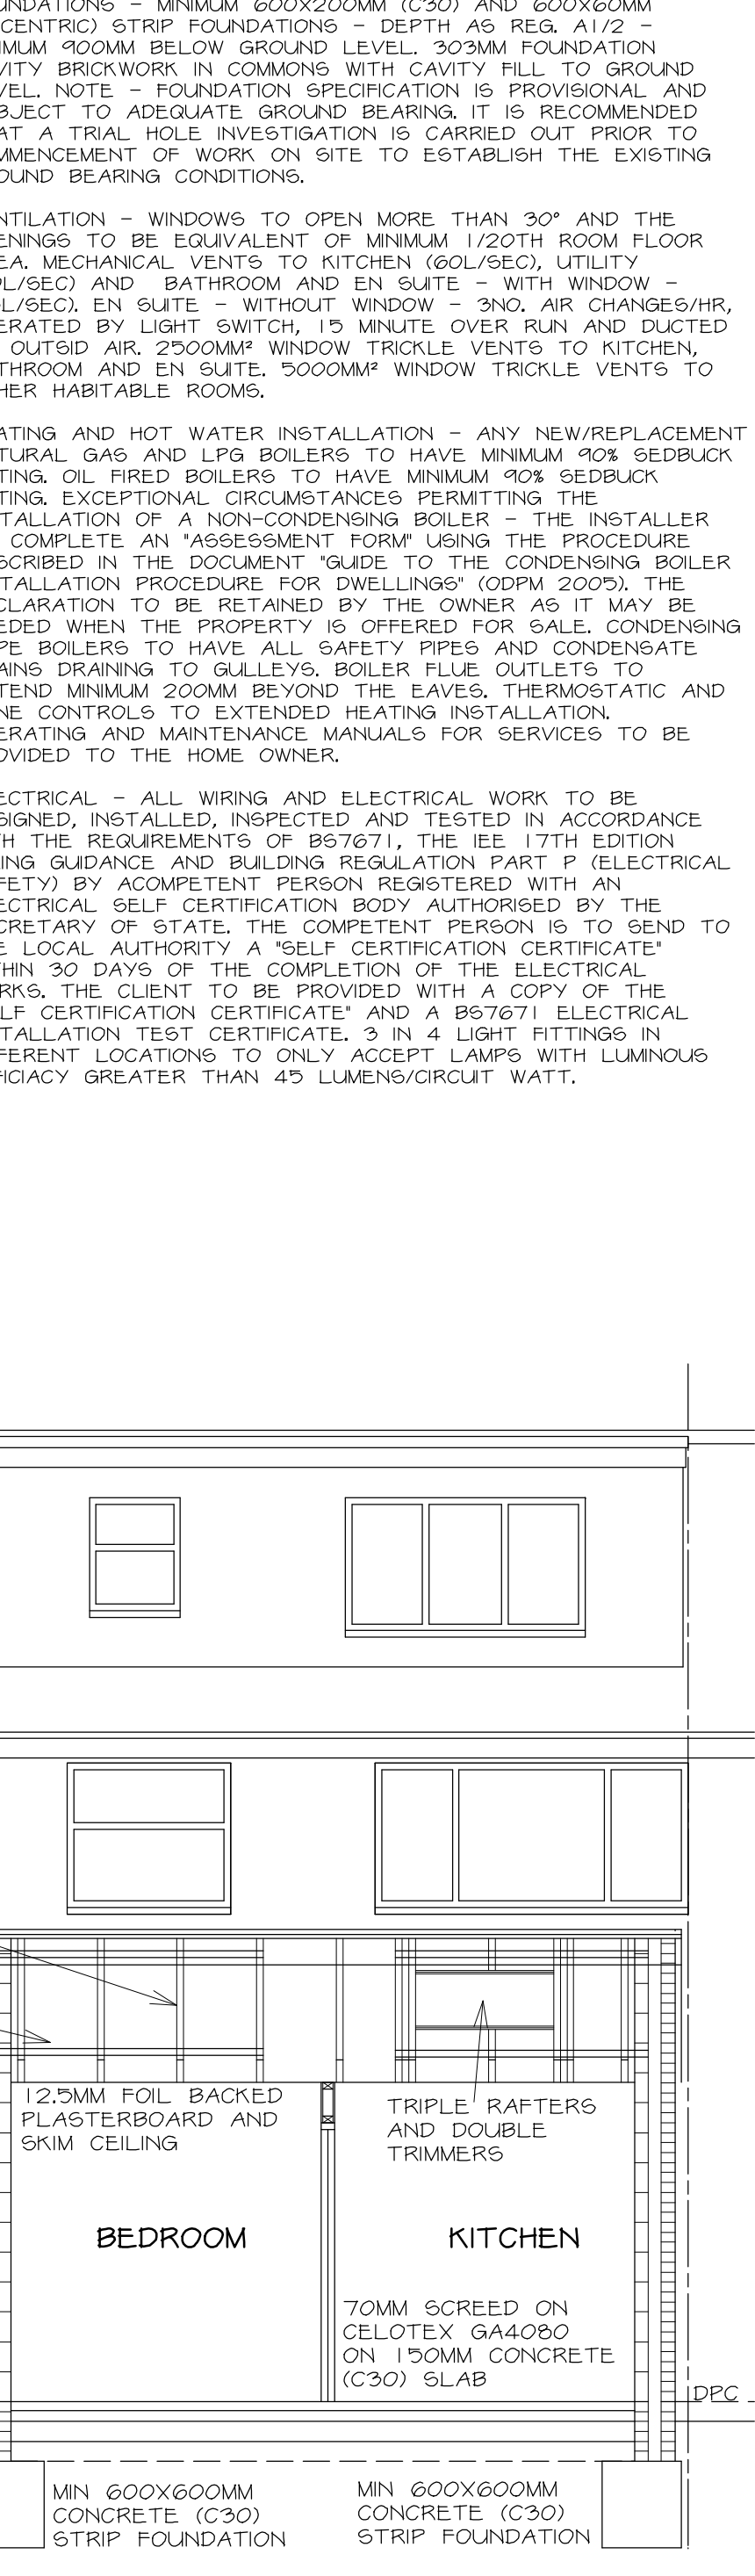

PROPOSED SECOND FLOOR PLAN 1 : 50

Telephone 0161 643 2422

Northside Plans Ltd

Planning and Building Design

116 Simister Lane Prestwich Manchester M25 2SB

Project

PROPOSED REAR ROOF EXTENSION (CLD) AND SINGLE STOREY FRONT AND REAR EXTENSIONS (HHFA)

25 SIMISTER GREEN PRESTWICH

Title

PROPOSED PLANS

Scale 1:50 1:100 1:200 (A1) **Date** 10/2020

Drawn by NGEL TAMG **Dwg.no.** 2566/1