



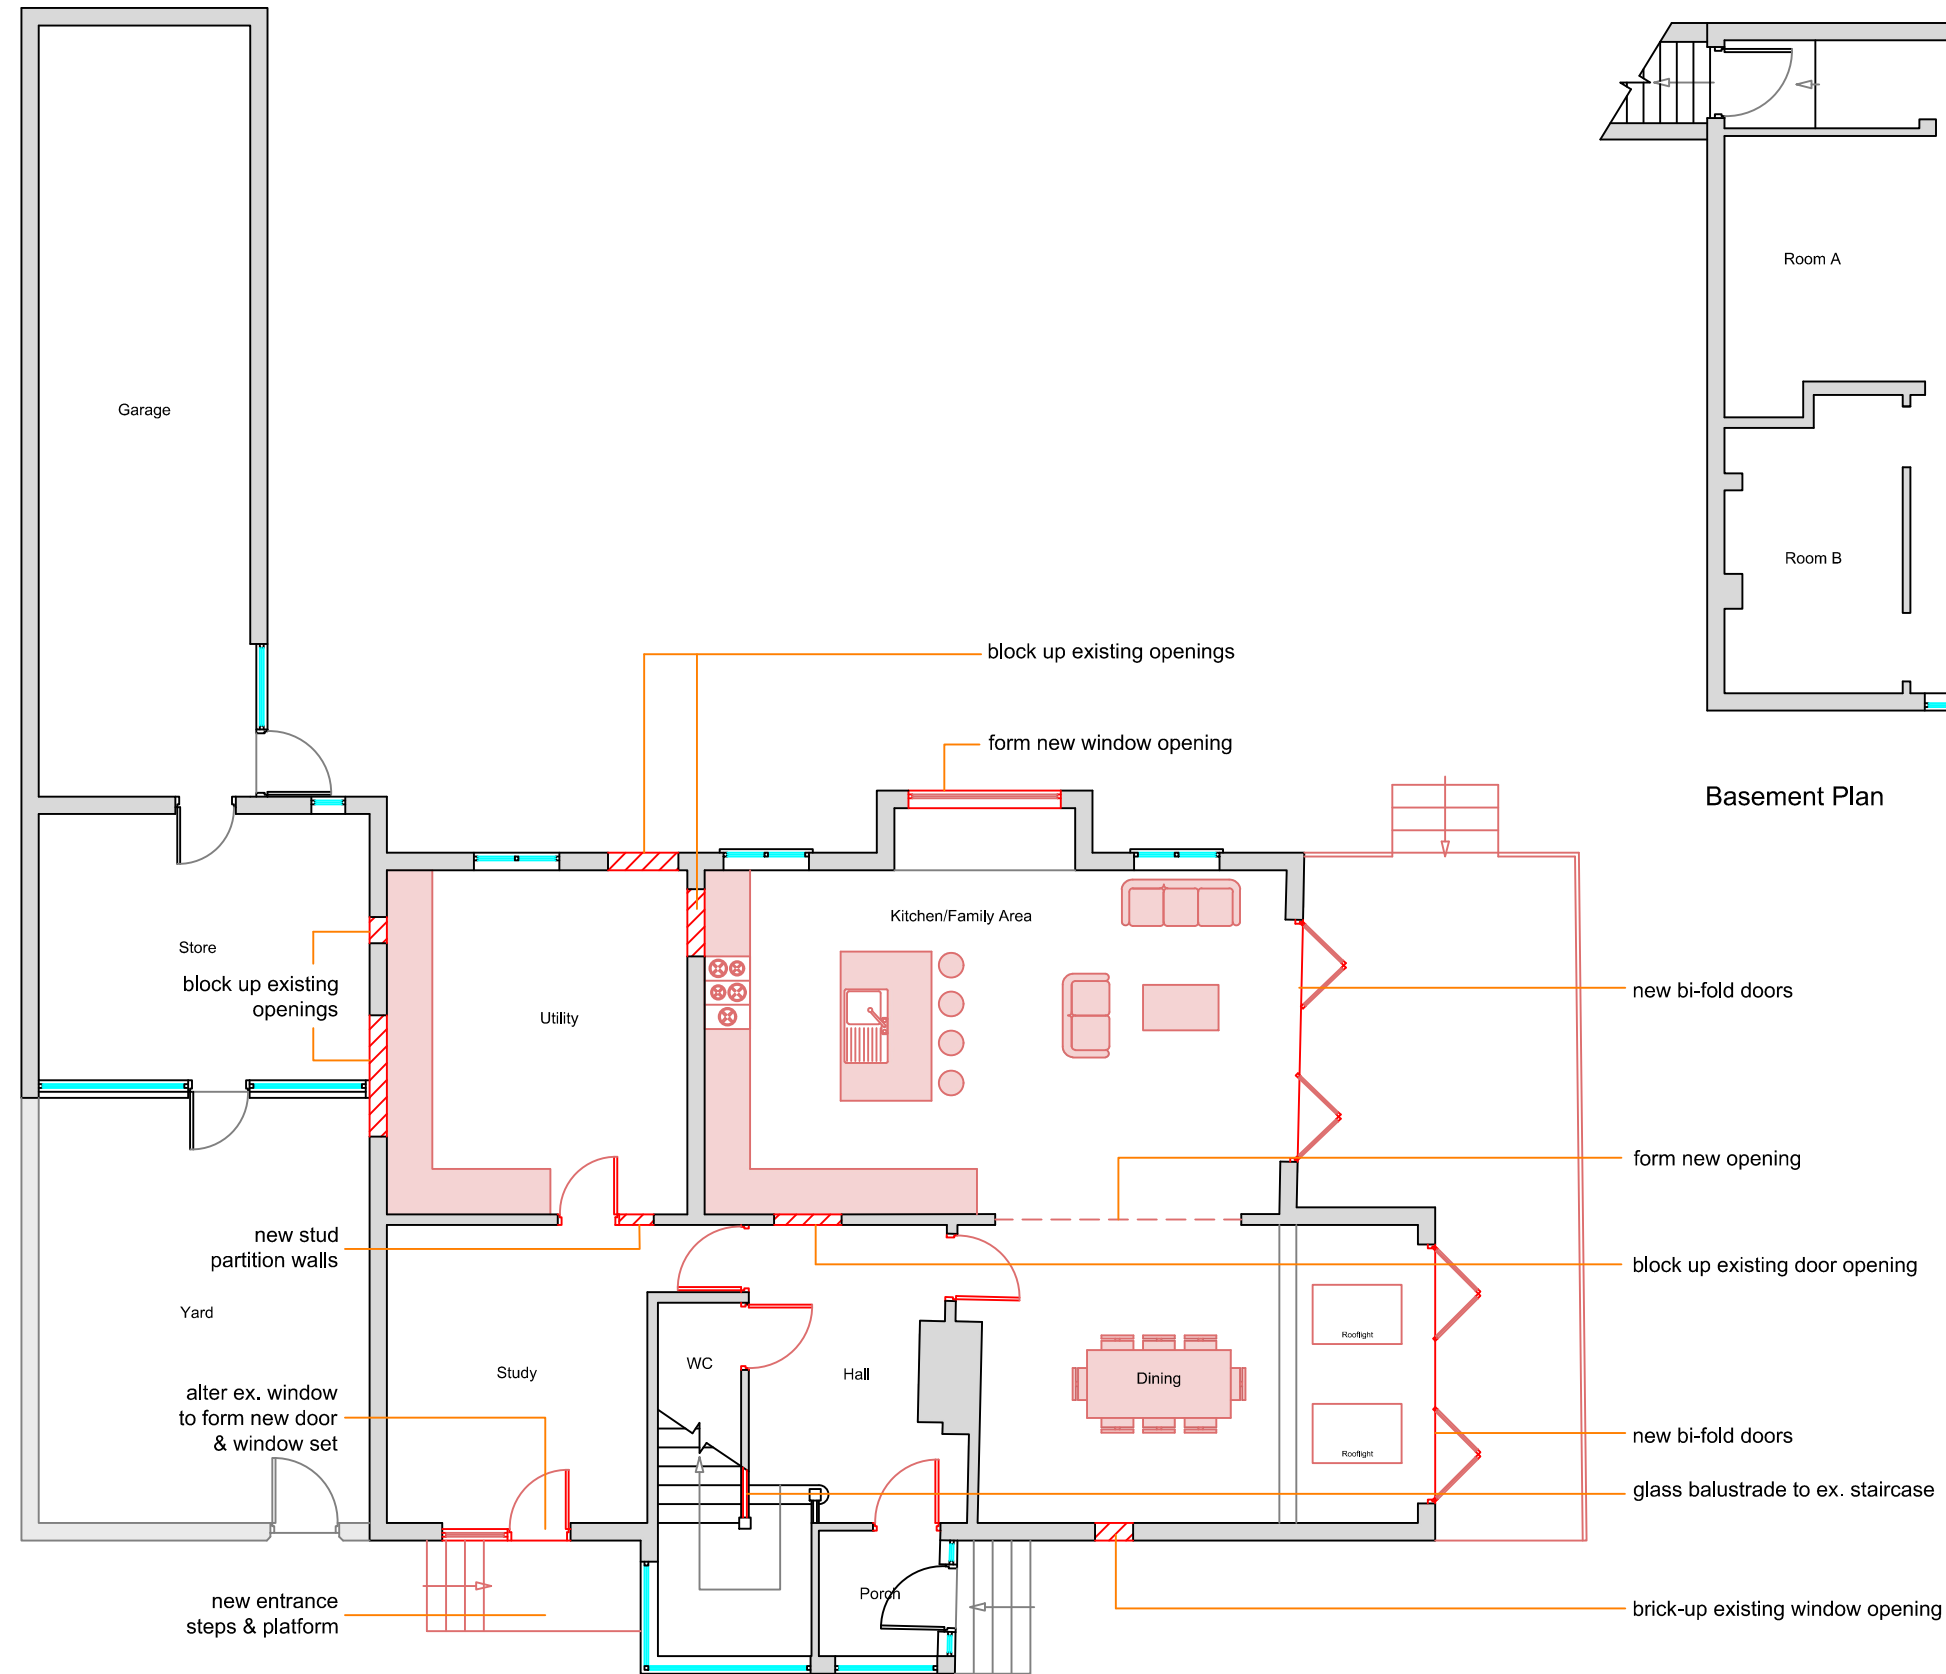

Ground Floor Plan
-as proposed-

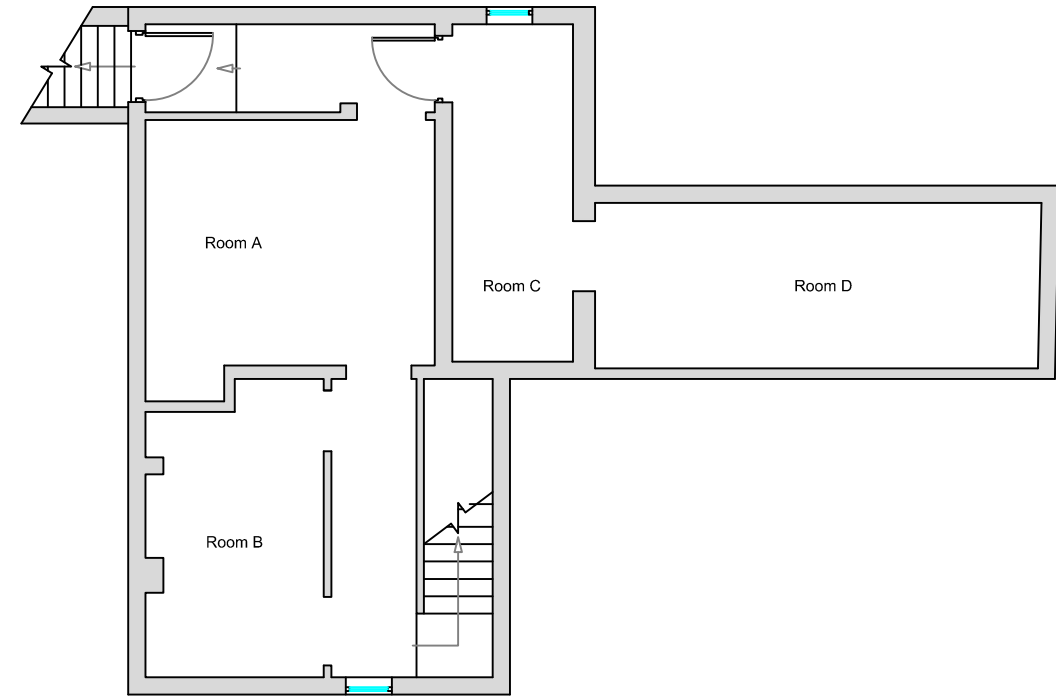

Basement Plan

rev	date	description
A	18/05/23	toilet omit adjacent to Utility
rev	date	description
client		

Brian Acklam

project

Proposed Alterations
2 Deyne Avenue
Prestwich,
Manchester, M25 1EJ

drawing title

Ground Floor Plan
& Basement Plan
- as proposed -

scale

1:100 @ A3

date

March 2023

drawing No.

23.3634-09

rev.

A