





Proposed Elevation - East (Front)
1:50




Proposed Elevation - North (Side)
1:50

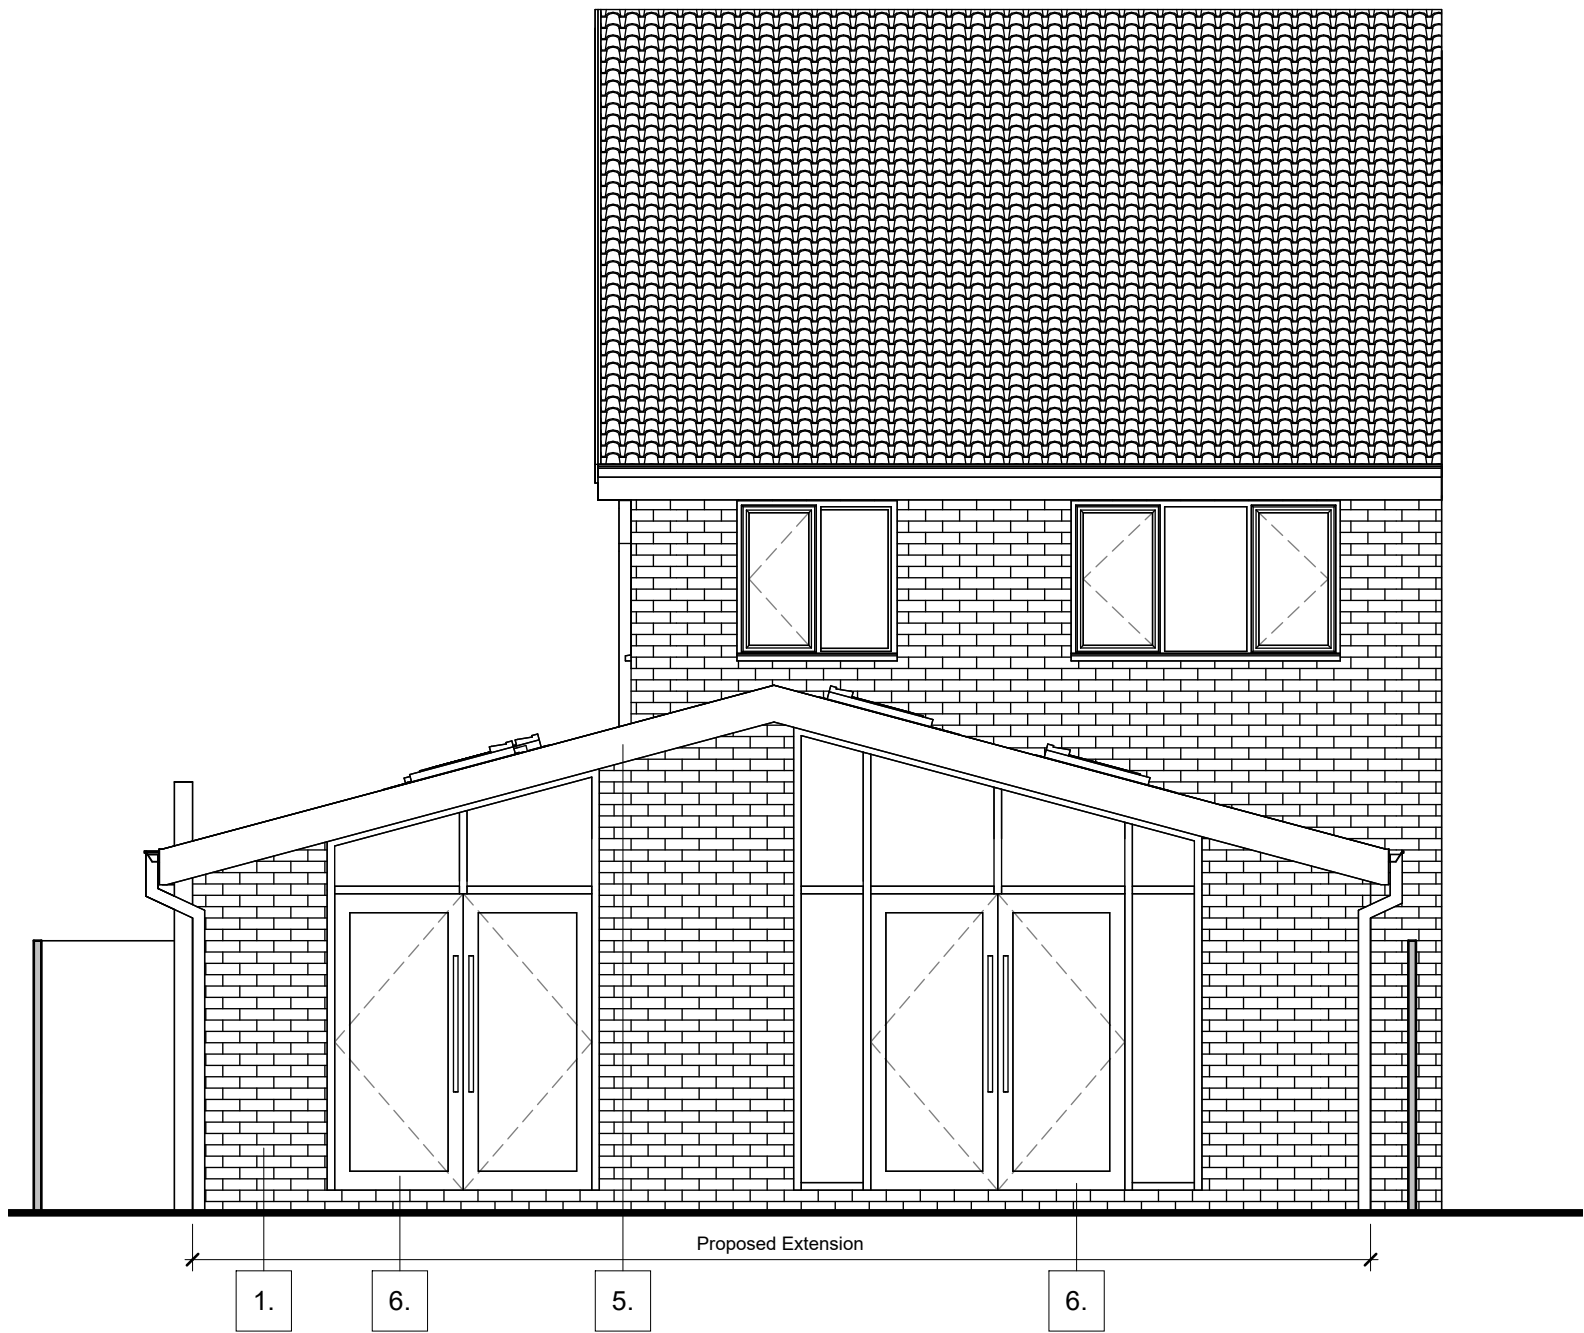

Proposed Elevation - West (Rear)
1:50

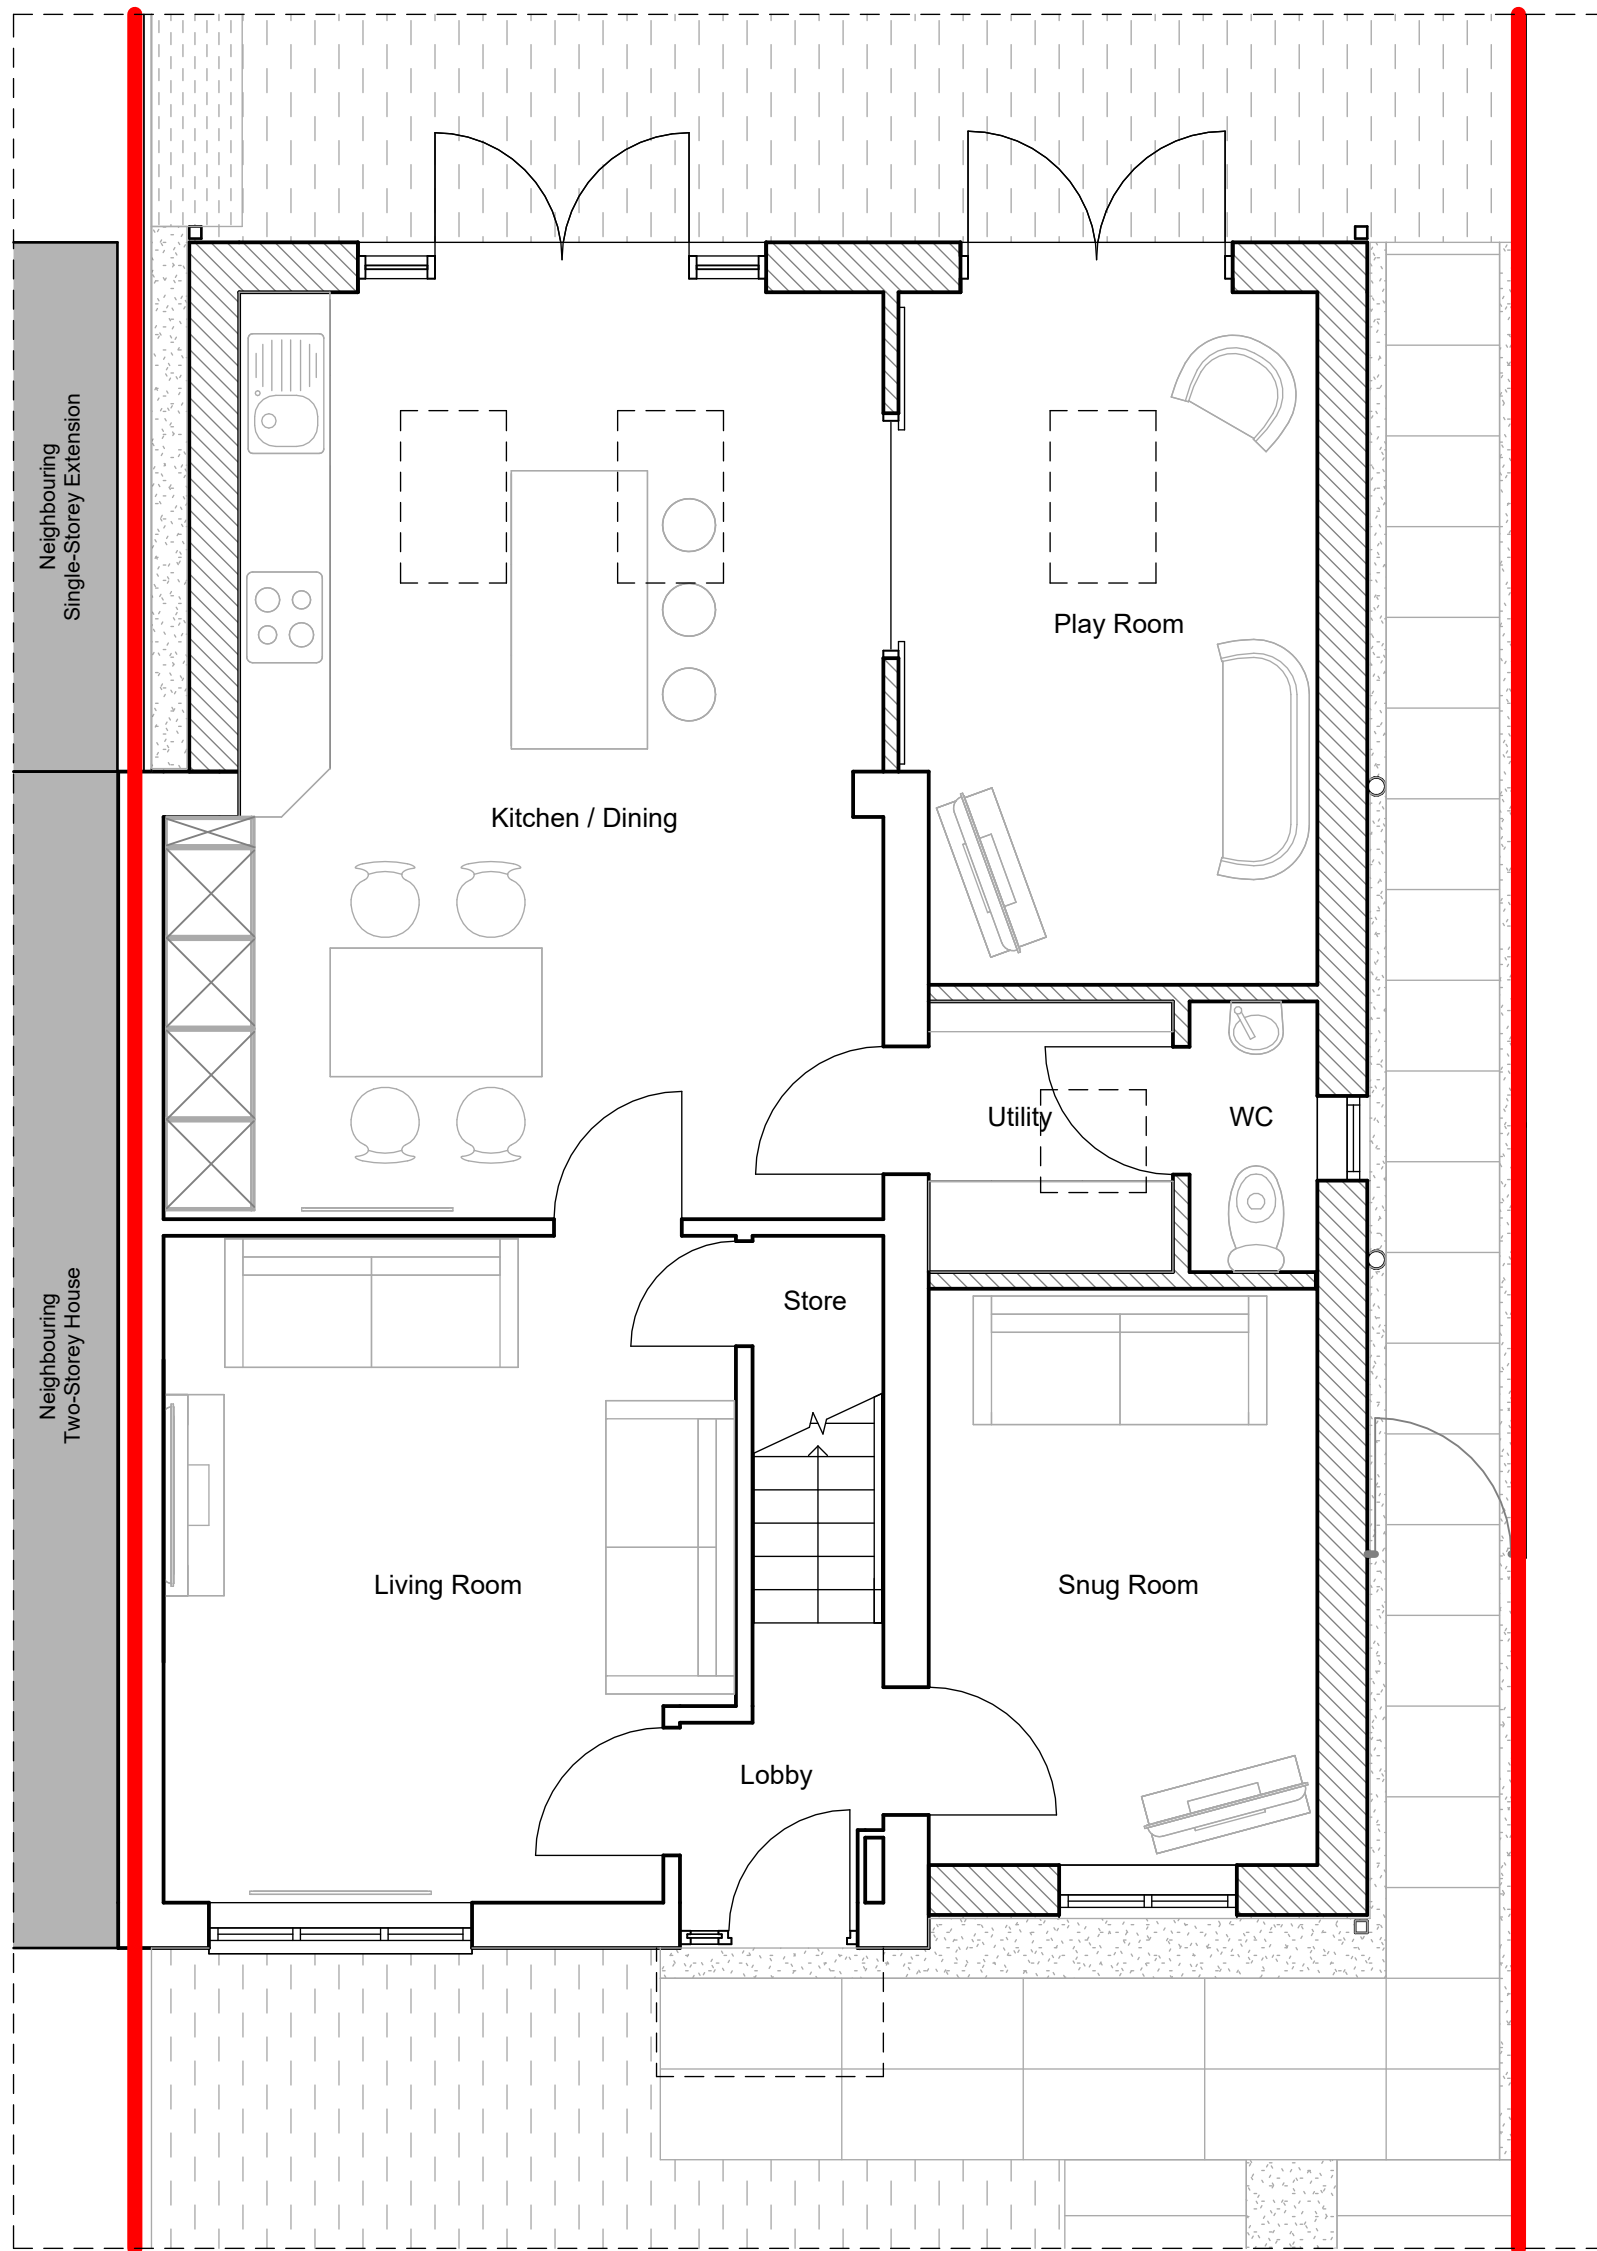

Proposed Floor Plan - Ground Floor
1:50

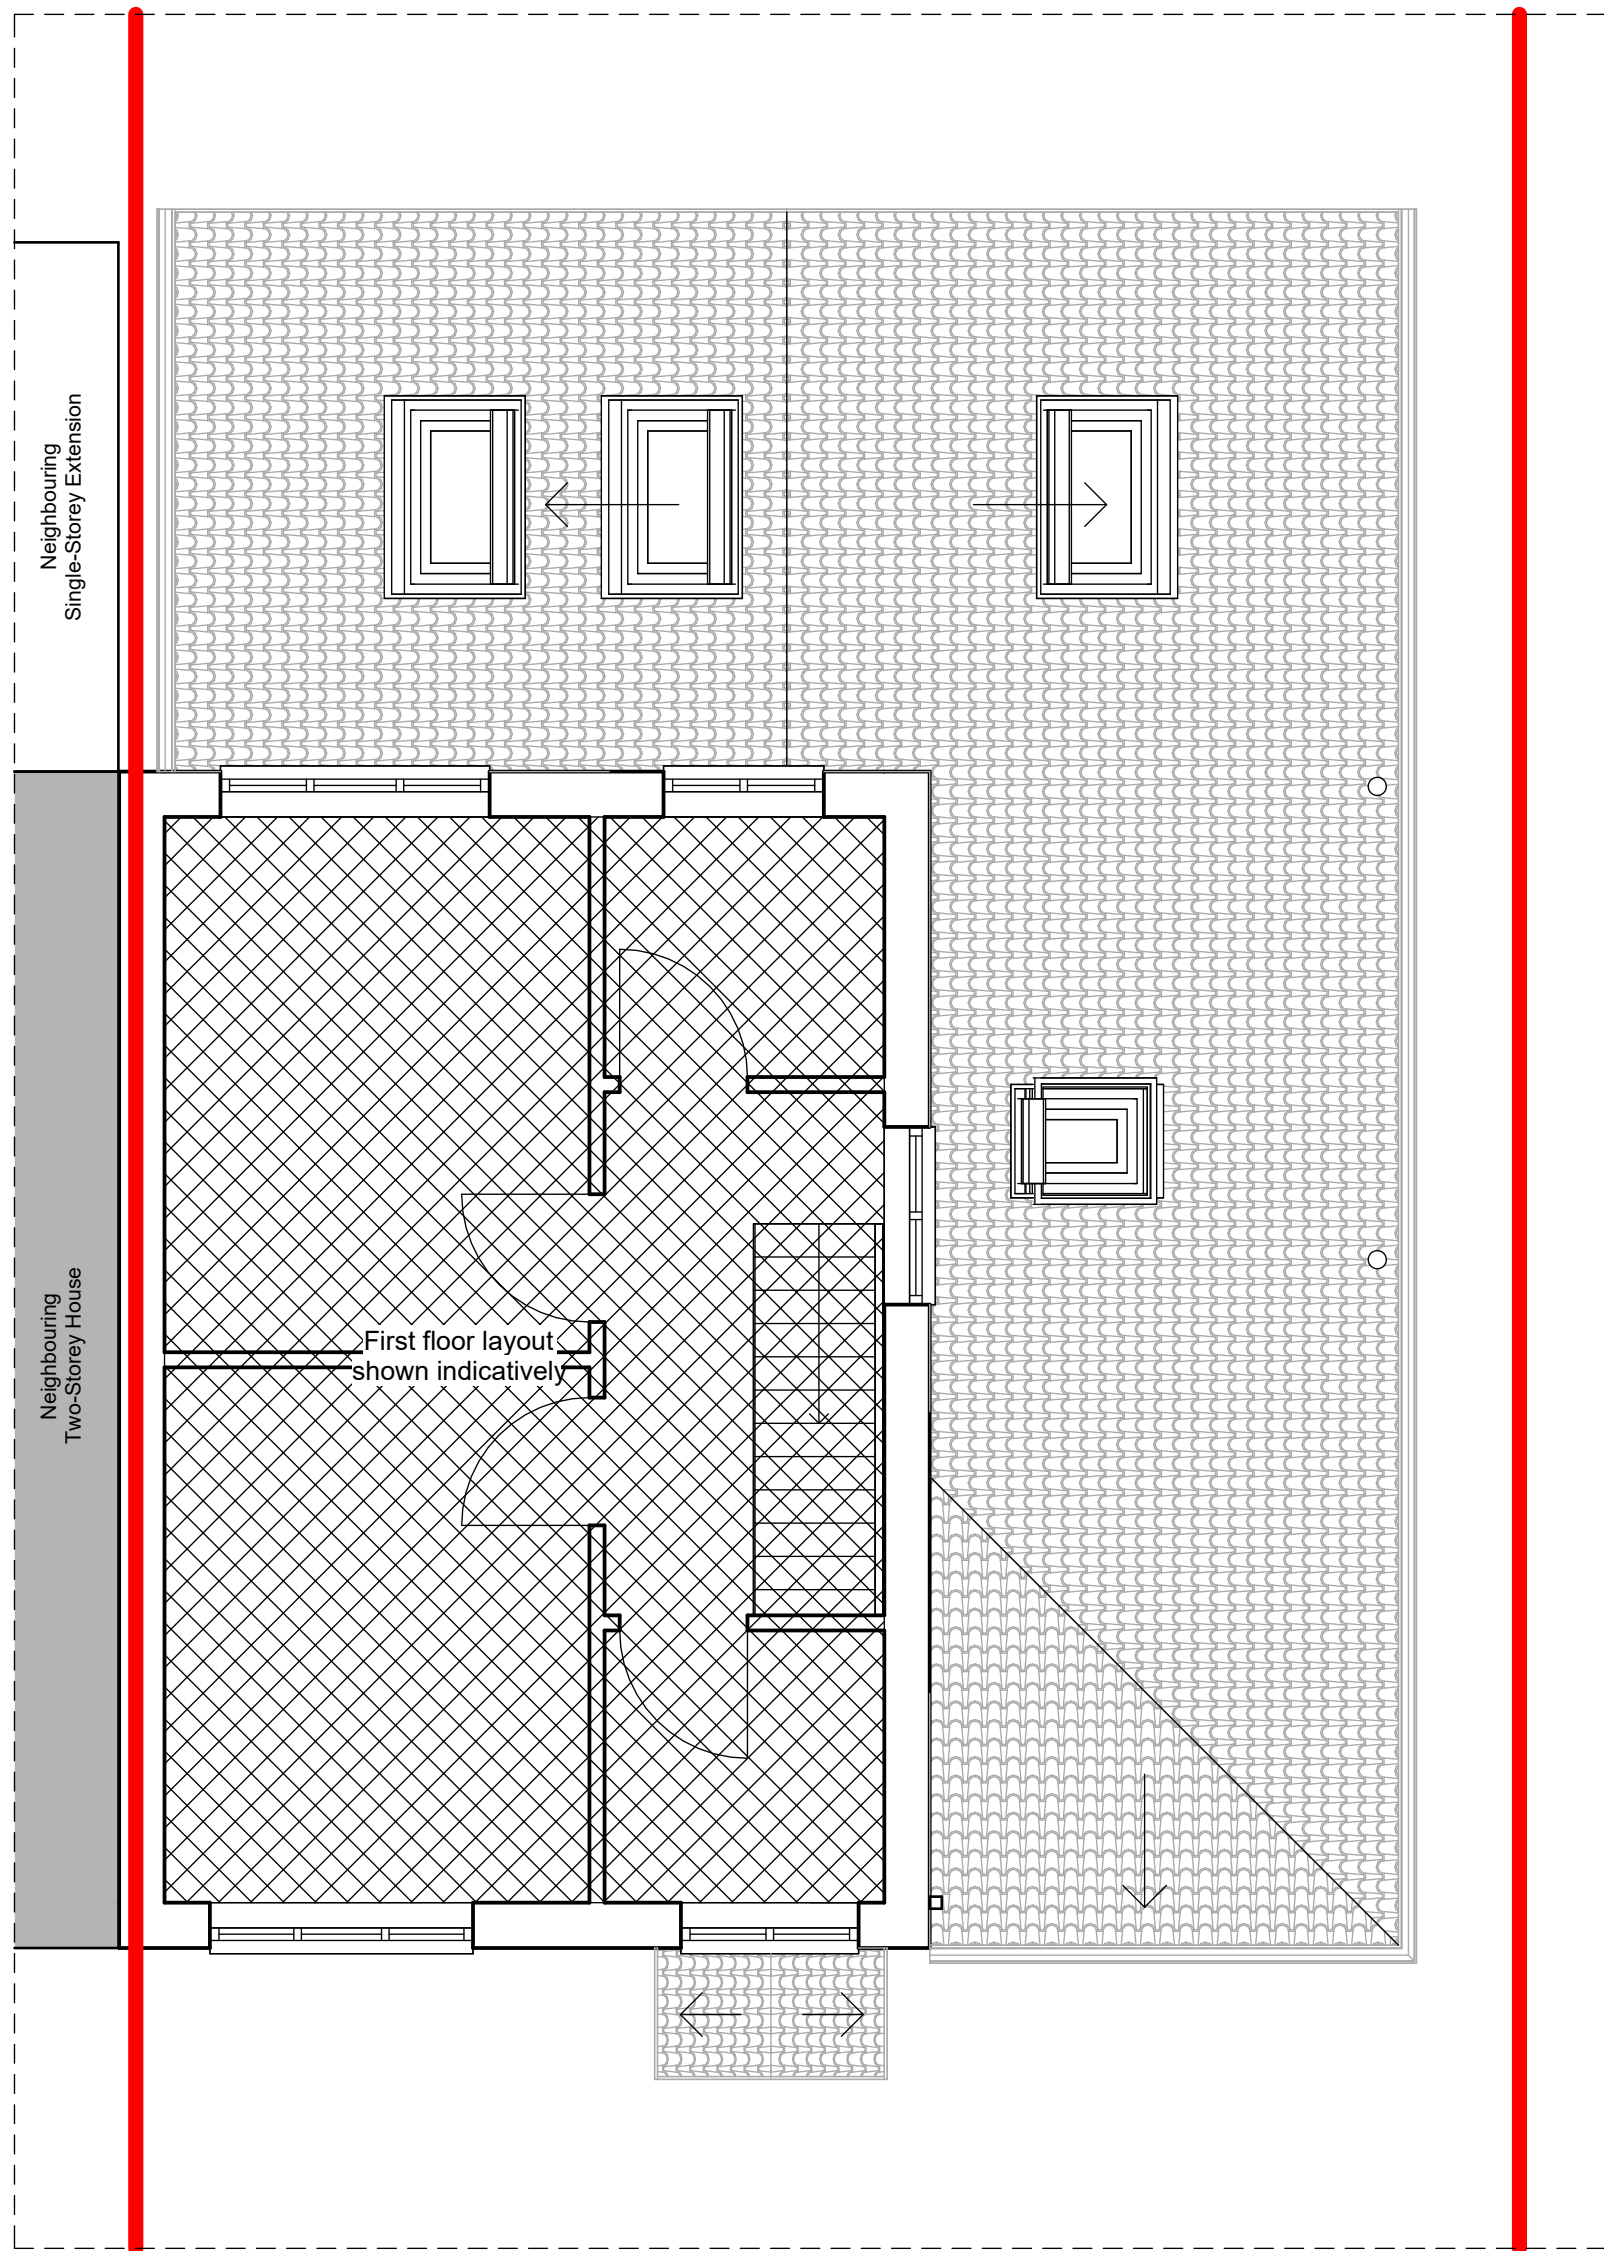


Proposed Floor Plan - First Floor
1:50



Proposed Site Plan
1:200

- Elevations Key**
- 1. Brickwork to match existing
 - 2. Roof tiles to match existing
 - 3. uPVC frame windows & doors
 - 4. Roof skylights
 - 5. Fascias, soffits, gutters & downpipes to match existing
 - 6. Aluminium or uPVC windows & doors

- Floor Plans Key**
- Existing Walls
 - Proposed New Walls
 - Site Ownership Boundary

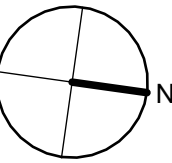

0 1m 2m 5m
1:50
0 4m 8m 20m
1:200

PROJECT:	24 Swarbrick Drive Extension		
LOCATION:	24 Swarbrick Drive, Prestwich, M25 9TD		
DRG TITLE:	Proposed Site, Floor Plans & Elevations		
NUMBER:	SWB-DR-A-0003		
REVISION:	P01	SCALE / SIZE:	As Indicated / A1
STATUS:	PLANNING	DATE:	2025.06.05