




Existing Elevation - East (Front)

1:50

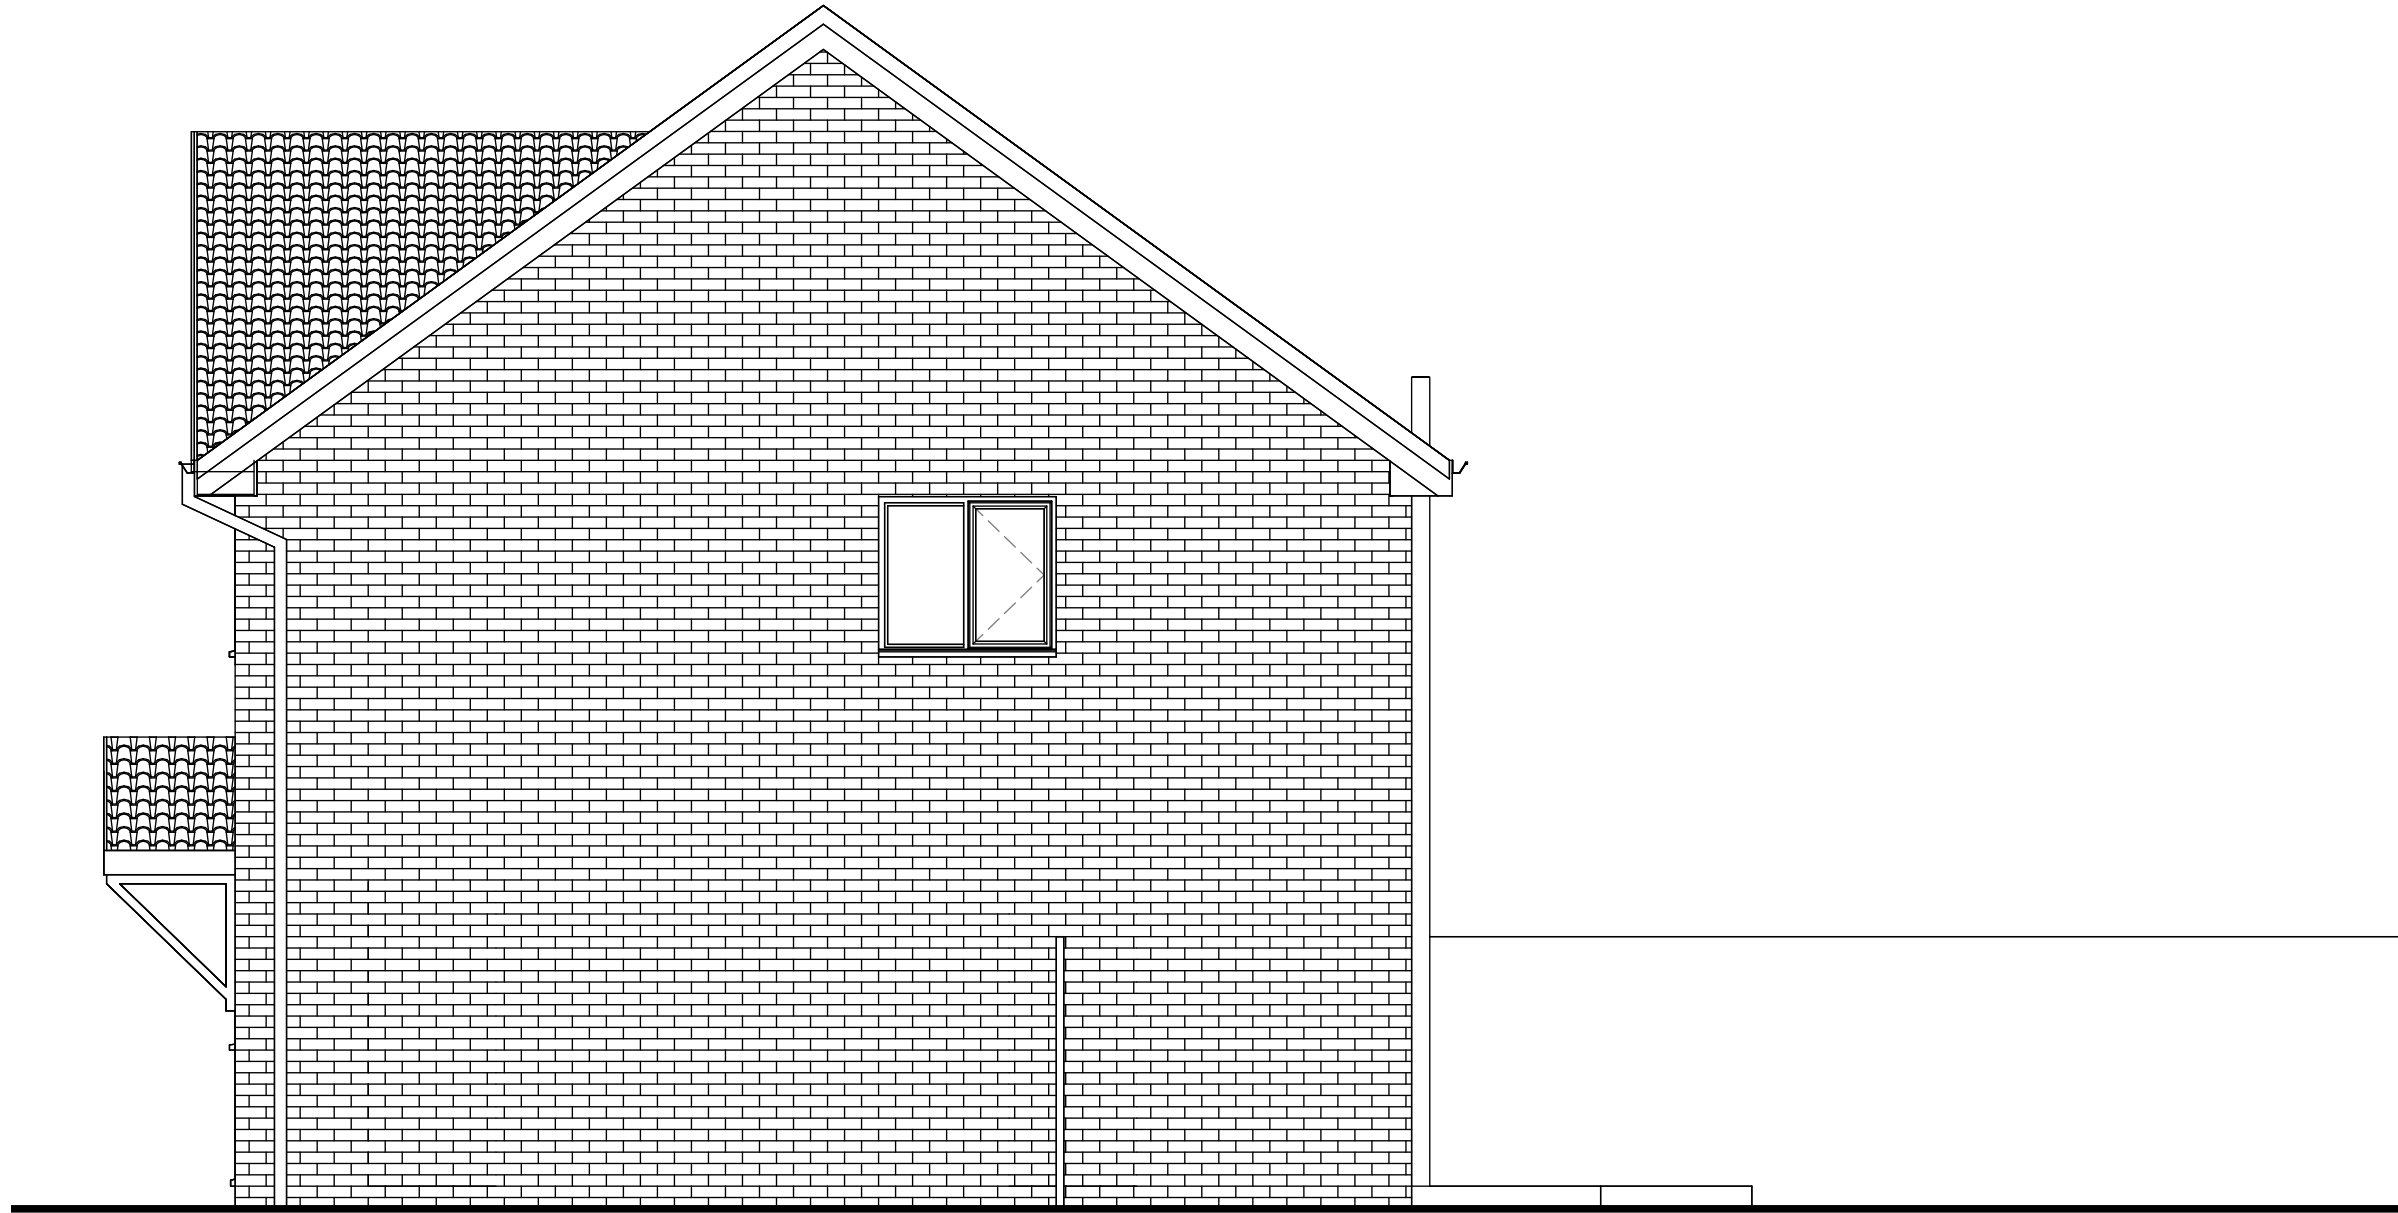


Existing Elevation - North (Side)

1:50




Existing Elevation - West (Rear)

1:50

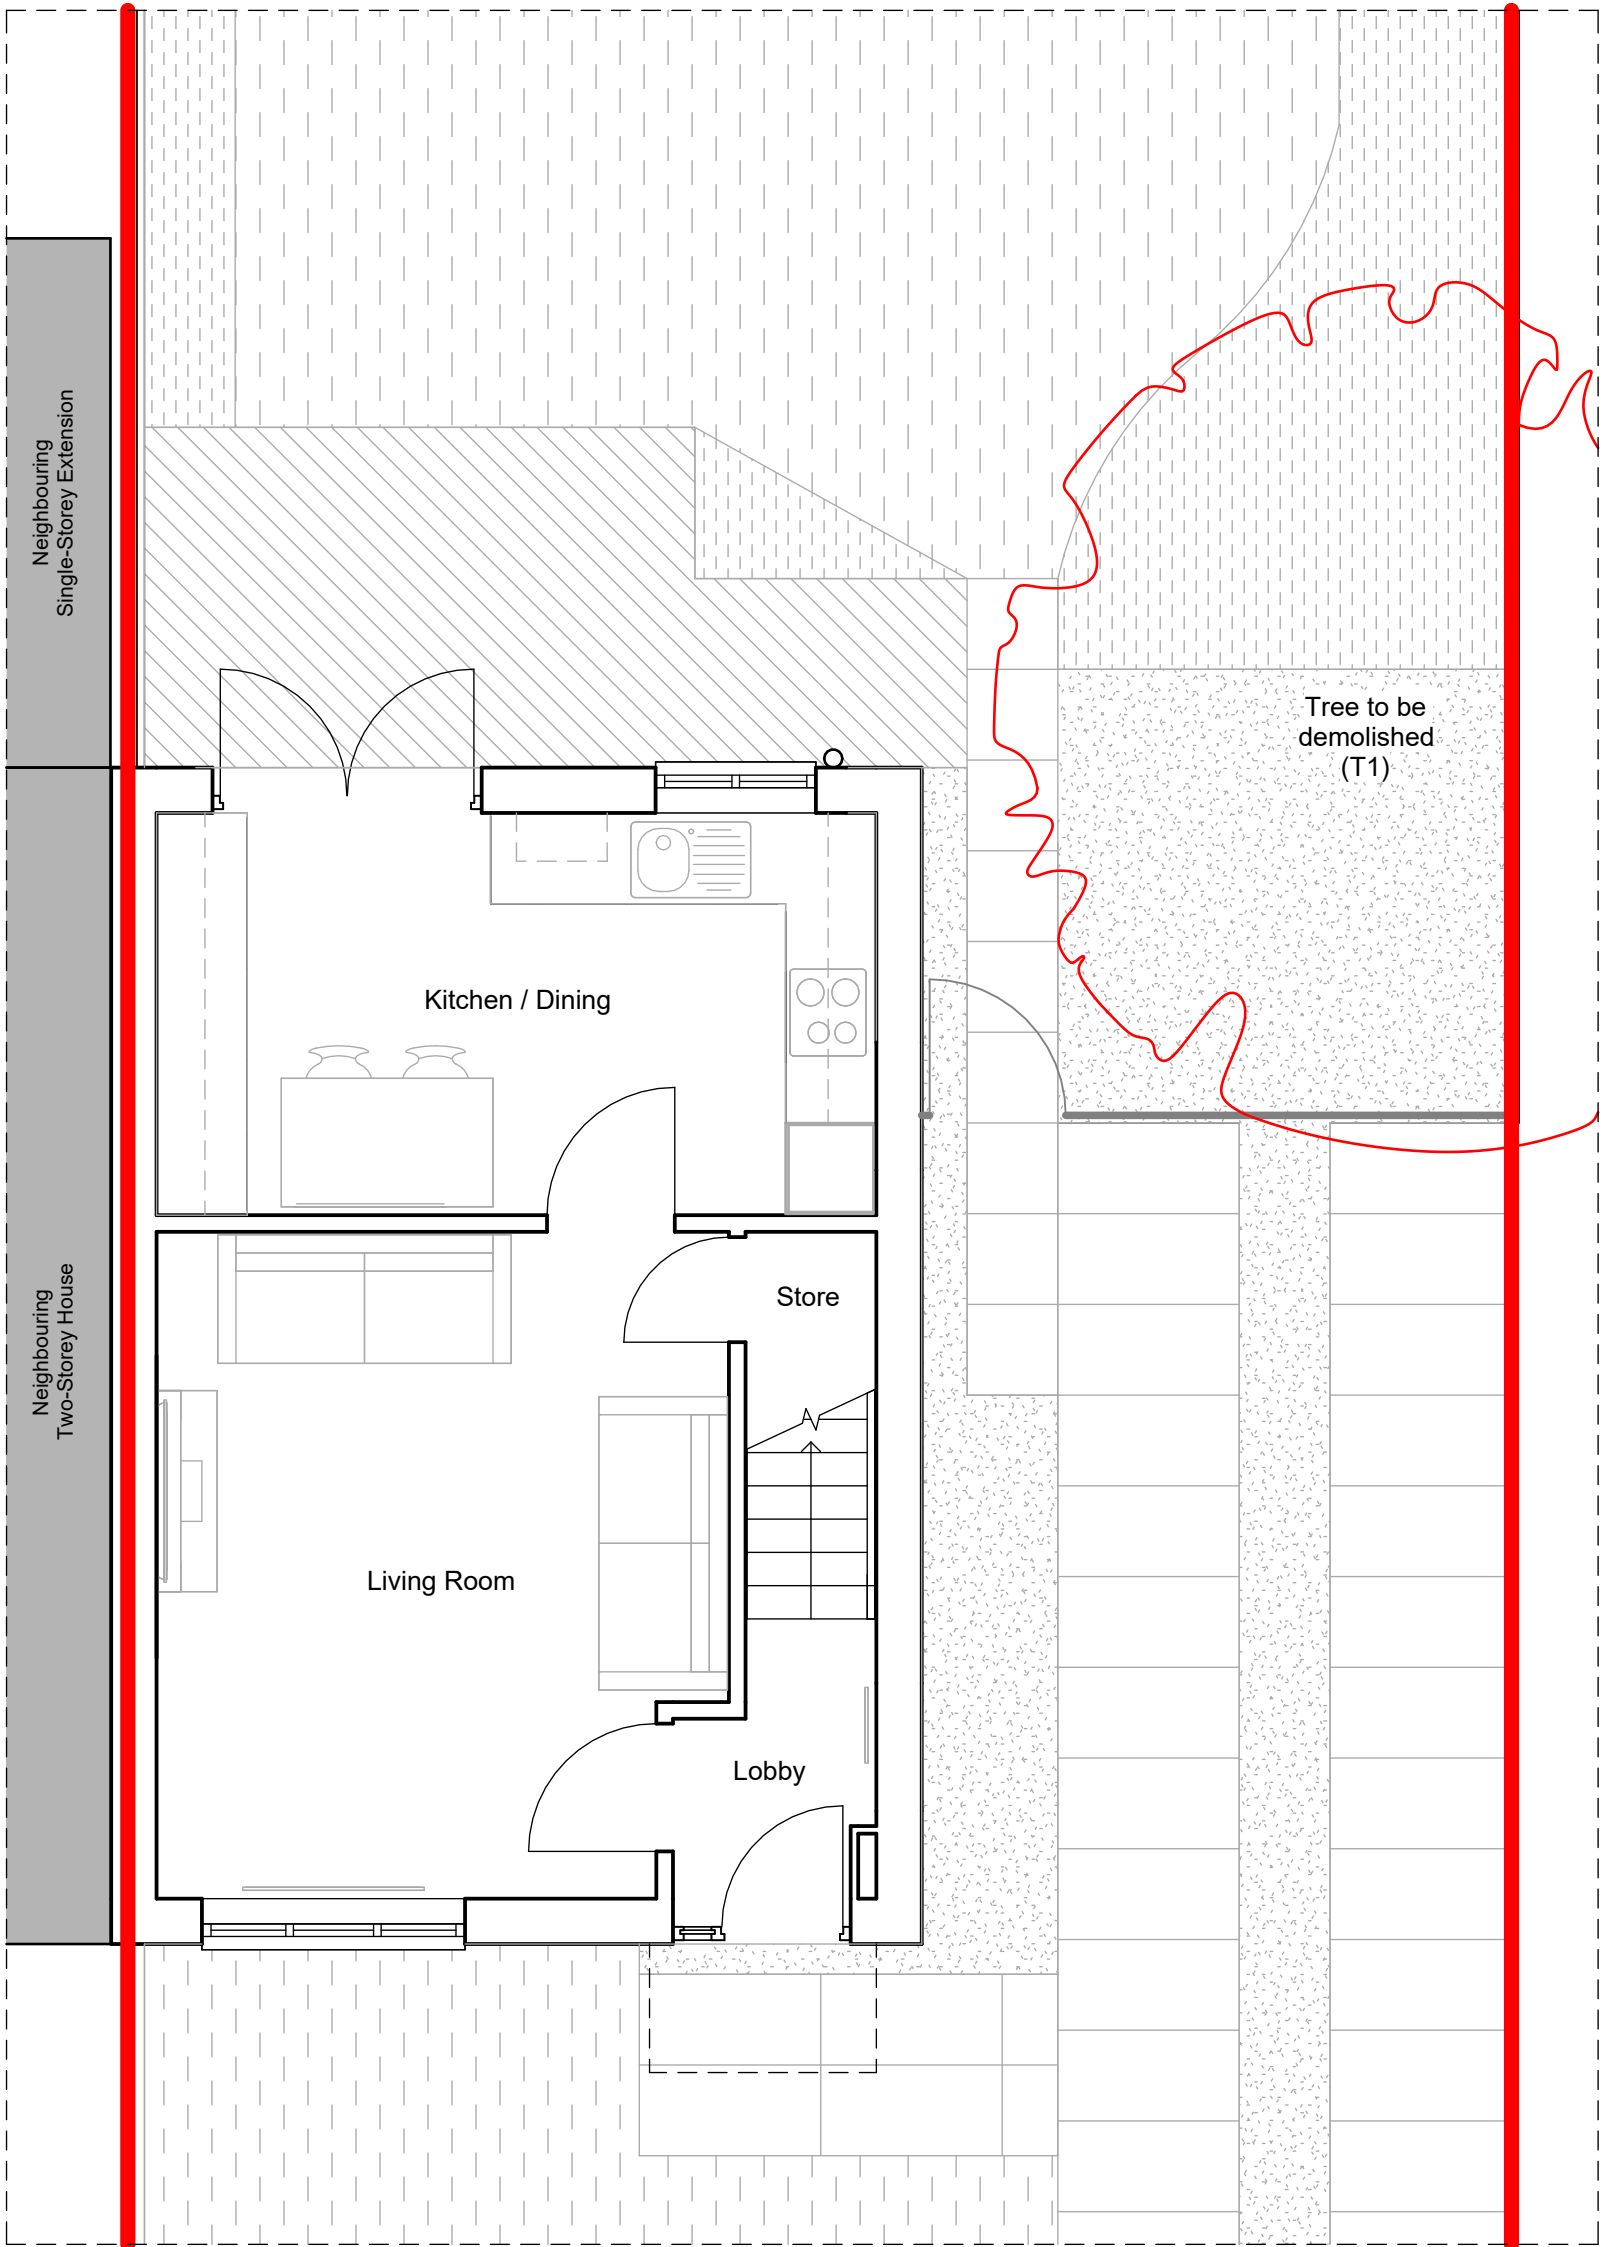


Existing Floor Plan - Ground Floor

1:50

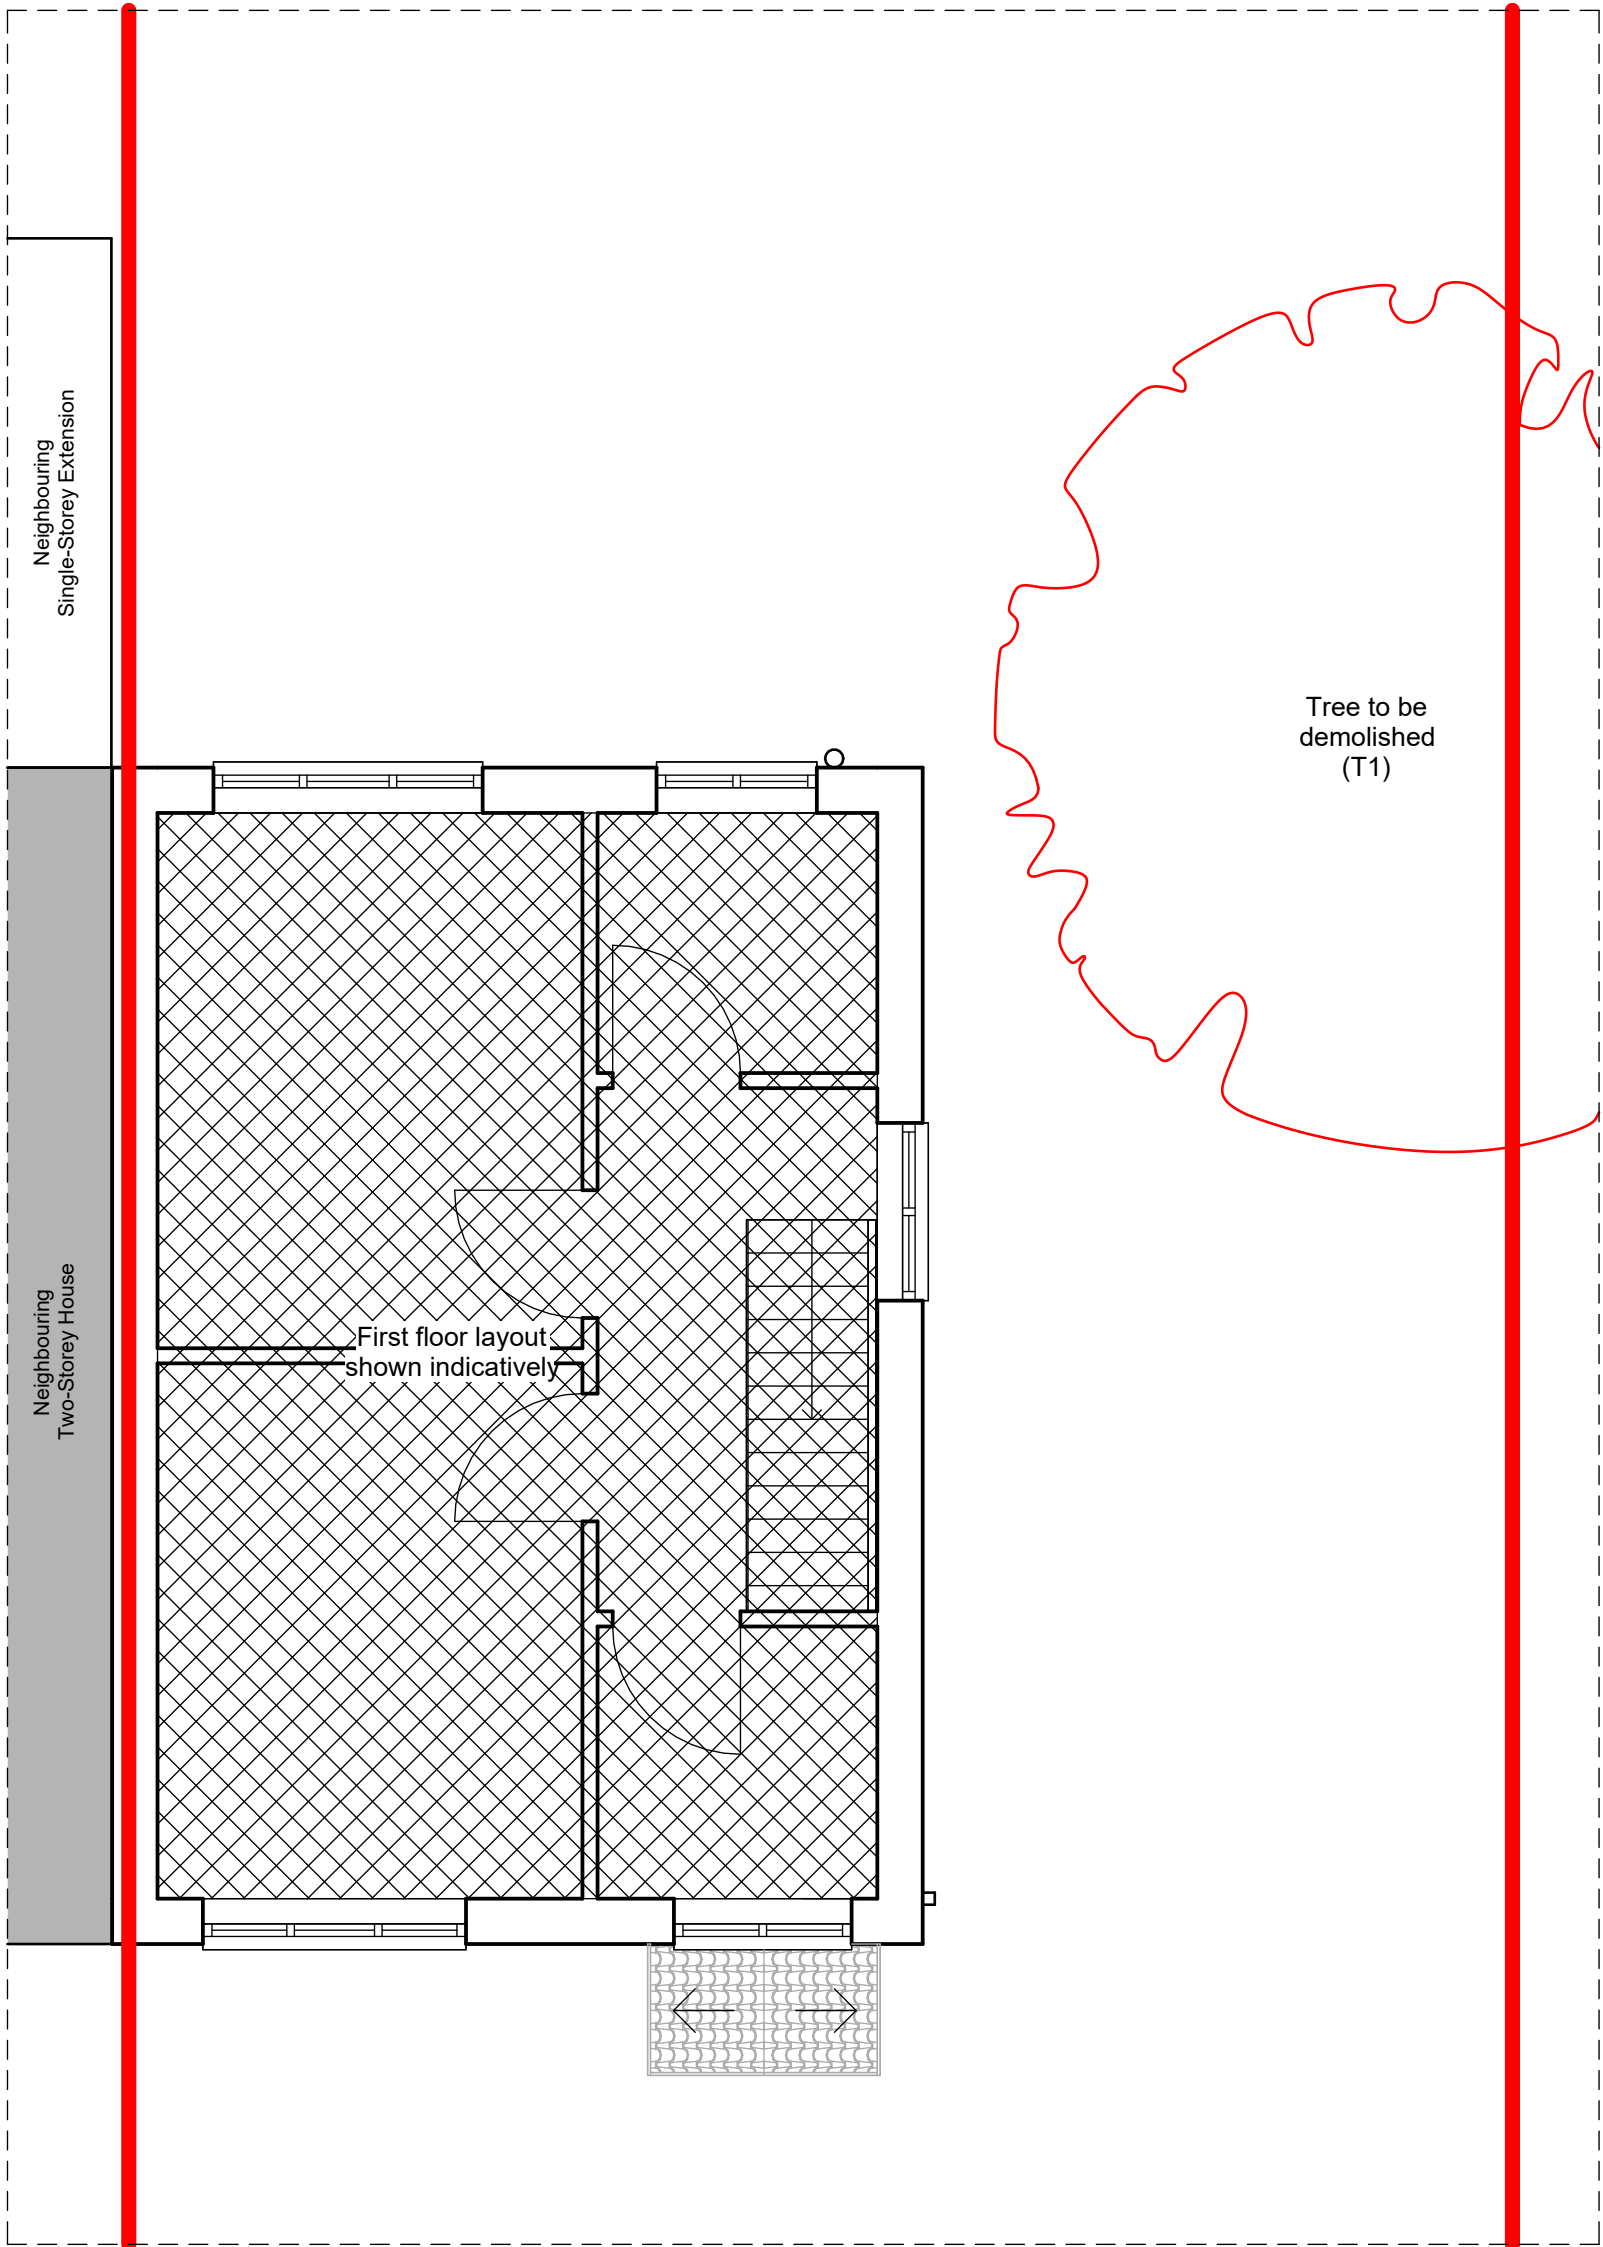

Existing Floor Plan - First Floor


1:50

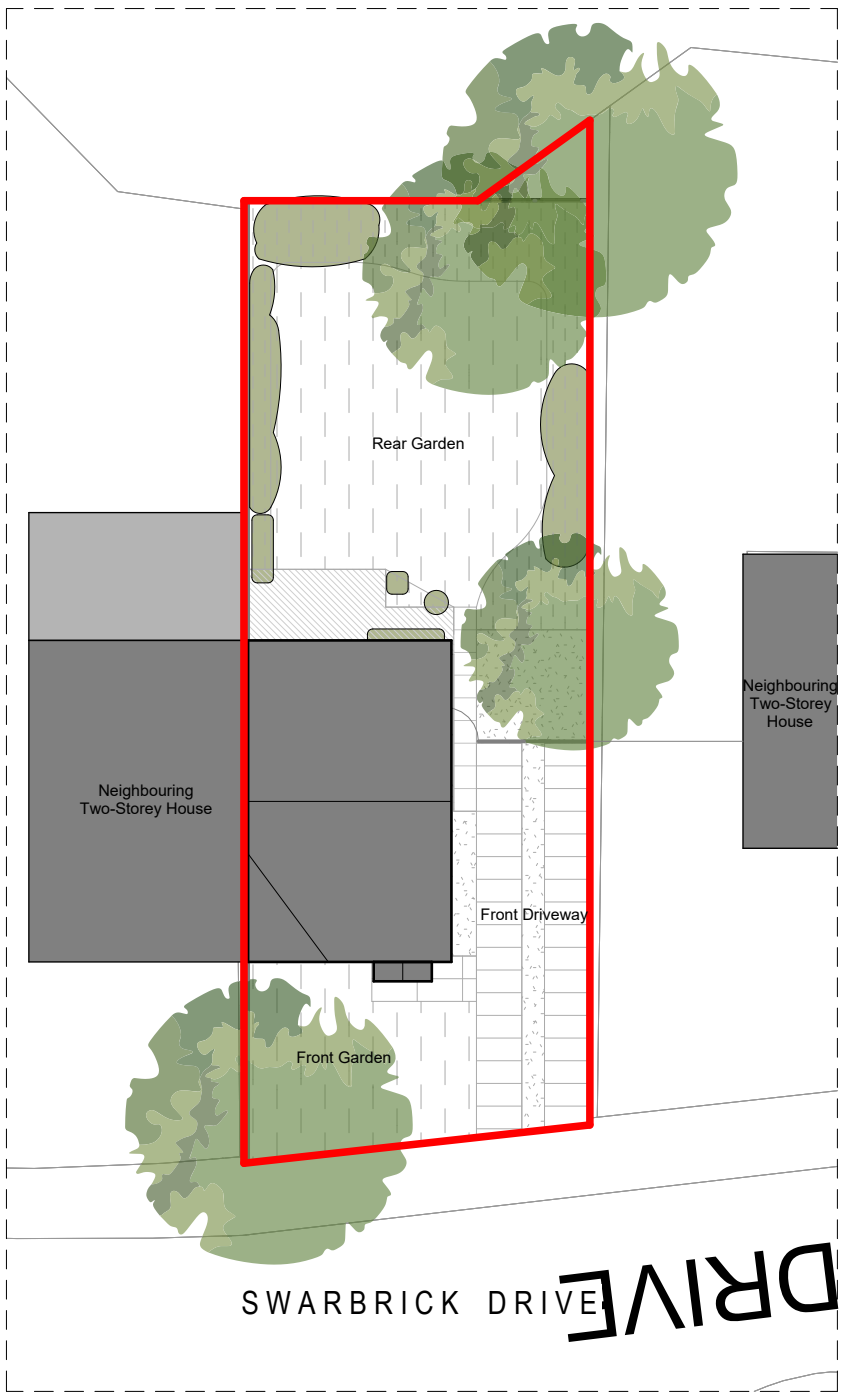

Existing Site Plan

1:200

Site Ownership Boundary

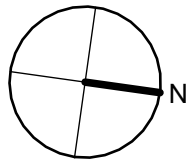

0 1m 2m 5m
1:50

0 4m 8m 20m
1:200

PROJECT: 24 Swarbrick Drive Extension

LOCATION: 24 Swarbrick Drive,
Prestwich, M25 9TD

DRG TITLE: Existing Site, Floor Plans & Elevations

NUMBER: SWB-DR-A-0002

REVISION: P01 SCALE / SIZE: As Indicated / A1

STATUS: PLANNING DATE: 2025.06.05