




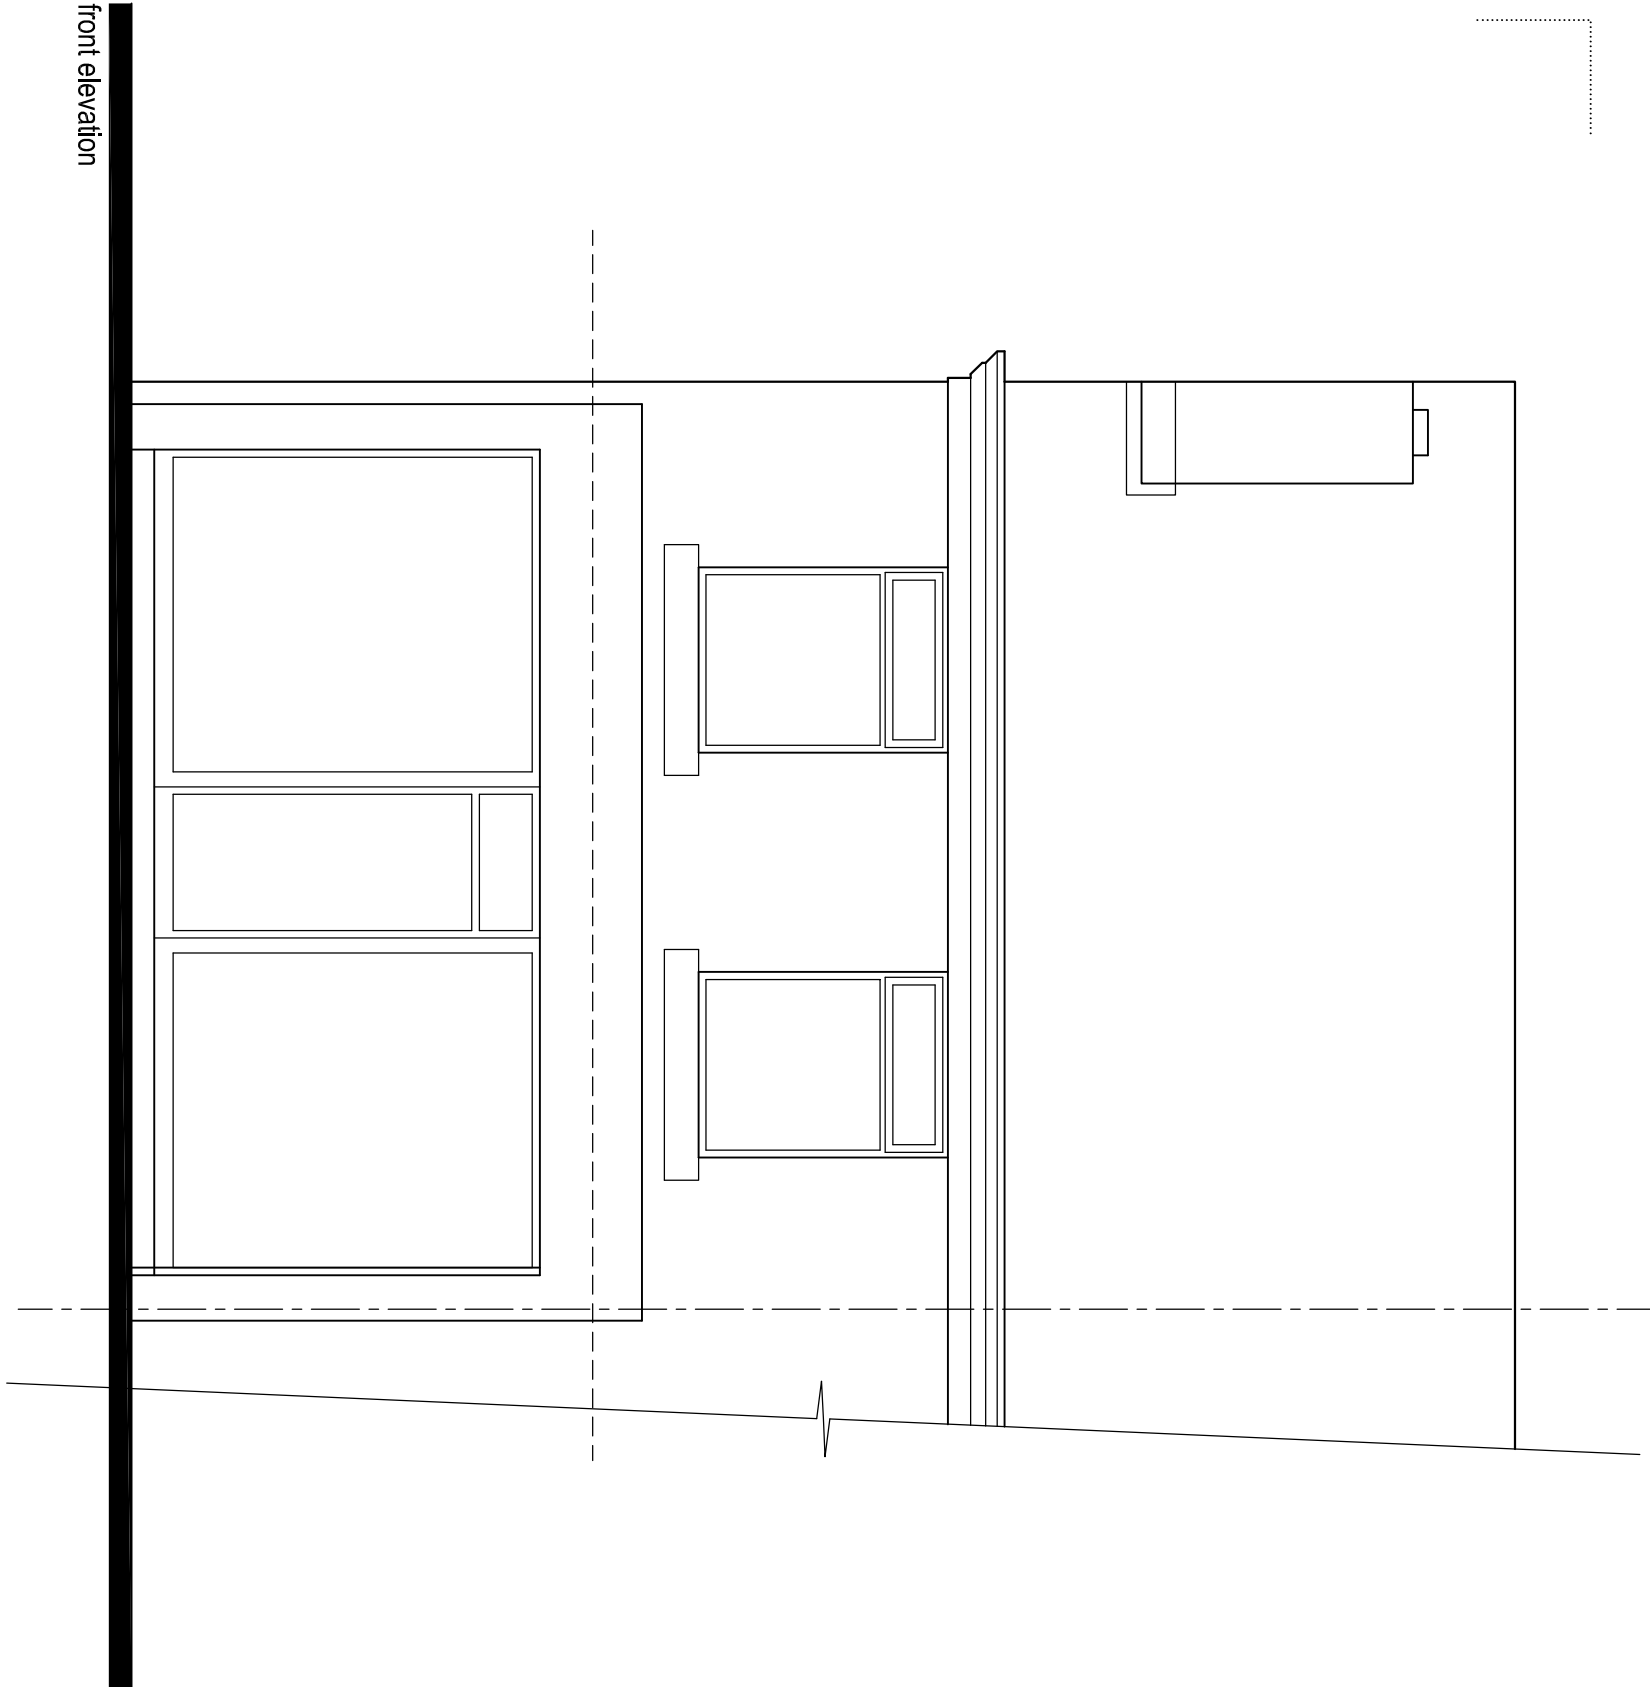


front elevation

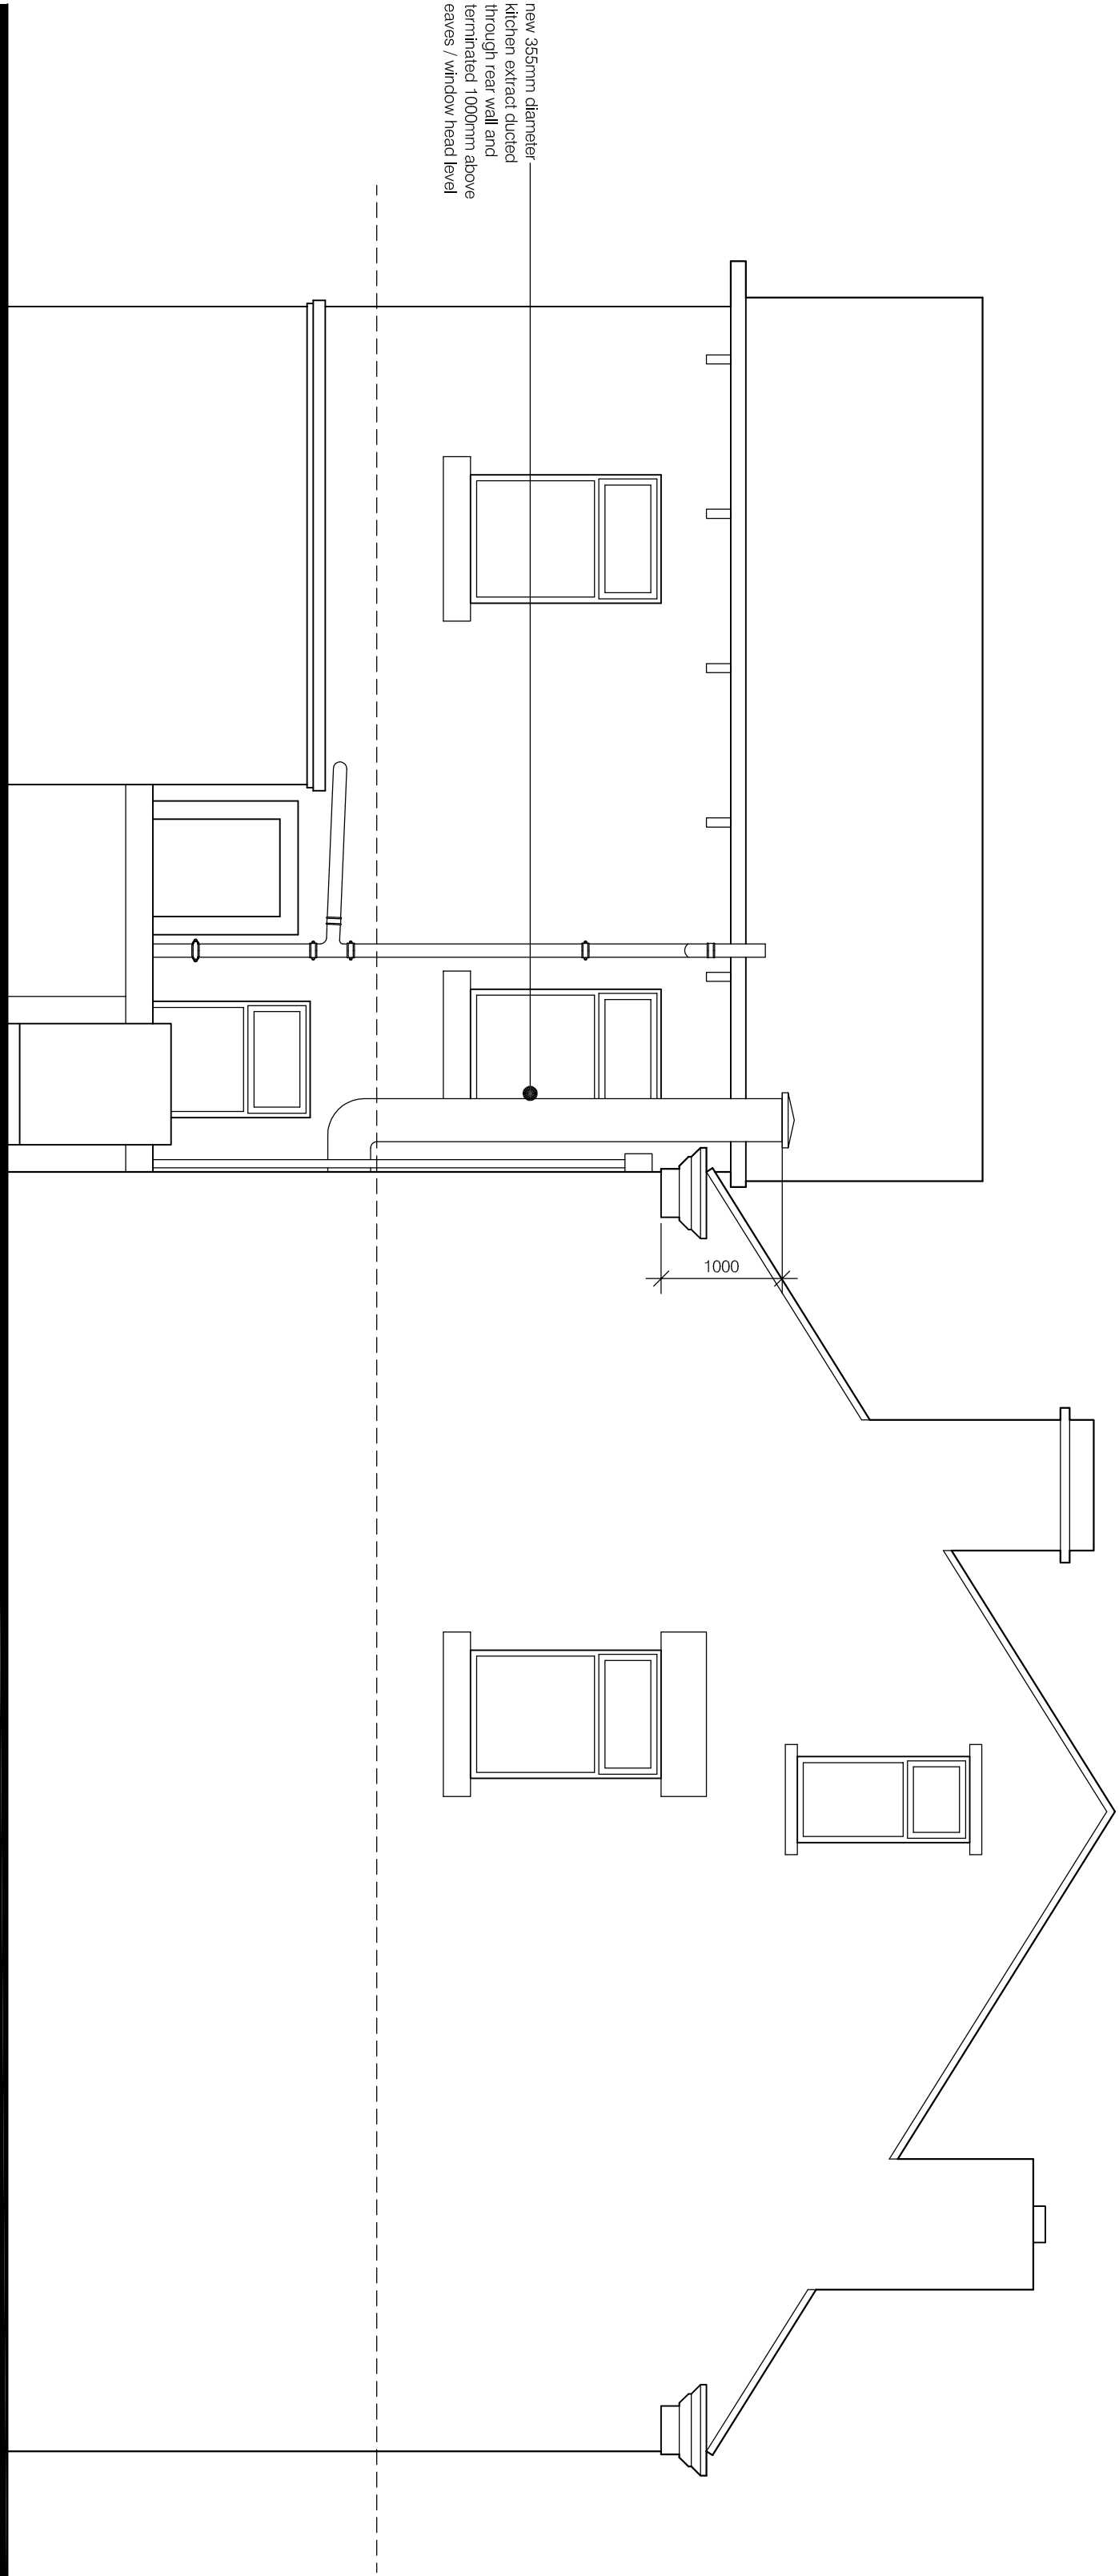


side elevation

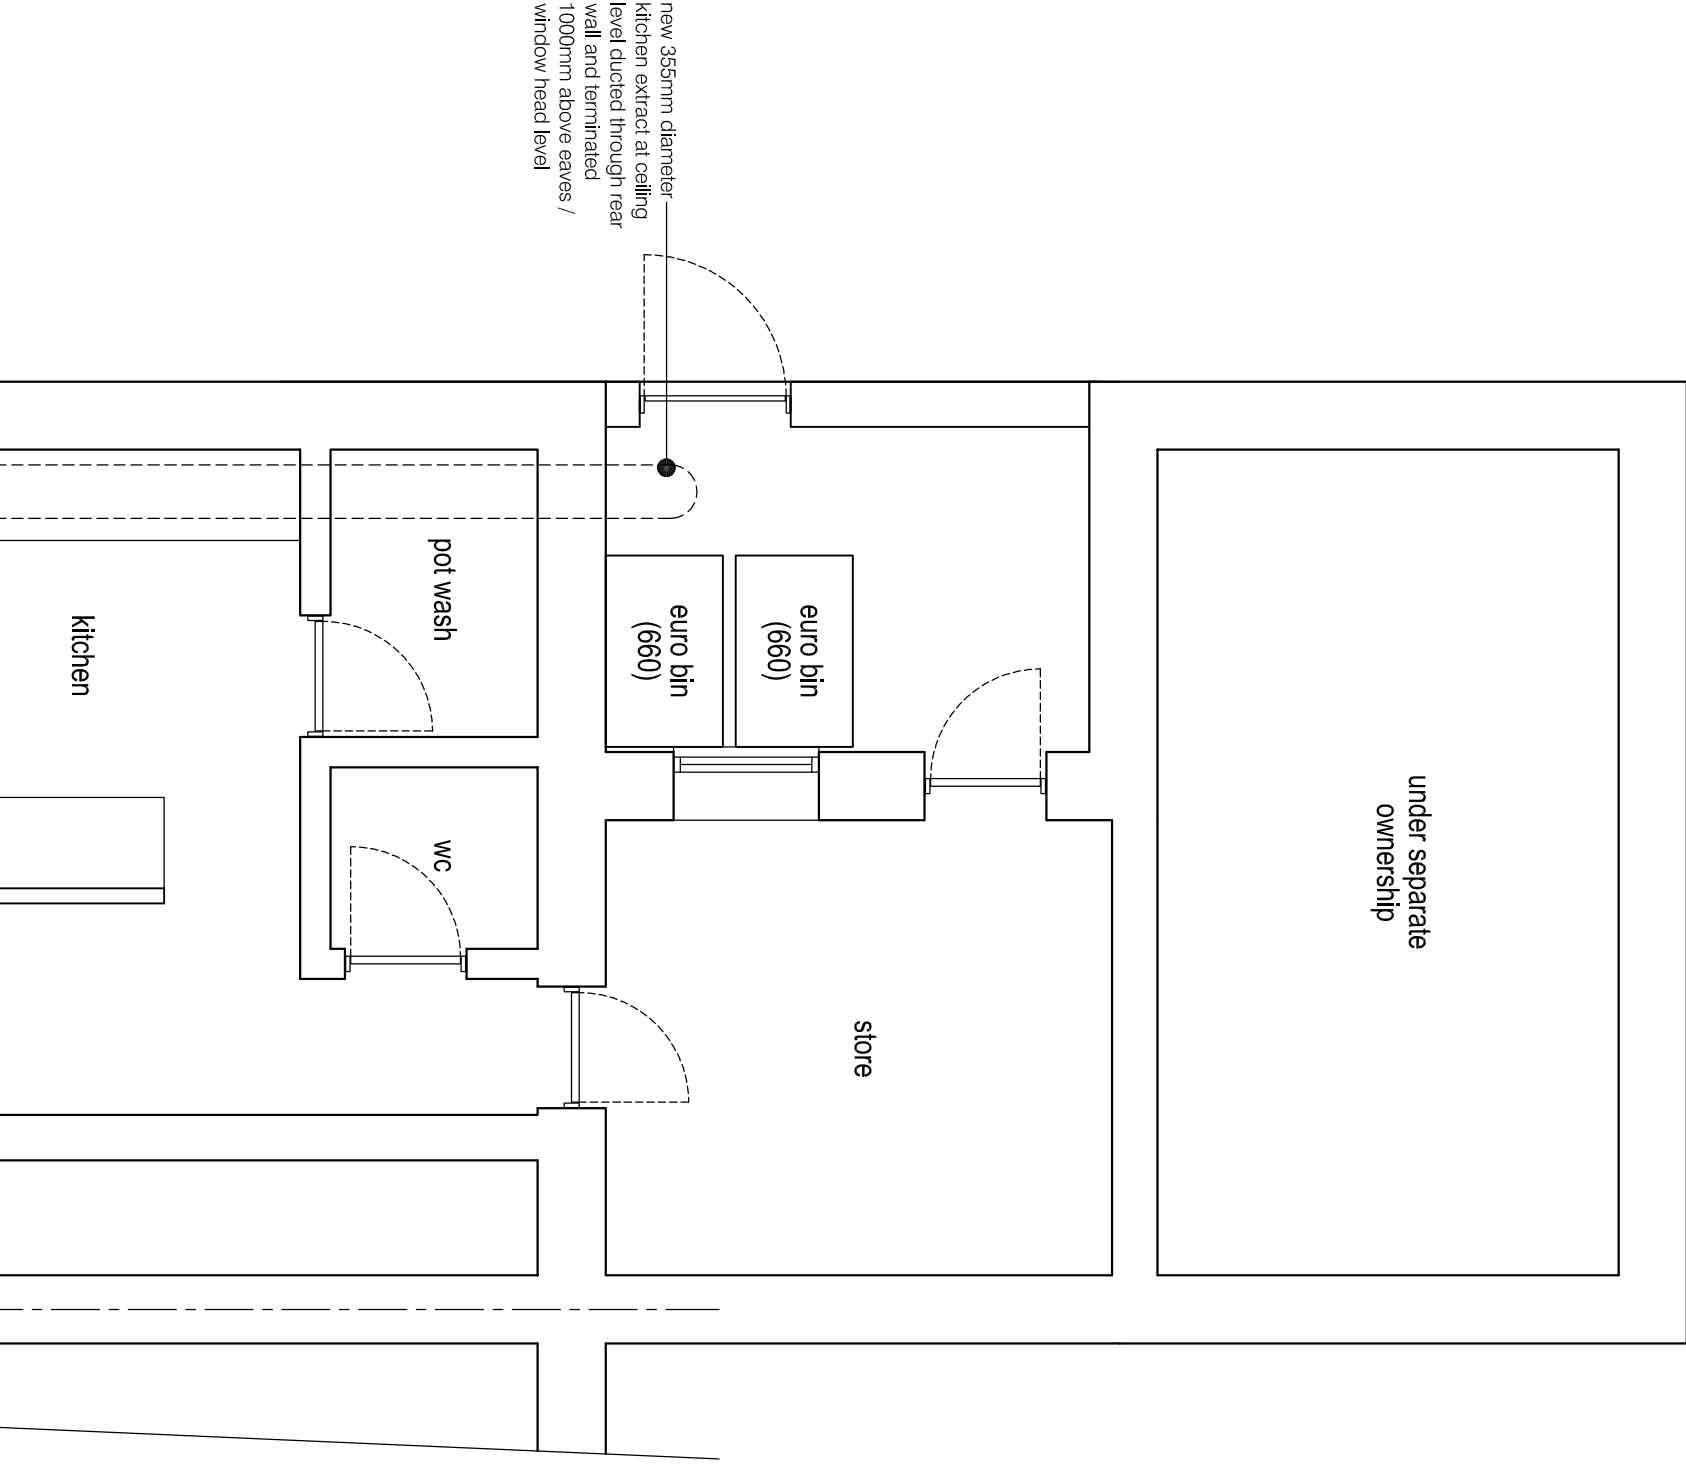


ground floor plan

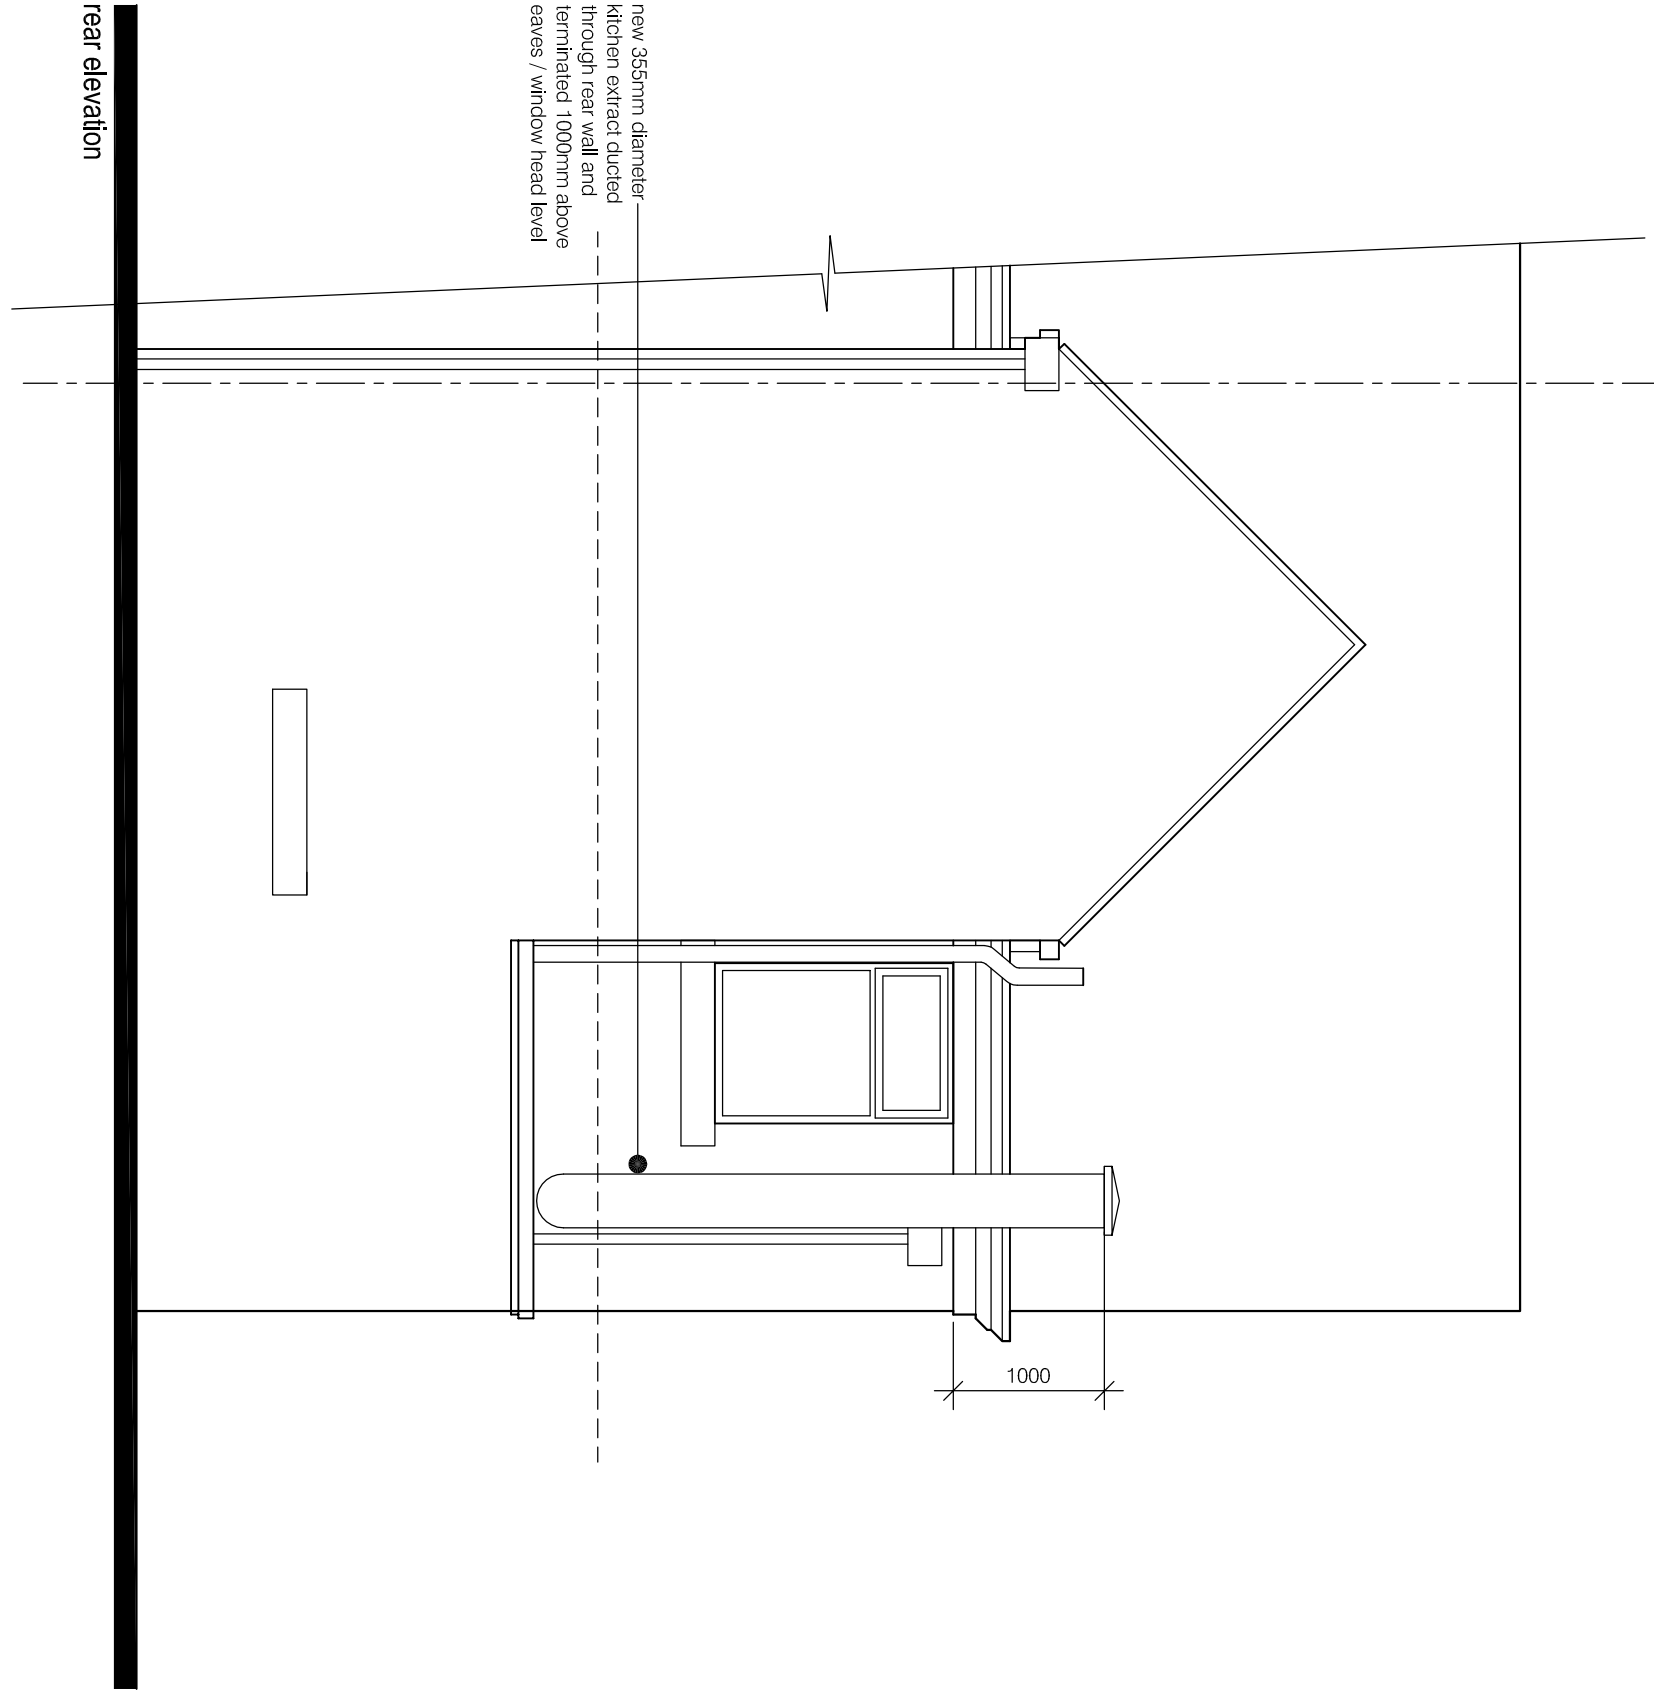

rear elevation

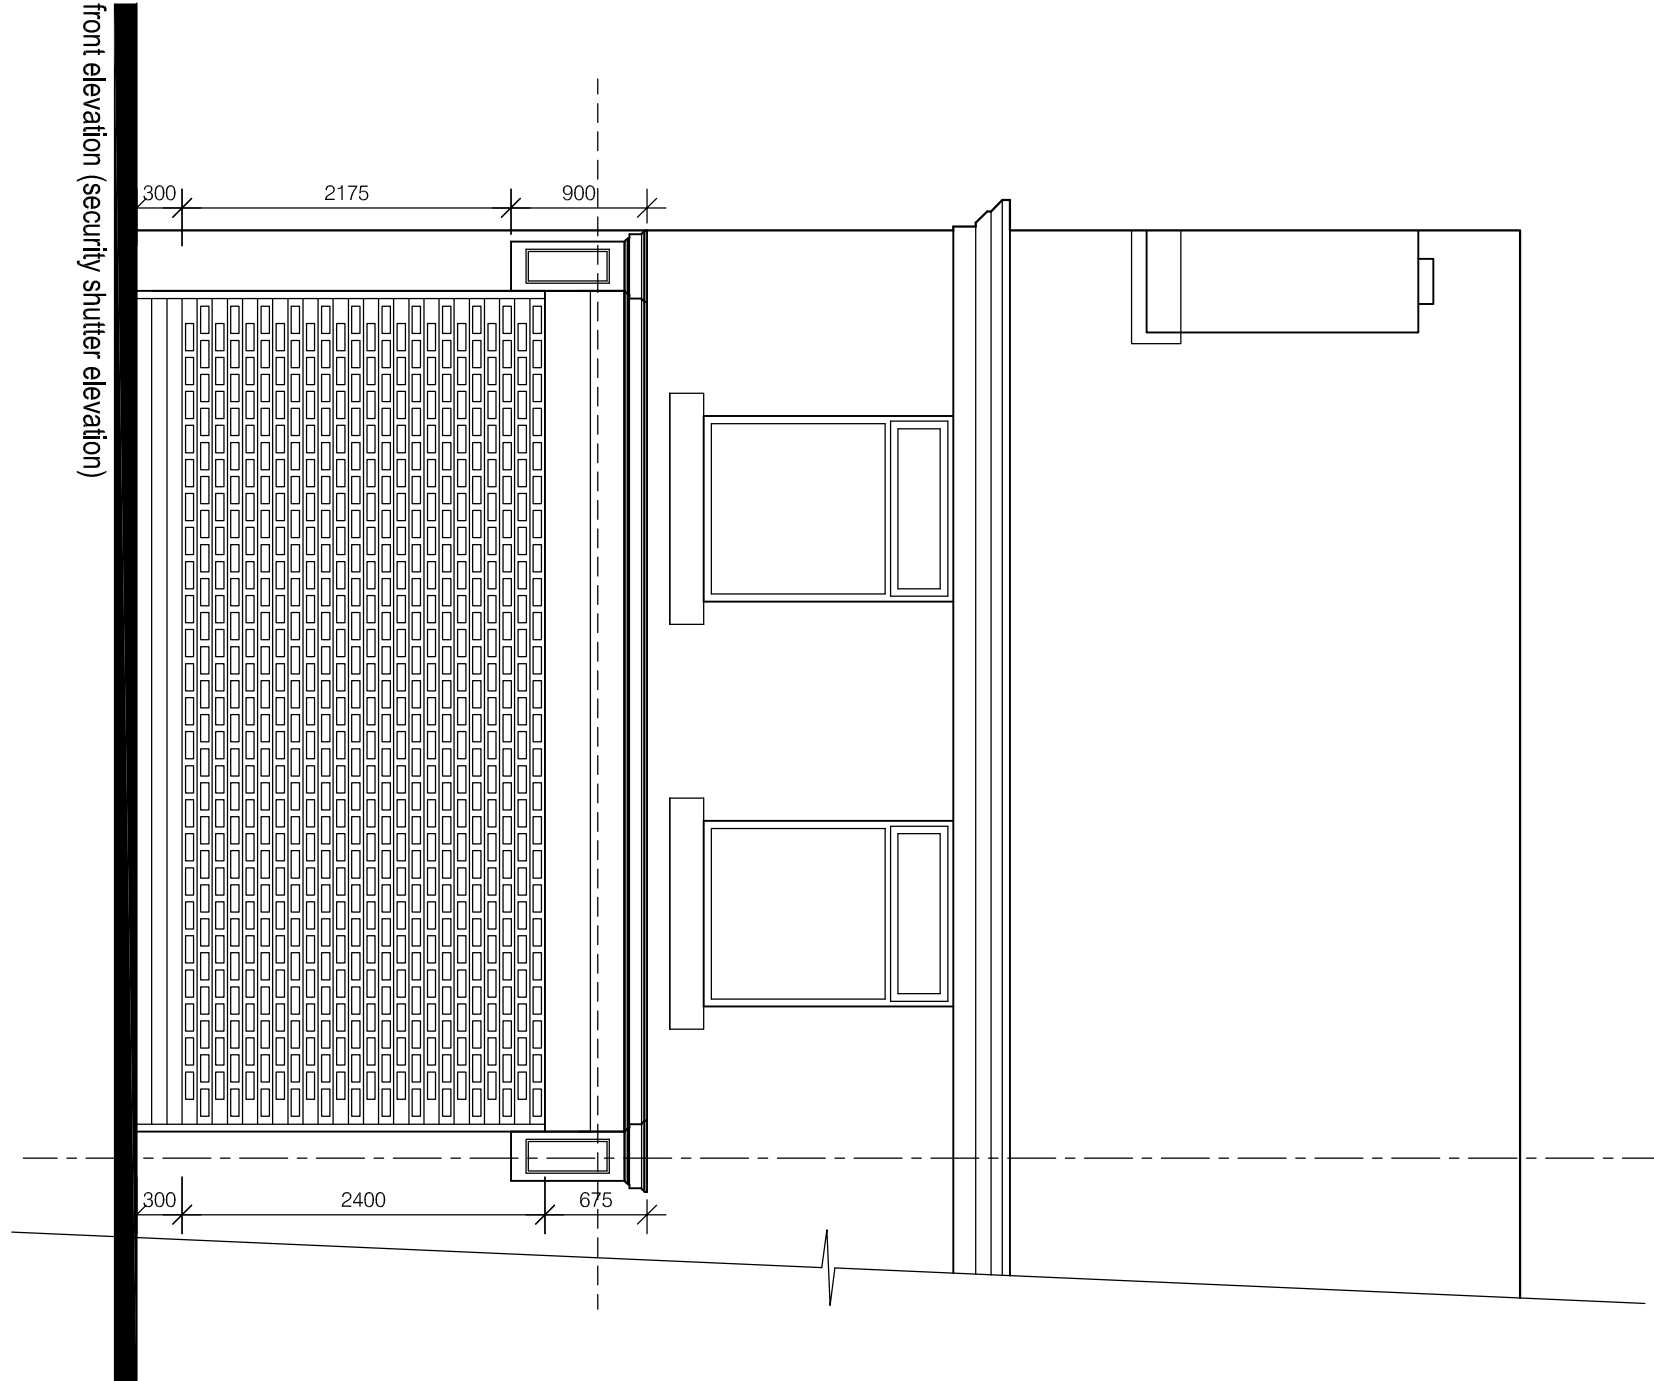

front elevation (security shutter elevation)

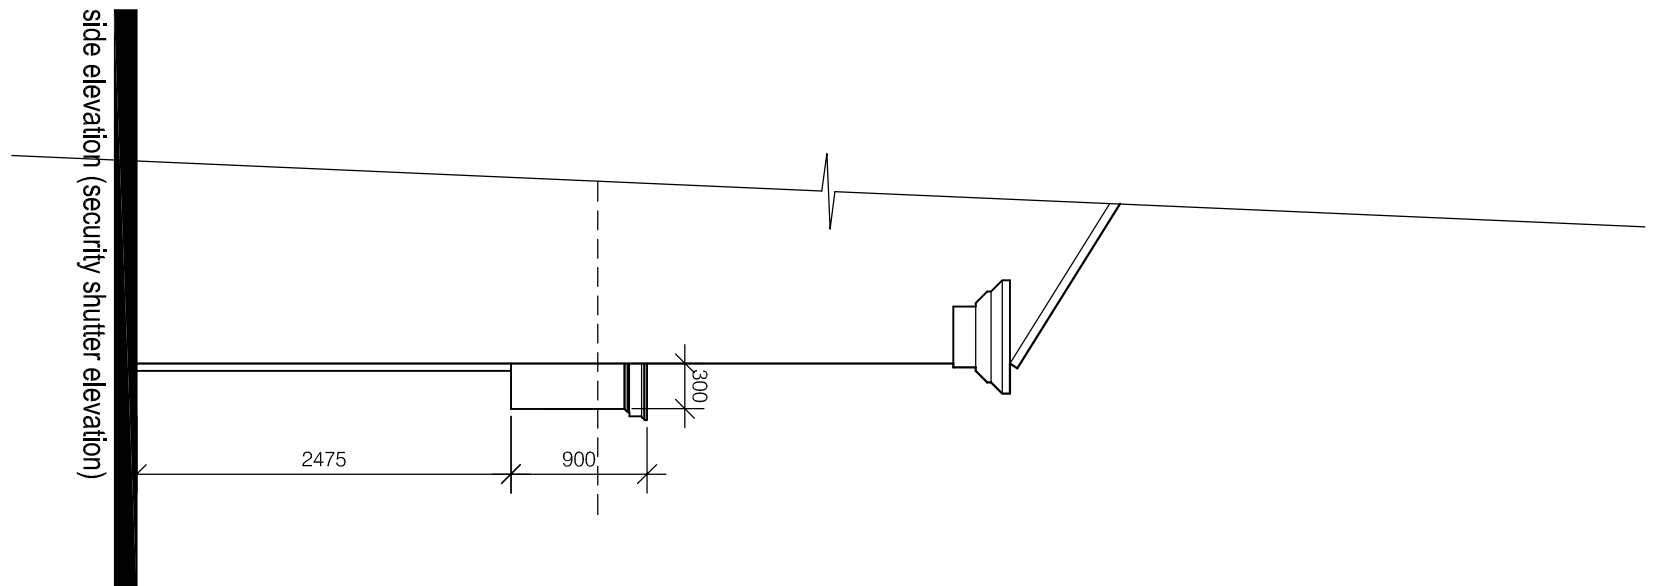

side elevation (security shutter elevation)

client
M. Holland

drawing title
proposed plans & elevations

project
09 Bolton Rd West, Ramsbottom

project no.	drawing no.	rev.
16002	04/05-02	c
scale	date	stage
1:50 @ a1	08.02.16	planning

0.5m

2.5m