


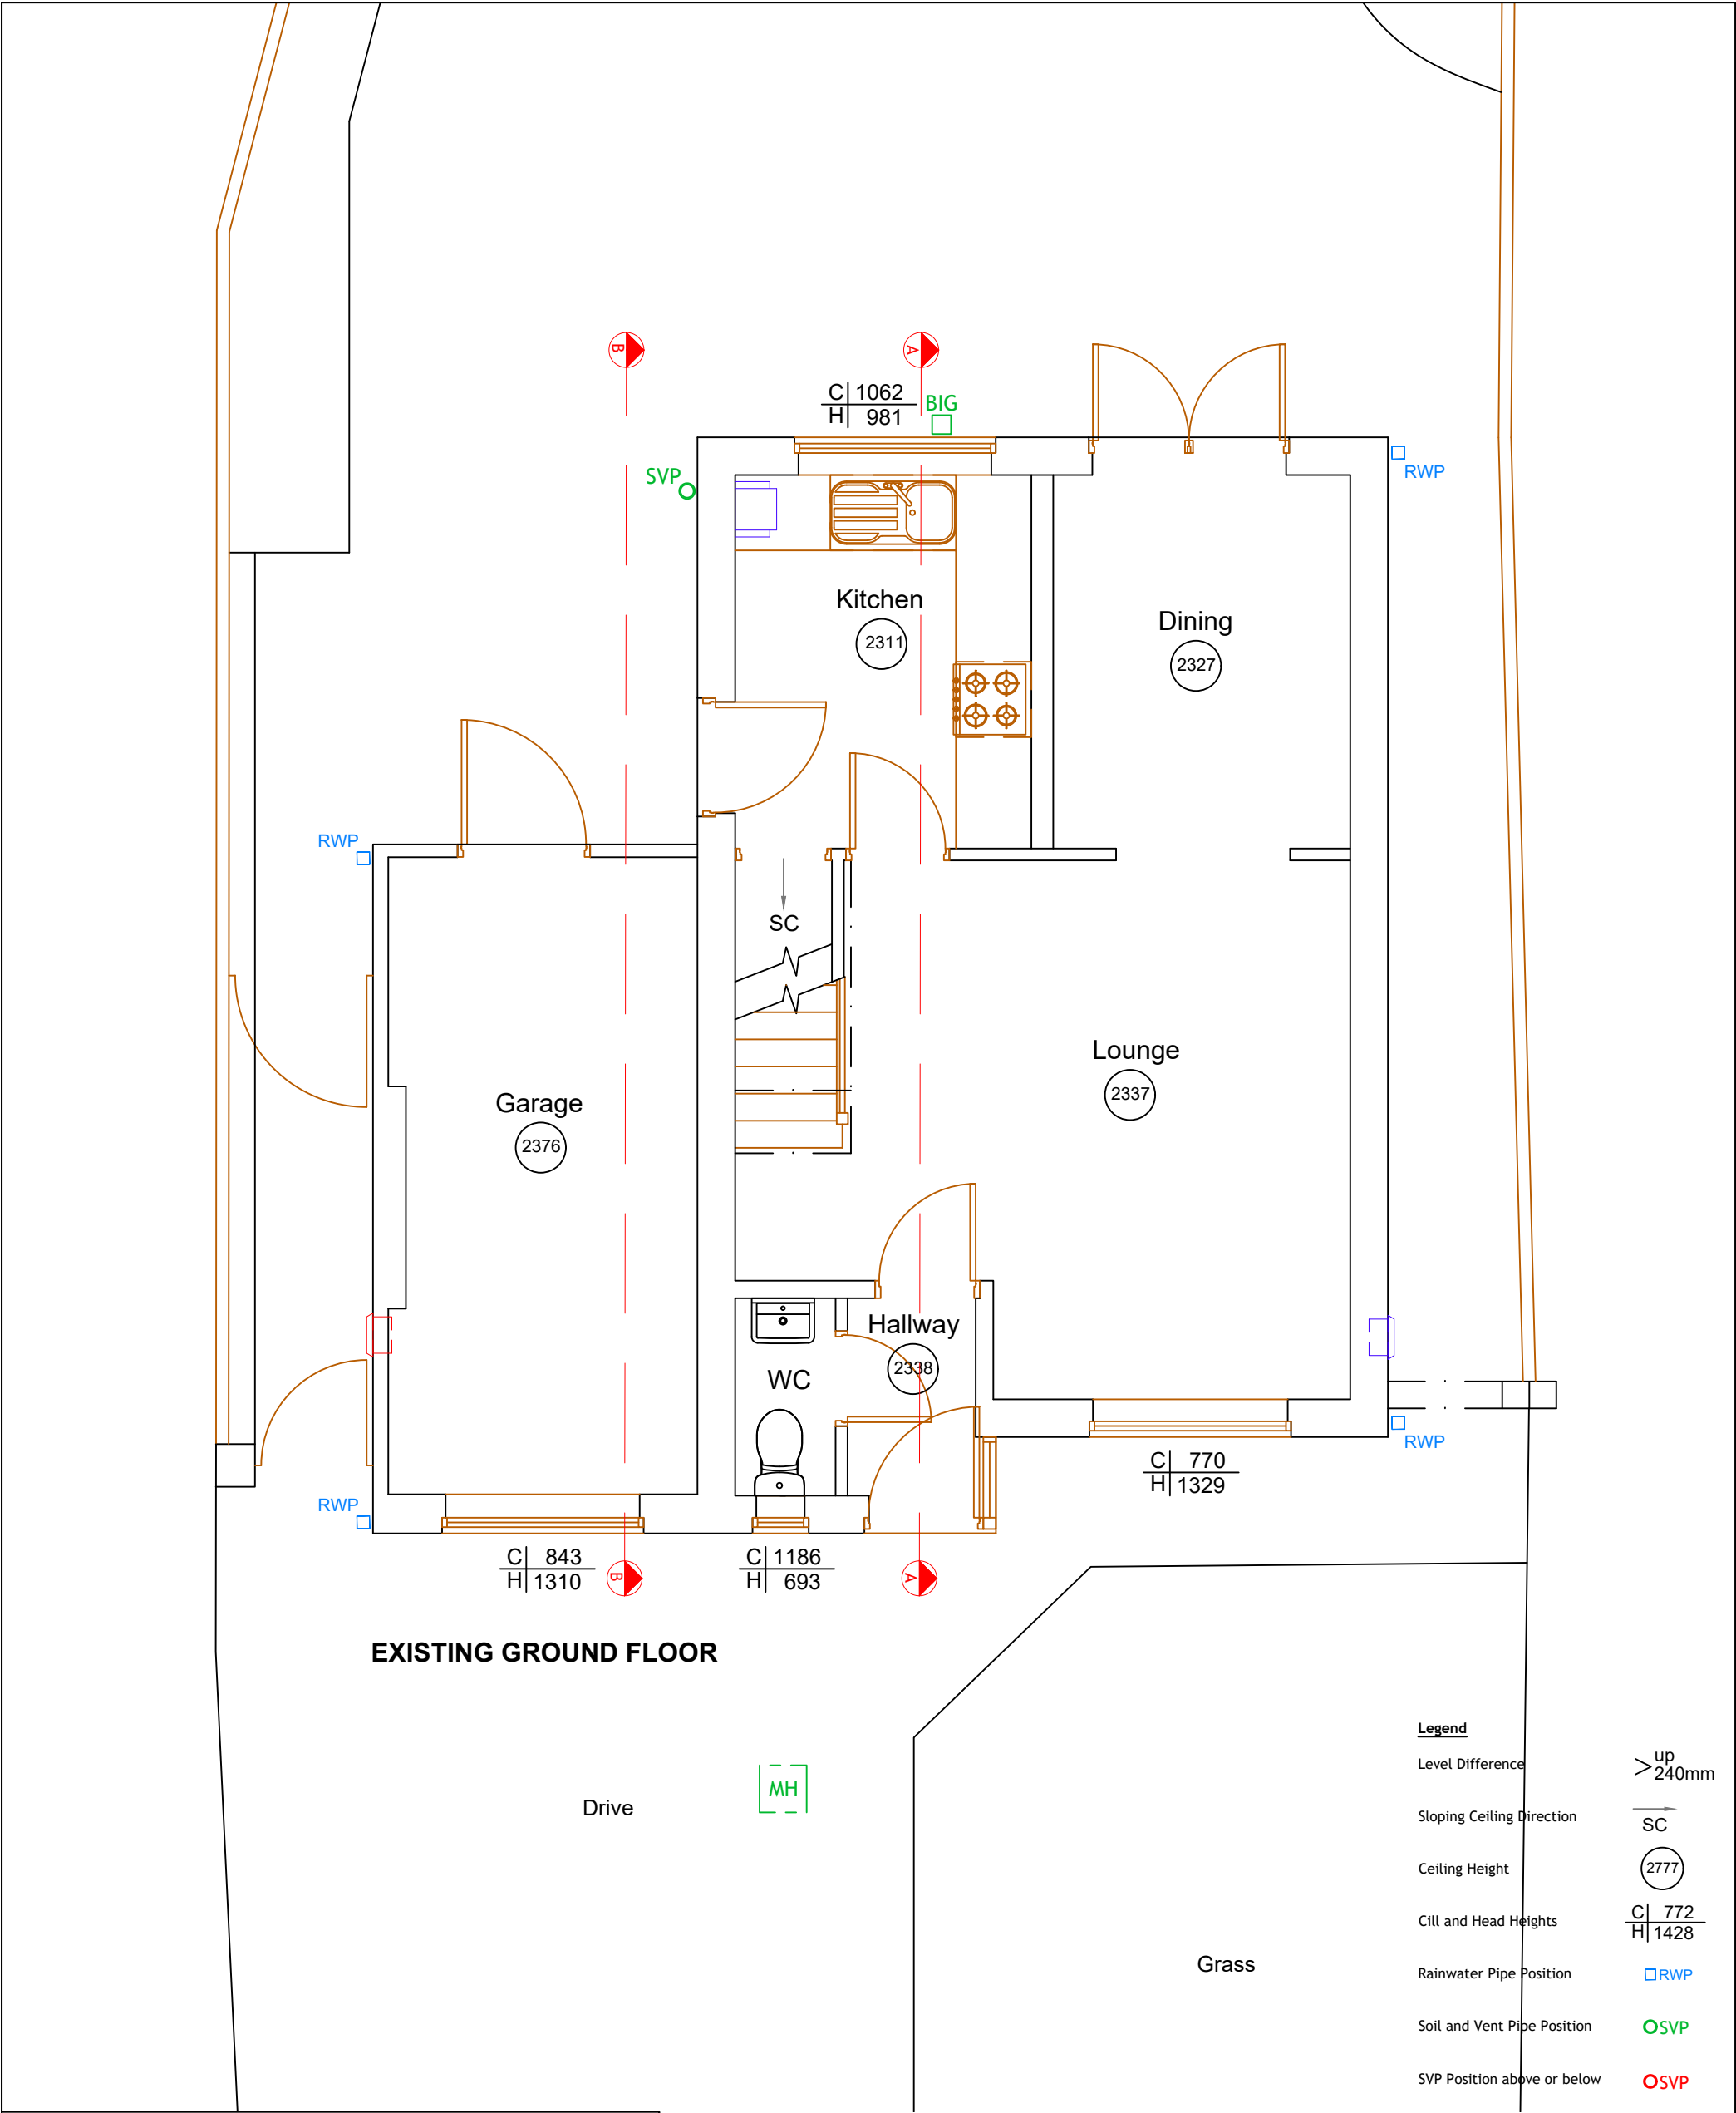

EDIFICE
email: nick@edificebc.co.uk mobile: 07917125231

Building Consultants Limited
Architecture Project Management Consultancy

All levels and dimensions must be checked on site by contractor prior to commencement of works. Any variations must be reported to Edifice BC Ltd.
All information hereon in is the copyright of Edifice BC Ltd. Copying in full or in part is forbidden without the written permission from Edifice BC Ltd.

PROJECT Proposed Development at: 78 Prestwich Hills Road Prestwich Bury	DRAWING TITLE Existing Ground Floor Plan	CLIENT Mr and Mrs Garside	DATE Feb '23	DRAWING No	REV
			DRAWN BY NH	833-2.01	
			SCALE 1:50@A3		