

Legend

Level Difference

> ^{up}
240mm

Sloping Ceiling Direction

SC

Ceiling Height

(2777)

Cill and Head Heights

C | 772
H | 1428

Rainwater Pipe Position

RWP

Soil and Vent Pipe Position

SVP


SVP Position above or below

SVP

Beam / Soffit

Boiler Location

Meter Location

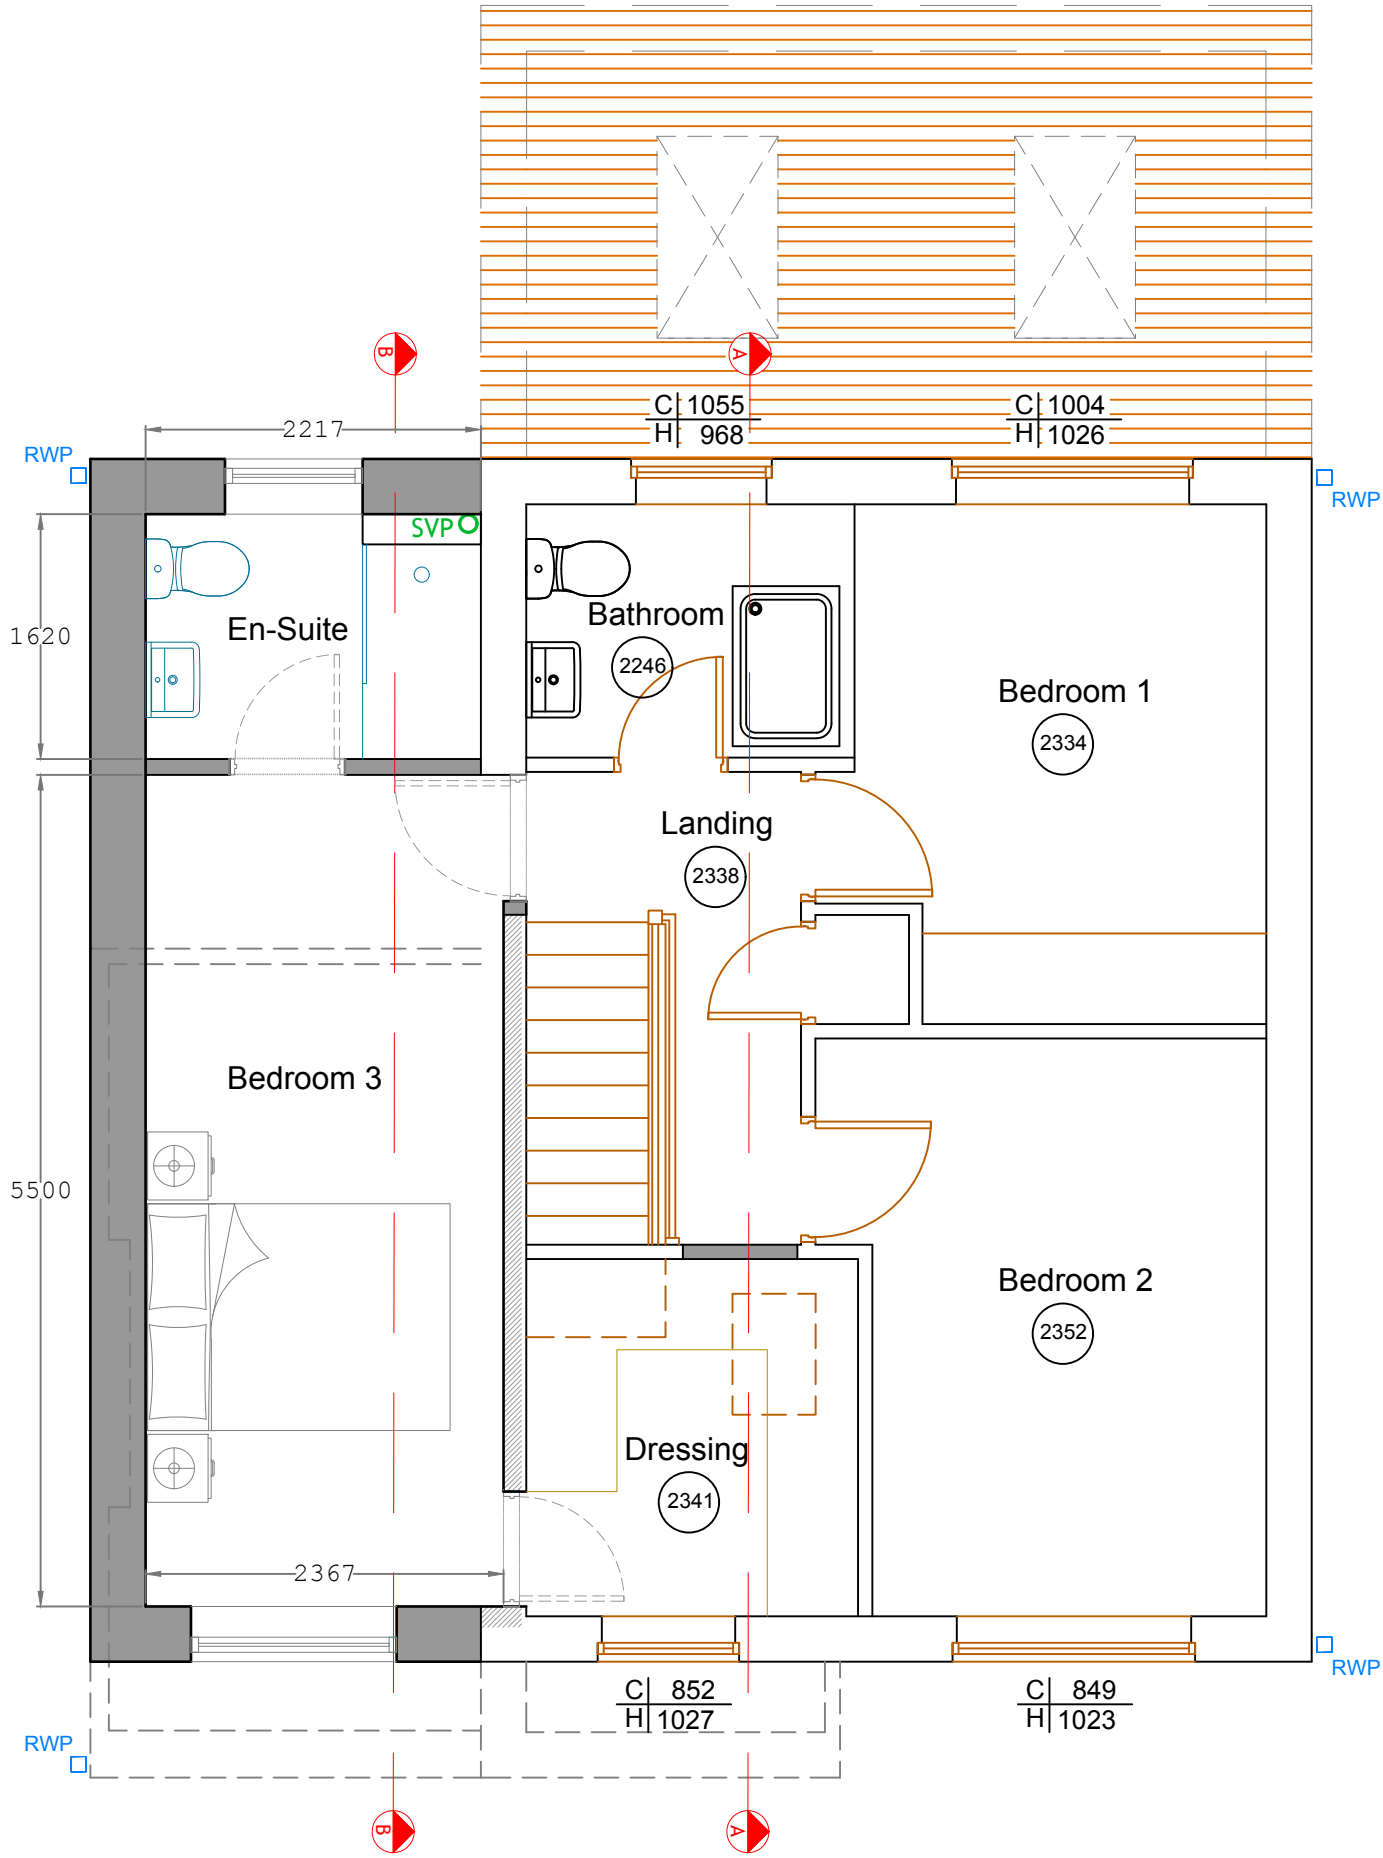

PROPOSED FIRST FLOOR

EDIFICE

Building Consultants Limited

email: nick@edificebc.co.uk

mobile: 07917125231

Architecture

Project Management

Consultancy

All levels and dimensions must be checked on site by contractor prior to commencement of works. Any variations must be reported to Edifice BC Ltd.

All information herein is the copyright of Edifice BC Ltd. Copying in full or in part is forbidden without the written permission from Edifice BC Ltd.

PROJECT Proposed Development at: 78 Prestwich Hills Road Prestwich Bury	DRAWING TITLE Proposed First Floor Plan General Arrangement Planning	CLIENT Mr and Mrs Garside	DATE Feb '23	DRAWING No	REV
			DRAWN BY NH	833-3.02	A
			SCALE 1:50@A3		