




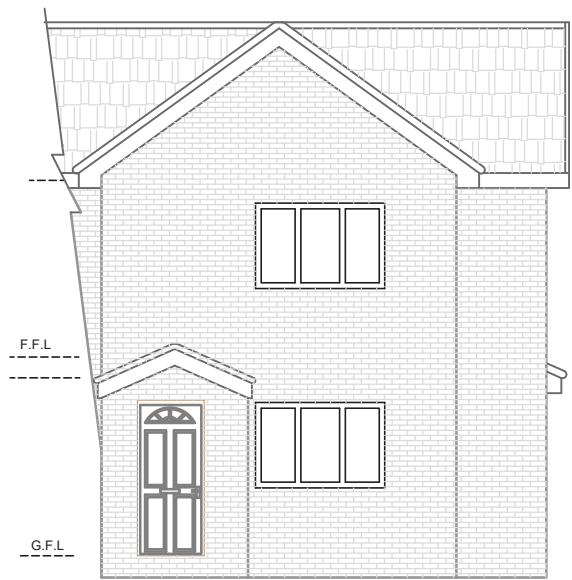


PROPOSED FRONT ELEVATION

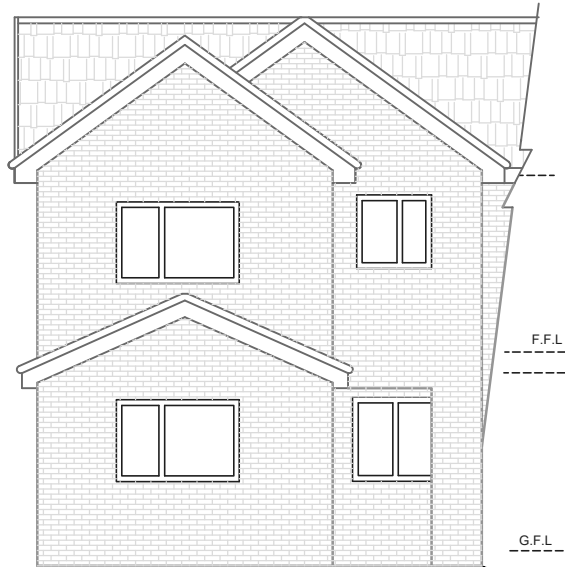


PROPOSED REAR ELEVATION

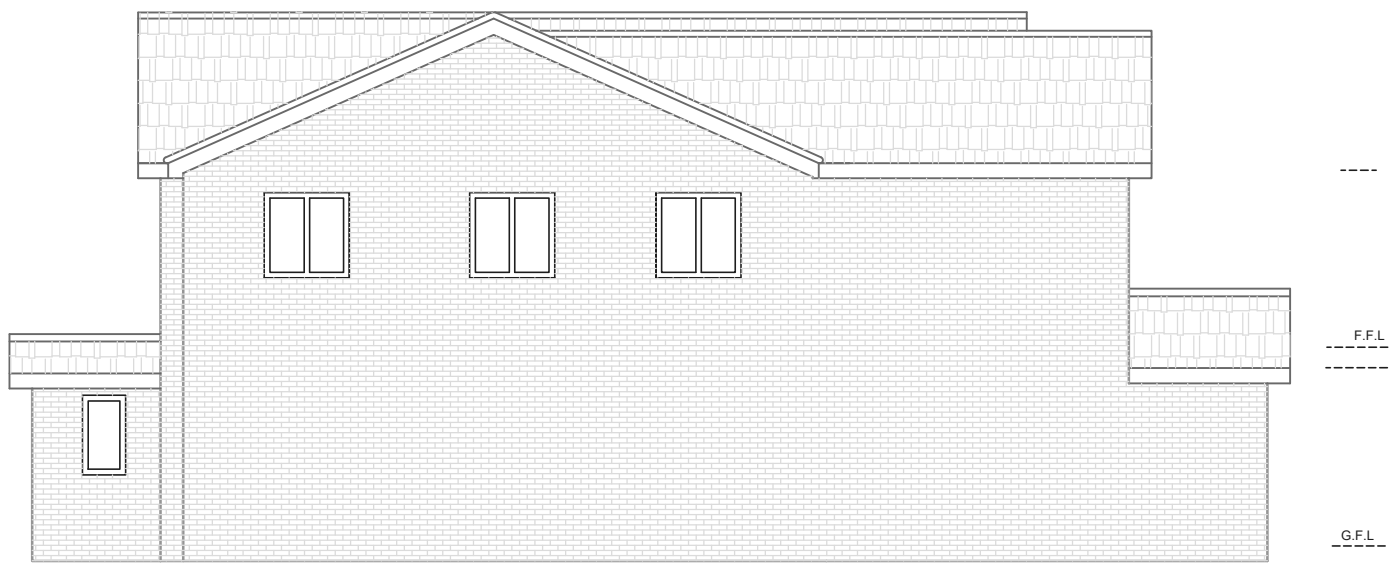


PROPOSED SIDE ELEVATION(NORTH)

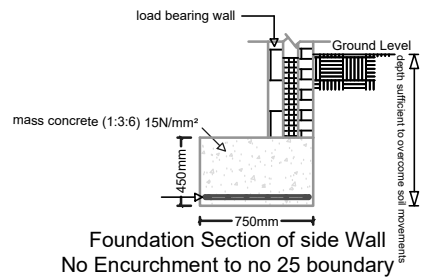


Foundation Section of side Wall
No Encroachment to no 25 boundary

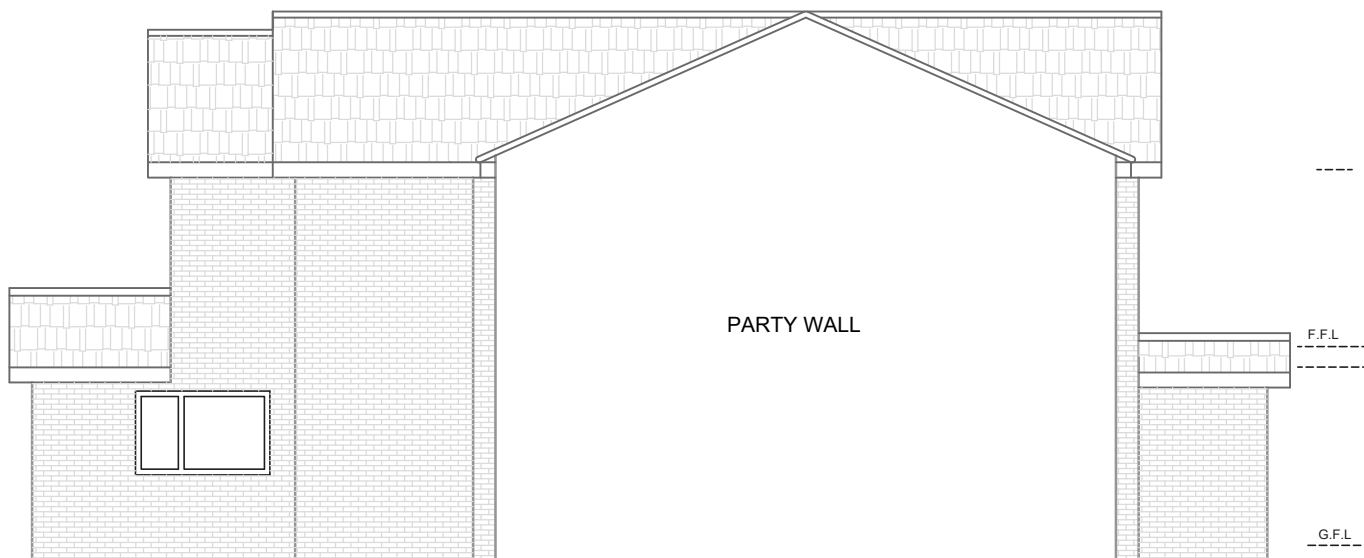


PROPOSED SIDE ELEVATION (SOUTH)

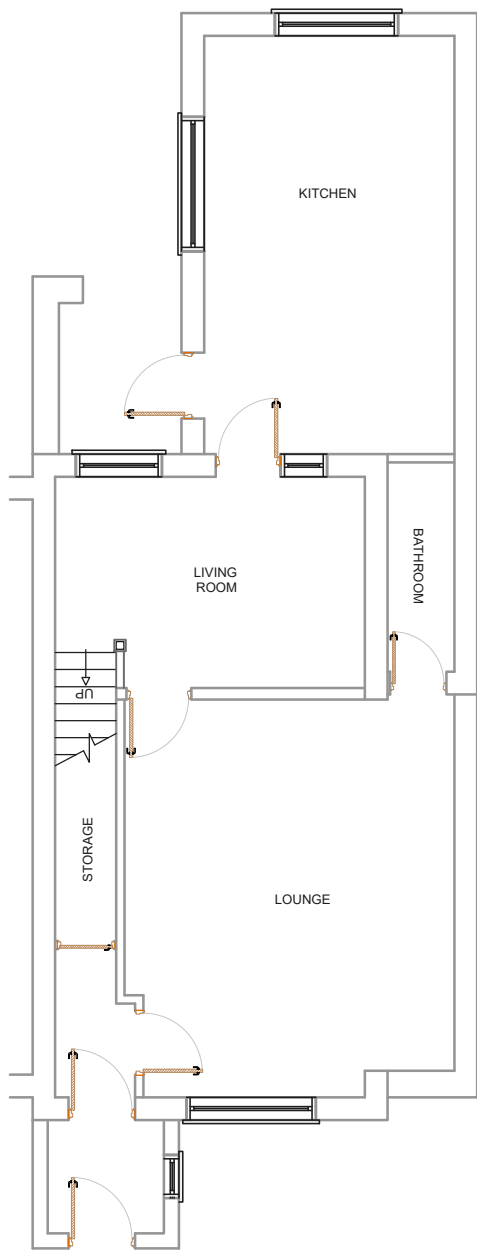


PROPOSED GROUND FLOOR PLAN

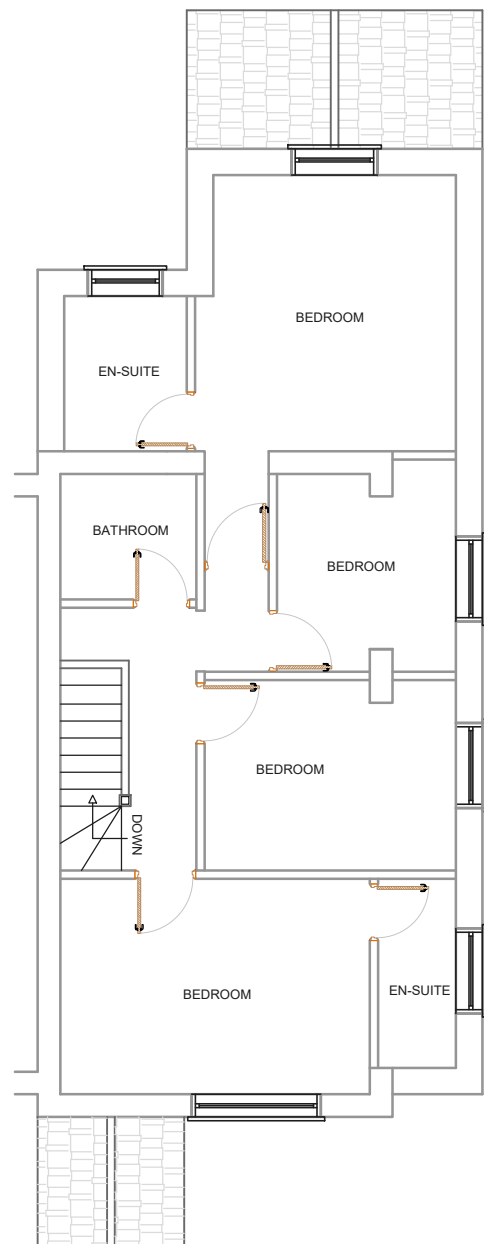


PROPOSED FIRST FLOOR PLAN

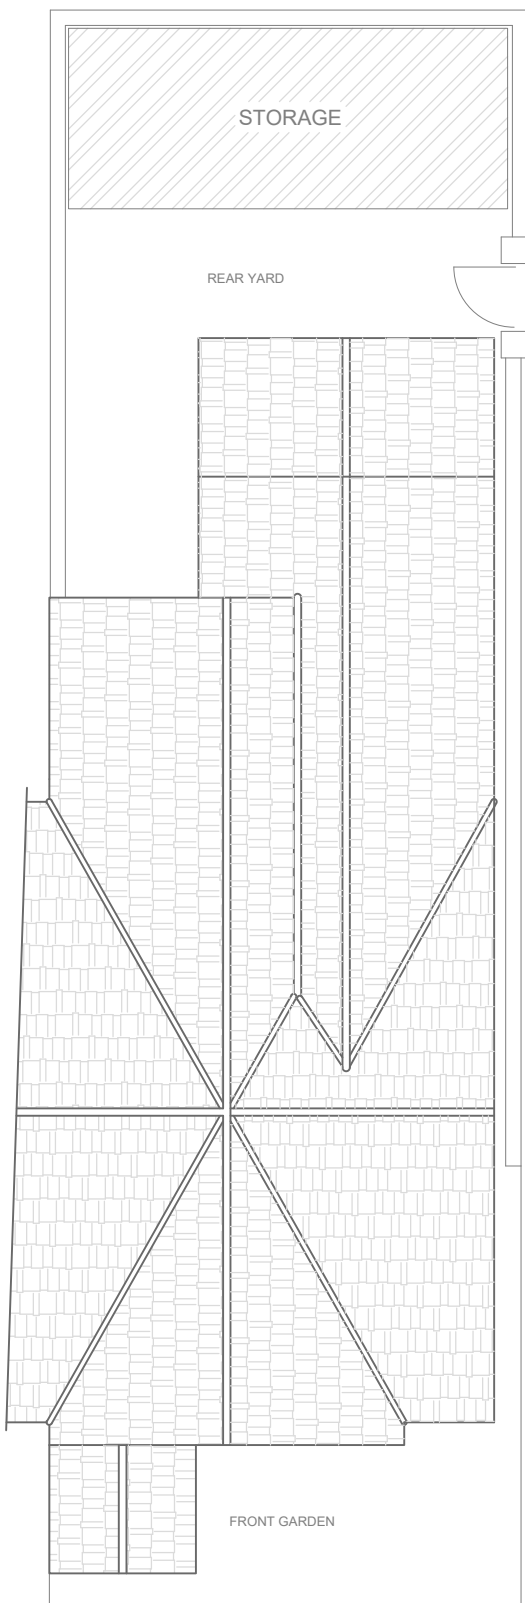


PROPOSED SITE PLAN

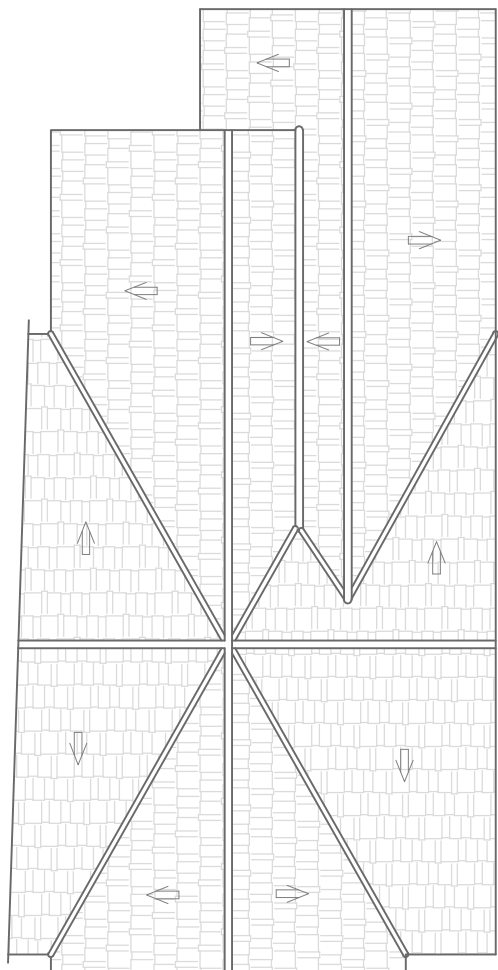

PROPOSED ROOF PLAN

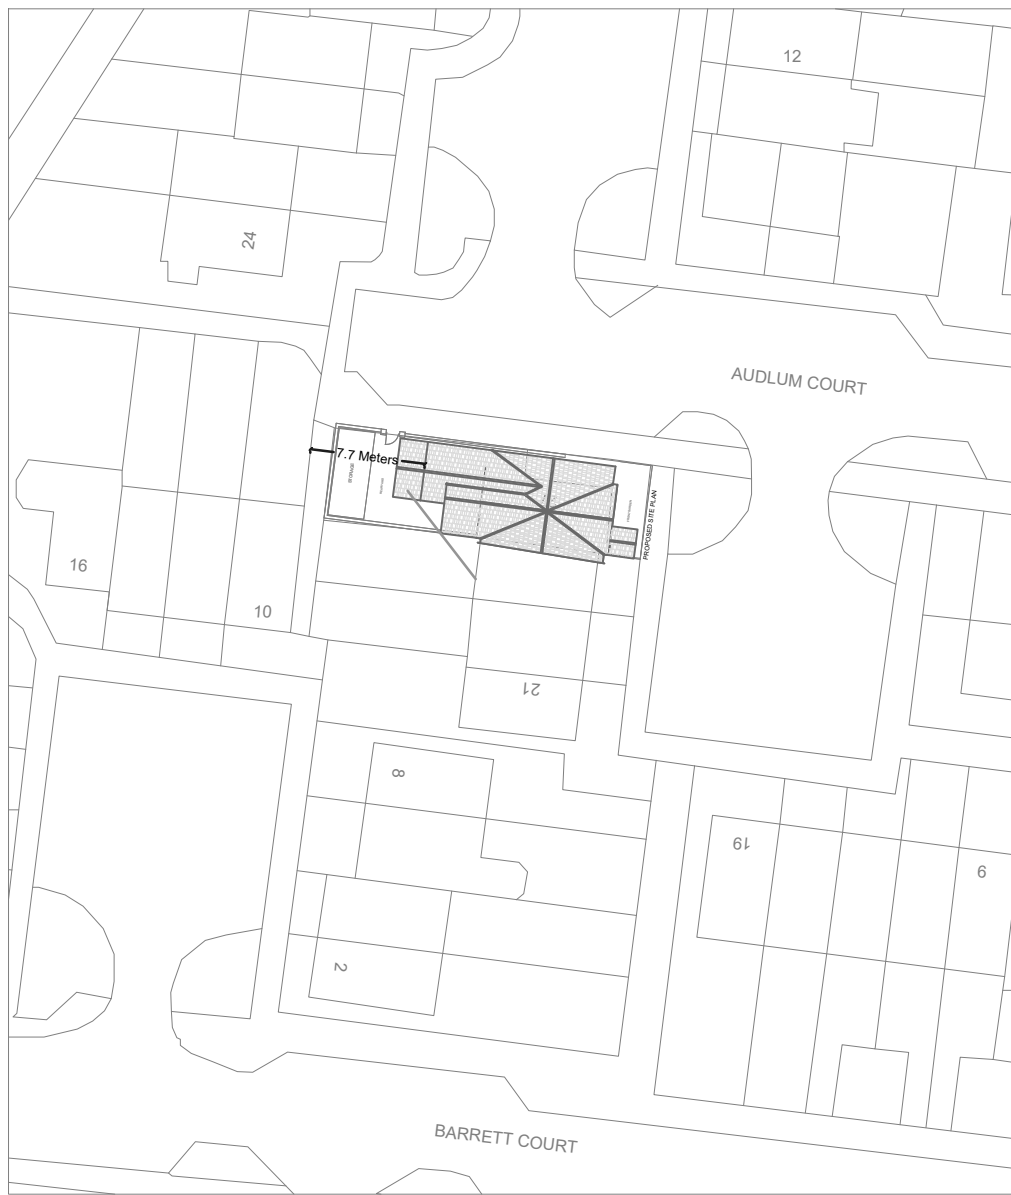

PROPOSED SITE/BLOCK PLAN @ Scale: 1: 500

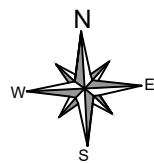

0 5m 10m

Planning Services
2A Cook Street,
Bury, Lancashire,
BL9 0RP,
email: ipsuk@live.co.uk
0161 8717405

Proposed Floor plans and Elevations
of 27 Audlum Court, Bury, BL9 7PN

Scale :1 : 100 on A2

Ref.: IPS/R/09/BL97PN

All Dimensions in Meters

Date : 08/01/2025

REV:

REV:

SHT 2 of 2

Proposed

This drawing is the property of IPS Architects and copyright is reserved by them.
This drawing is not to be copied or disclosed by or to any unauthorized person
without the prior written consent of IPS Architects.

Do not scale from this drawing.

All dimensions are to be checked on site prior to construction, manufacture of any
components and ordering of materials and equipment.

Any discrepancies are to be reported to the architects for clarification.

All materials and workmanship to be accordance with the current British Standards
and codes of practice.

This drawing is to be read in conjunction with all relevant Architectural Structural
Engineers, Mechanical Engineers, Electrical Engineers and Specialists drawings and
specifications.