



Notes: This drawing is the copyright Paddock Johnson Partnership Limited and may not be used without their prior written consent. Written dimensions to be taken in preference to scaled dimensions. Due to the inaccuracies of scanning, scanned images should not be scaled.

REV:	DATE:	DESCRIPTION:	BY:
A	08.12.20	all elevations added and colour	MK
B	03.02.21	overall dimensions and areas added	MK
C	19.02.21	entrance and windows relocated	MK
D	03.07.23	Sun Tunnels added	PP

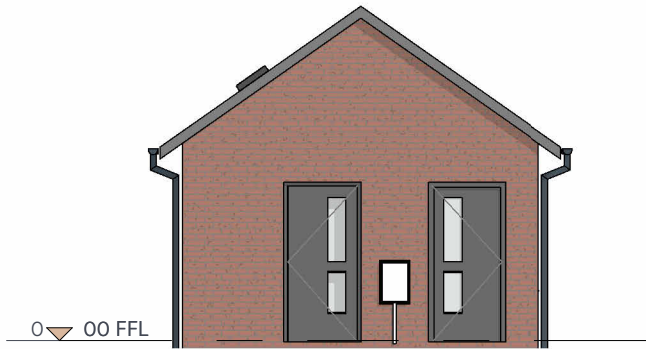

Entrance Gable Elevation

1 : 100

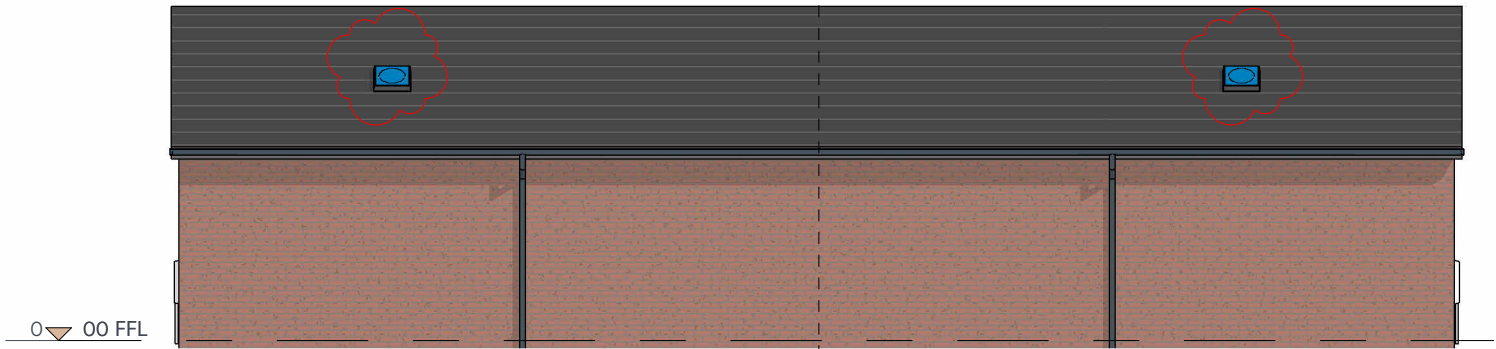


Typical Rear Elevation

1 : 100




Typical Front Elevation

1 : 100

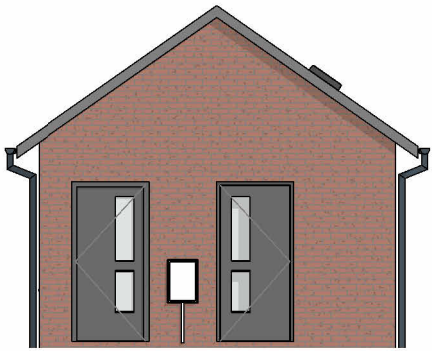

Entrance Gable Elevation 2

1 : 100

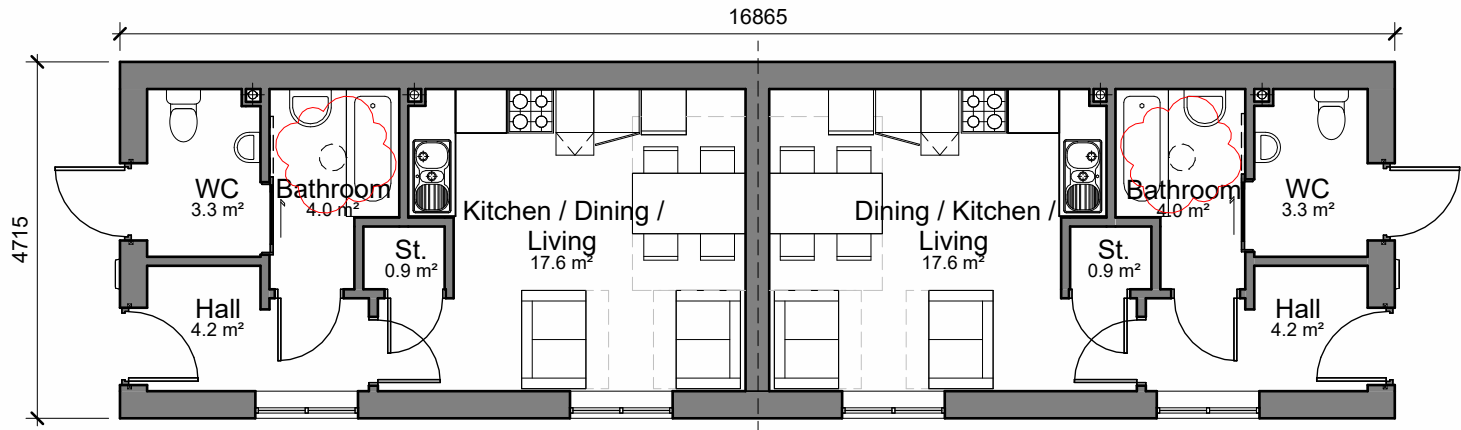

Typical Utility Block Plan

1 : 100



CLIENT:	PROJECT:	DRAWING TITLE:	DRAWING NUMBER:	SCALE:	DATE:
Bury Council	Fernhill Gypsy and Traveller Site Redevelopment Every Street, Bury	Proposed Plans	19144-PJA-103-D	1 : 100@A3	03/12/20
			STATUS:	BY:	CHECKED:
			PLANNING	MK	SH

\\pjdco01\CubeFiles\Generated Docs\1894\Drawings\PJA-UB-ZZ-M3-A-9000\19144-PJA-UB-ZZ-M3-A-9000-H.rvt

PADDOCK
JOHNSON

Studio 2, The Lyceum,
Bath Street, Port Sunlight,
Merseyside, CH62 4UJ
0151 643 1234
admin@paddockjohnson.com
www.paddockjohnson.com
Paddock Johnson Partnership
Limited. Registered in England
and Wales. No. 06684275