



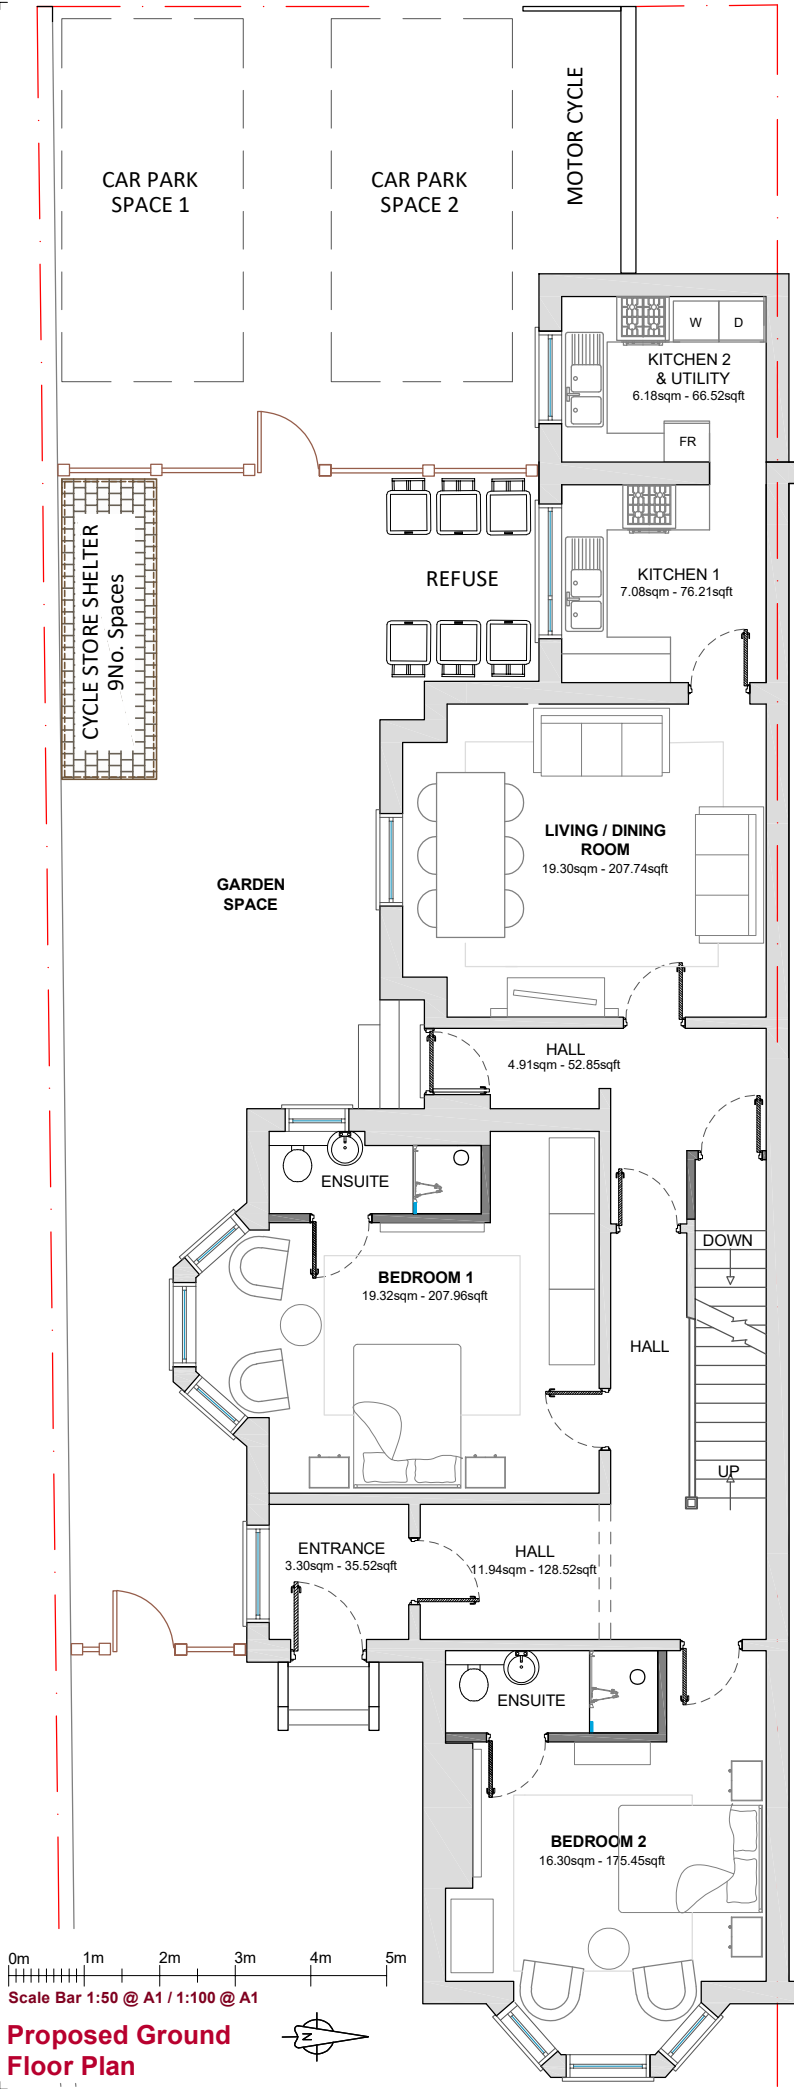


0m 1m 2m 3m 4m 5m
Scale Bar 1:50 @ A1 / 1:100 @ A1


Proposed Ground Floor Plan

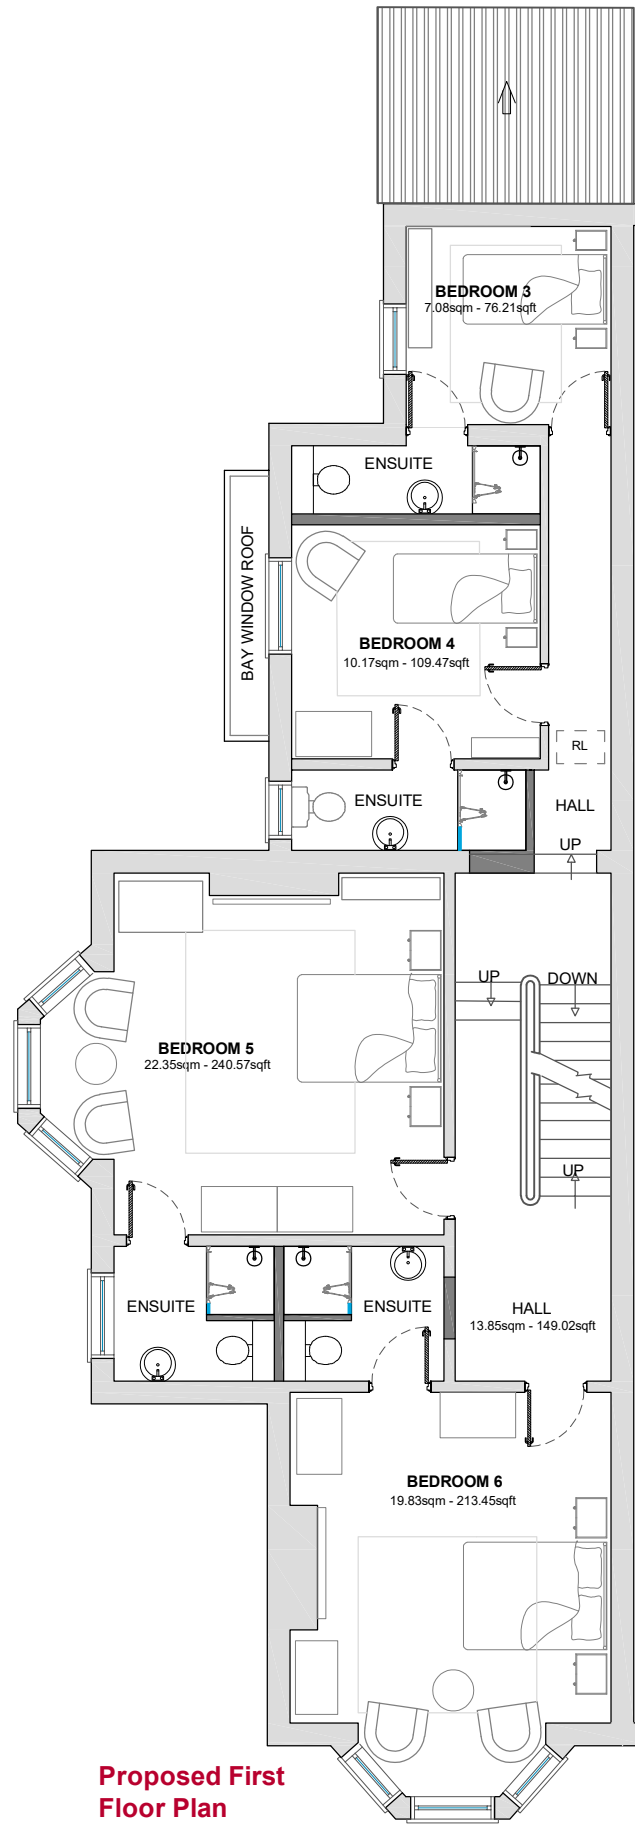

Proposed First Floor Plan

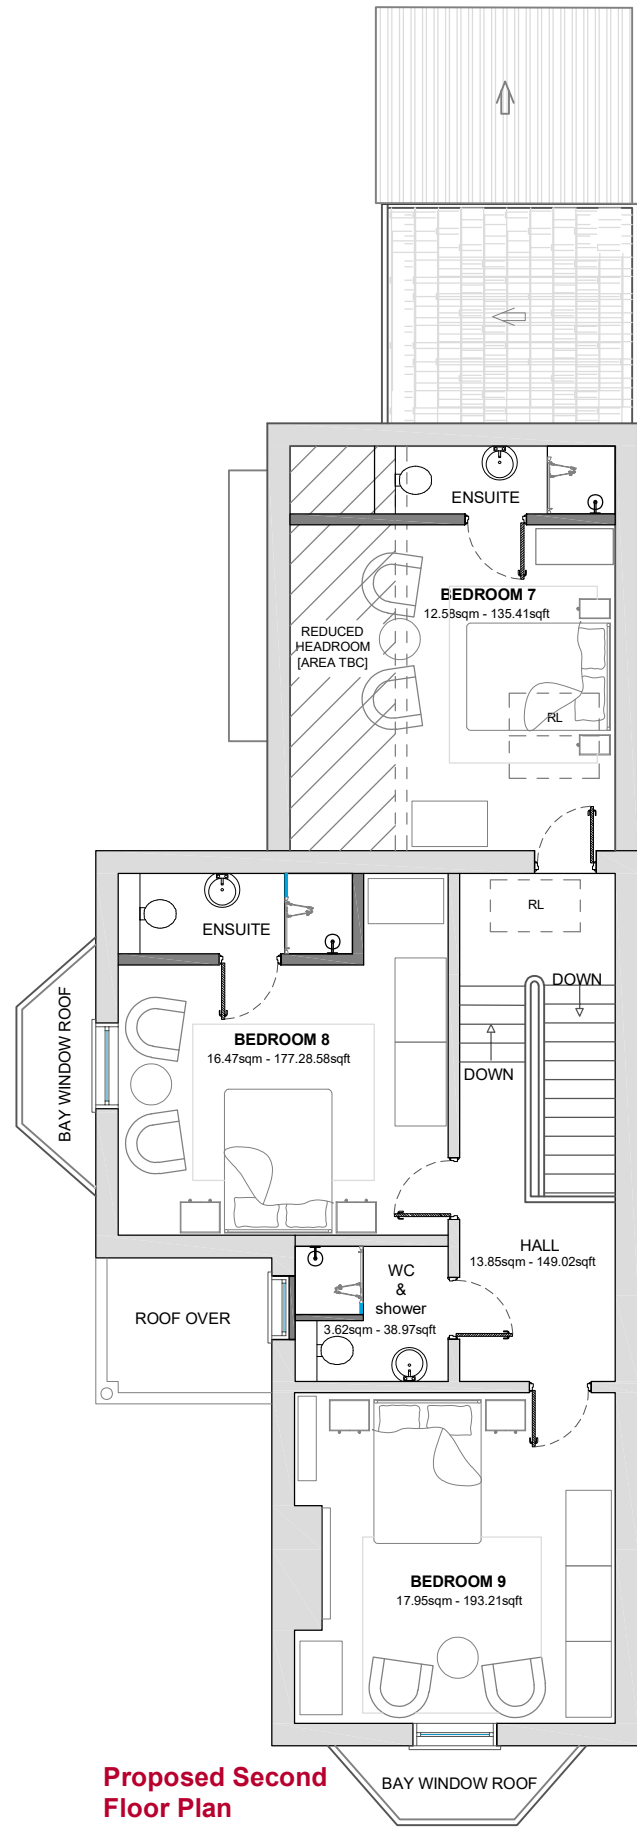

Proposed Second Floor Plan

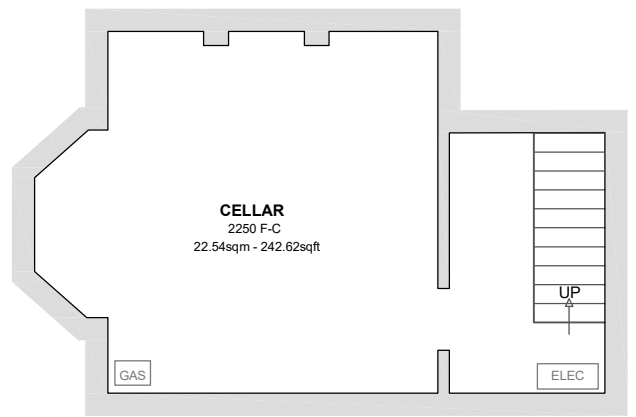

Proposed Cellar Floor Plan

© This Drawing & Design is the copyright of Jenkins Design Services Ltd and should not be reproduced without written consent.

Contractors are to check all levels & dimensions on site prior to site works commencing & report discrepancies to the Designers.

DO NOT SCALE FROM THIS DRAWING

PLANNING

Schedule of Accommodation

Ground Floor

2No. Bedrooms Ensuite.
2No. Kitchens
Living / Dining Room
Utility

First Floor

4No. Bedrooms Ensuite.

Second Floor

3No. Bedrooms Ensuite.

Total Bedrooms

9No. Bedrooms Ensuite

Rev	Description	By	Chk	Date
Project:	221 Walmersley Road Bury, BL95DF			
Title:	Proposed Floor Plans NINE BEDROOM / NINE PERSON HMO			
Client:	Aul Developments			
Drawn By:	TR	Checked By:BJ	Checker on	20/02/25
Original Size:	A1	Project Number:	22170	
Drawing Number:	B1-XX-DR- A-1020	REV	-	

