
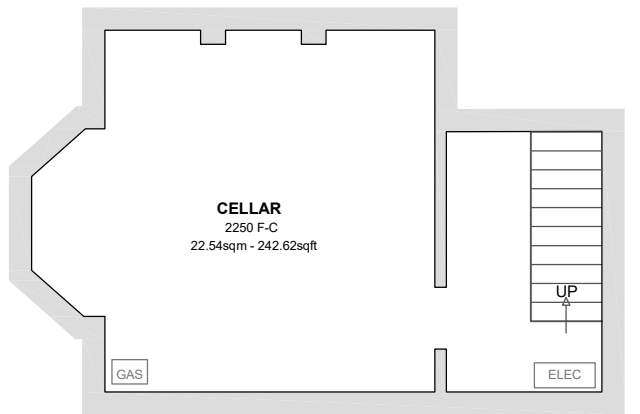
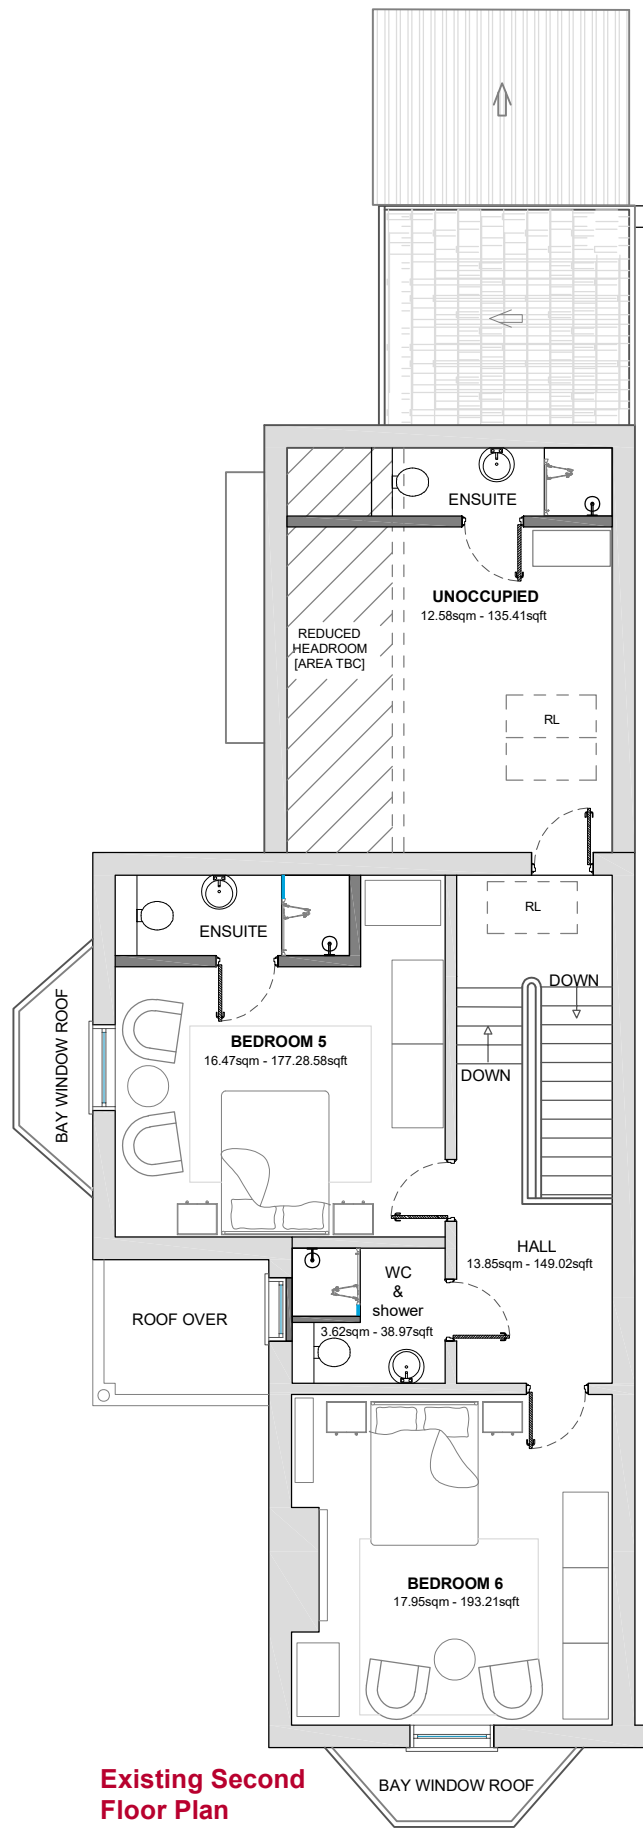
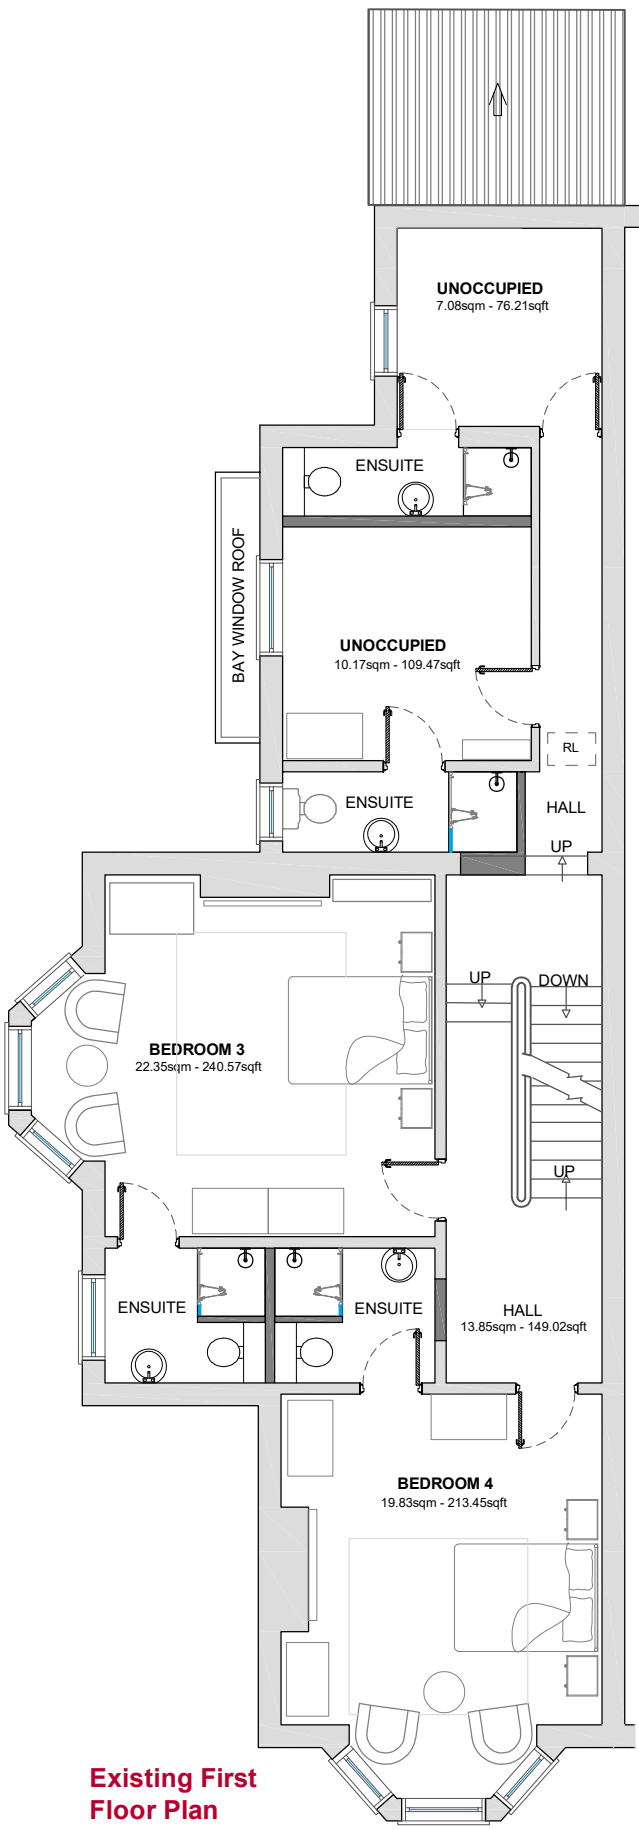


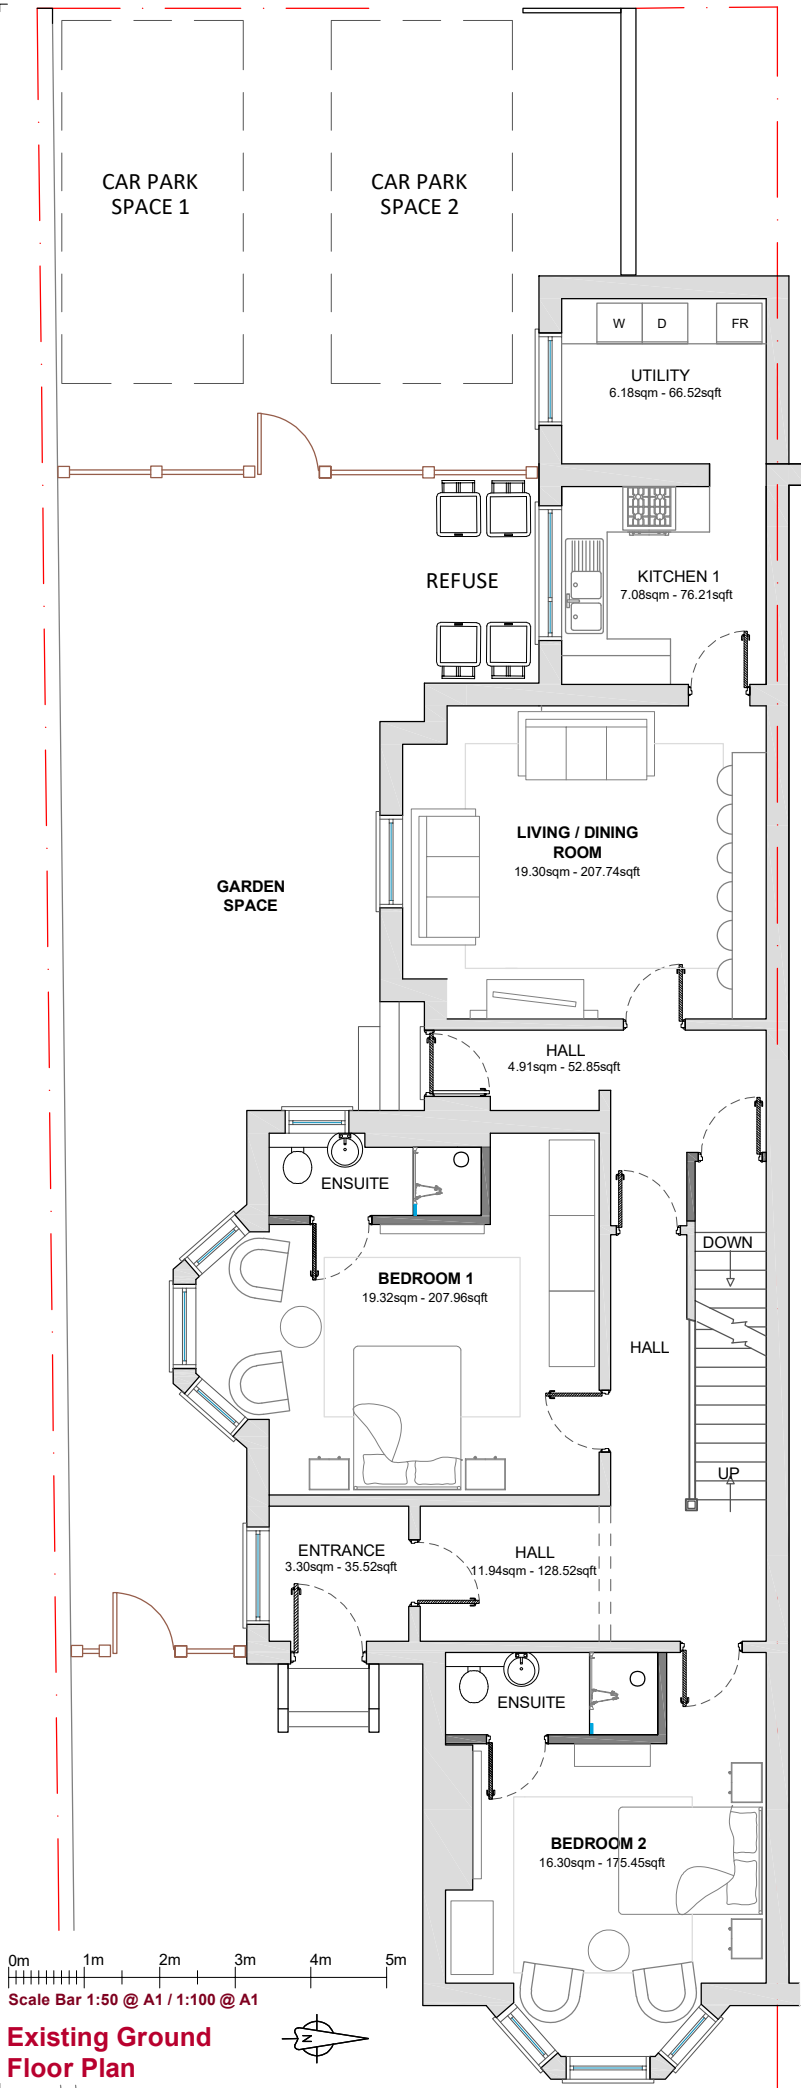

© This Drawing & Design is the copyright of Jenkins Design Services Ltd and should not be reproduced without written consent.

Contractors are to check all levels & dimensions on site prior to site works commencing & report discrepancies to the Designers.

DO NOT SCALE FROM THIS DRAWING

PLANNING

Schedule of Accommodation

Ground Floor

2No. Bedrooms Ensuite.
1No. Kitchens
Living / Dining Room
Utility

First Floor

2No. Bedrooms Ensuite.

Second Floor

2No. Bedrooms Ensuite.

Total Bedrooms

6No. Bedrooms Ensuite

Rev	Description	By	Chk	Date
Project:	221 Walmersley Road Bury, BL95DF			
Title:	Existing Floor Plans SIX BEDROOM / SIX PERSON HMO			
Client:	Aul Developments			
Drawn By:	TR	Checked By:	BJ	Checker on 20/02/25
Original Size:	A1	Project Number:	22170	
Drawing Number:	B1-XX-DR-A-0820	REV	-	

JENKINS

DESIGN SERVICES

ARCHITECTURE INTERIOR PROJECT CDM BUILDING
DESIGN MANAGEMENT ADVISOR CONSULTANCY

JENKINS DESIGN SERVICES LTD
24 HILTON STREET, BURY, BL9 5DF
0161 254 6666
E: JENKINS@JENKINS-DESIGN.CO.UK