


© This Drawing & Design is the copyright of Jenkins Design Services Ltd and should not be reproduced without written consent.

Contractors are to check all levels & dimensions on site prior to site works commencing & report discrepancies to the Designers.

DO NOT SCALE FROM THIS DRAWING

PLANNING

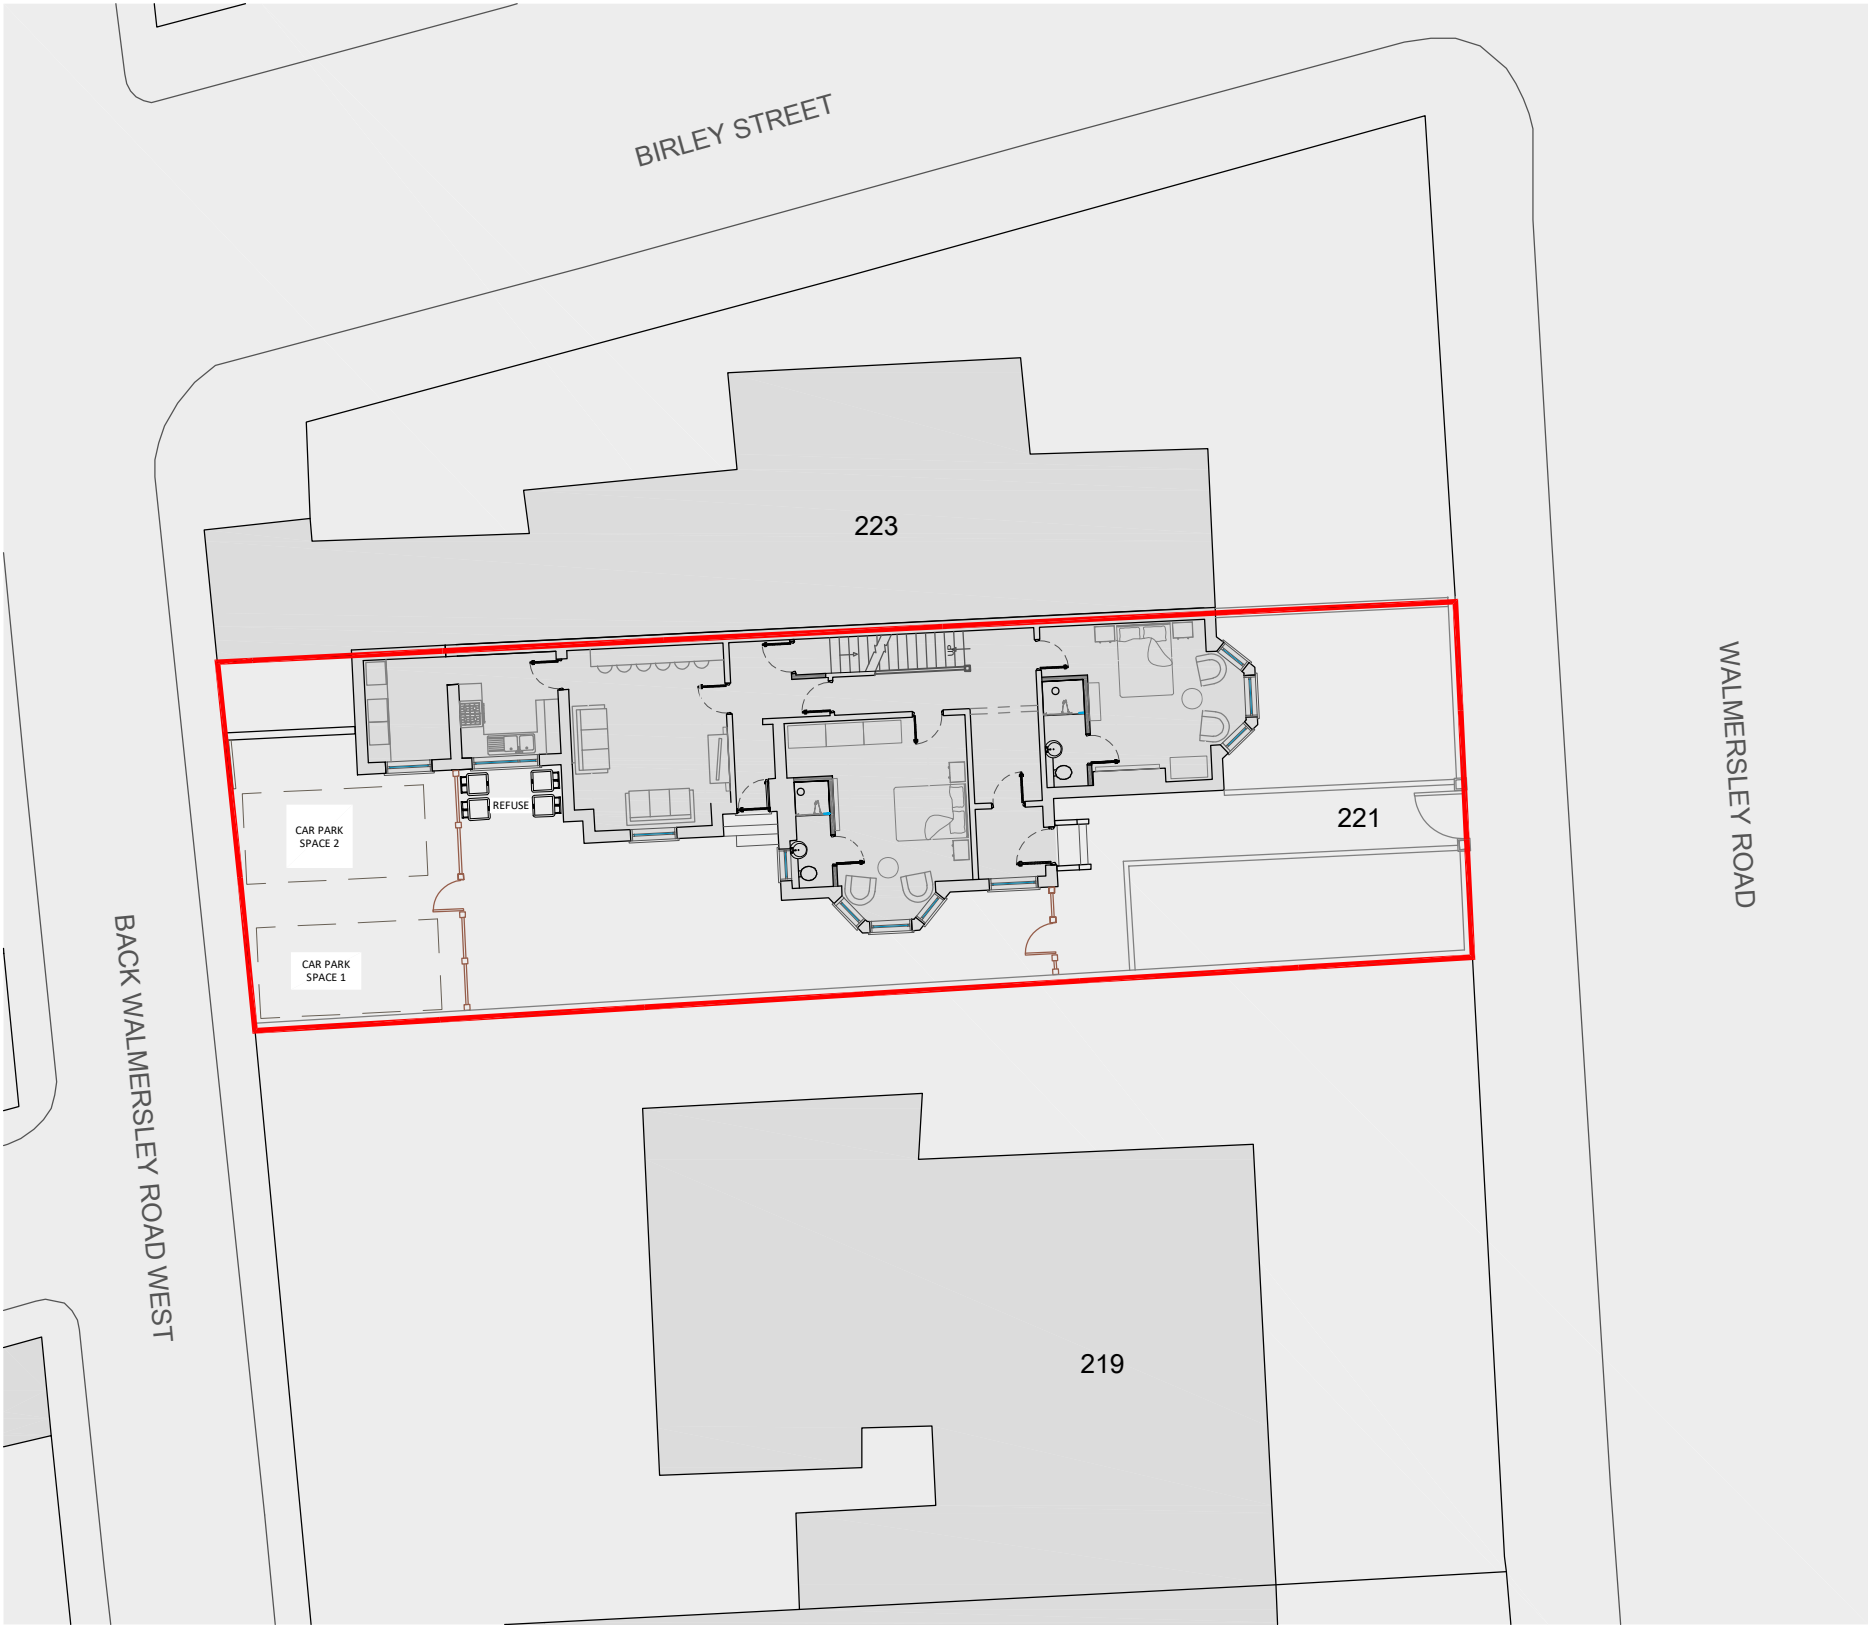

Existing Site Plan

Rev	Description	By	Chk	Date
Project:	221 Walmersley Road Bury, BL95DF			
Title:	Existing Site Plan			
Client:	Aul Developments			
Drawn By:	TR	Checked By:BJ	Checker on	20/02/25
Original Size:	A1	Project Number:	22170	
Drawing Number:	S1-00-DR-A-0802			REV -

JENKINS

DESIGN SERVICES

JENKINS DESIGN SERVICES LTD
24 HILTON STREET, BURY, BL9 9JF
TEL: 0161 254 1100
WWW.JENKINSDESIGN.CO.UK

ARCHITECTURE INTERIOR PROJECT CDM BUILDING
DESIGN MANAGEMENT ADVISOR CONSULTANCY