



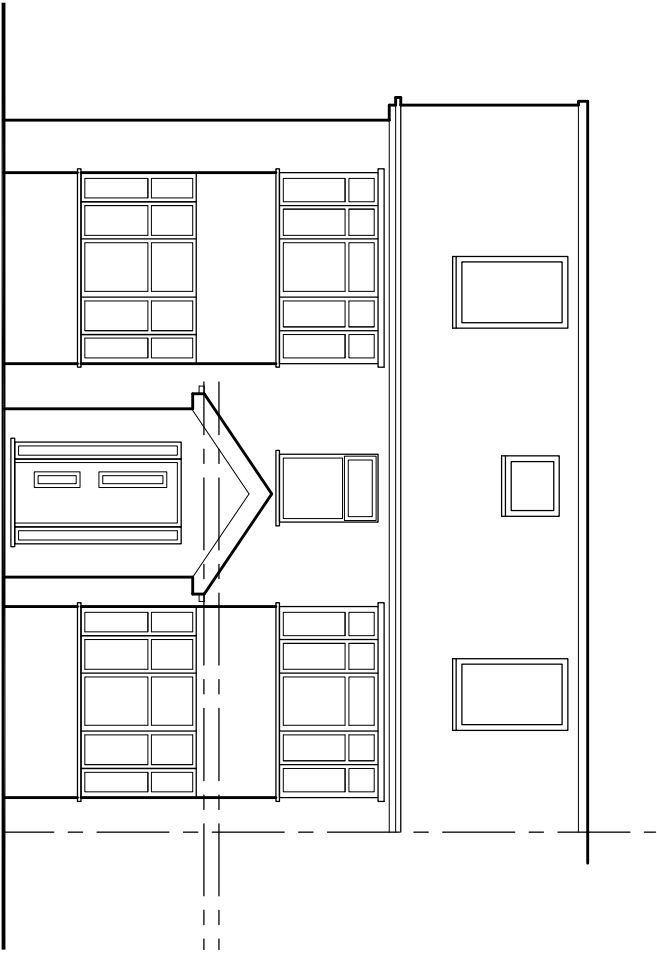

PROPOSED FRONT ELEVATION

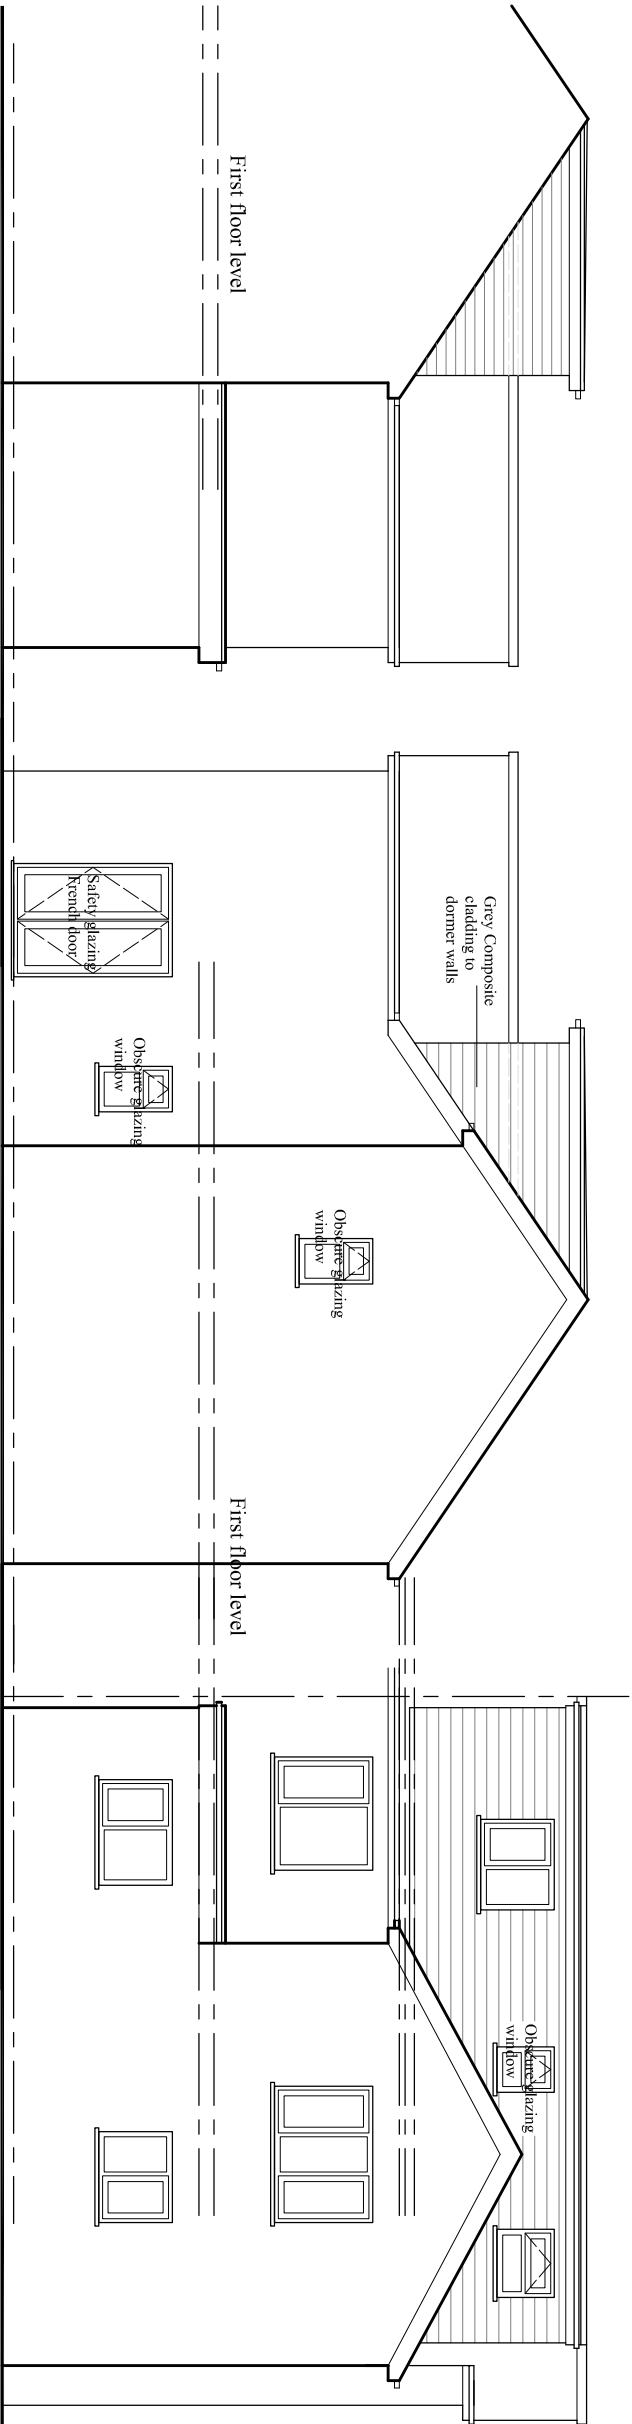

PROPOSED SIDE ELEVATION

PROPOSED SIDE ELEVATION

PROPOSED REAR ELEVATION

Rev. A, Feb. 2025 Front roof windows enlarged

PROJECT
36 Agecroft Road,
Prestwich

CLIENT
Mr. Zubair Issa

DRAWING TITLE
Proposed Elevation

JOB No DRAWING No
NA-P02

SCALE DATE REVISION
1:100@A3 Aug. 2023 A

t: 0782 895 3405

e: niamaa@hotmail.co.uk