




Natural slate roof

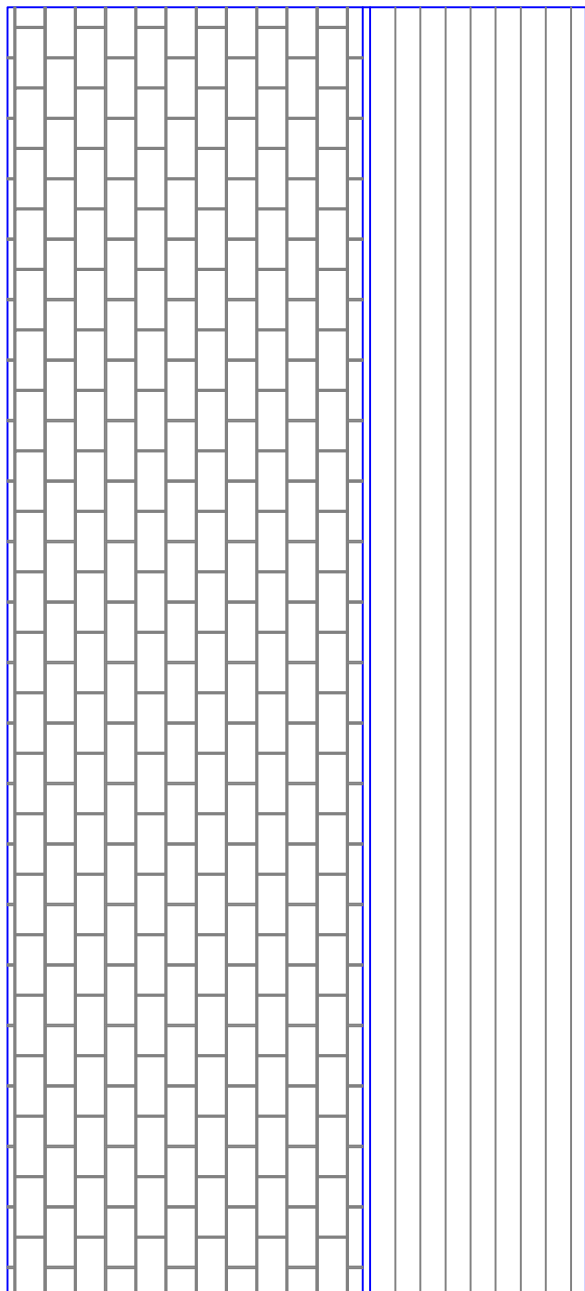

Proposed Rear (north) Elevation

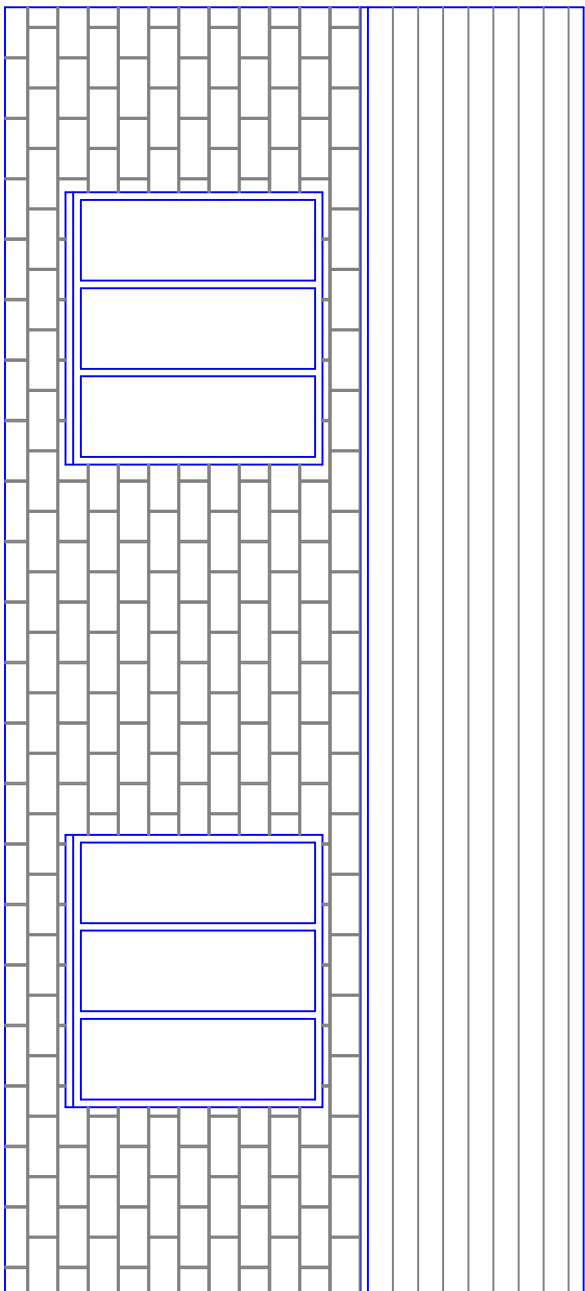


Proposed Front (south) Elevation

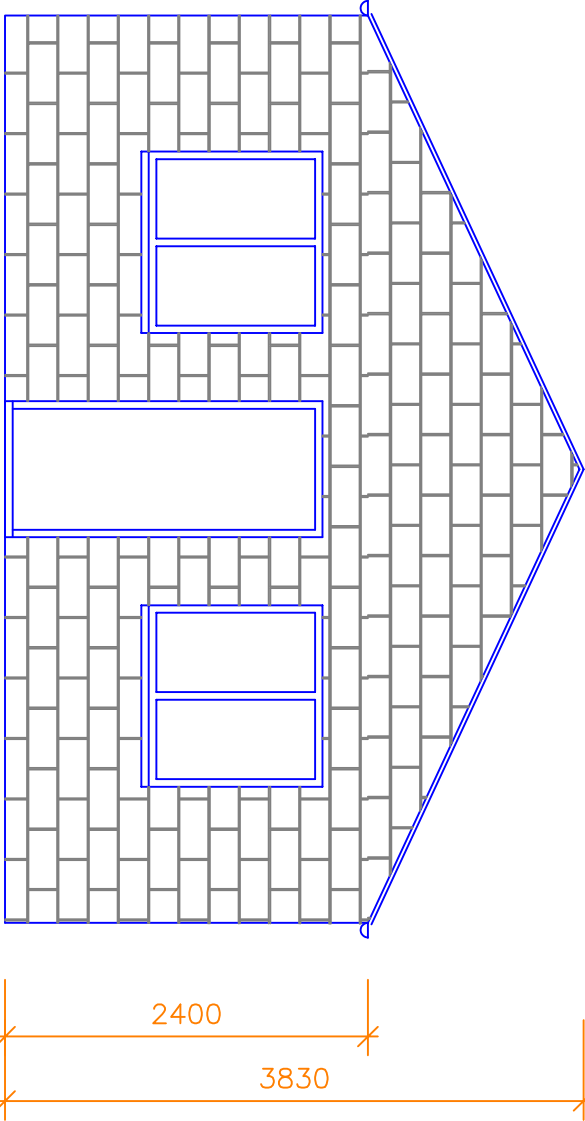


Reclaimed coursed stone


Reclaimed coursed stone

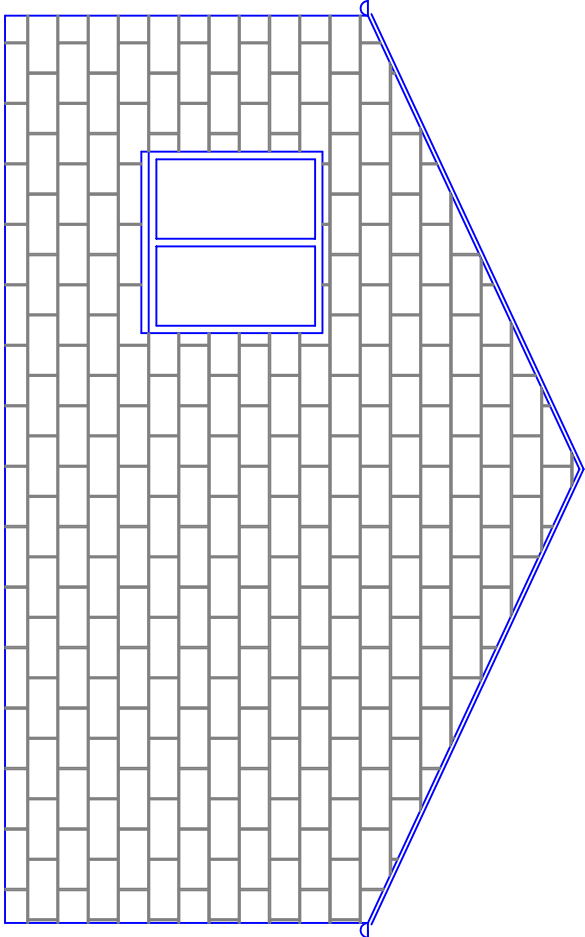


Proposed Side (west) Elevation

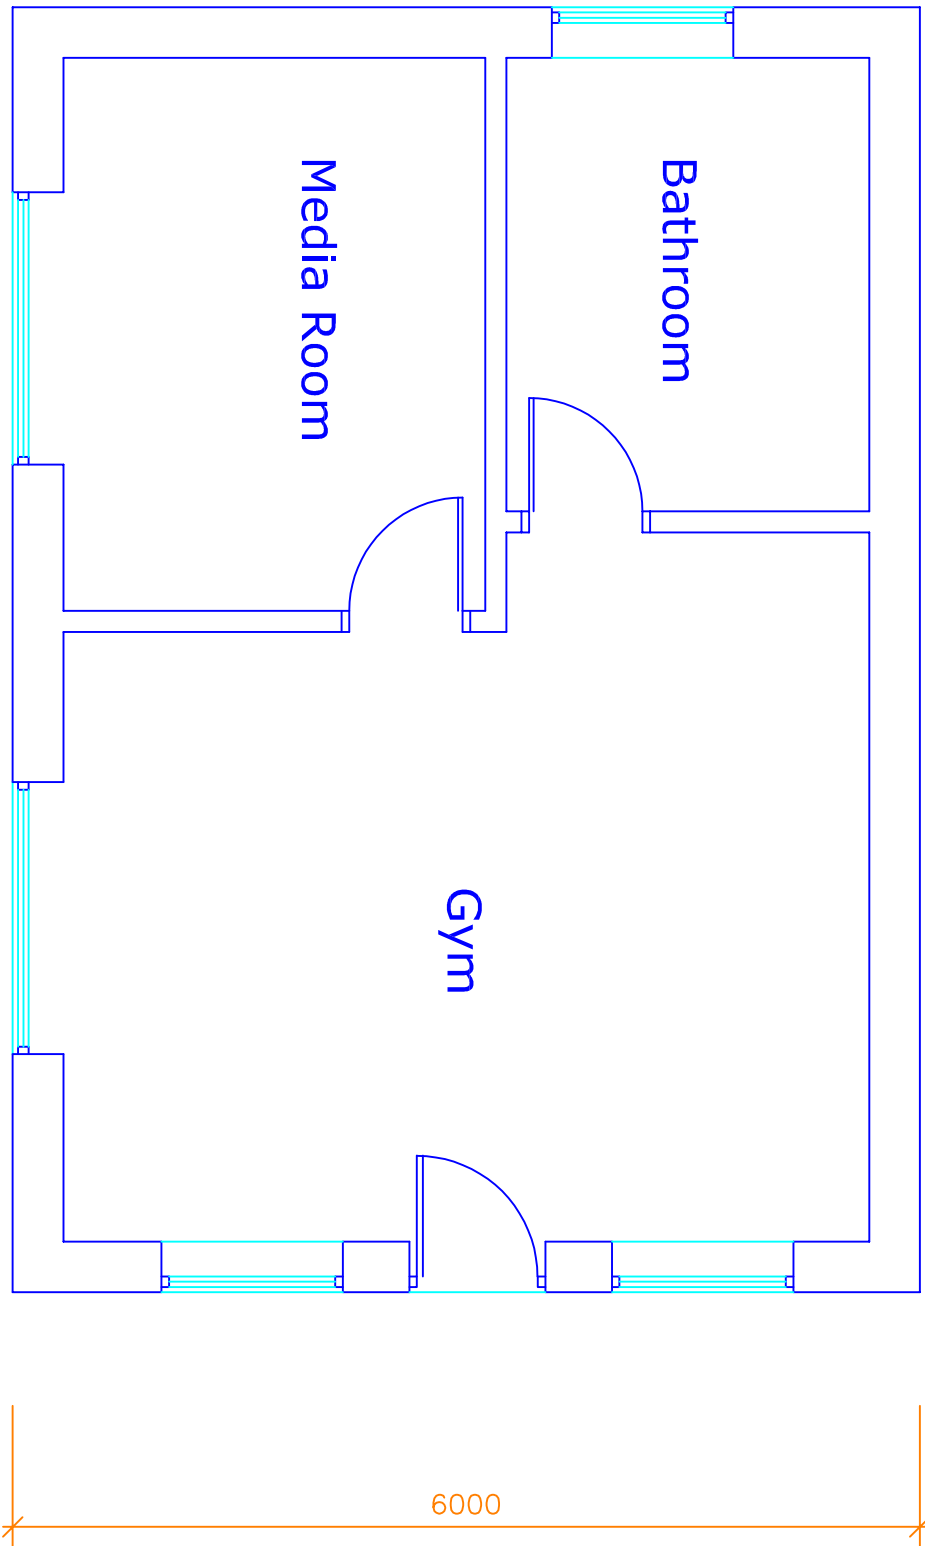


Proposed Ground Floor Plan

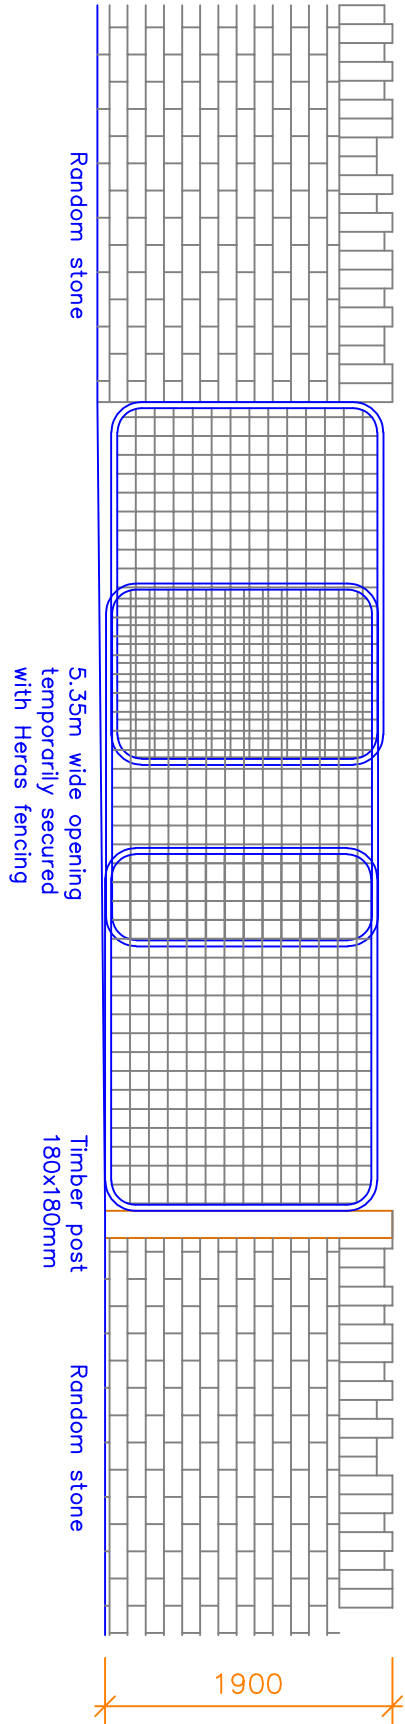

Existing opening adjacent Moorbottom Road

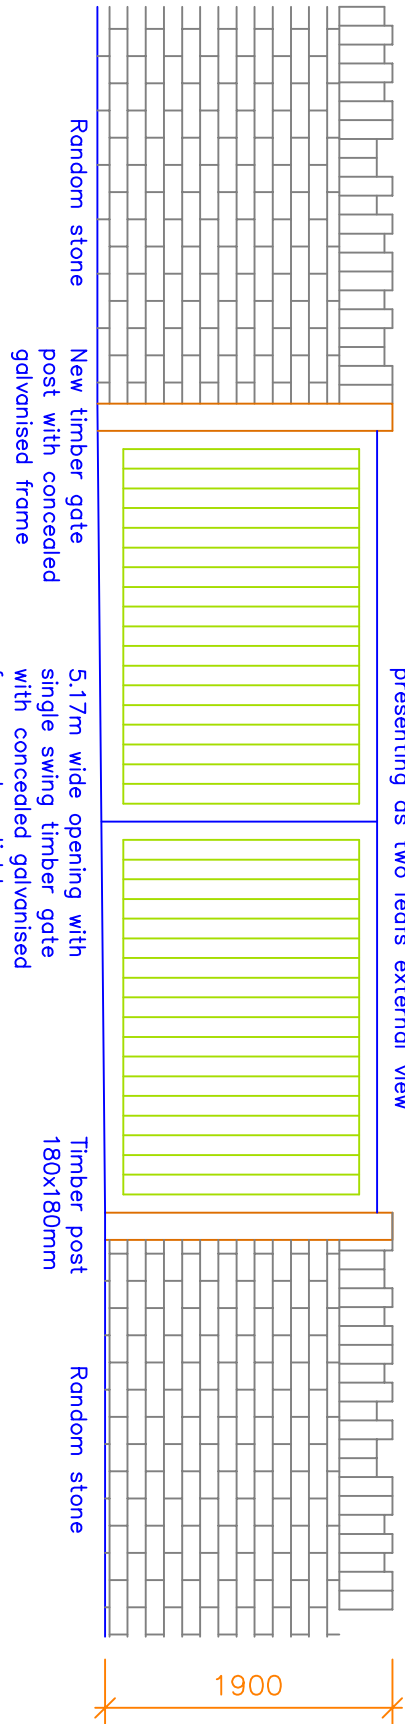

Proposed gate in opening adjacent Moorbottom Road

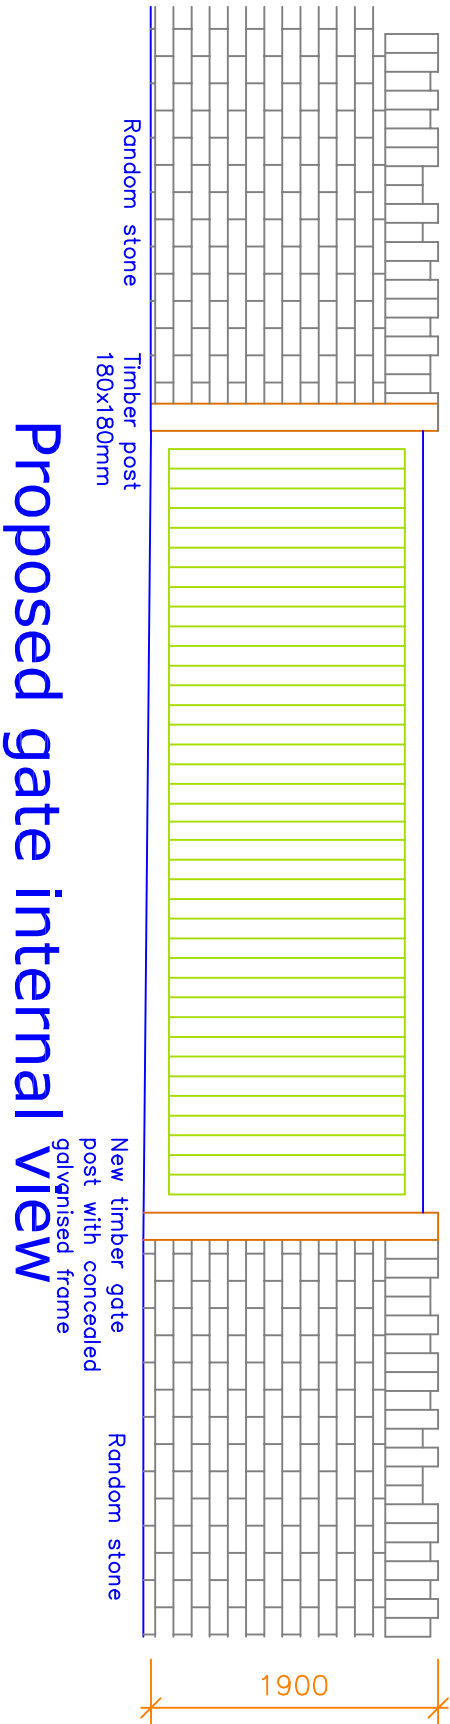

Proposed gate internal view

This drawing and design concept is the property of PPV design. It should not be reproduced without written permission

- D Pitch increased from 15 to 25 degrees 26.02.2025
C Pitched roof added/reduced windows 29.01.2025
B Fascia removed/parapet added 22.01.2025
A Gate adj Moorbottom Road added 19.11.2024

0 1 2 3 m

Meadow Hey's
Moorbottom Road
Holcombe
Bury BL8 4NS
scale 1:50 at A1
October 2024
PK2-05D
Proposed Annex
Gym and Media Room
Gary Dearden (Bk hors) Dipharch BL3A
gdm@ppv-design.co.uk www.ppv-design.co.uk
T. 01706 622751 M. 07712 669482

PPV design Ltd