


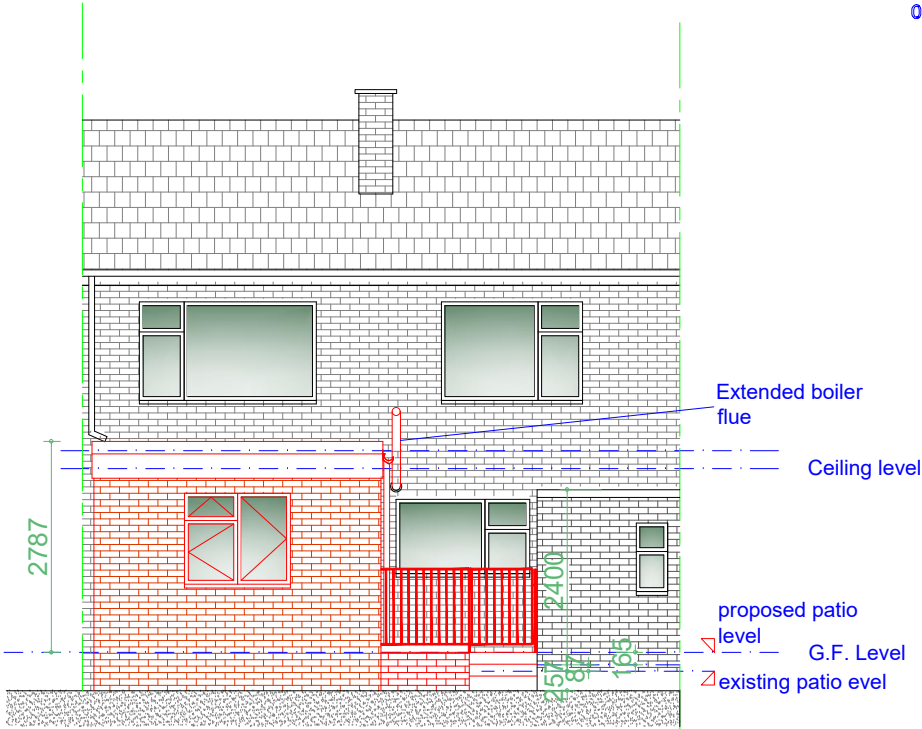


 

Proposed Rear Elevation
Scale 1:100

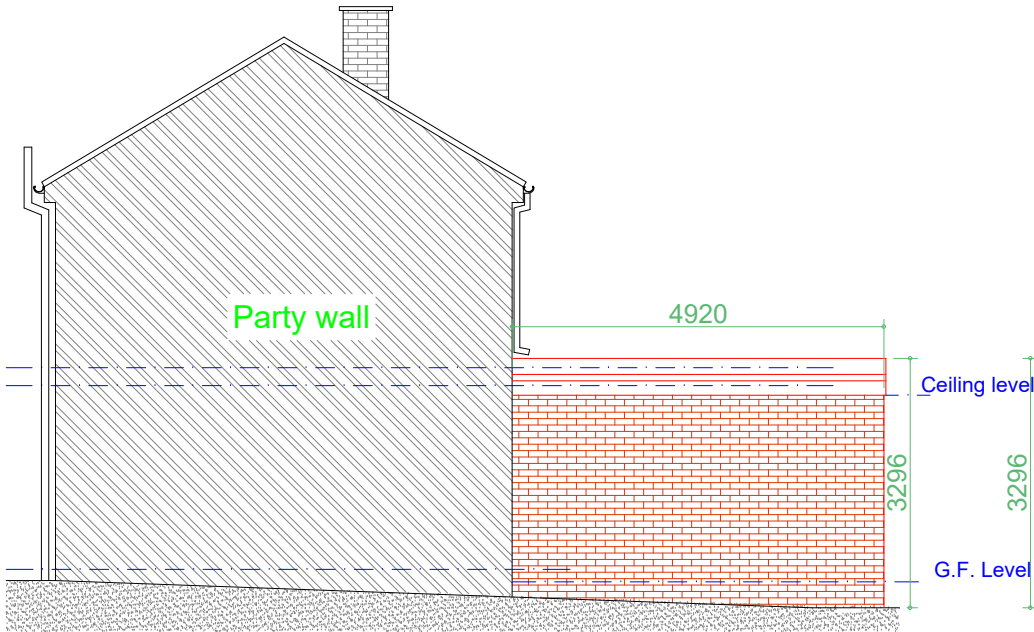

Proposed R/H Side Elevation
Scale 1:100

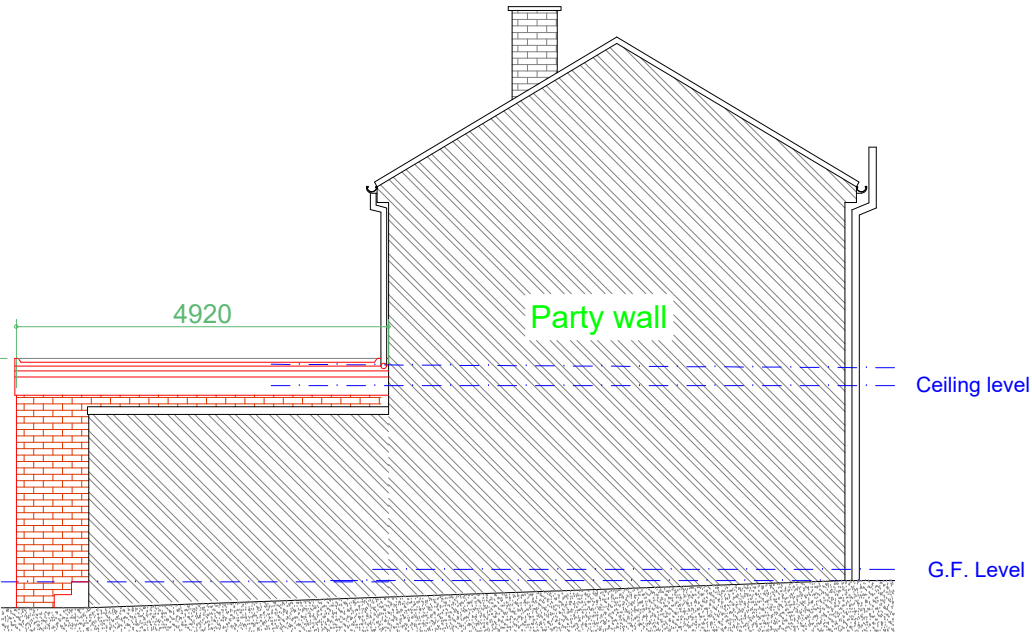

Proposed L/H Side Elevation
Scale 1:100

Rev	Date	Description
-----	------	-------------

Issued For : INFORMATION PURPOSES ONLY

Client
Mr. Chris Rybczinski (Bury MBC)

Project
4 Hazel Avenue, BL8 3EQ
Proposed single storey DDA rear extension.

Scheme - Drawing Title
Proposed Elevations.

03	Date	18.06.24
Drawing No.	Revision	Scale
		1:100 @A3



Plans To Build It Ltd
Tel: 0161 728 5730
Mob: 07741175755
www.planstobuildit.com