


All dimensions are to be checked on site. This drawing shall not be scaled to ascertain dimensions.

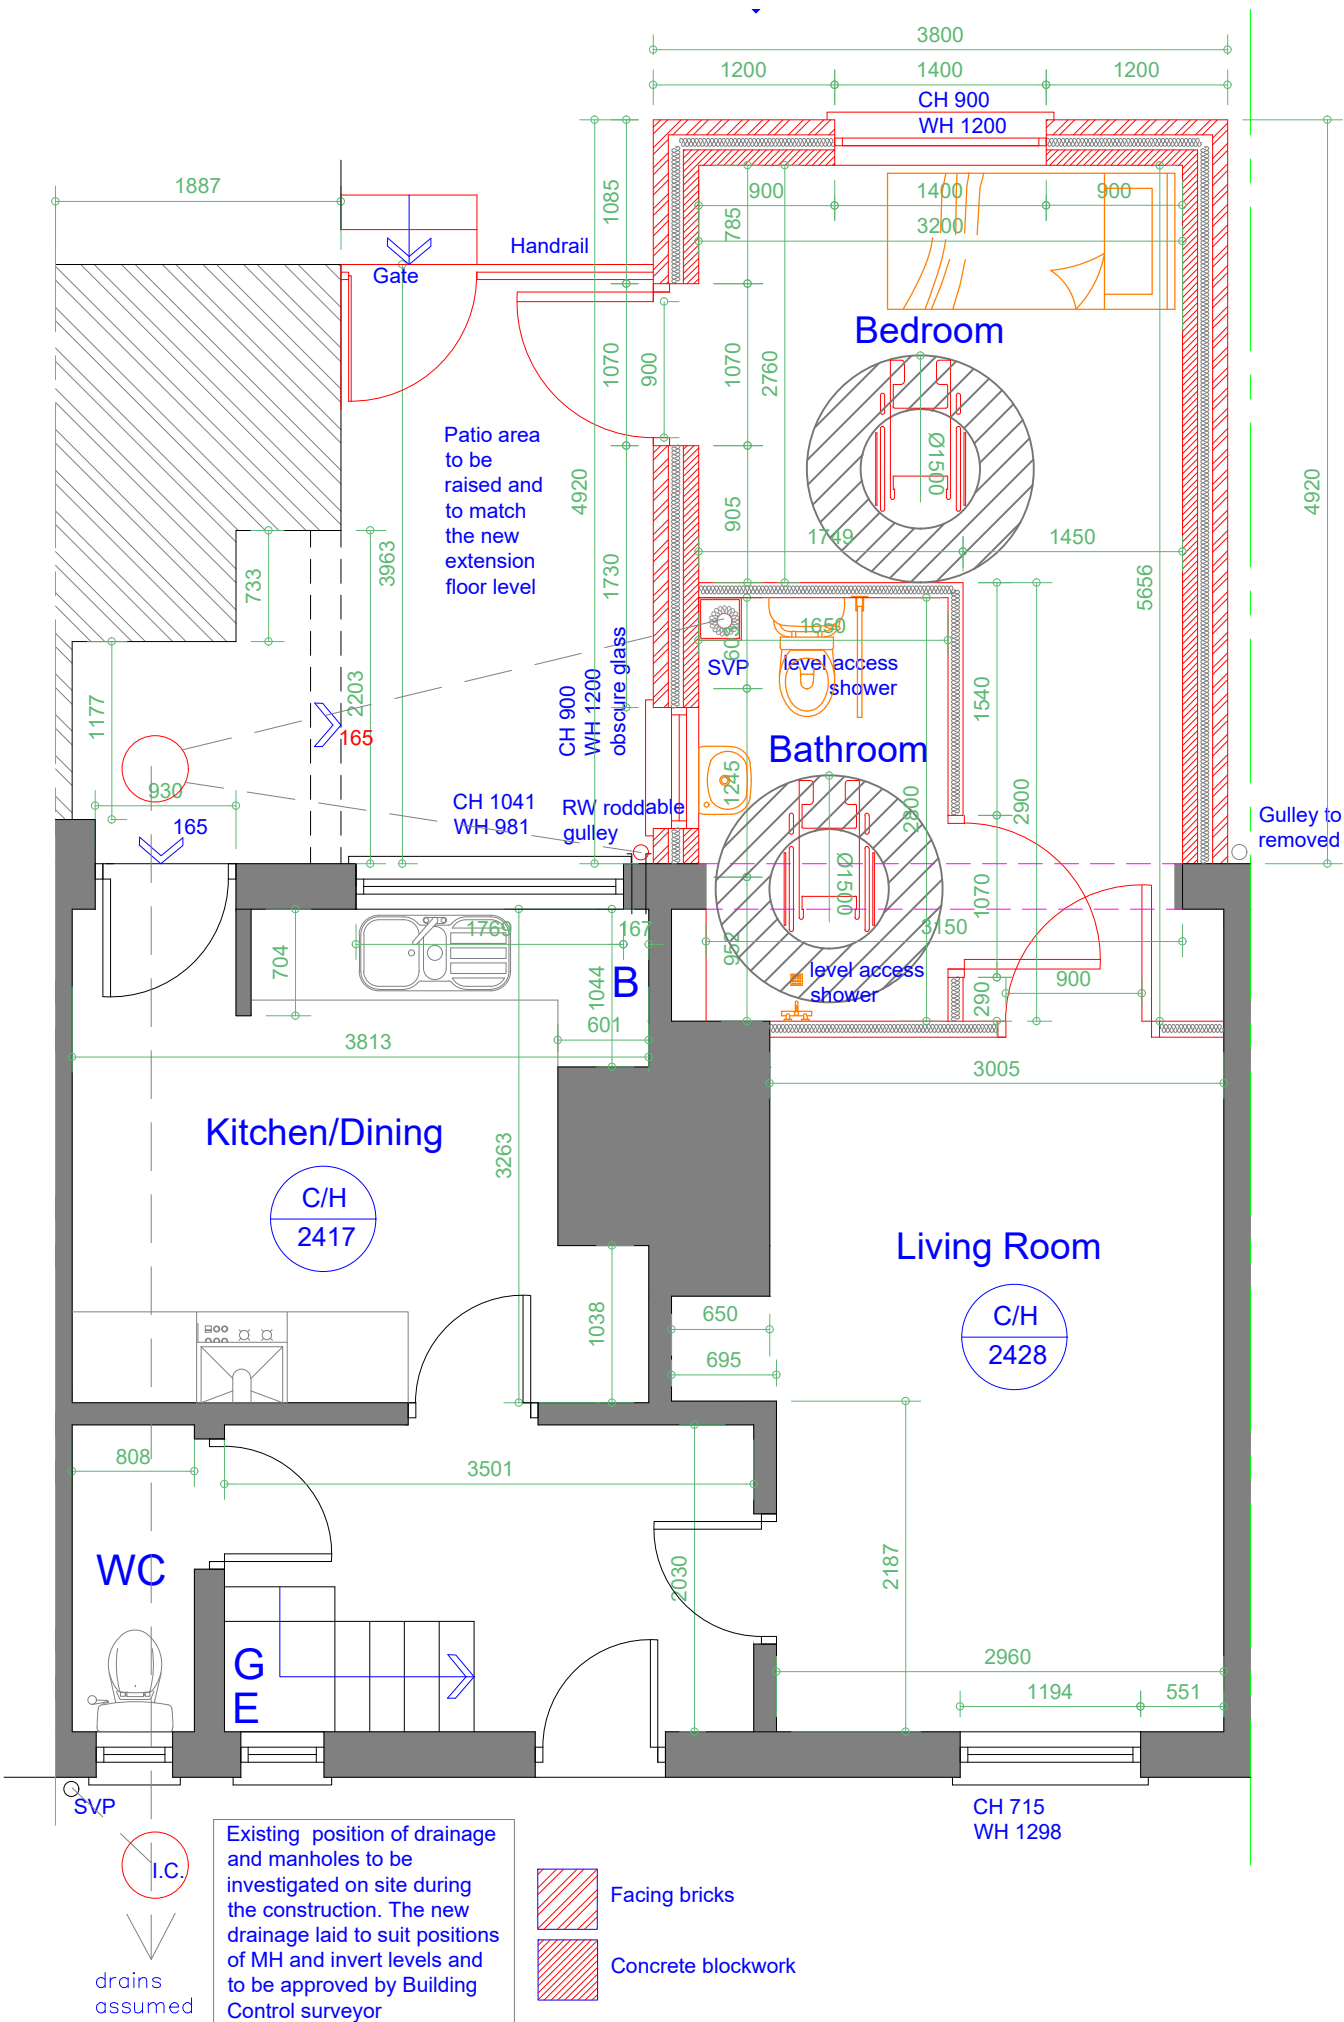

Proposed Ground Floor Plan
Scale 1:50

Rev	Date	Description
Issued For : INFORMATION PURPOSES ONLY		
Client Mr. Chris Rybczinski (Bury MBC)		
Project 4 Hazel Avenue, BL8 3EQ Proposed single storey DDA rear extension.		
Scheme - Drawing Title Proposed Ground Floor Plan.		
02	Date 18.06.24	Revision Scale 1:50 @A3

PLANSTOBUILDIT
Plans To Build It Ltd
Tel: 0161 728 5730
Mob: 07741175755
www.planstobuildit.com