

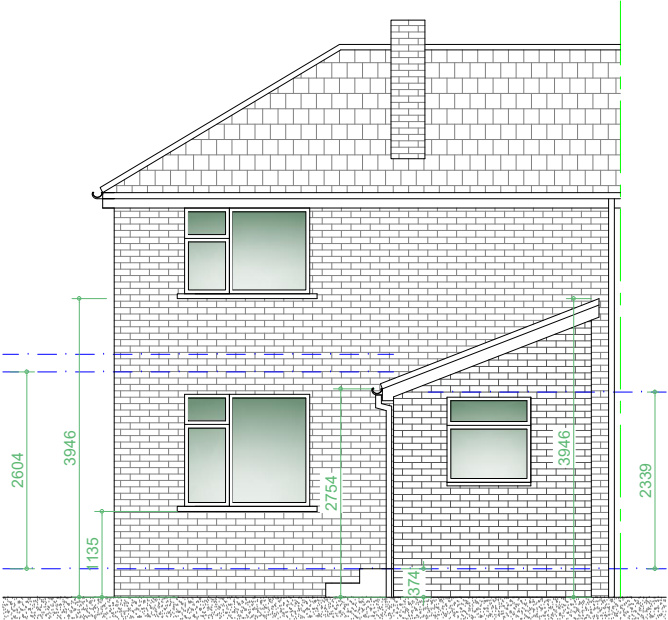



All dimensions are to be checked on site. This drawing shall not be scaled to ascertain dimensions.

 



Existing Rear Elevation
Scale 1:100

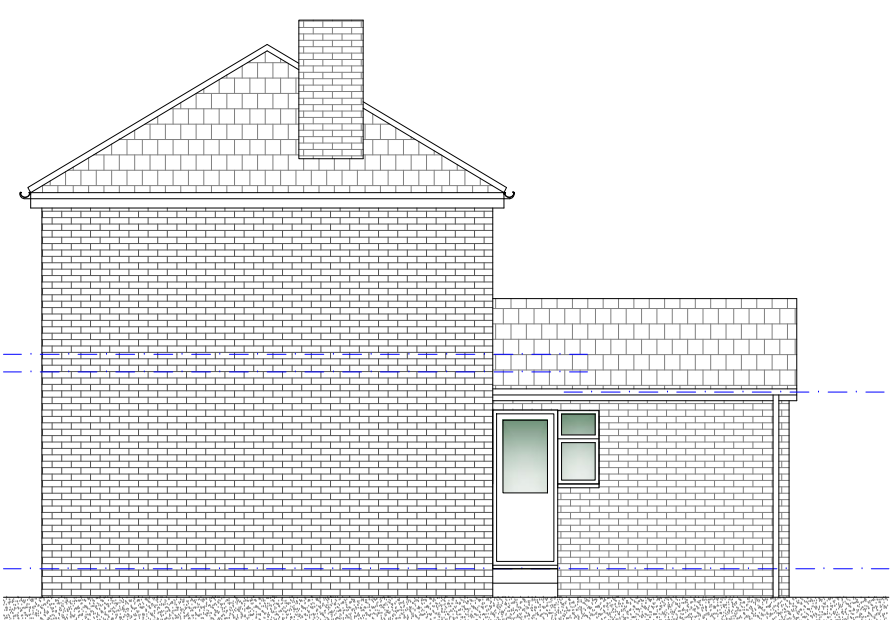

Existing R/H Side Elevation
Scale 1:100

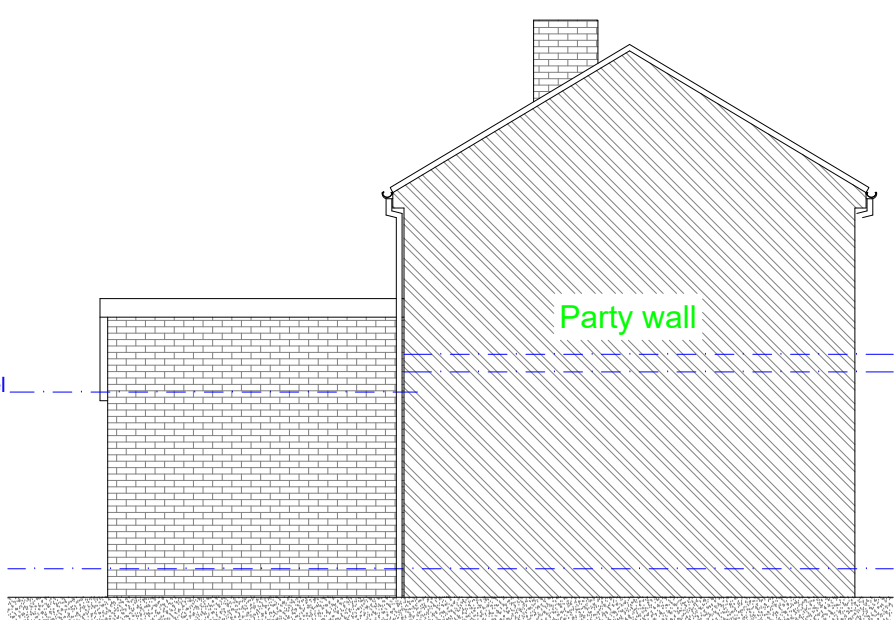

Existing L/H Side Party Wall Elevation
Scale 1:100

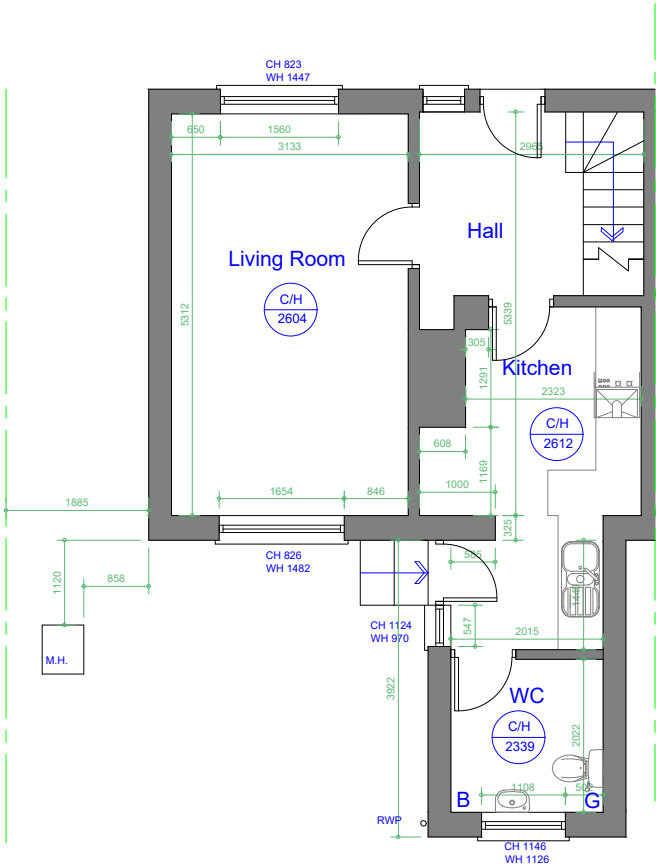 

Existing Ground Floor Plan
Scale 1:100

**PROPERTY OF
PLANS TO BUILD IT LTD.
NOT FOR DISTRIBUTION.**

Rev	Date	Description
Issued For : INFORMATION PURPOSES ONLY		
Client		
.....		

Project
50 Westminster Ave, Whitefield,
Manchester M45 6DR
Proposed single storey DDA rear extension.

Scheme - Drawing Title
Existing Floor Plans and Elevations.

01	Revision	Date	19.06.24
Drawing No.	Scale	1:100	@A3



Plans To Build It Ltd
Tel: 0161 728 5730
Mob: 07741175755
www.planstobuildit.com