


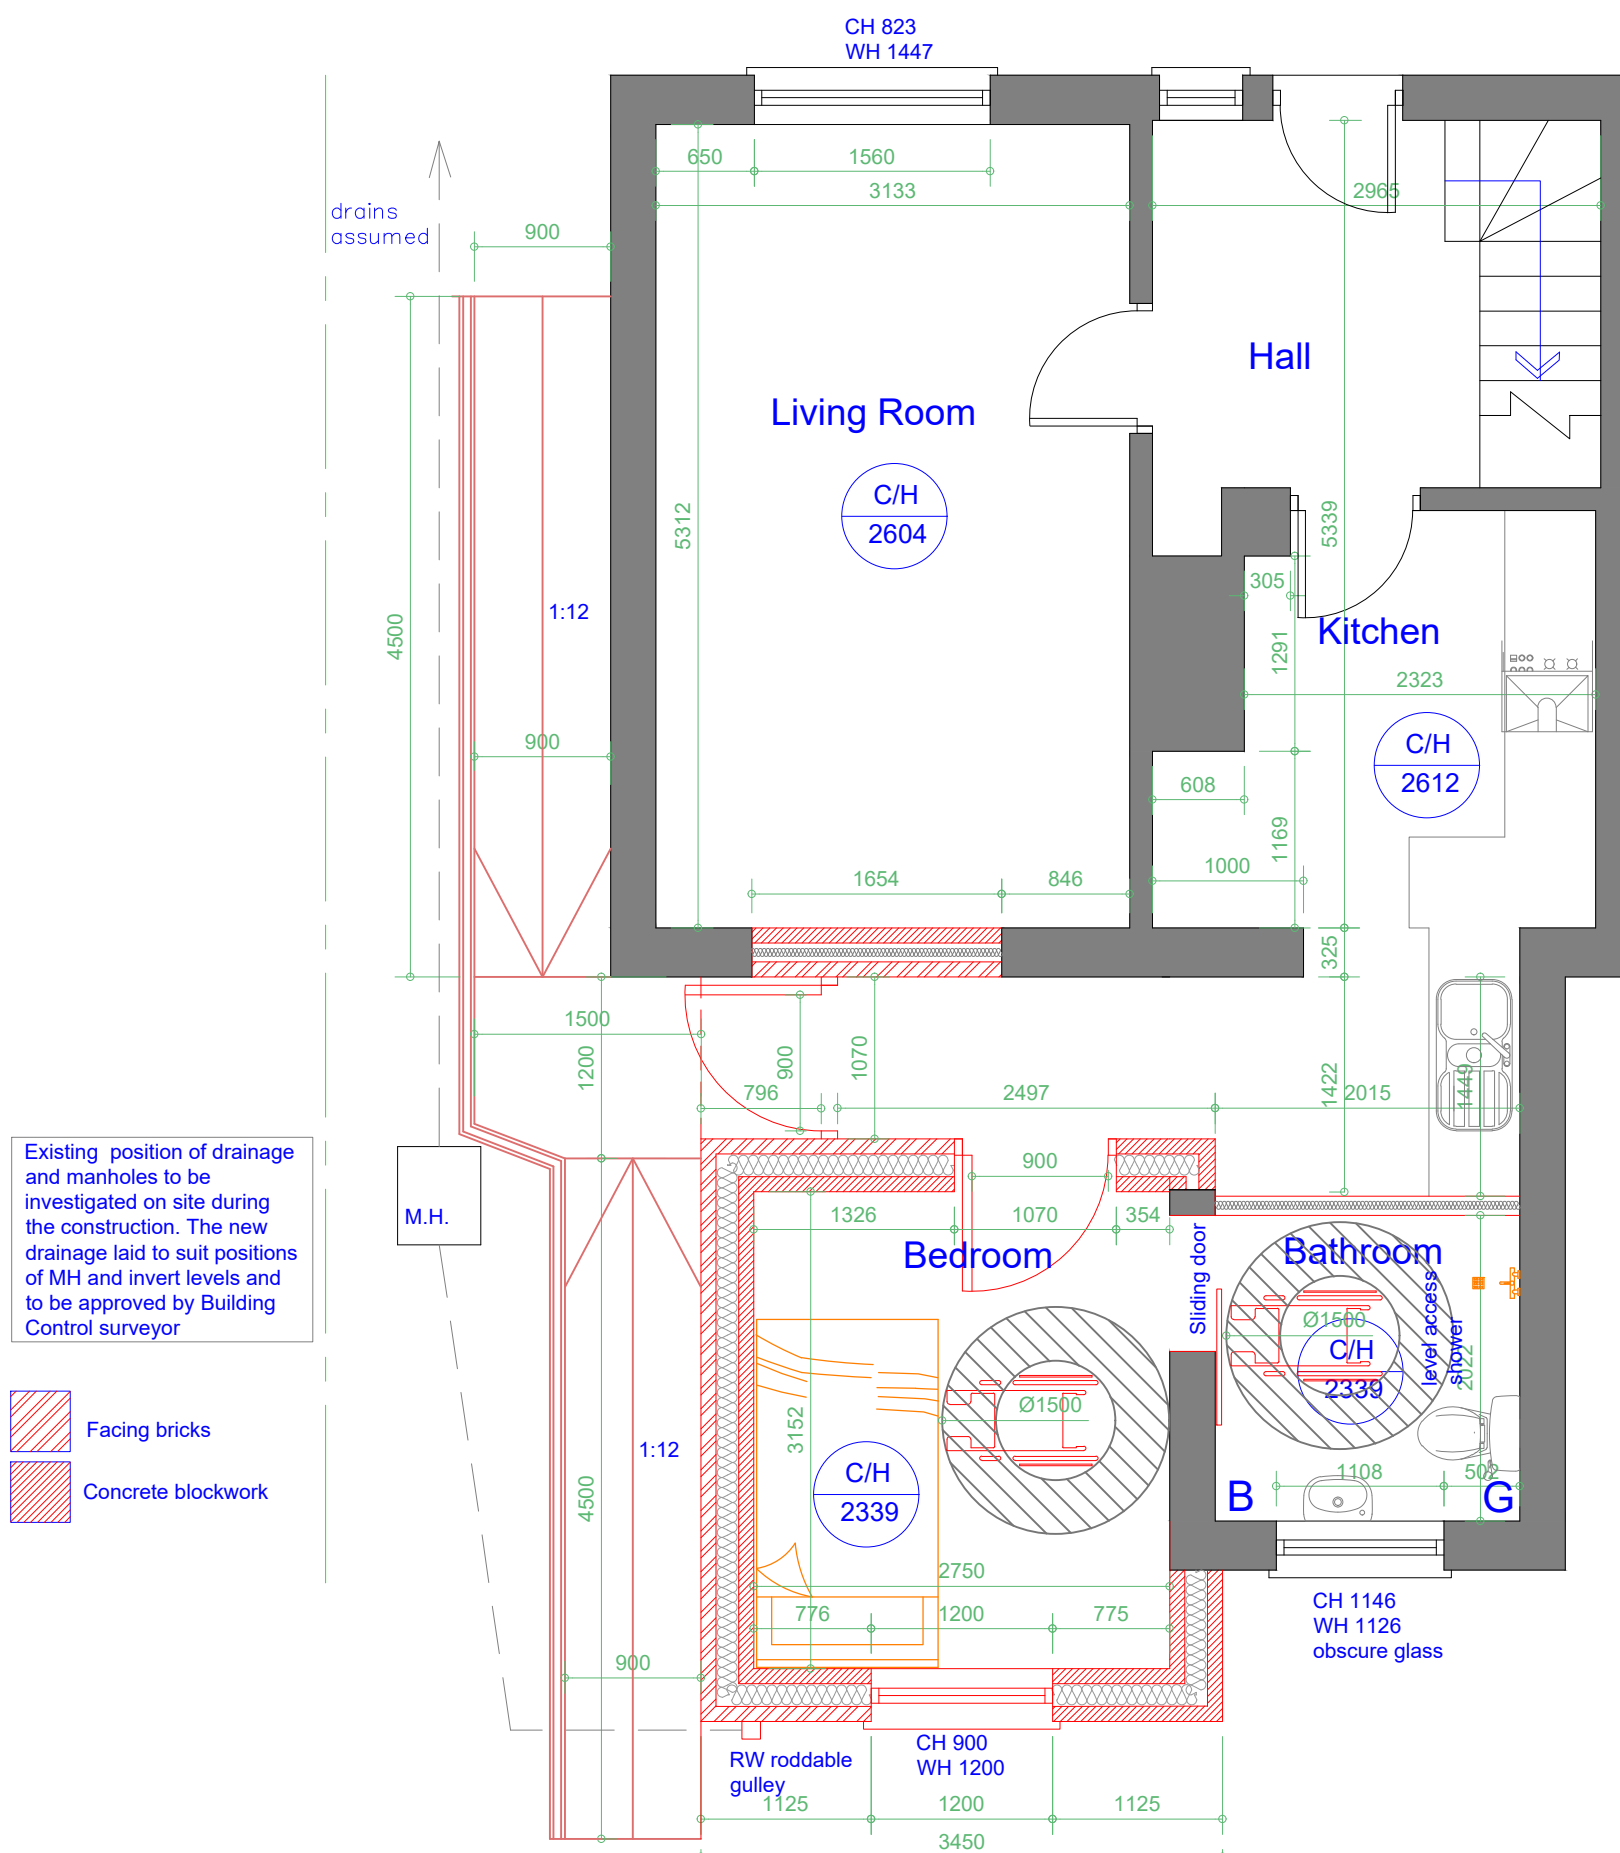

PROPERTY OF
PLANS TO BUILD IT LTD.
NOT FOR DISTRIBUTION.

Proposed Ground Floor Plan
Scale 1:50

Rev	Date	Description
Issued For : INFORMATION PURPOSES ONLY		
Client		
Project		
50 Westminster Ave, Whitefield, Manchester M45 6DR		
Proposed single storey DDA rear extension.		
Scheme - Drawing Title		
Proposed Ground Floor Plan.		
02	19.06.24	
Drawing No.	Revision	Scale 1:50 @A3

Plans To Build It Ltd
Tel: 0161 728 5730
Mob: 07741175755
www.planstobuildit.com