


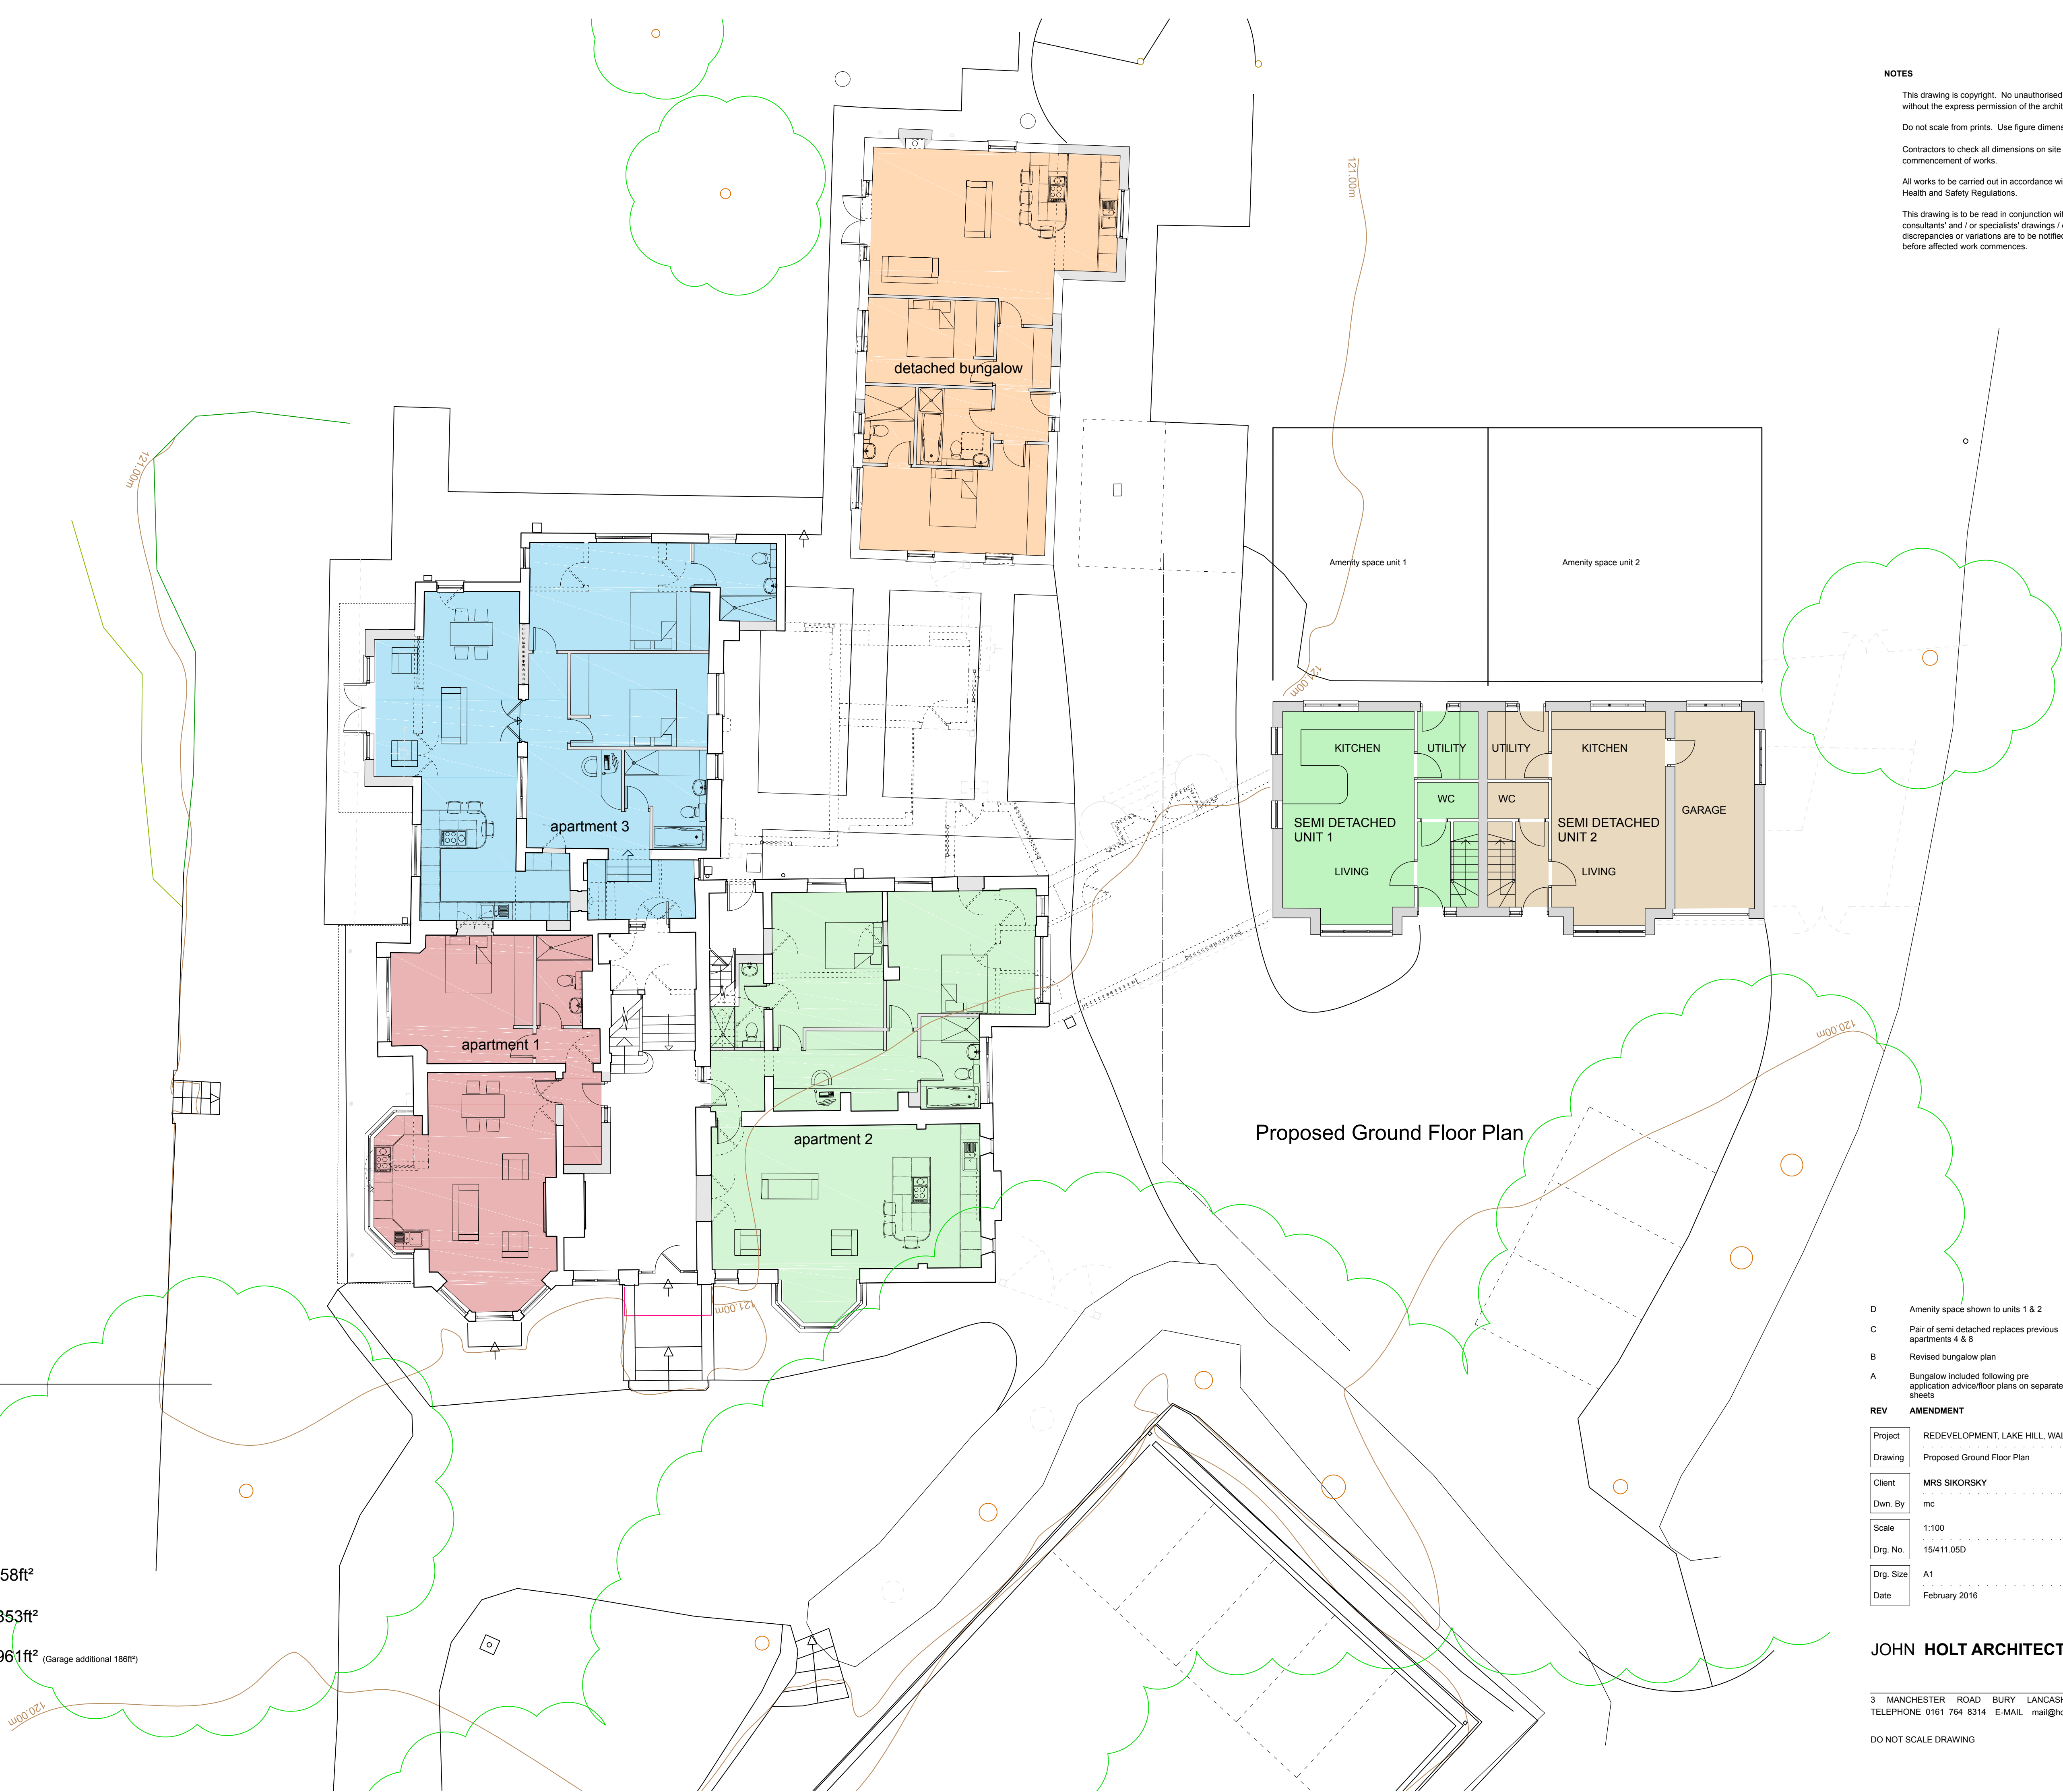

NOTES

This drawing is copyright. No unauthorised copying of drawing without the express permission of the architect.

Do not scale from prints. Use figure dimensions only.

Contractors to check all dimensions on site prior to commencement of works.

All works to be carried out in accordance with current statutory Health and Safety Regulations.

This drawing is to be read in conjunction with all relevant consultants' and / or specialists' drawings / documents and any discrepancies or variations are to be notified to the architect before affected work commences.

Proposed Ground Floor Plan

Legend

- Apartment 1 approx. 743ft²
- Apartment 2 approx. 1237ft²
- Apartment 3 approx. 1291ft²
- Detached Bungalow approx. 958ft²
- Semi detached Unit 1 approx 853ft²
- Semi detached Unit 2 approx 961ft² (Garage additional 186ft²)

D	Amenity space shown to units 1 & 2	11.11.20
C	Pair of semi detached replaces previous apartments 4 & 8	09.10.20
B	Revised bungalow plan	31.03.16
A	Bungalow included following pre application advice/floor plans on separate sheets	
REV	AMENDMENT	DATE
Project	REDEVELOPMENT, LAKE HILL, WALSHAW ROAD, BL8 1PT	
Drawing	Proposed Ground Floor Plan	
Client	MRS SIKORSKY	
Dwn. By	mc	
Scale	1:100	
Drg. No.	15/411.05D	
Drg. Size	A1	
Date	February 2016	

JOHN HOLT ARCHITECTS LTD.

3 MANCHESTER ROAD BURY LANCASHIRE BL9 0DR
TELEPHONE 0161 764 8314 E-MAIL mail@holtarchitects.co.uk
DO NOT SCALE DRAWING