


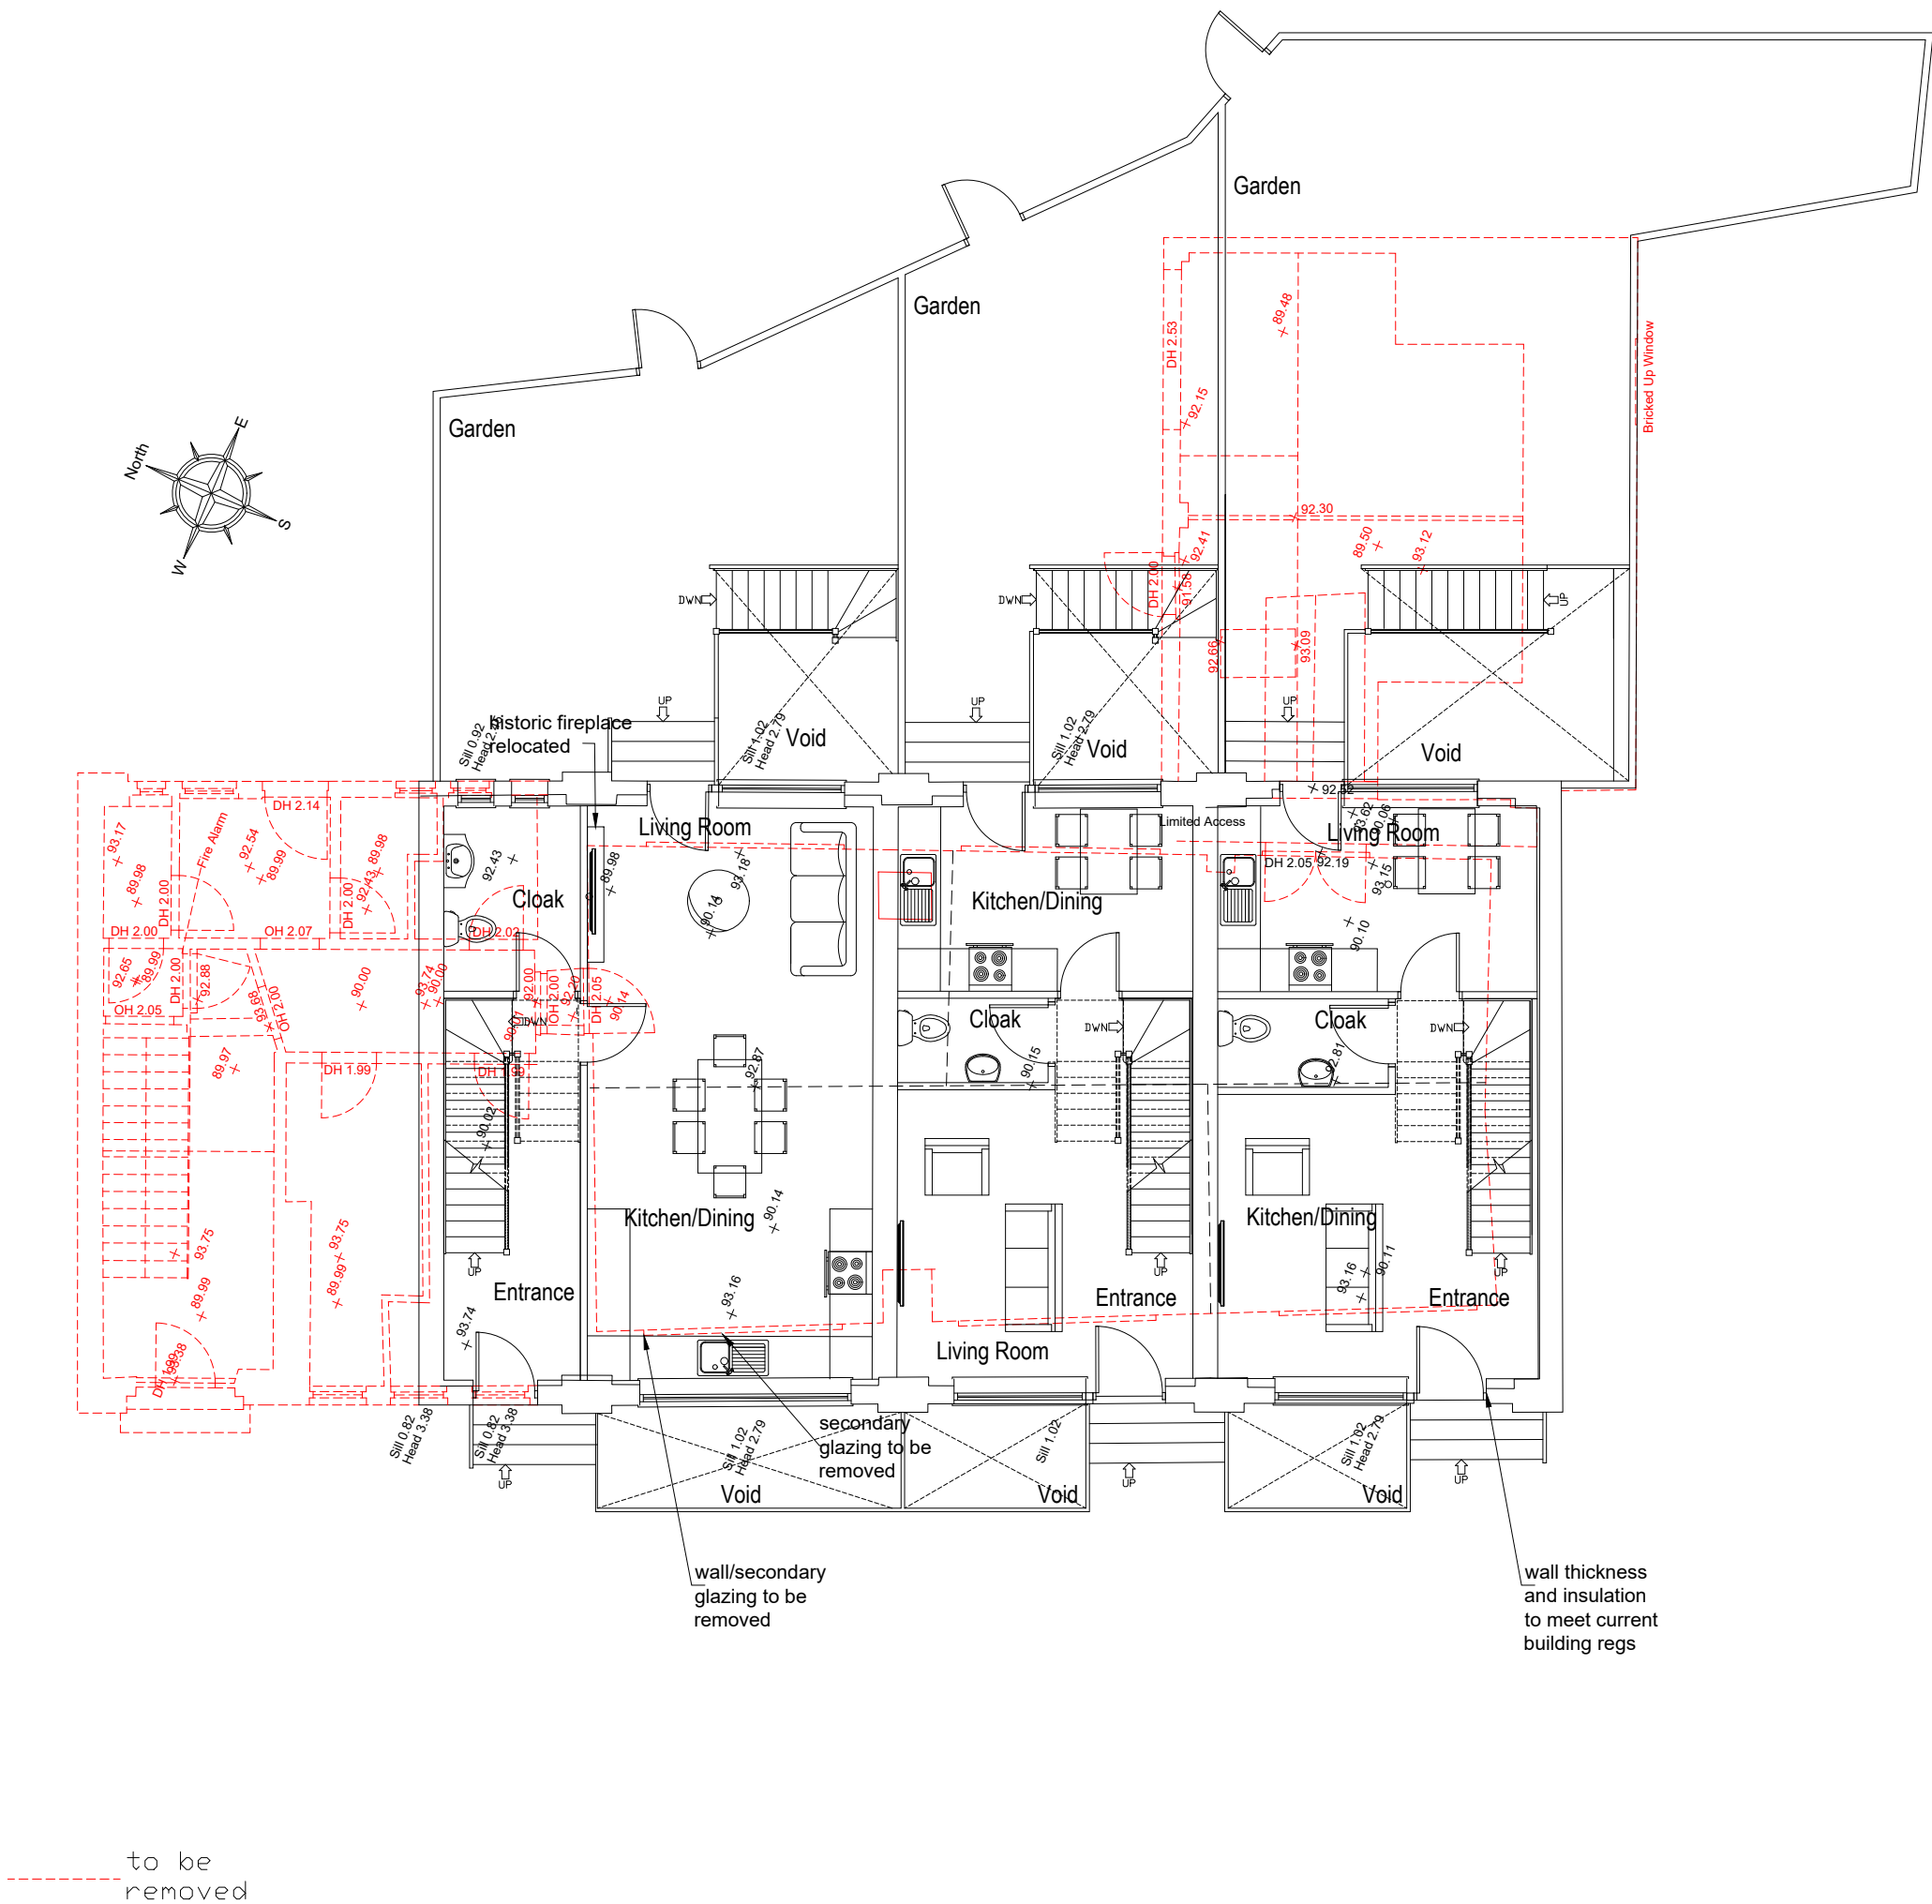

0 5m
SCALE 1:100

 HOWARD & SEDDON A.R.I.B.A. CHARTERED ARCHITECTS 64 WASHWAY ROAD SALE, CHESHIRE, M33 7RE TEL No. 0161 - 973 8296 FAX No. 0161 - 962 3485 E-MAIL : ADMIN@HOWARDANDEDSDON.CO.UK	PROPOSED RES. DEVELOPMENT LAND TO REAR OF EARL STREET PRESTWICH M251GQ		GROUND FLOOR PLAN AS PROPOSED	II		14,347	
	CLIENT	MR MEDHDI YAZDANPANH		DATE	13/07/23	102	
				SCALE	1:100 (A3)	AMENDMENT	A