



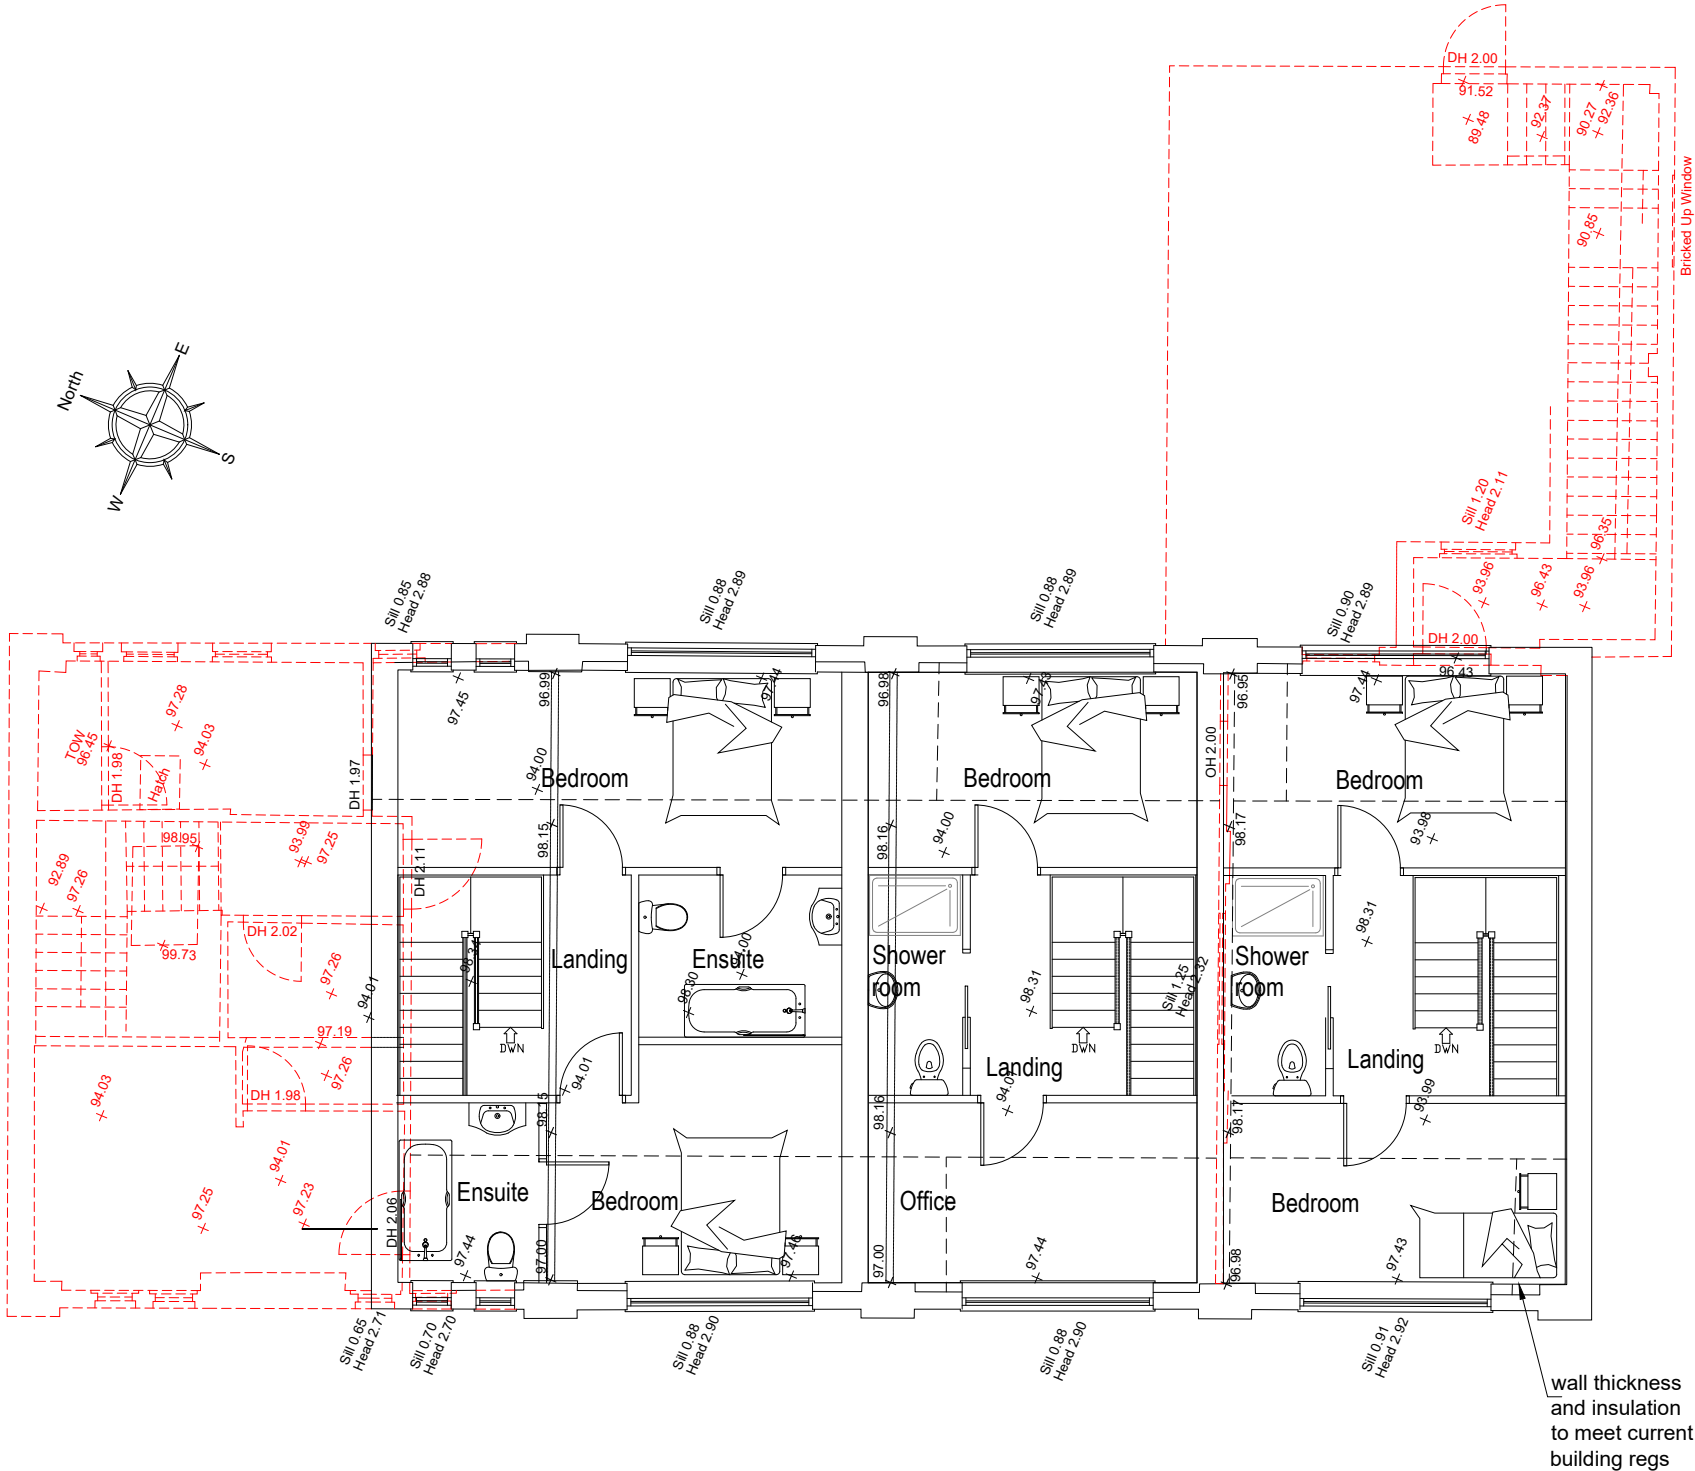

----- to be removed

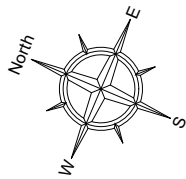

SCALE 1:100

A	FIRST ISSUE	II	13/07/23
REV	DESCRIPTION	BY	DATE

	PROJECT PROPOSED RES. DEVELOPMENT LAND TO REAR OF EARL STREET PRESTWICH M251GQ	TITLE FIRST FLOOR PLAN AS PROPOSED	DRAWN II	DRG No. 14,347
			DATE 13/07/23	103
			SCALE 1:100 (A3)	AMENDMENT A
	CLIENT MR MEDHDI YAZDANPANH			