



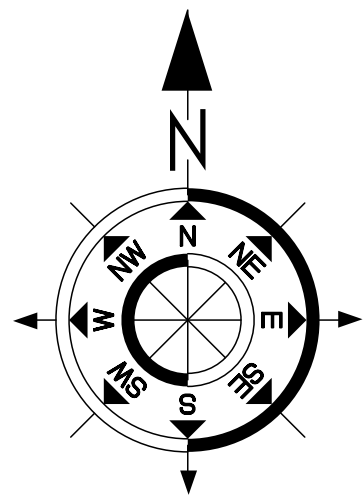


Datum 89.00m

Elevation 1

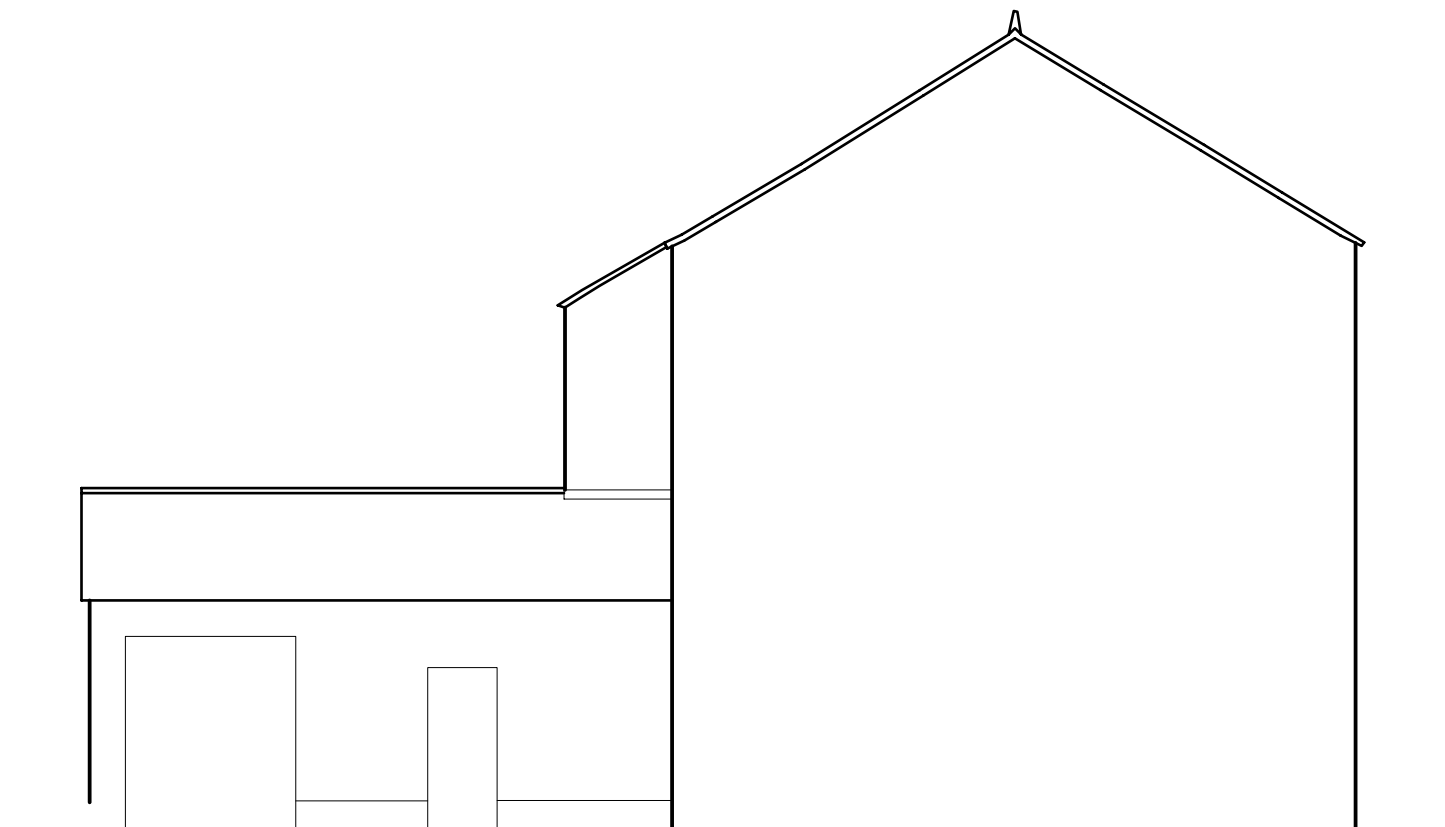


Datum 89.00m

Elevation 2

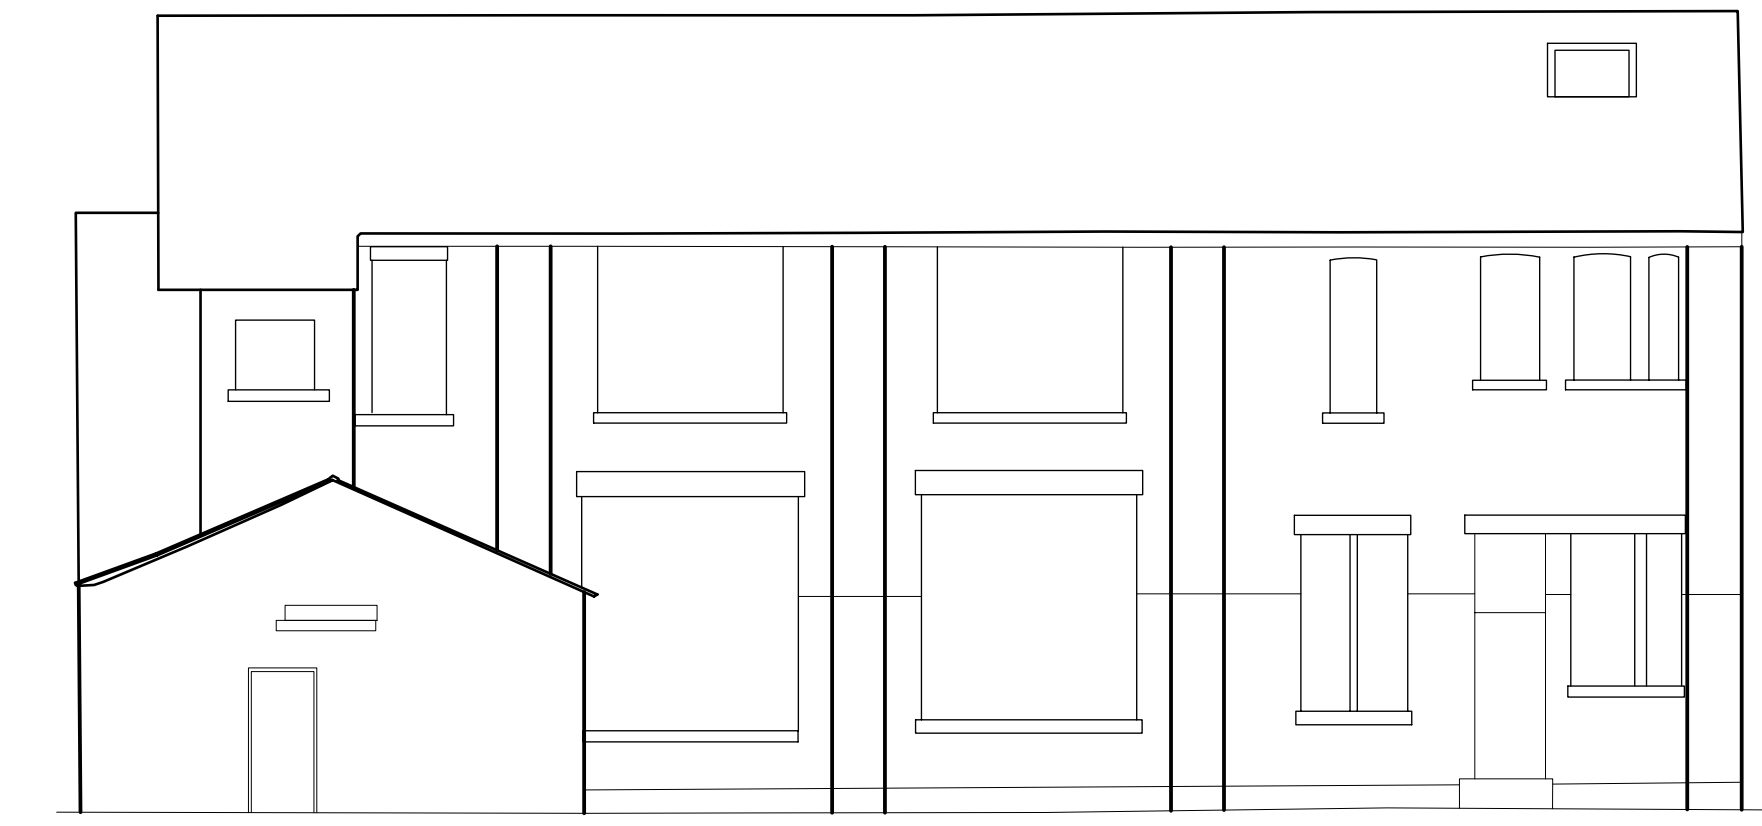


Datum 89.00m

Elevation 3

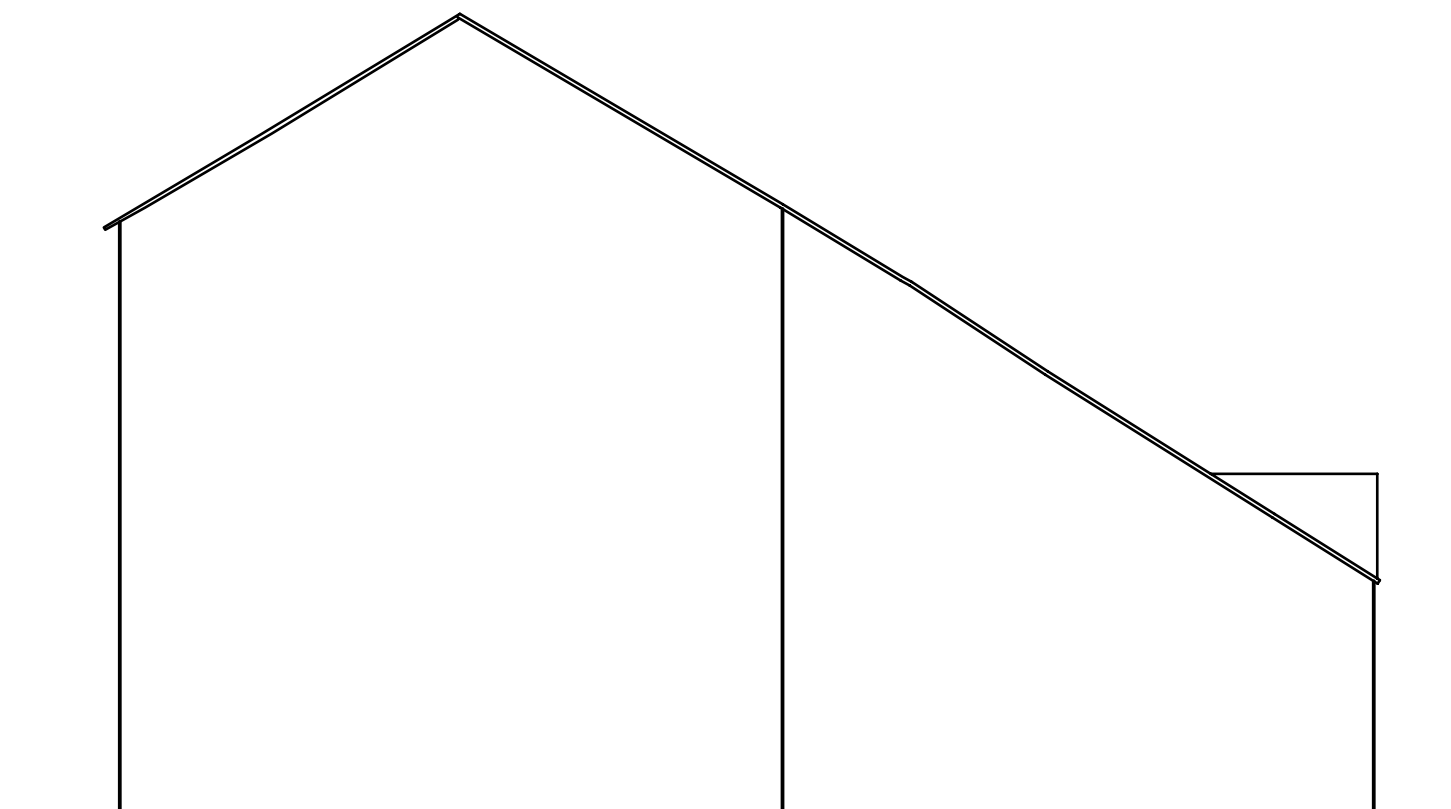


Datum 89.00m

Elevation 4

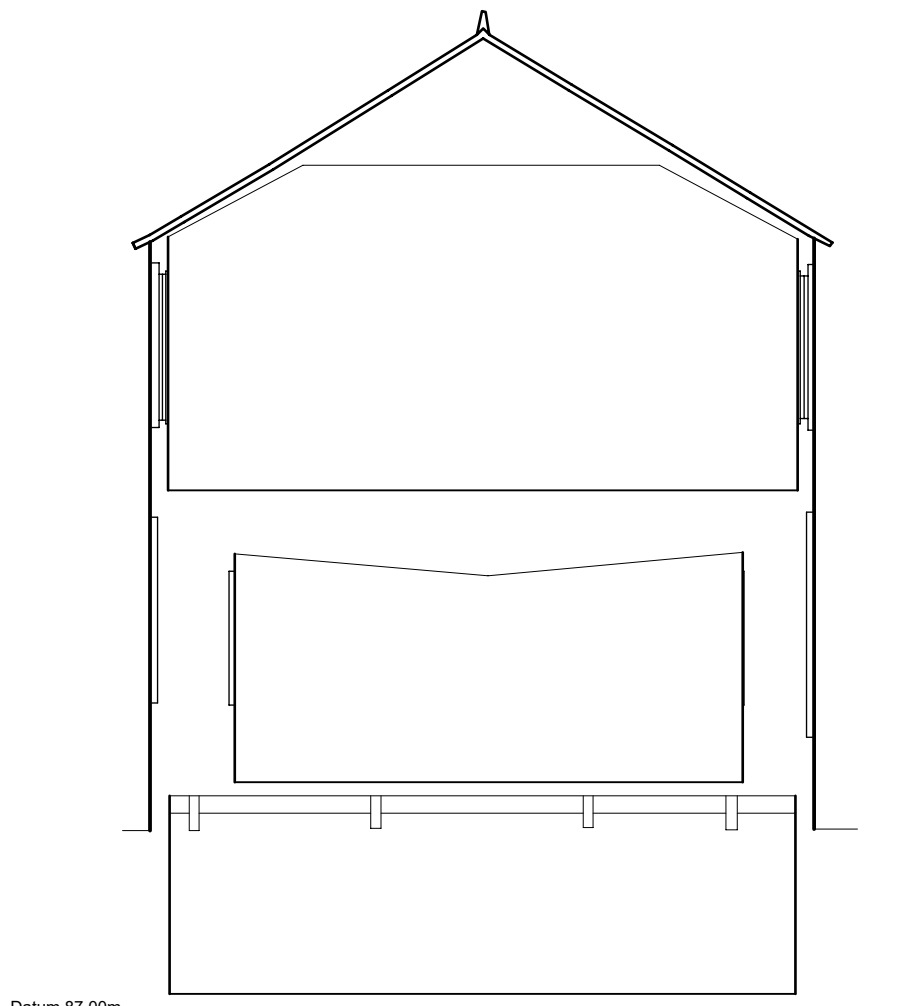

Datum 87.00m

Section A-A

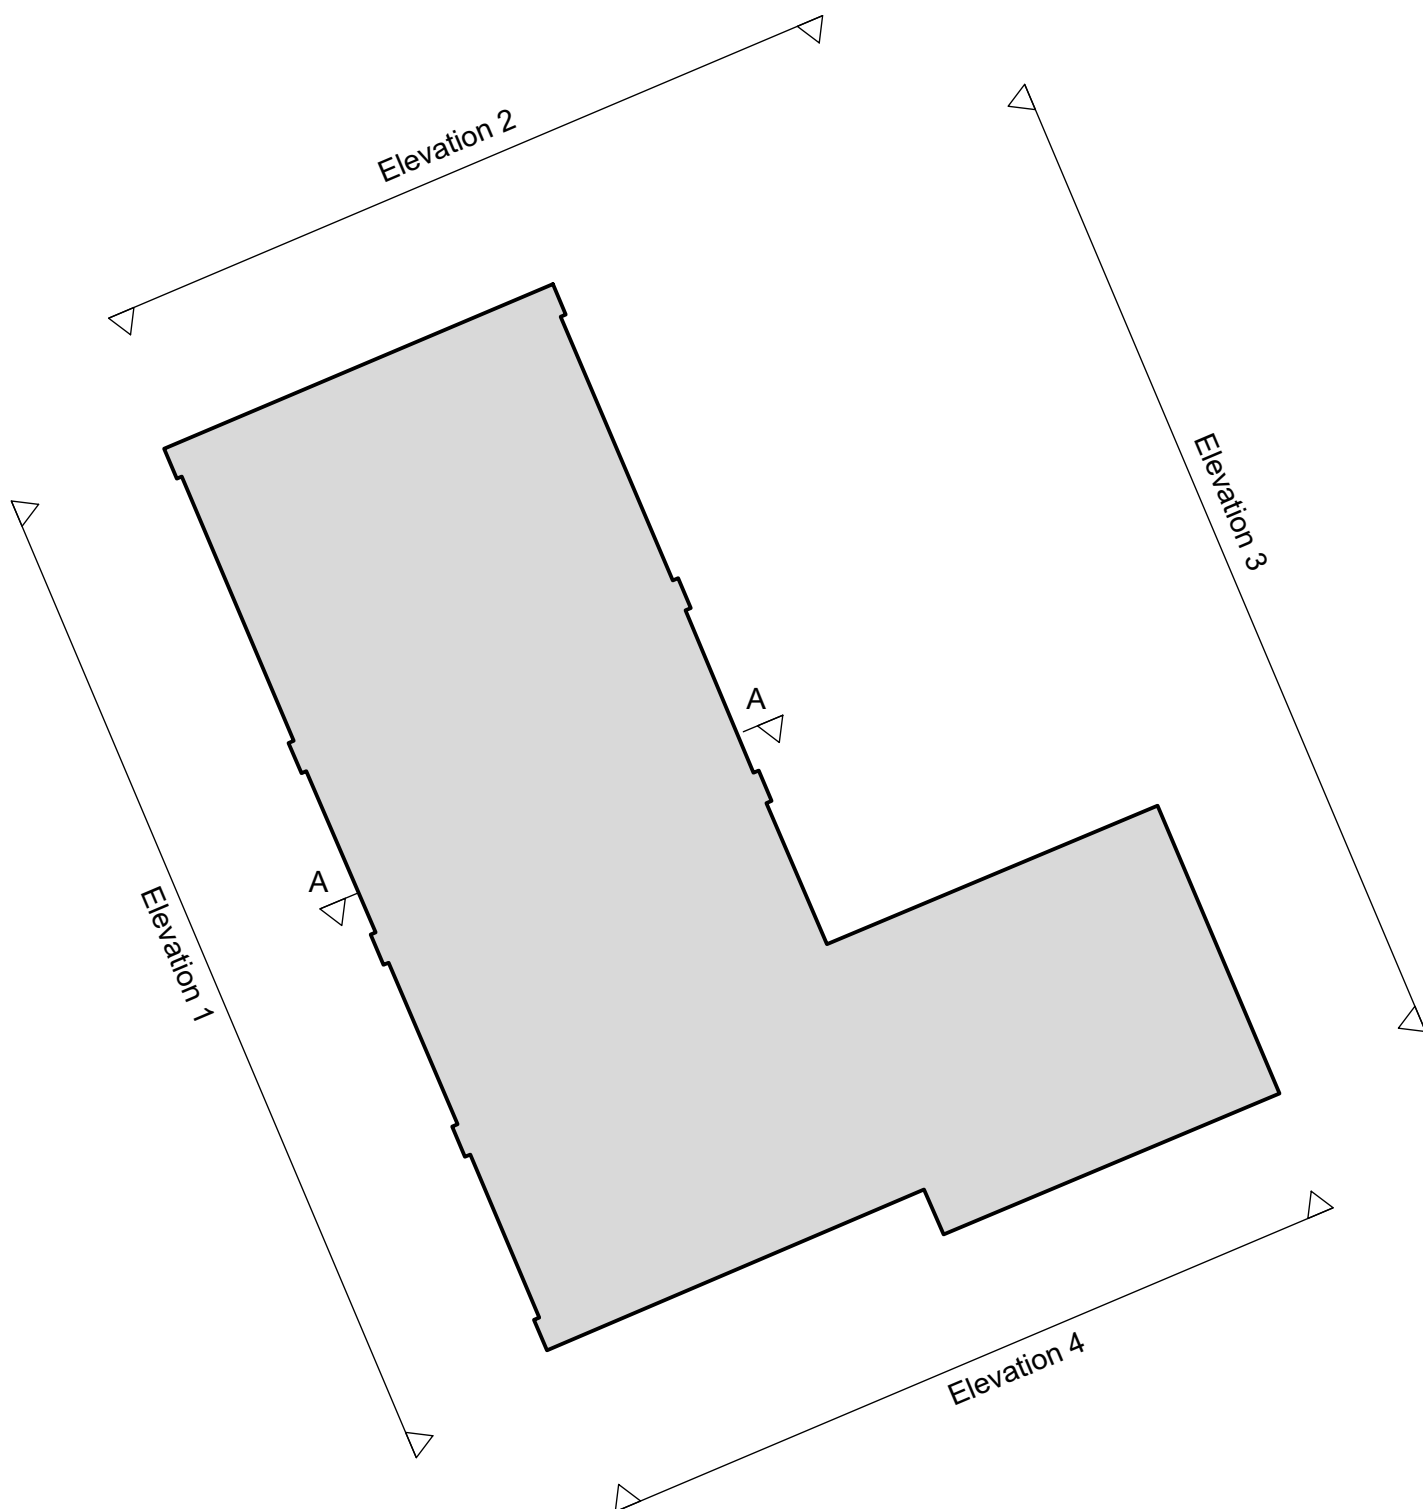

Floor Plan Abbreviations & Legend

AH	ARCH HEIGHT	MH	MANHOLE
BH	BEAM HEIGHT	OH	OPENING HEIGHT
CH	CEILING HEIGHT	OVH	OVERHEAD
CU	CONSUMER UNIT	ST	STOP TAP
DH	DOOR HEIGHT	TOC	TOP-OF-COLUMN LEVEL
F/C	FALSE CEILING HEIGHT	TOW	TOP-OF-WALL LEVEL
G	GULLY	U/S	UNDERSIDE

FL 50.21	FINISHED FLOOR LEVEL
BL 53.69	UNDERSIDE BEAM LEVEL
CL 54.42	UNDERSIDE CEILING LEVEL/FALSE CEILING

EXTERNAL BUILDING LINE (FOOTPRINT)
INTERNAL WALL LINE
CEILING LINE/CHANGE CEILING LEVEL
BEAM LINE
WINDOW

SLOPING CEILING LINE	SINK (SYMBOLIC)
----------------------	-----------------

STAIRS/STEPS	TOILET (SYMBOLIC)
--------------	-------------------

RAMP	URINAL (SYMBOLIC)
------	-------------------

SINGLE STEP	SHOWER (SYMBOLIC)
-------------	-------------------

DOOR SWING (SYMBOLIC)

SECTION LINE

Technical Notes:

- All survey levels and co-ordinates are related to OS Datum using the GPS Active Network. The Grid is orientated to Grid North with a Scale Factor of 1.00.
- Critical Dimensions, Steel Sizes and Heights MUST be checked on site prior to construction.
- Above ground features and heights have been measured from floor level using non-contact methods. Actual heights and sizes may vary owing to end point definition.
- Wall finishes are, in places, uneven. Therefore, measurements have been taken to the best fit corners. This may mean wall thickness may vary from that shown.
- Wall measurements where possible have been taken to the main face at approx 1.5m above floor level.
- Levels shown to Ceilings/Beams/portal Frames/Wind Bracing/Ducts are taken to underside unless specified.
- Radiators and other M&E Apparatus including pipework, ducting, cables, switches/sockets have not been shown.
- Some areas of the building may have been inaccessible at the time of survey, details in these areas have been omitted or are approx but will have been noted accordingly.
- Some Window, Door and Architectural detailing may have been simplified for clarity
- Do not scale from this drawing.

DO NOT SCALE OFF THIS DRAWING										
1:50 - 0	1m	2m	3m	4m	5m	6m	7m	8m	9m	10m
1:100 - 0	2m	4m	6m	8m	10m	12m	14m	16m	18m	20m
1:500 - 0	10m	20m	30m	40m	50m					

SAXON HOUSE 21 MARKET SQUARE SANDBACH CHESHIRE CW11 1AT TEL: 0800 024 8052 WEB: WWW.REDBOXSURVEYS.CO.UK EMAIL: INFO@REDBOXSURVEYS.CO.UK	
--	--

Client:

Dream Homes Construction

Project:

Former Friesner Nurseries
Earl St
Prestwich

Drawing Title:

Elevations

A	Section A-A Added	NE	AJS	12.2.21
Rev.	Description	Surveyed	Approved	Date

Surveyor:	Checked By:	Approved By:	Date of Survey:	Date of Issue:
VM	AJS	ART	04/08/20	19/08/20

Drawing Status:	Scale:	Paper Size:	Sheet No:
FINAL	1:100	A1	1 of 1

Project No:	Drawing No:	Revision:
RBS - 20/2031	RBS - 20/2031/002	A