


P05	Issued for planning	31.08.23	BT	IK
P04	Issued as S4 - LAR Authorisation	11.06.23	BT	IK
P03	Issued for Stage 2	04.08.23	BT	IK
P02	Rooflights to sports hall removed in line with CEM4 Mod 2.4	21.07.23	BT	IK
P01	Updated following CEM 4	12.07.23	BT	IK
Rev	Description	Date	Dr	App
BT		10/03/22	Approver	

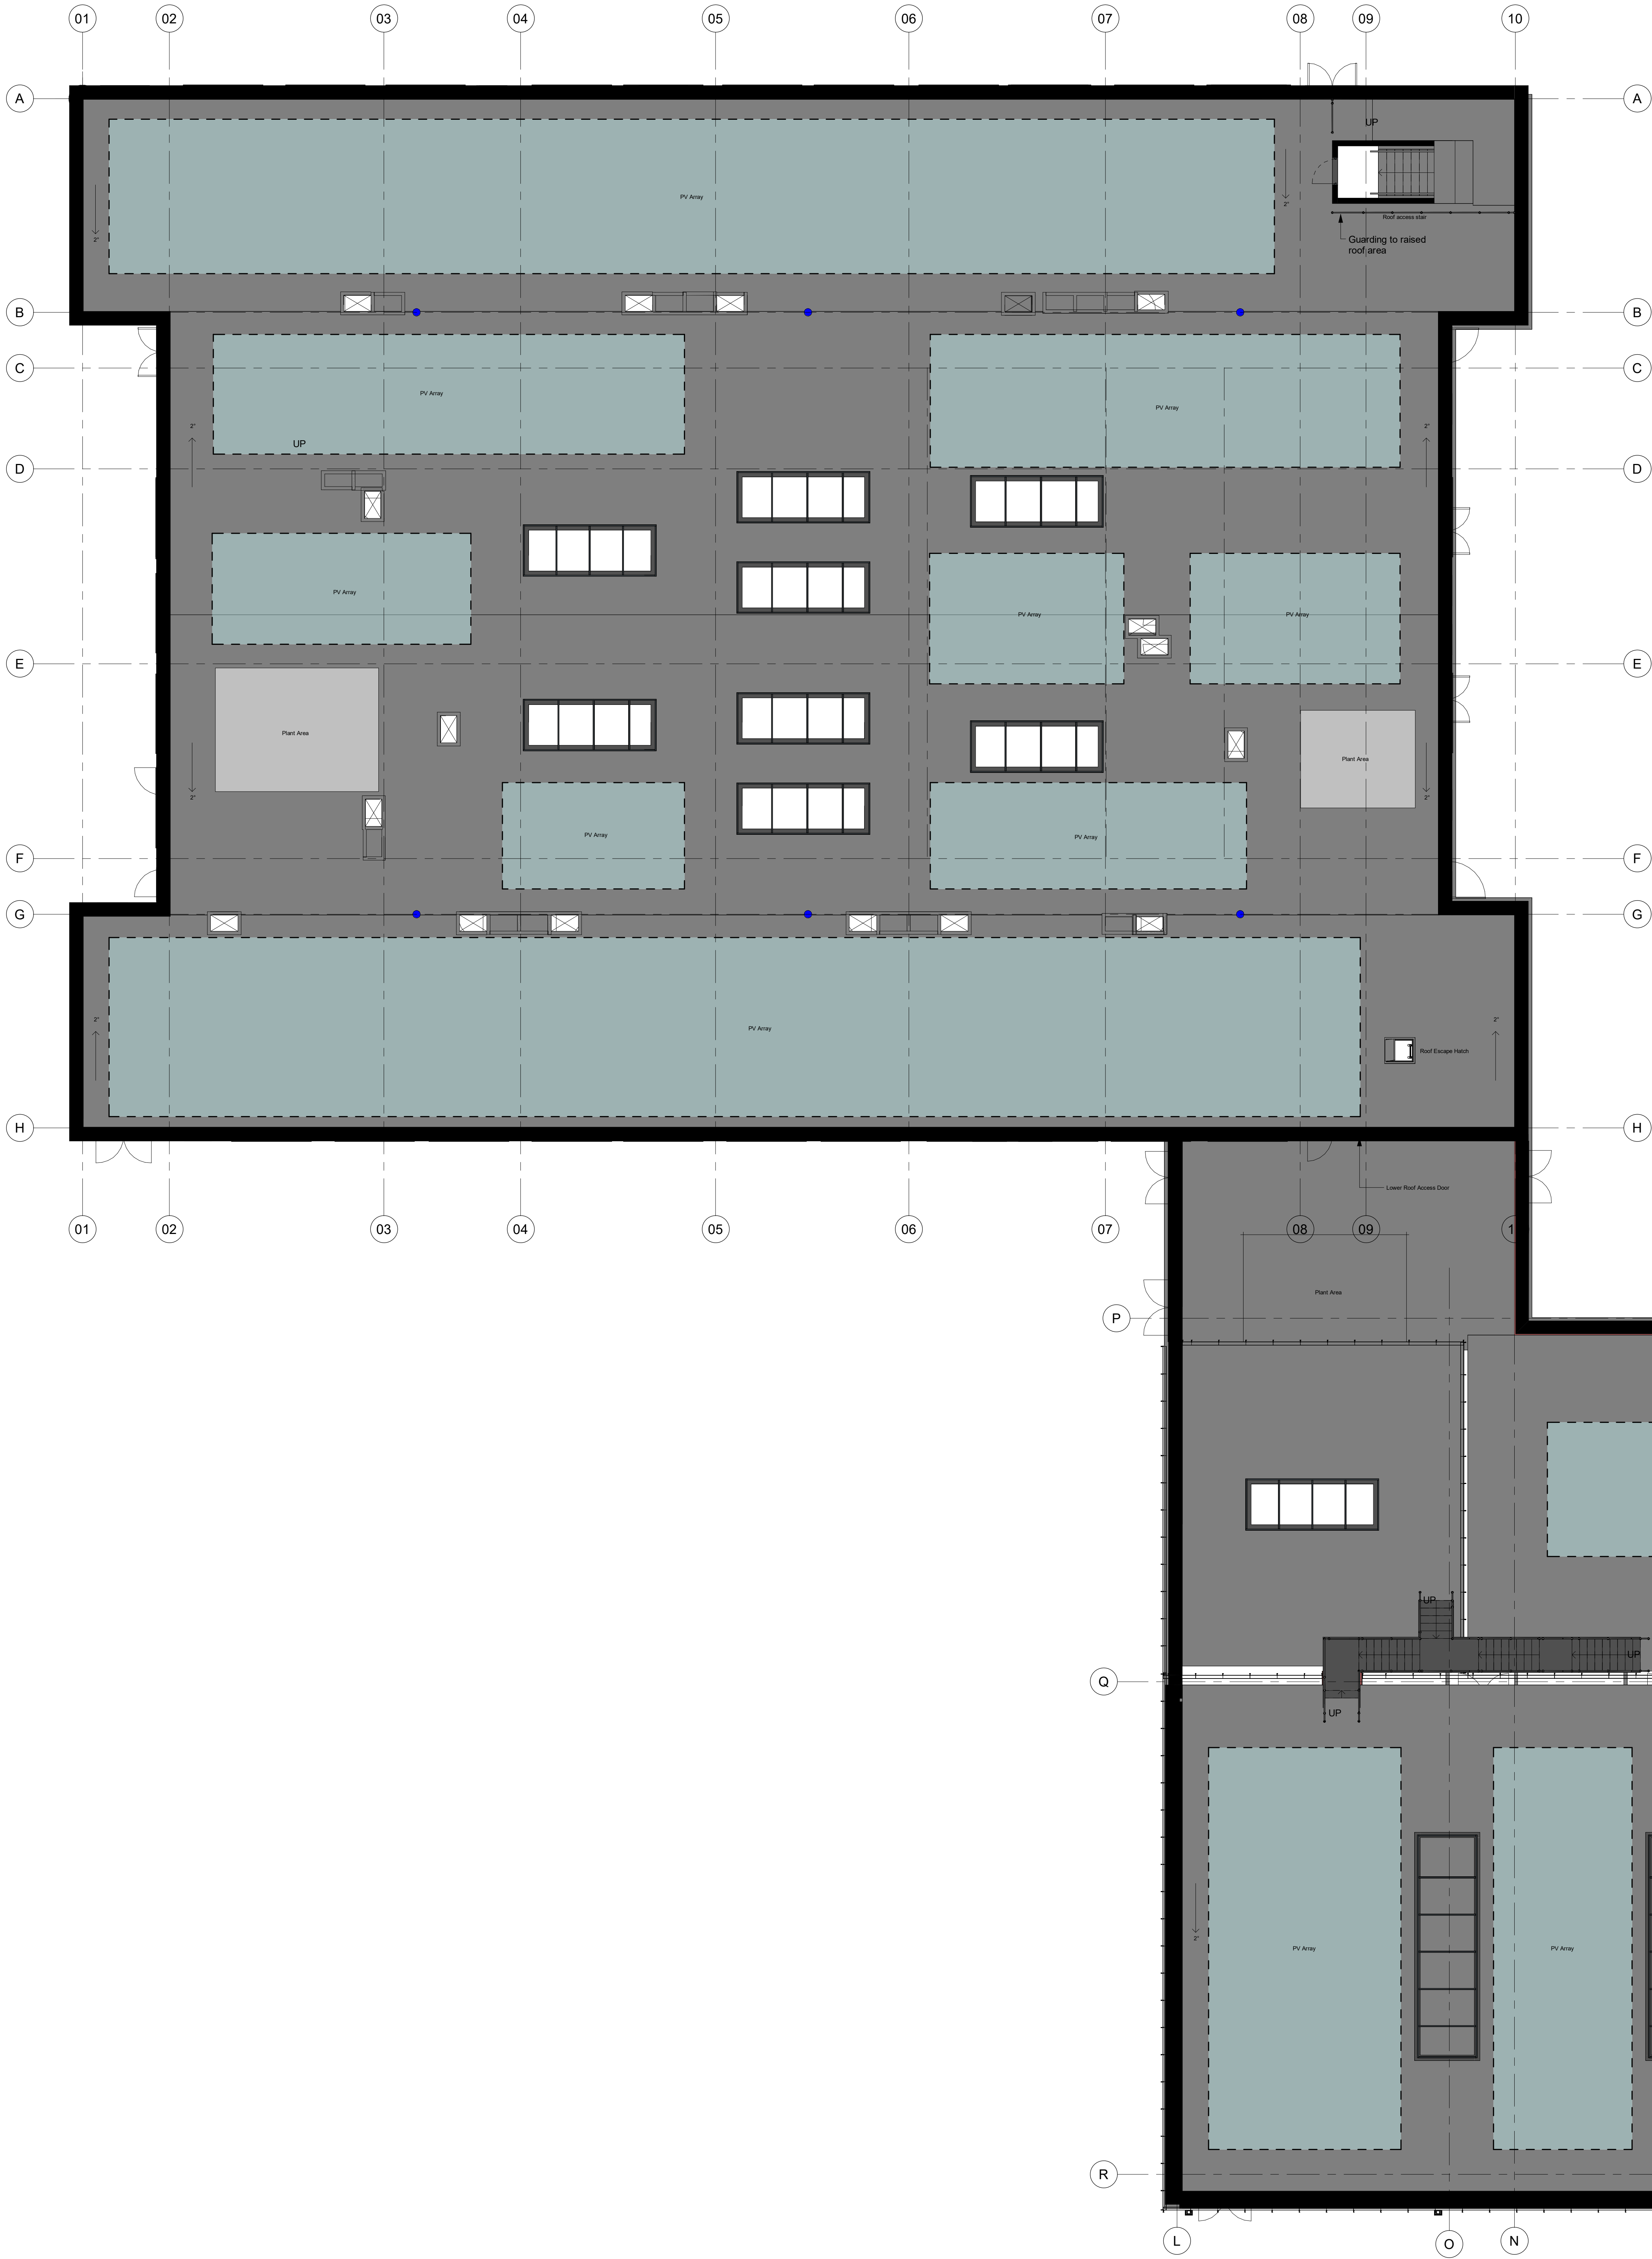

AHR Architects Ltd
5th Floor
55 Princess Street
Manchester
M2 4EW
United Kingdom

client name	Department for Education
project	Star Academy Radcliffe
drawing	Roof Plan
computer file	Radcliffe Star Academy Radcliffe\1013\AHR\22\02\0A\001.rvt
project number	2023.00187.000
drawing number	FS1013-AHR-01-RF-D-A-2003
scale	1 : 100 @A0
rev	P05
issue status	S4
This drawing is to be read in conjunction with all related drawings. All dimensions must be checked and verified on site before commencing any work or producing shop drawings. The contractor should be notified immediately of any discrepancy. This drawing is copyright and remains the property of AHR.	