


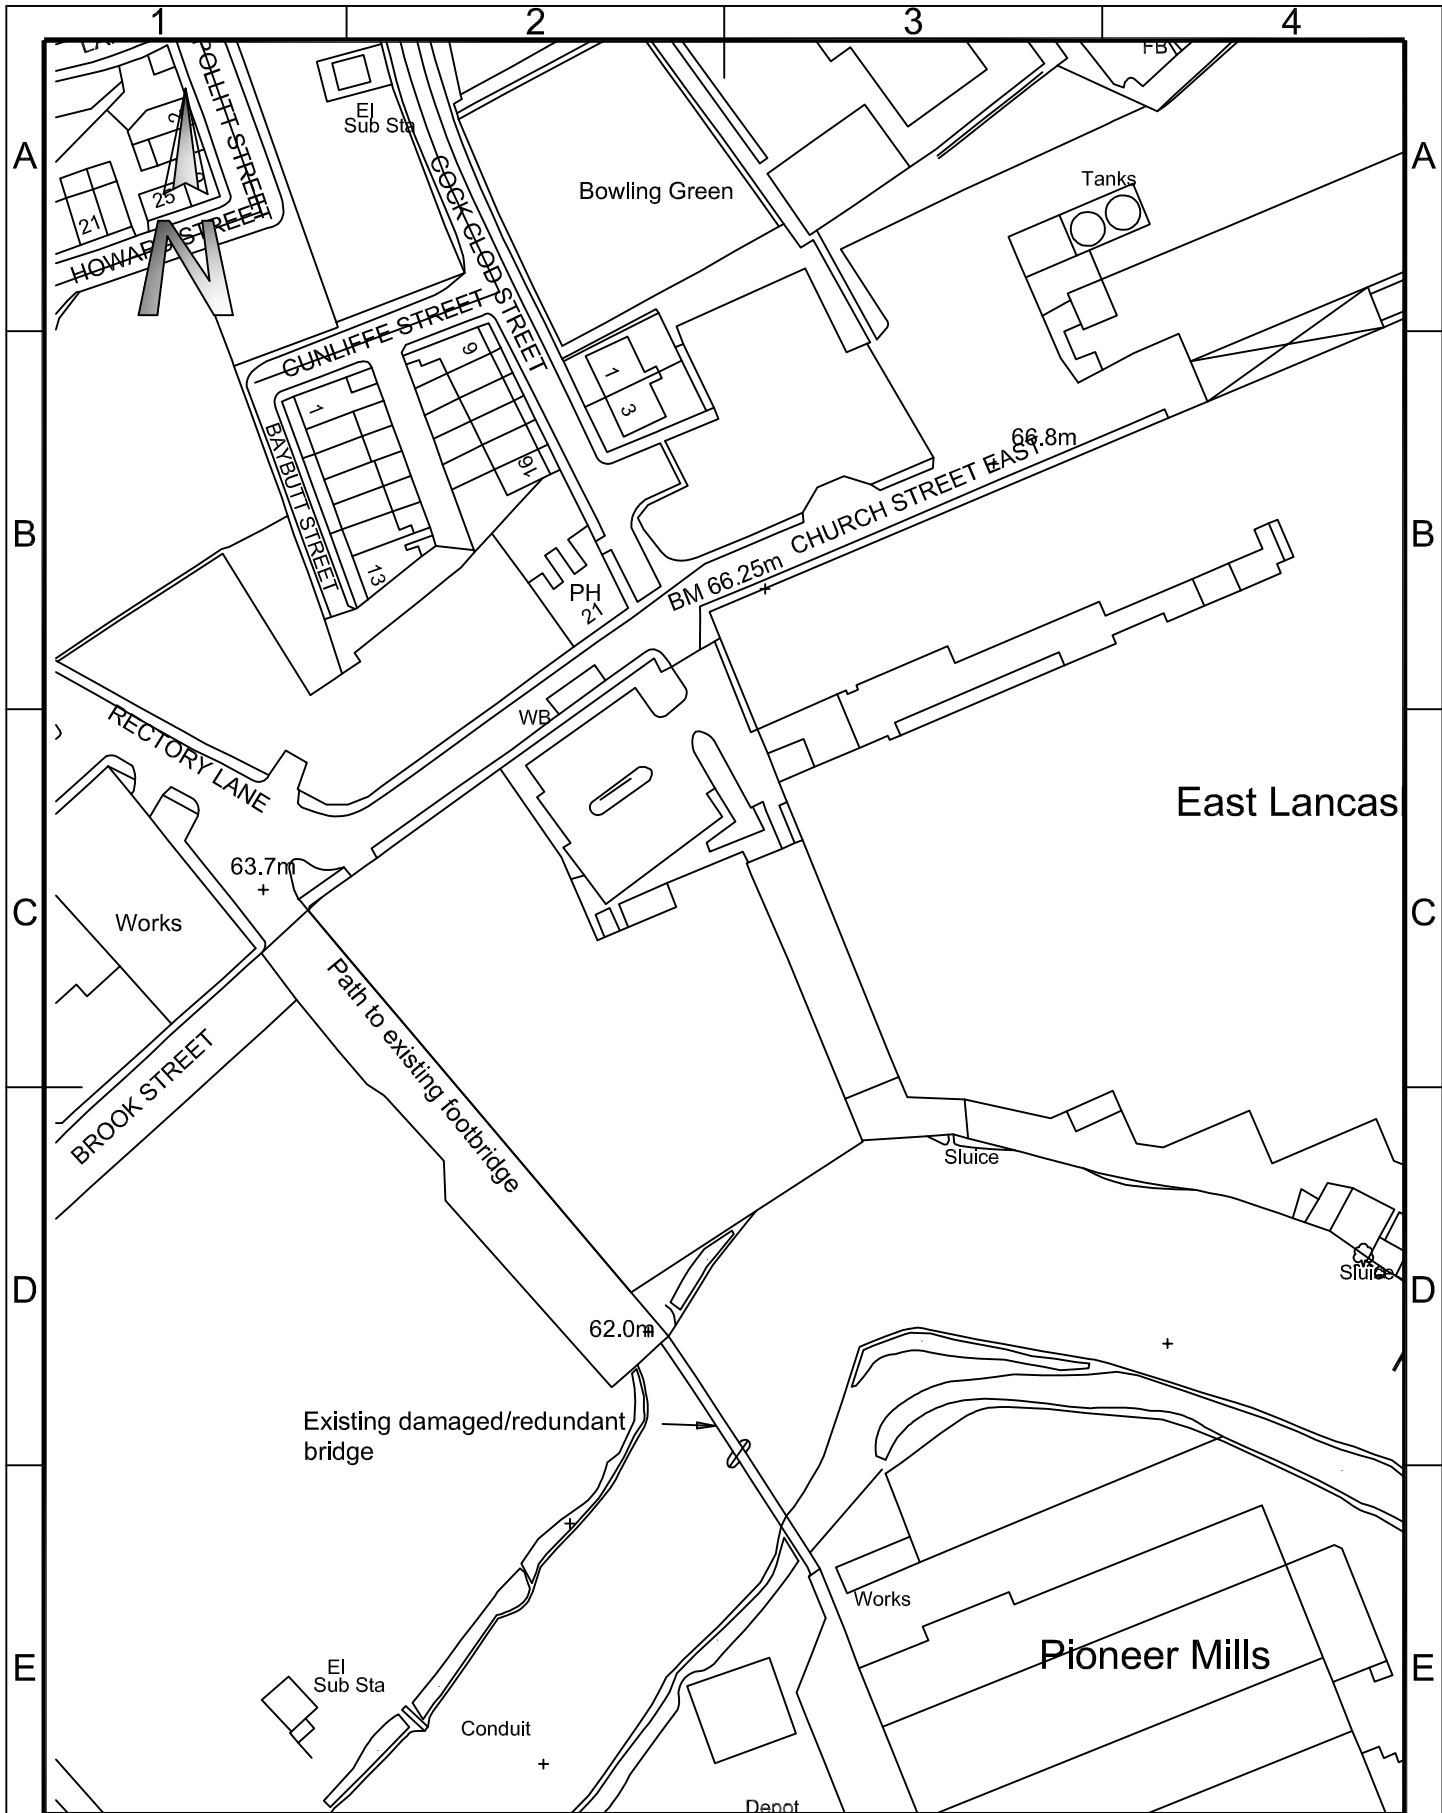

© Crown Copyright and database right 2016. Ordnance Survey 100023063.

Operations

Engineering Consultancy Services
3 Knowsley Place, Duke St, Bury BL9 0EJ
Tel: 0161-253-5000 Fax: 0161-253-5794
E-mail: engcon@bury.gov.uk
Internet: www.bury.gov.uk



Project Title
Milltown Street Cycle Bridge
Existing Site Plan

Scale	1:1250	Date	Feb 22
Drawn by	MN	Checked by	
Drawing No.	B142/3/P		Revision