


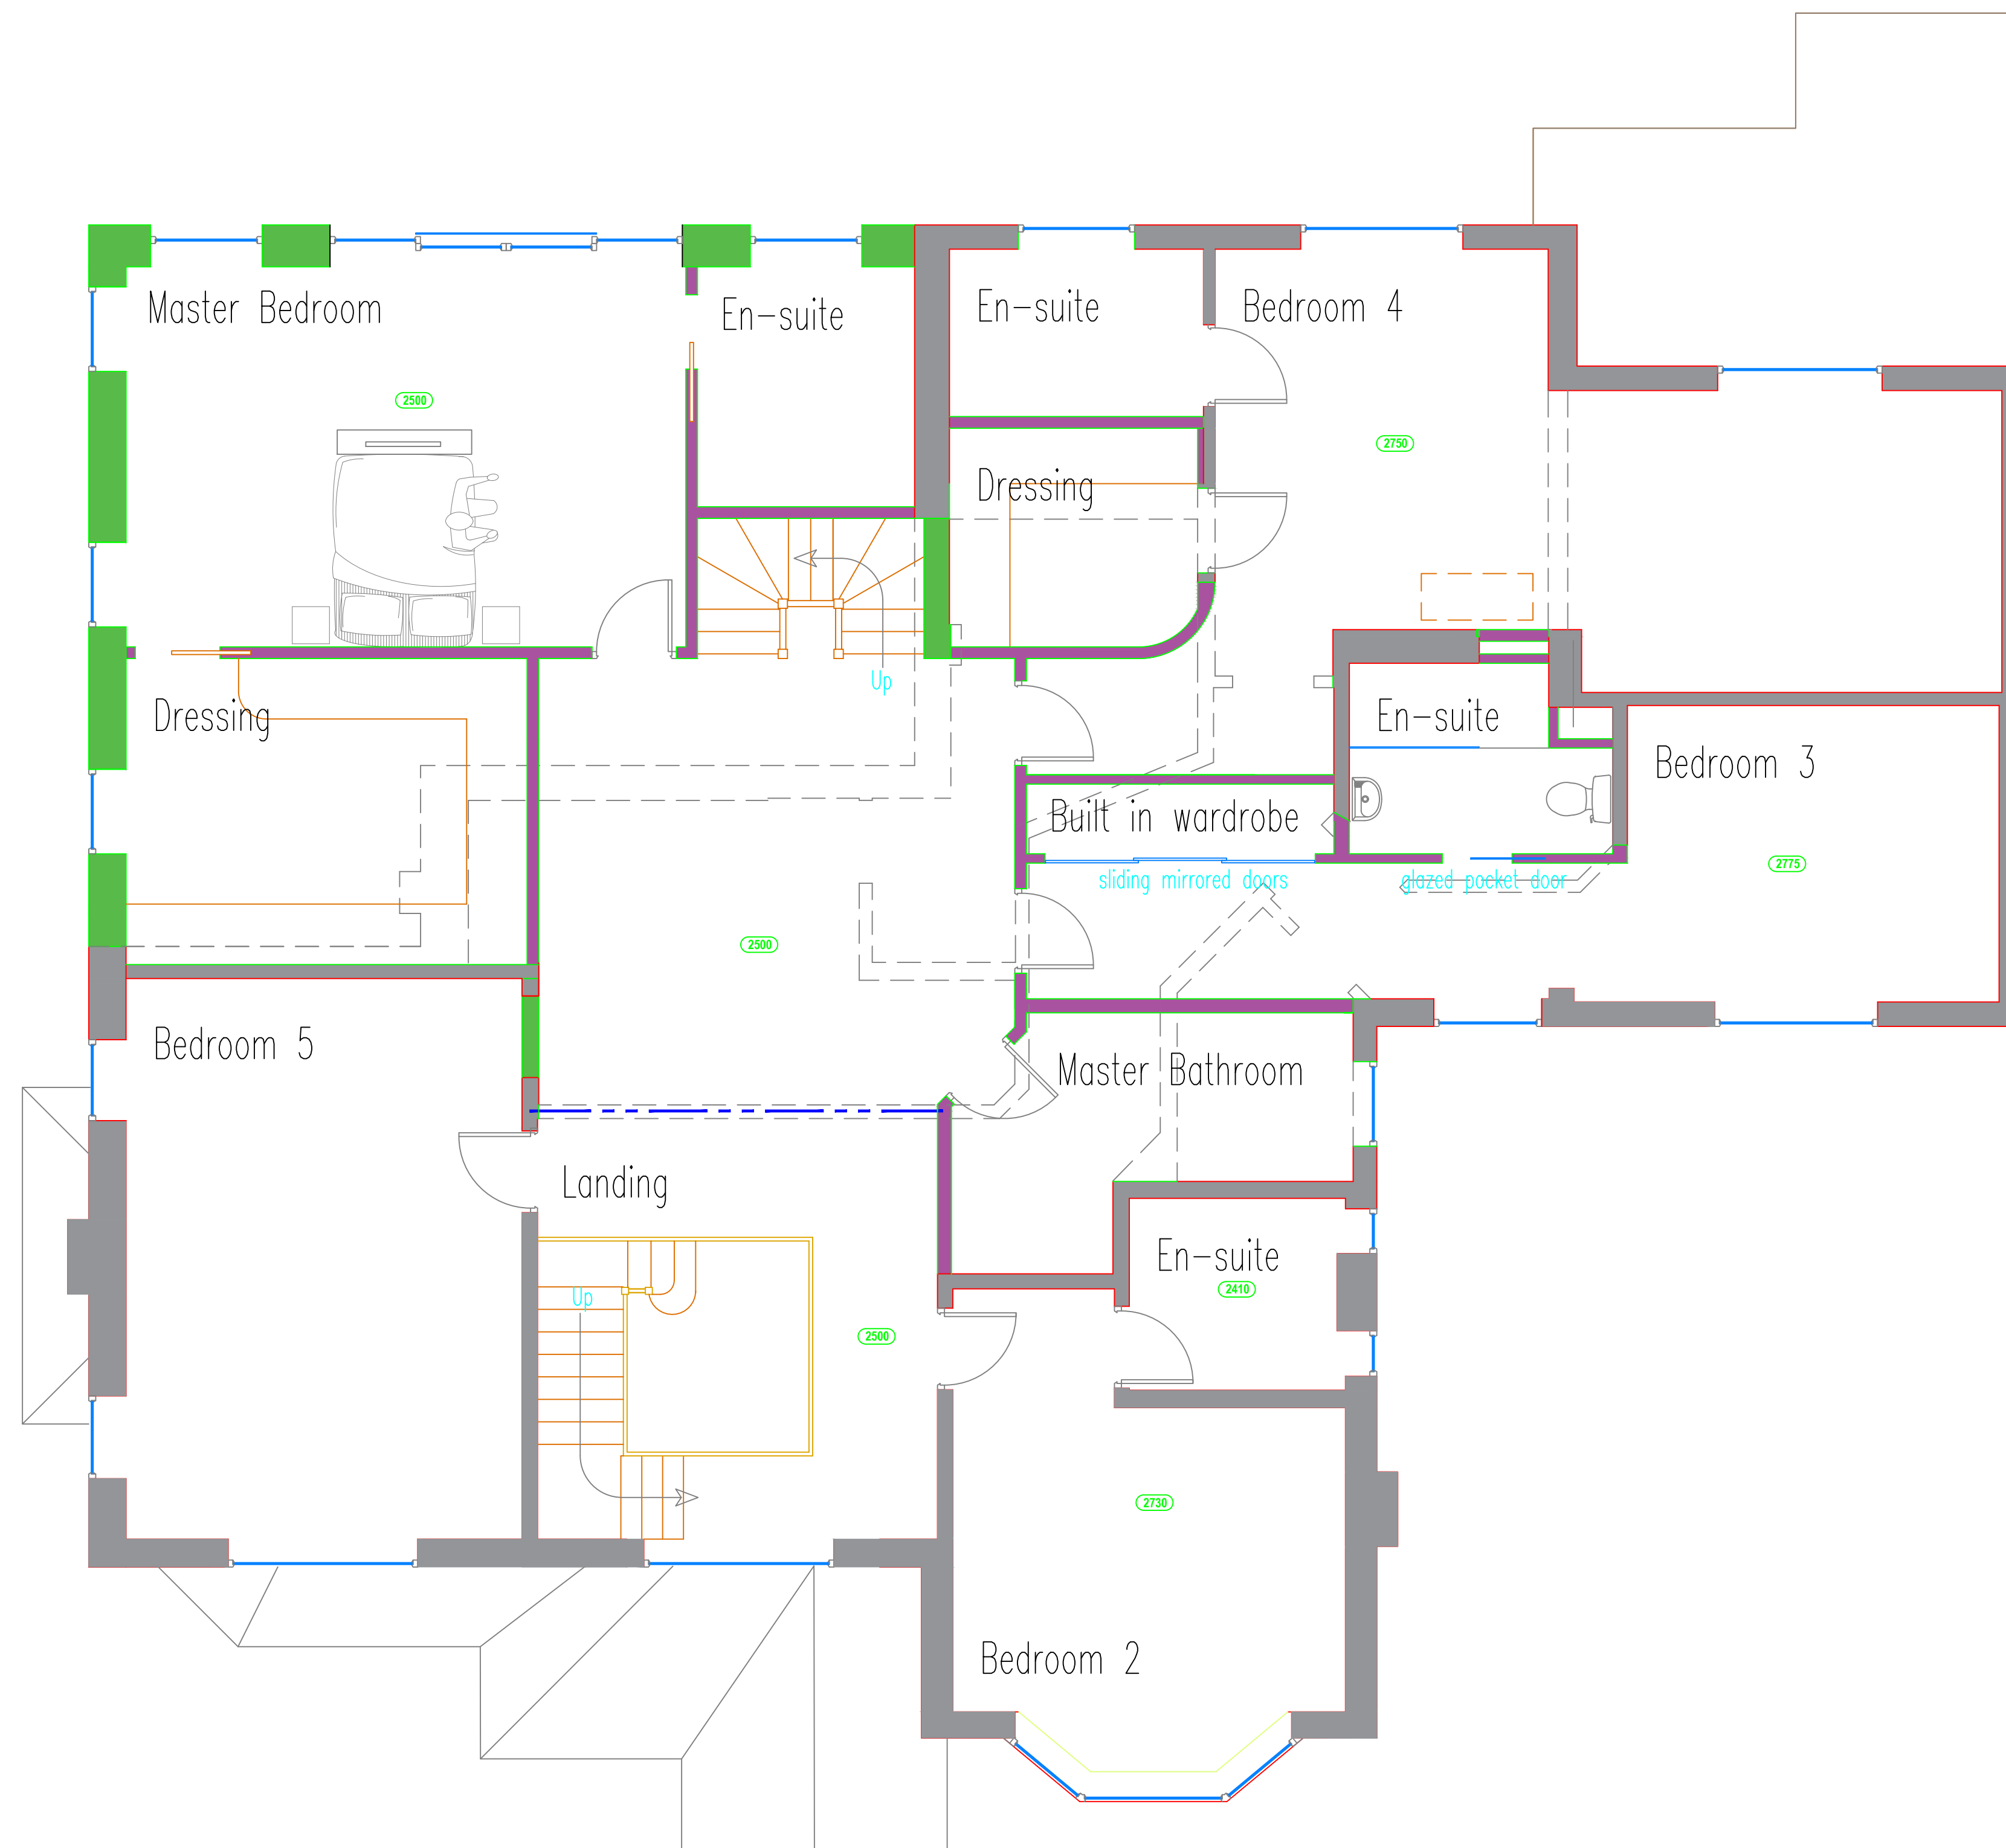

Proposed First Floor Plan

H	Issued for planning	5 Mar 22	DAP
G	Issued for comment	31 Jan 22	DAP
F	Issued for comment	21 Jan 22	DAP
E	Issued for comment	20 Jan 22	DAP
D	Issued for comment	23 Nov 21	DAP
C	Issued for comment	27 Sept 21	DAP
B	Issued for comment	6 Jun 21	DAP
A	Issued for comment	31 May 21	DAP
Rev.	Mod. Notes	Date	By

Client
Mr A Salim

Location
4 Castle Hill Road
Prestwich M25 OFR

Job Title
Proposed Alterations

Drawing Title
Proposed First Floor Plan

Scale 1:50	Sheet A1
Date Sept 21	Drawn by DAP

Dwg. No. 37/41-02	Rev. H
----------------------	-----------

