


Dimensioning

Figured dimensions only to be taken from these designs and drawings. Work to annotated dimensions only. All dimensions to be checked on site. Architectural designers to be informed immediately of any discrepancies before work proceeds. Drawings are to be read in conjunction with relevant specifications, structural engineers and service engineers' drawings.

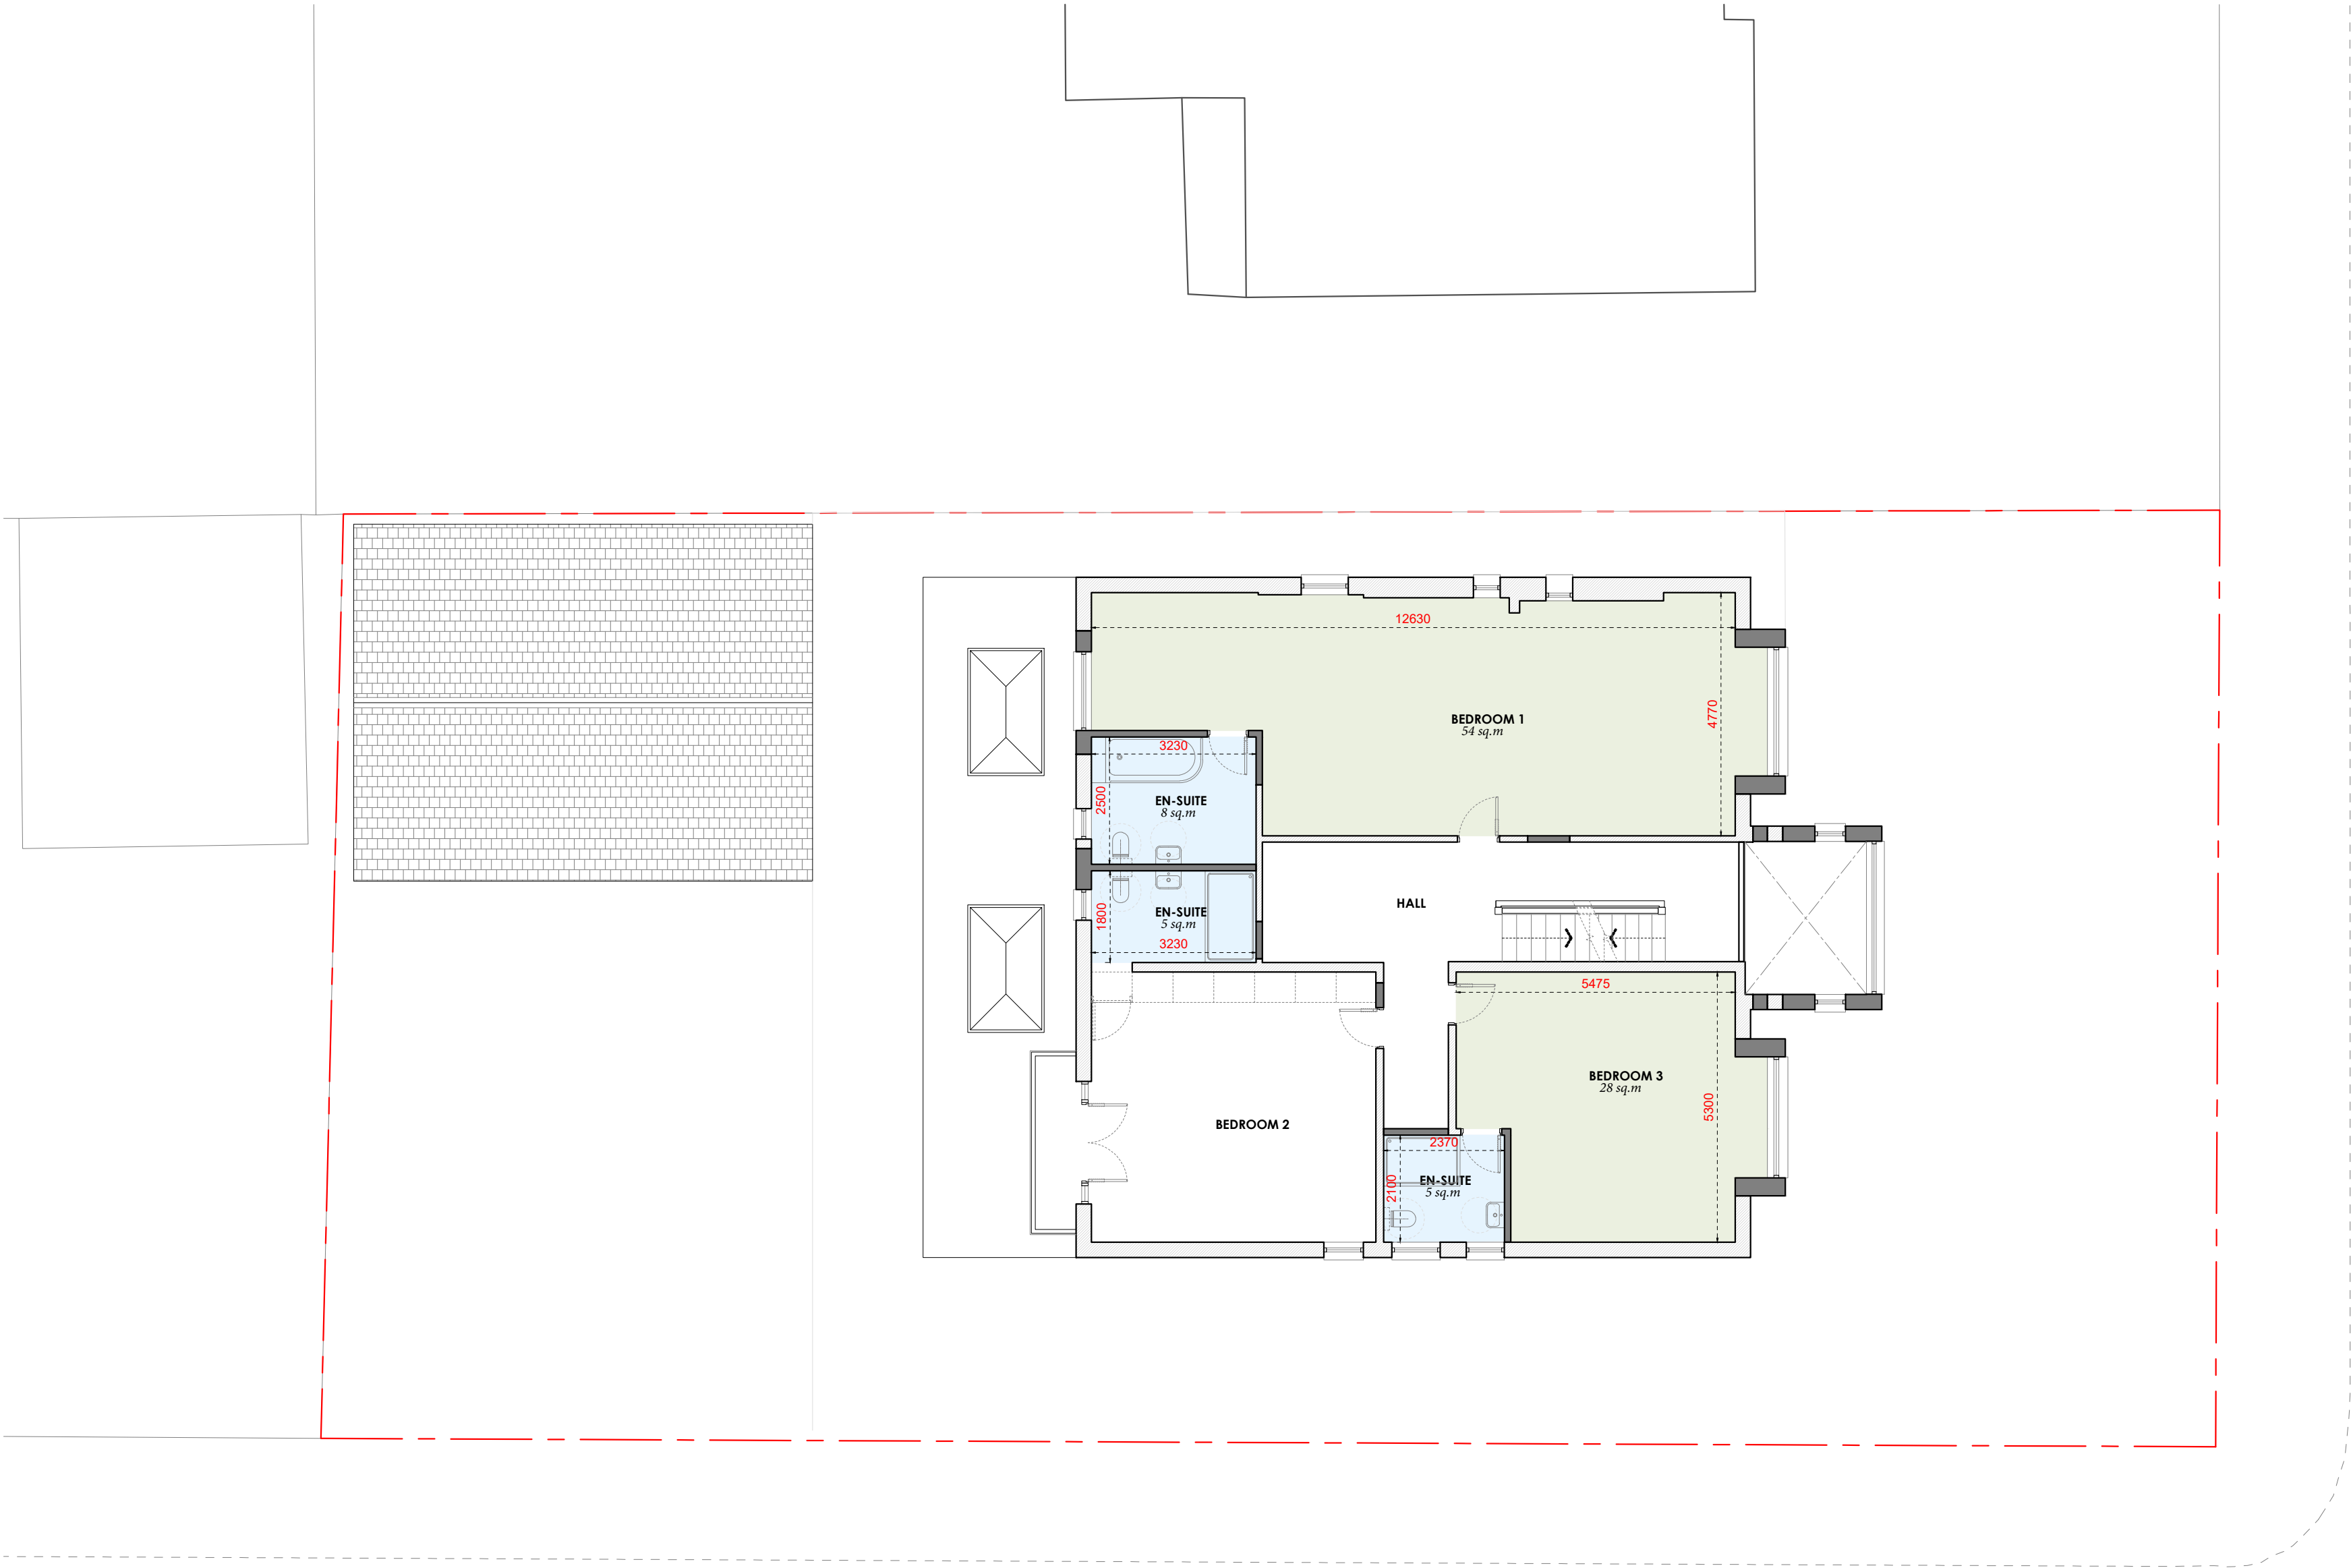

PROPOSED FIRST FLOOR PLAN
1:100 @ A2



Rev	Date	Description
-	27/03/25	Issued to client for comments



S A L E E M
ARCHITECTS

Architecture | Masterplanning | Graphics

CLIENT:	REV:
Homeowner	
PROJECT:	DATE:
121 Park Road Prestwich M25 0DU	March 2025
TITLE:	DRAWING NO.
Proposed Plans	Sheet 8
SCALE:	
1:100 @ A2	