



EXISTING ELEVATIONS 1 : 100




PROPOSED ELEVATIONS 1 : 100

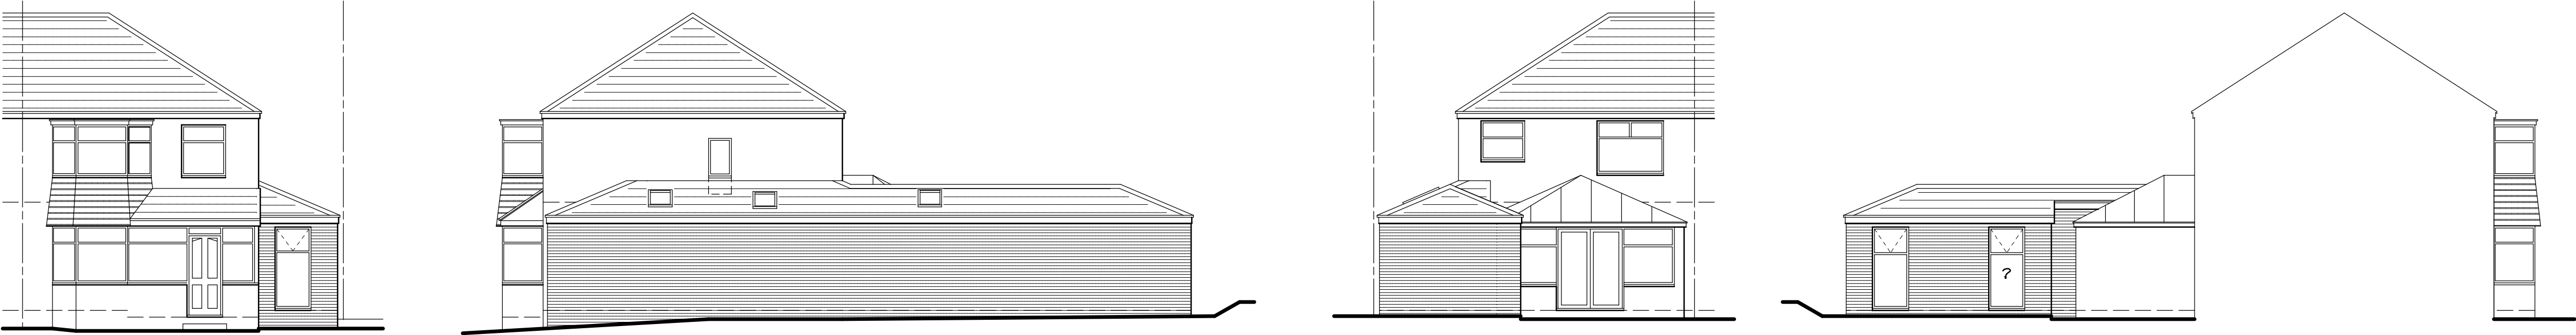

LOCATION PLAN 1 : 1250

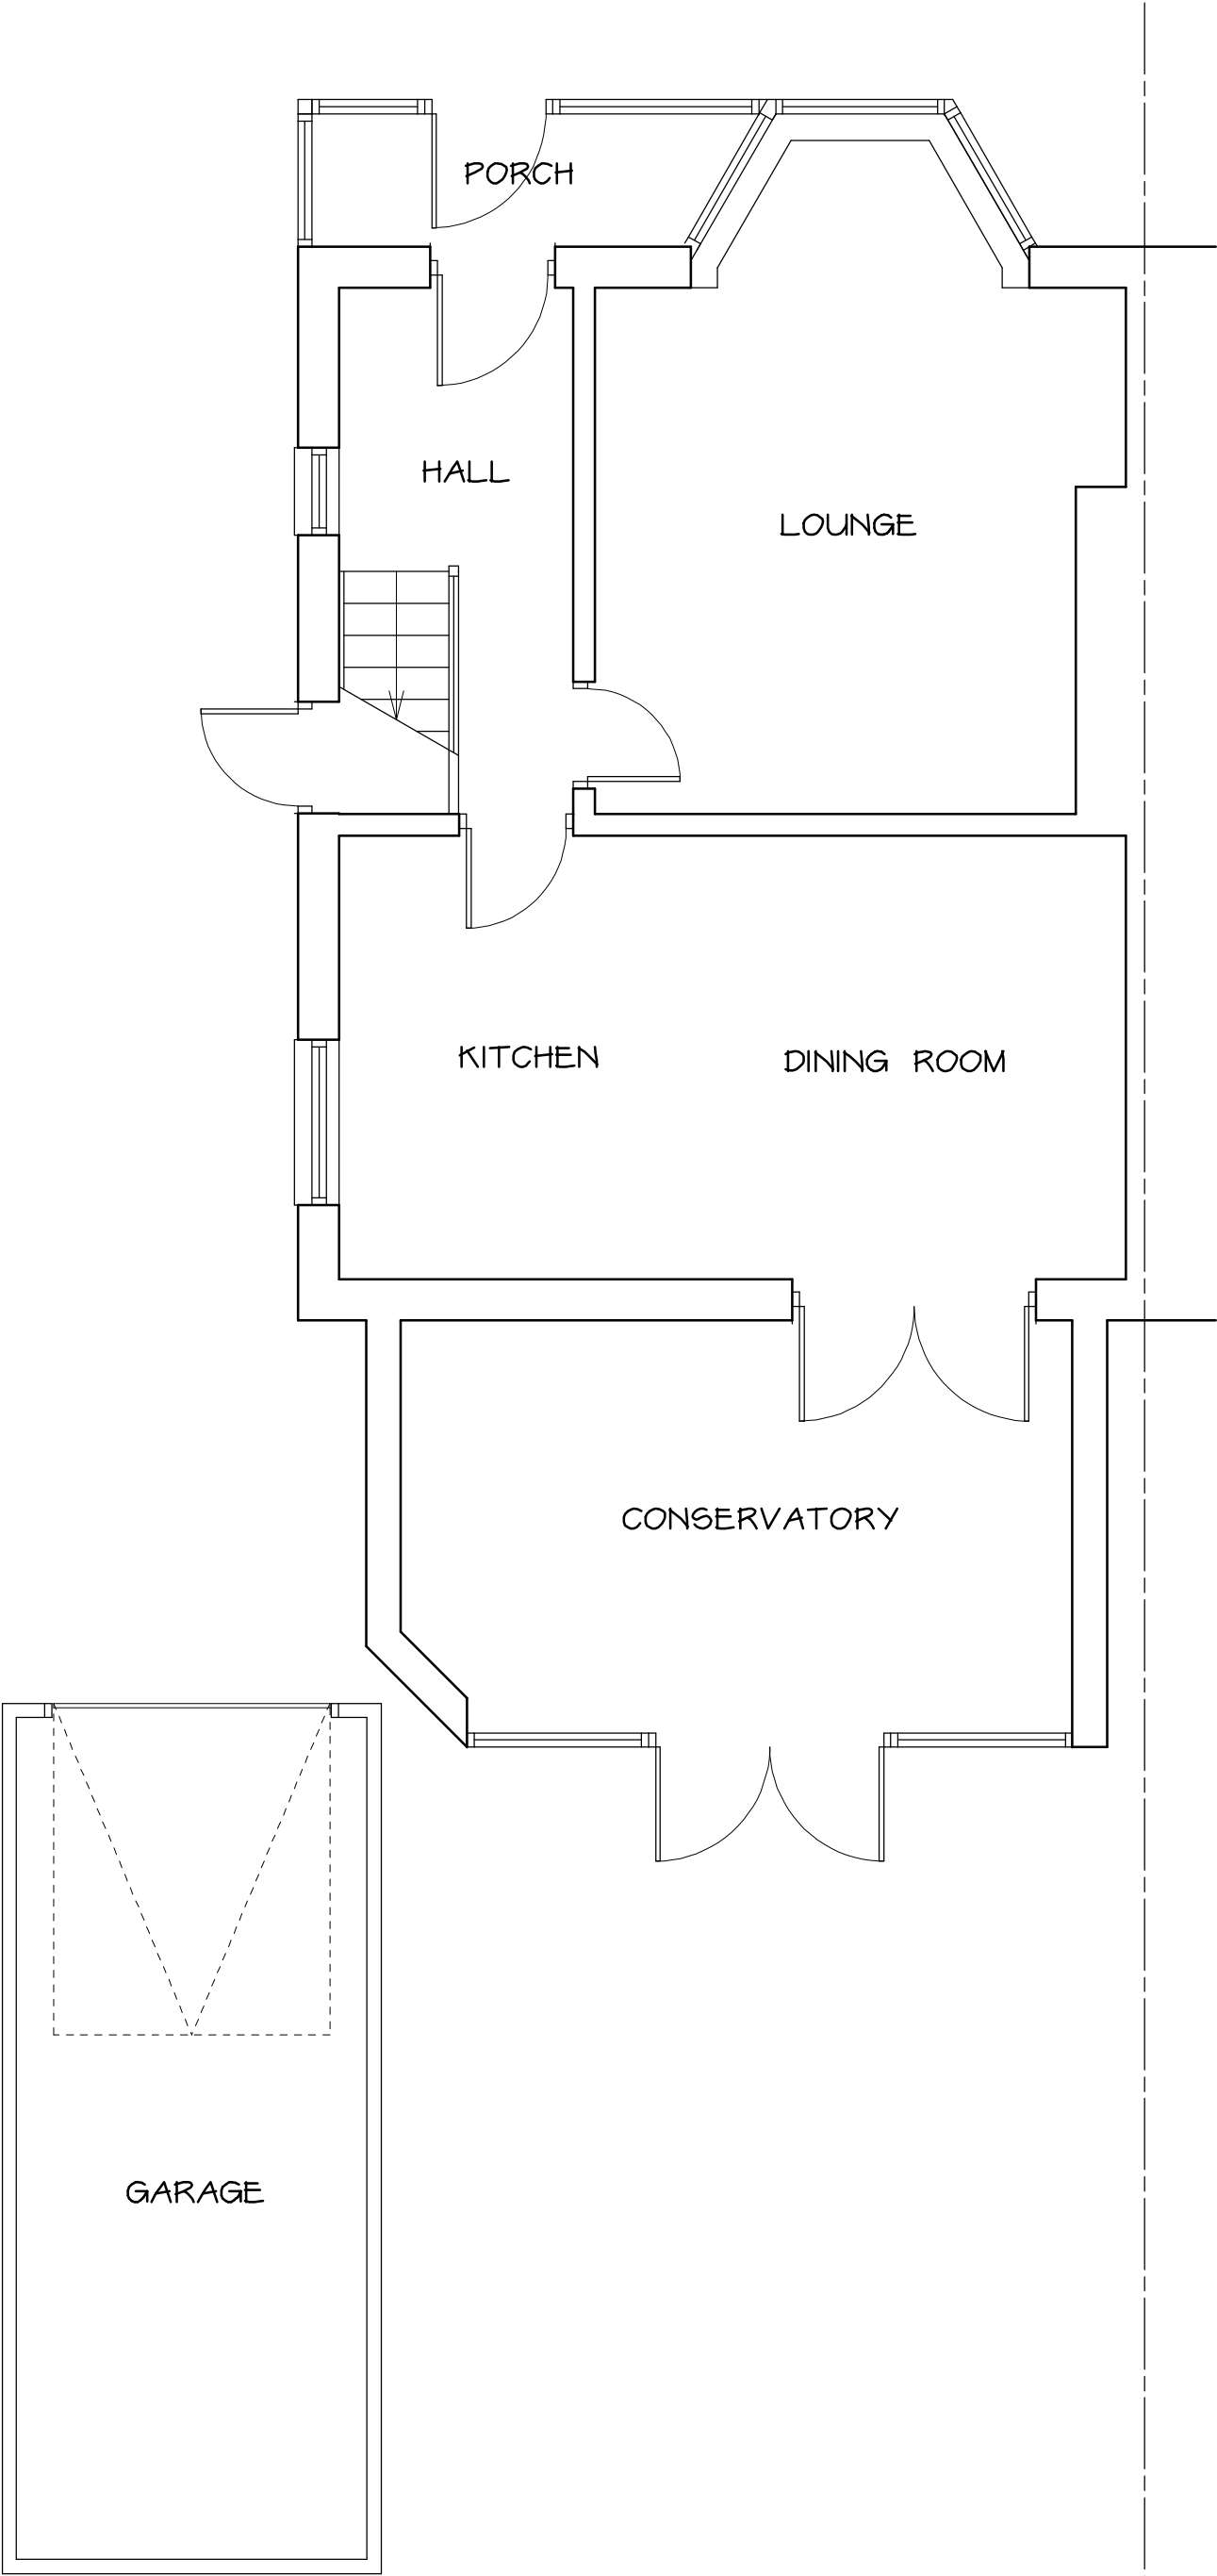


EXISTING GROUND FLOOR PLAN 1 : 50

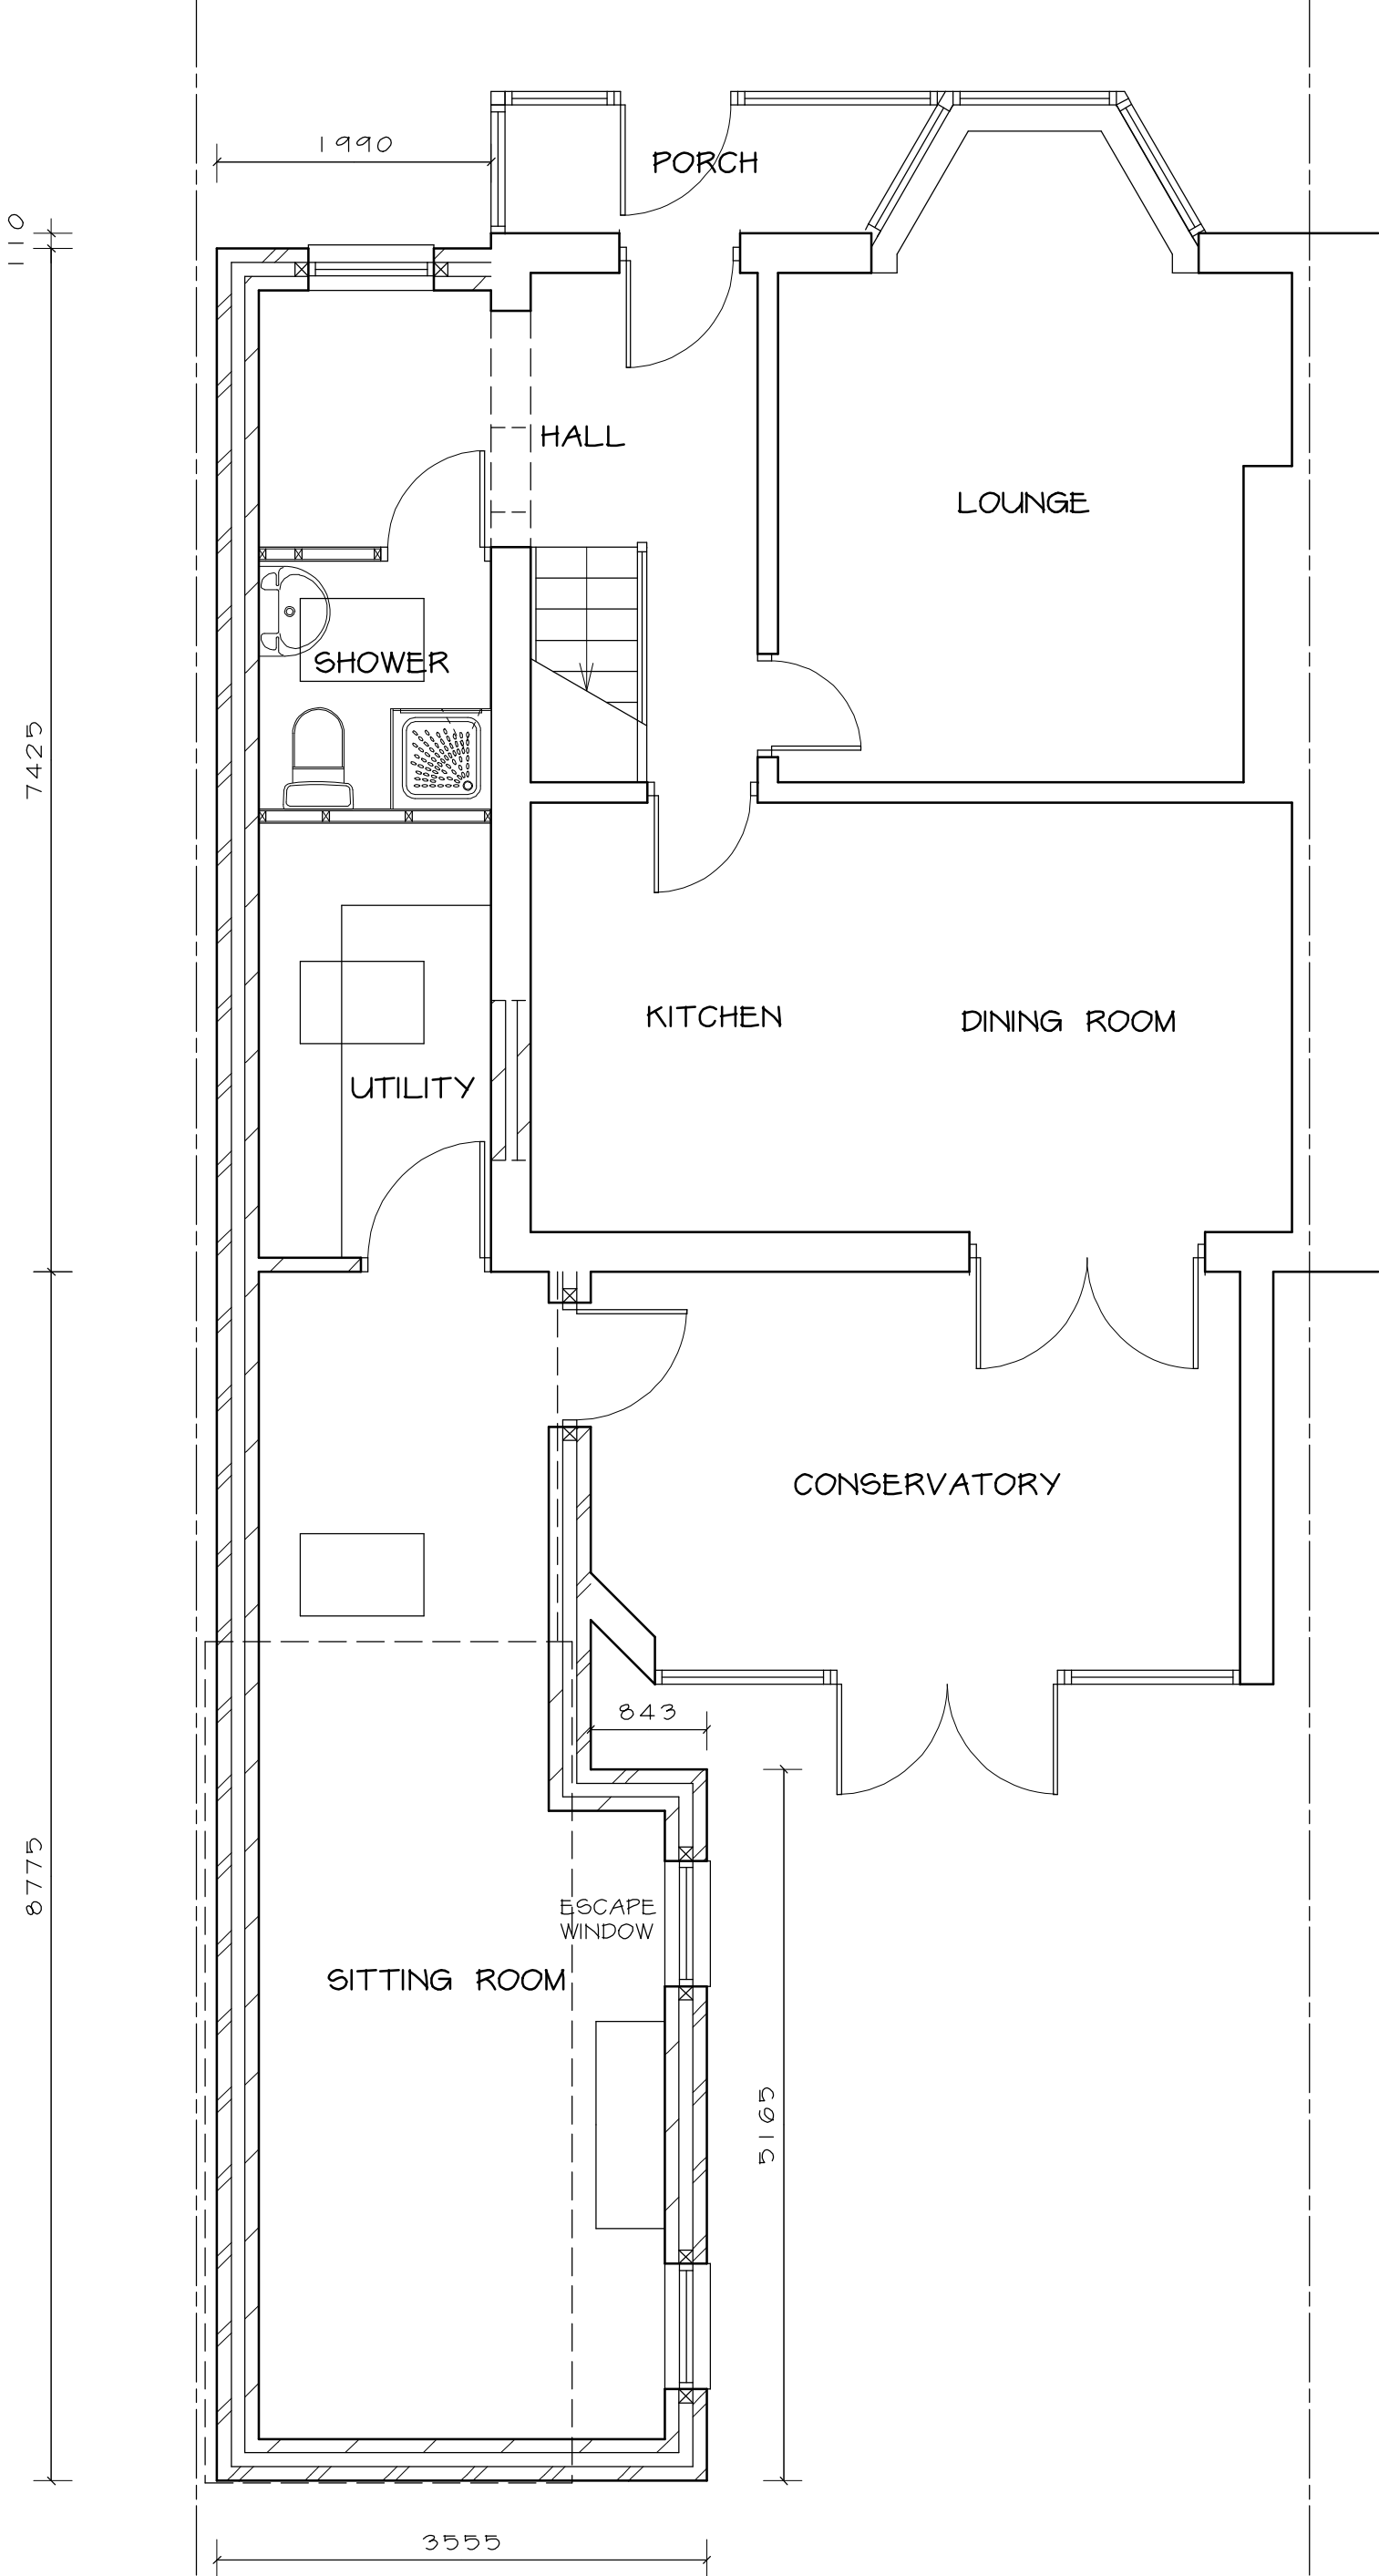

PROPOSED GROUND FLOOR PLAN 1 : 50

NOTE - DIMENSIONS TO BE CHECKED ON SITE BY THE CONTRACTOR, ONCE THE GARAGE HAS BEEN REMOVED, TO ENSURE NO AERIAL NOR SUBSOIL ENCROACHMENT OF THE BOUNDARY

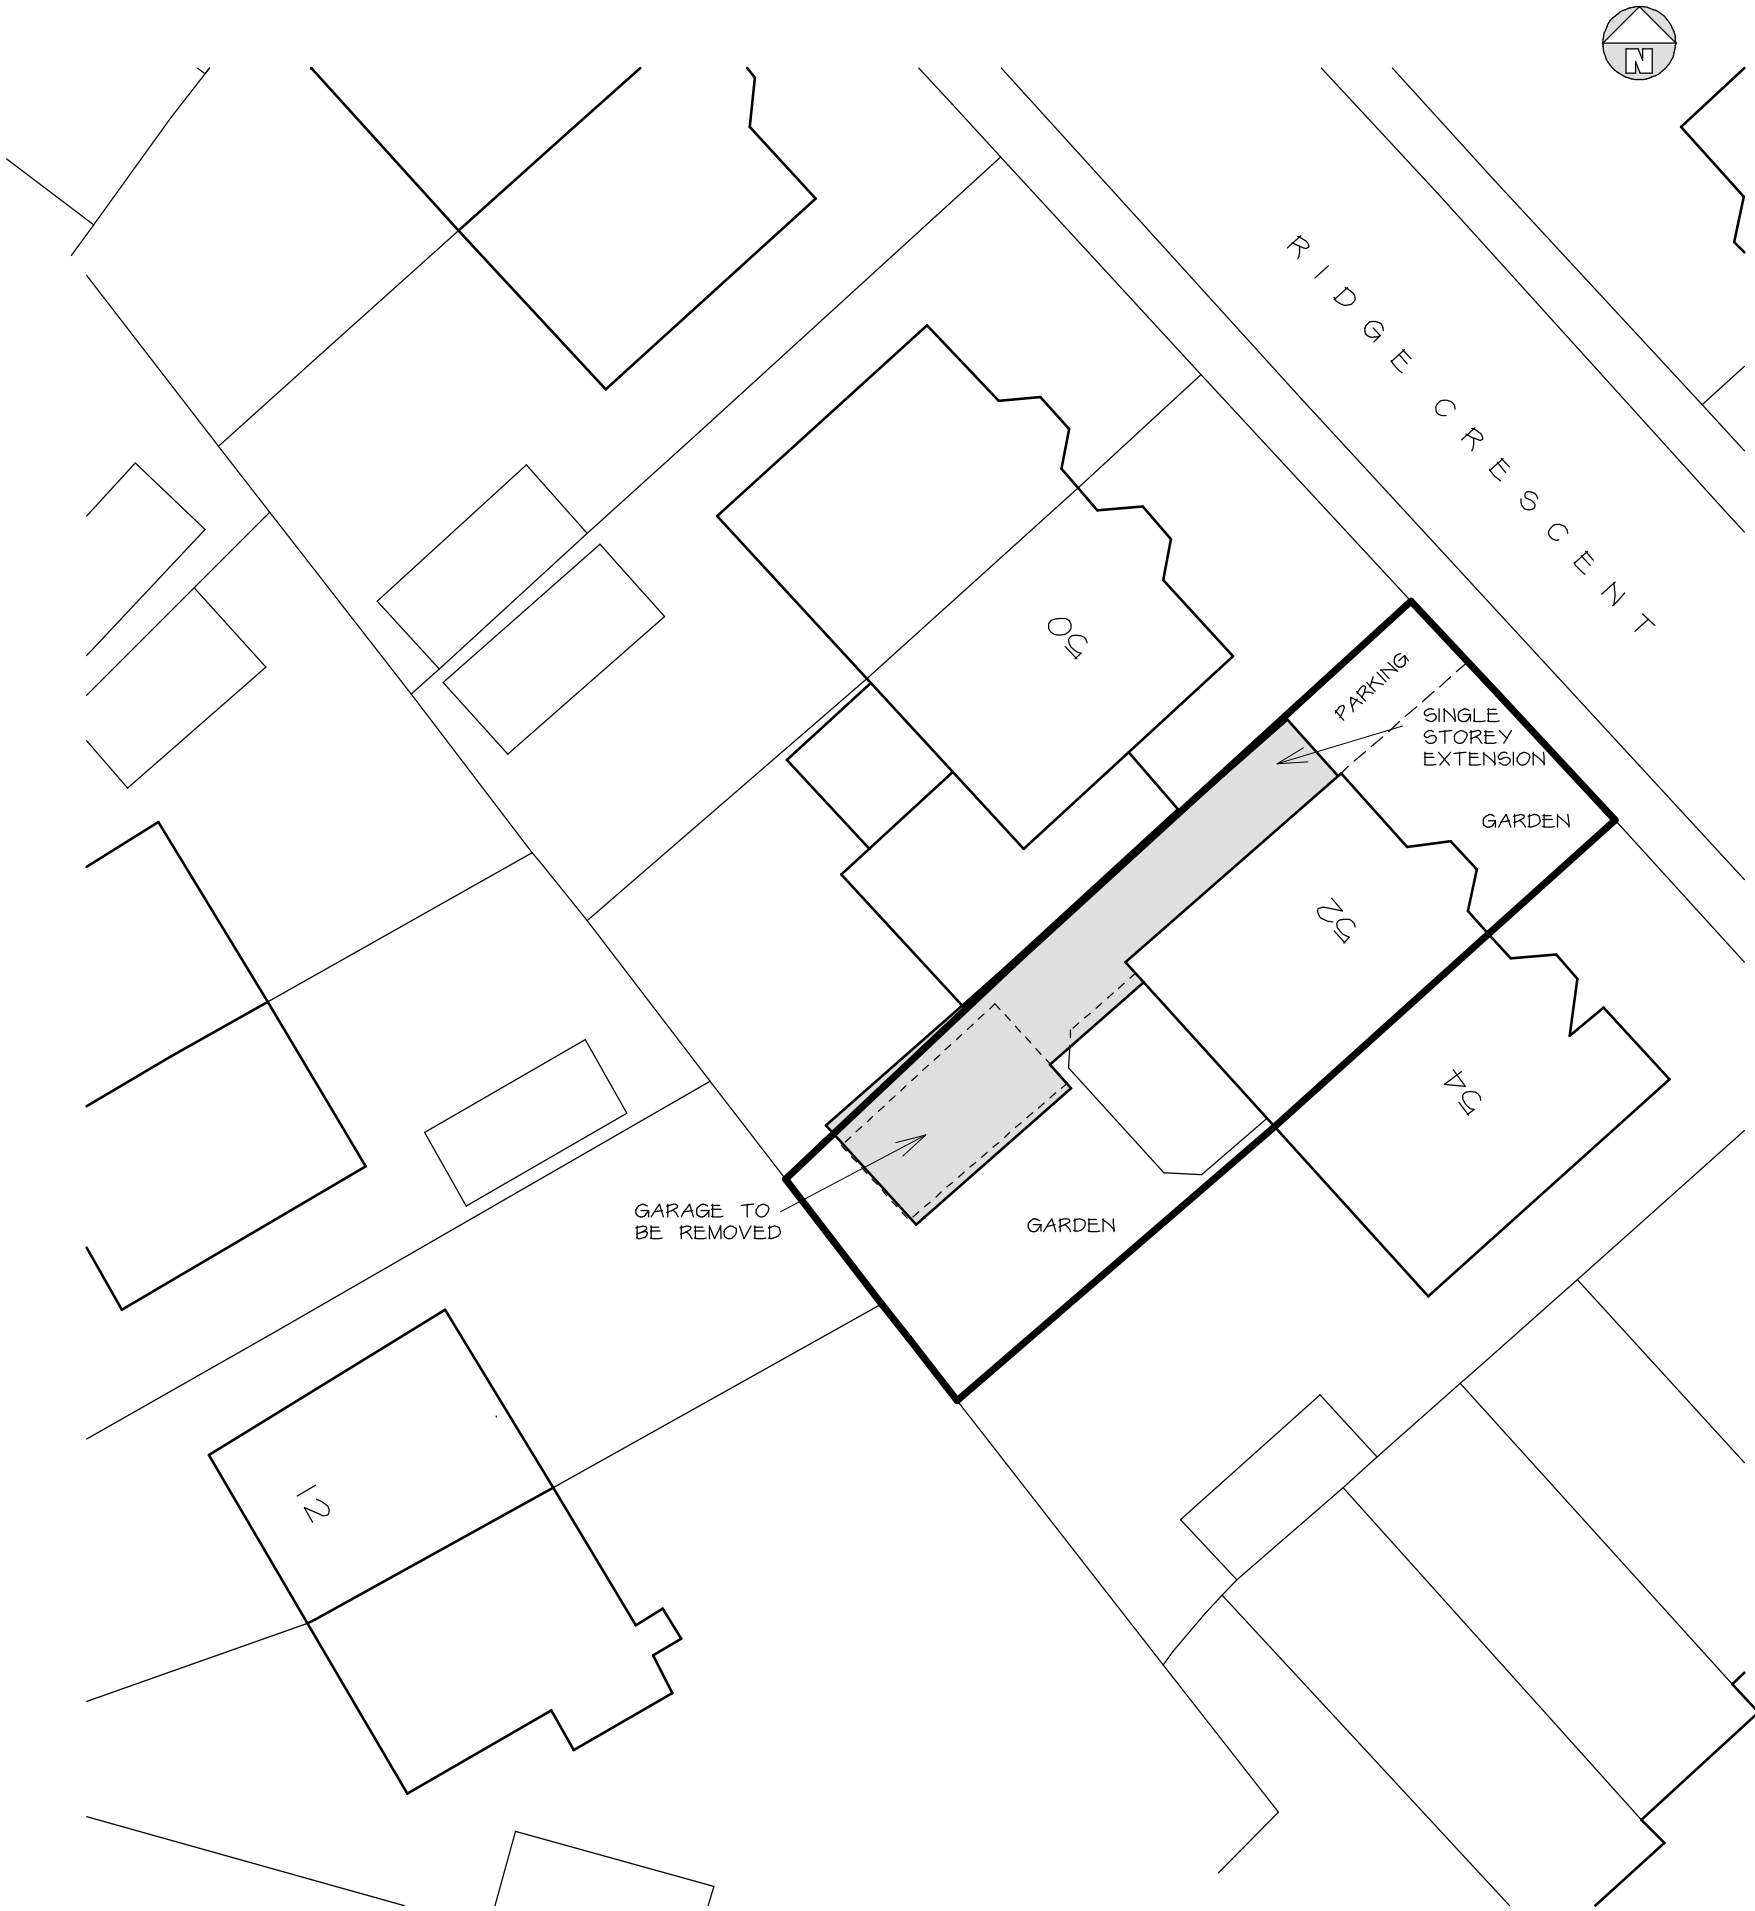

SITE PLAN 1 : 200

MATERIALS
EXTERNAL WALLS - BRICKWORK TO MATCH EXISTING
ROOF - ROOF TILES TO MATCH EXISTING

Telephone 0161 643 2422

Northside Plans Ltd

Planning and Building Design

116 Simister Lane Prestwich Manchester M25 2SB

Project

SINGLE STOREY SIDE AND REAR EXTENSION
52 RIDGE CRESCENT
WHITEFIELD

Title

FLOOR PLANS, ELEVATIONS
AND SITE PLAN

Scale 1:50 1:100 1:200 (A1) Date 09/2020
Drawn by NIGEL TAM6 Dwg.no. 52RC/11A