




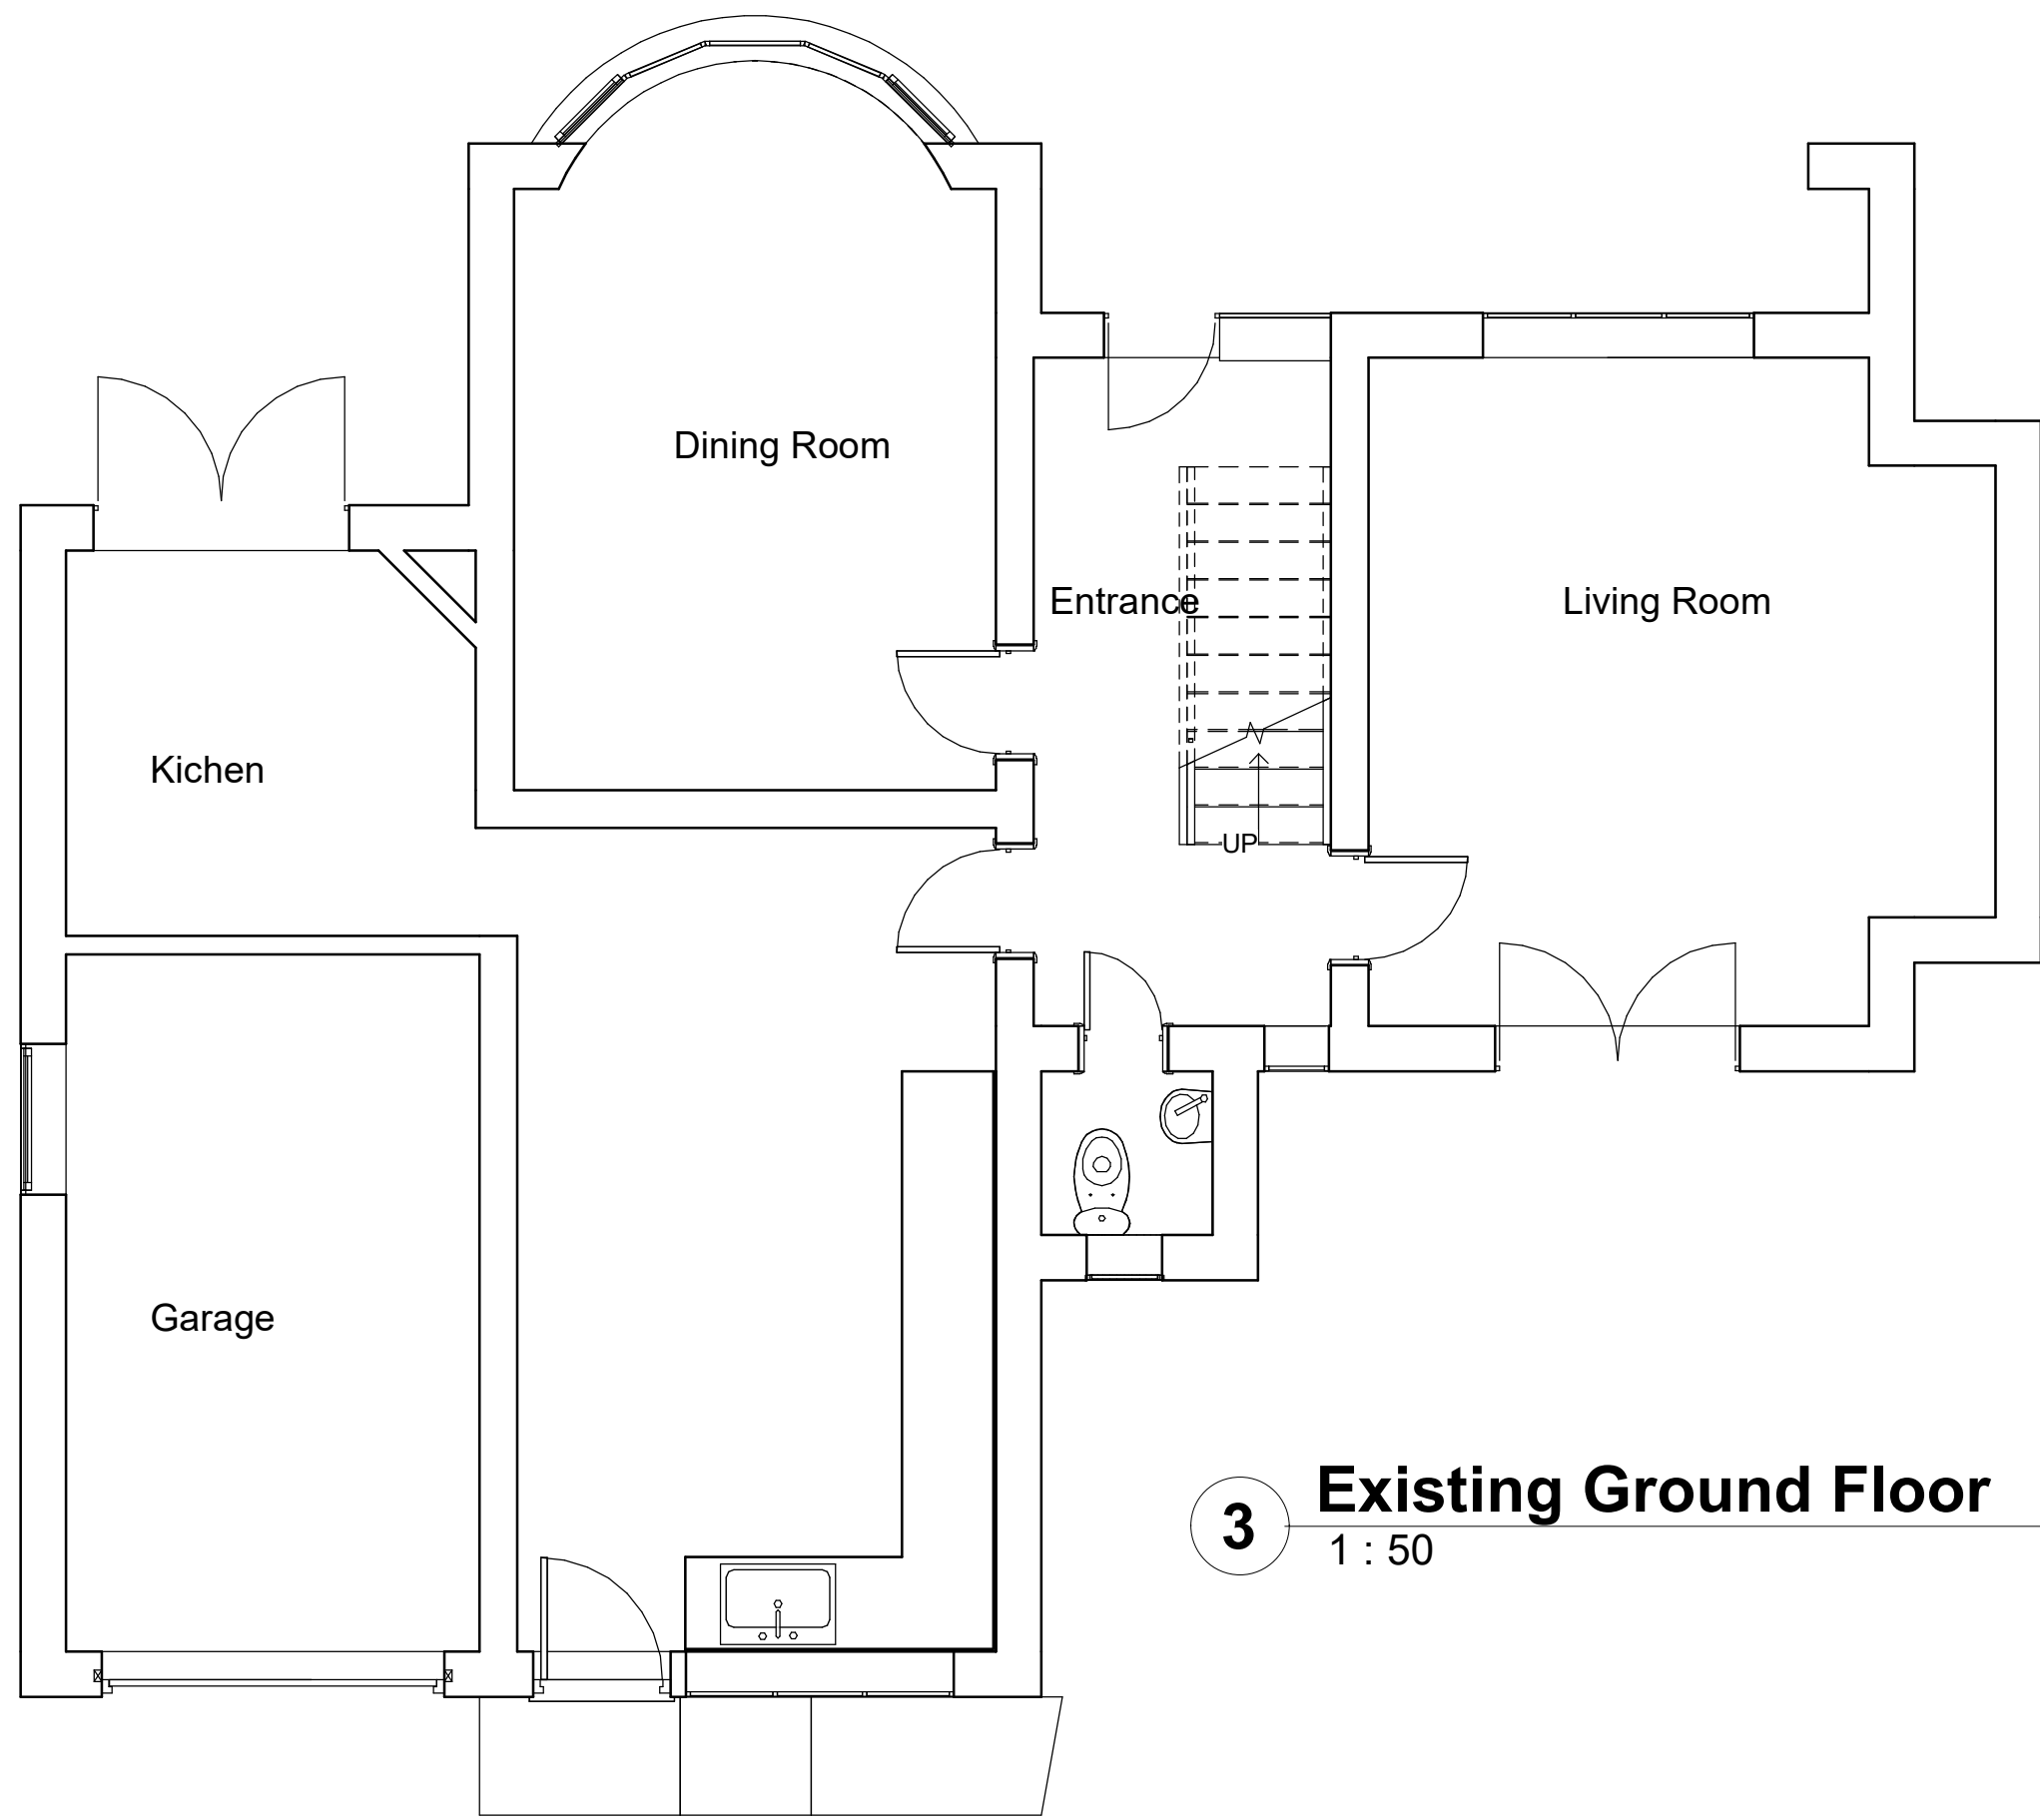



3 Existing Ground Floor
1 : 50

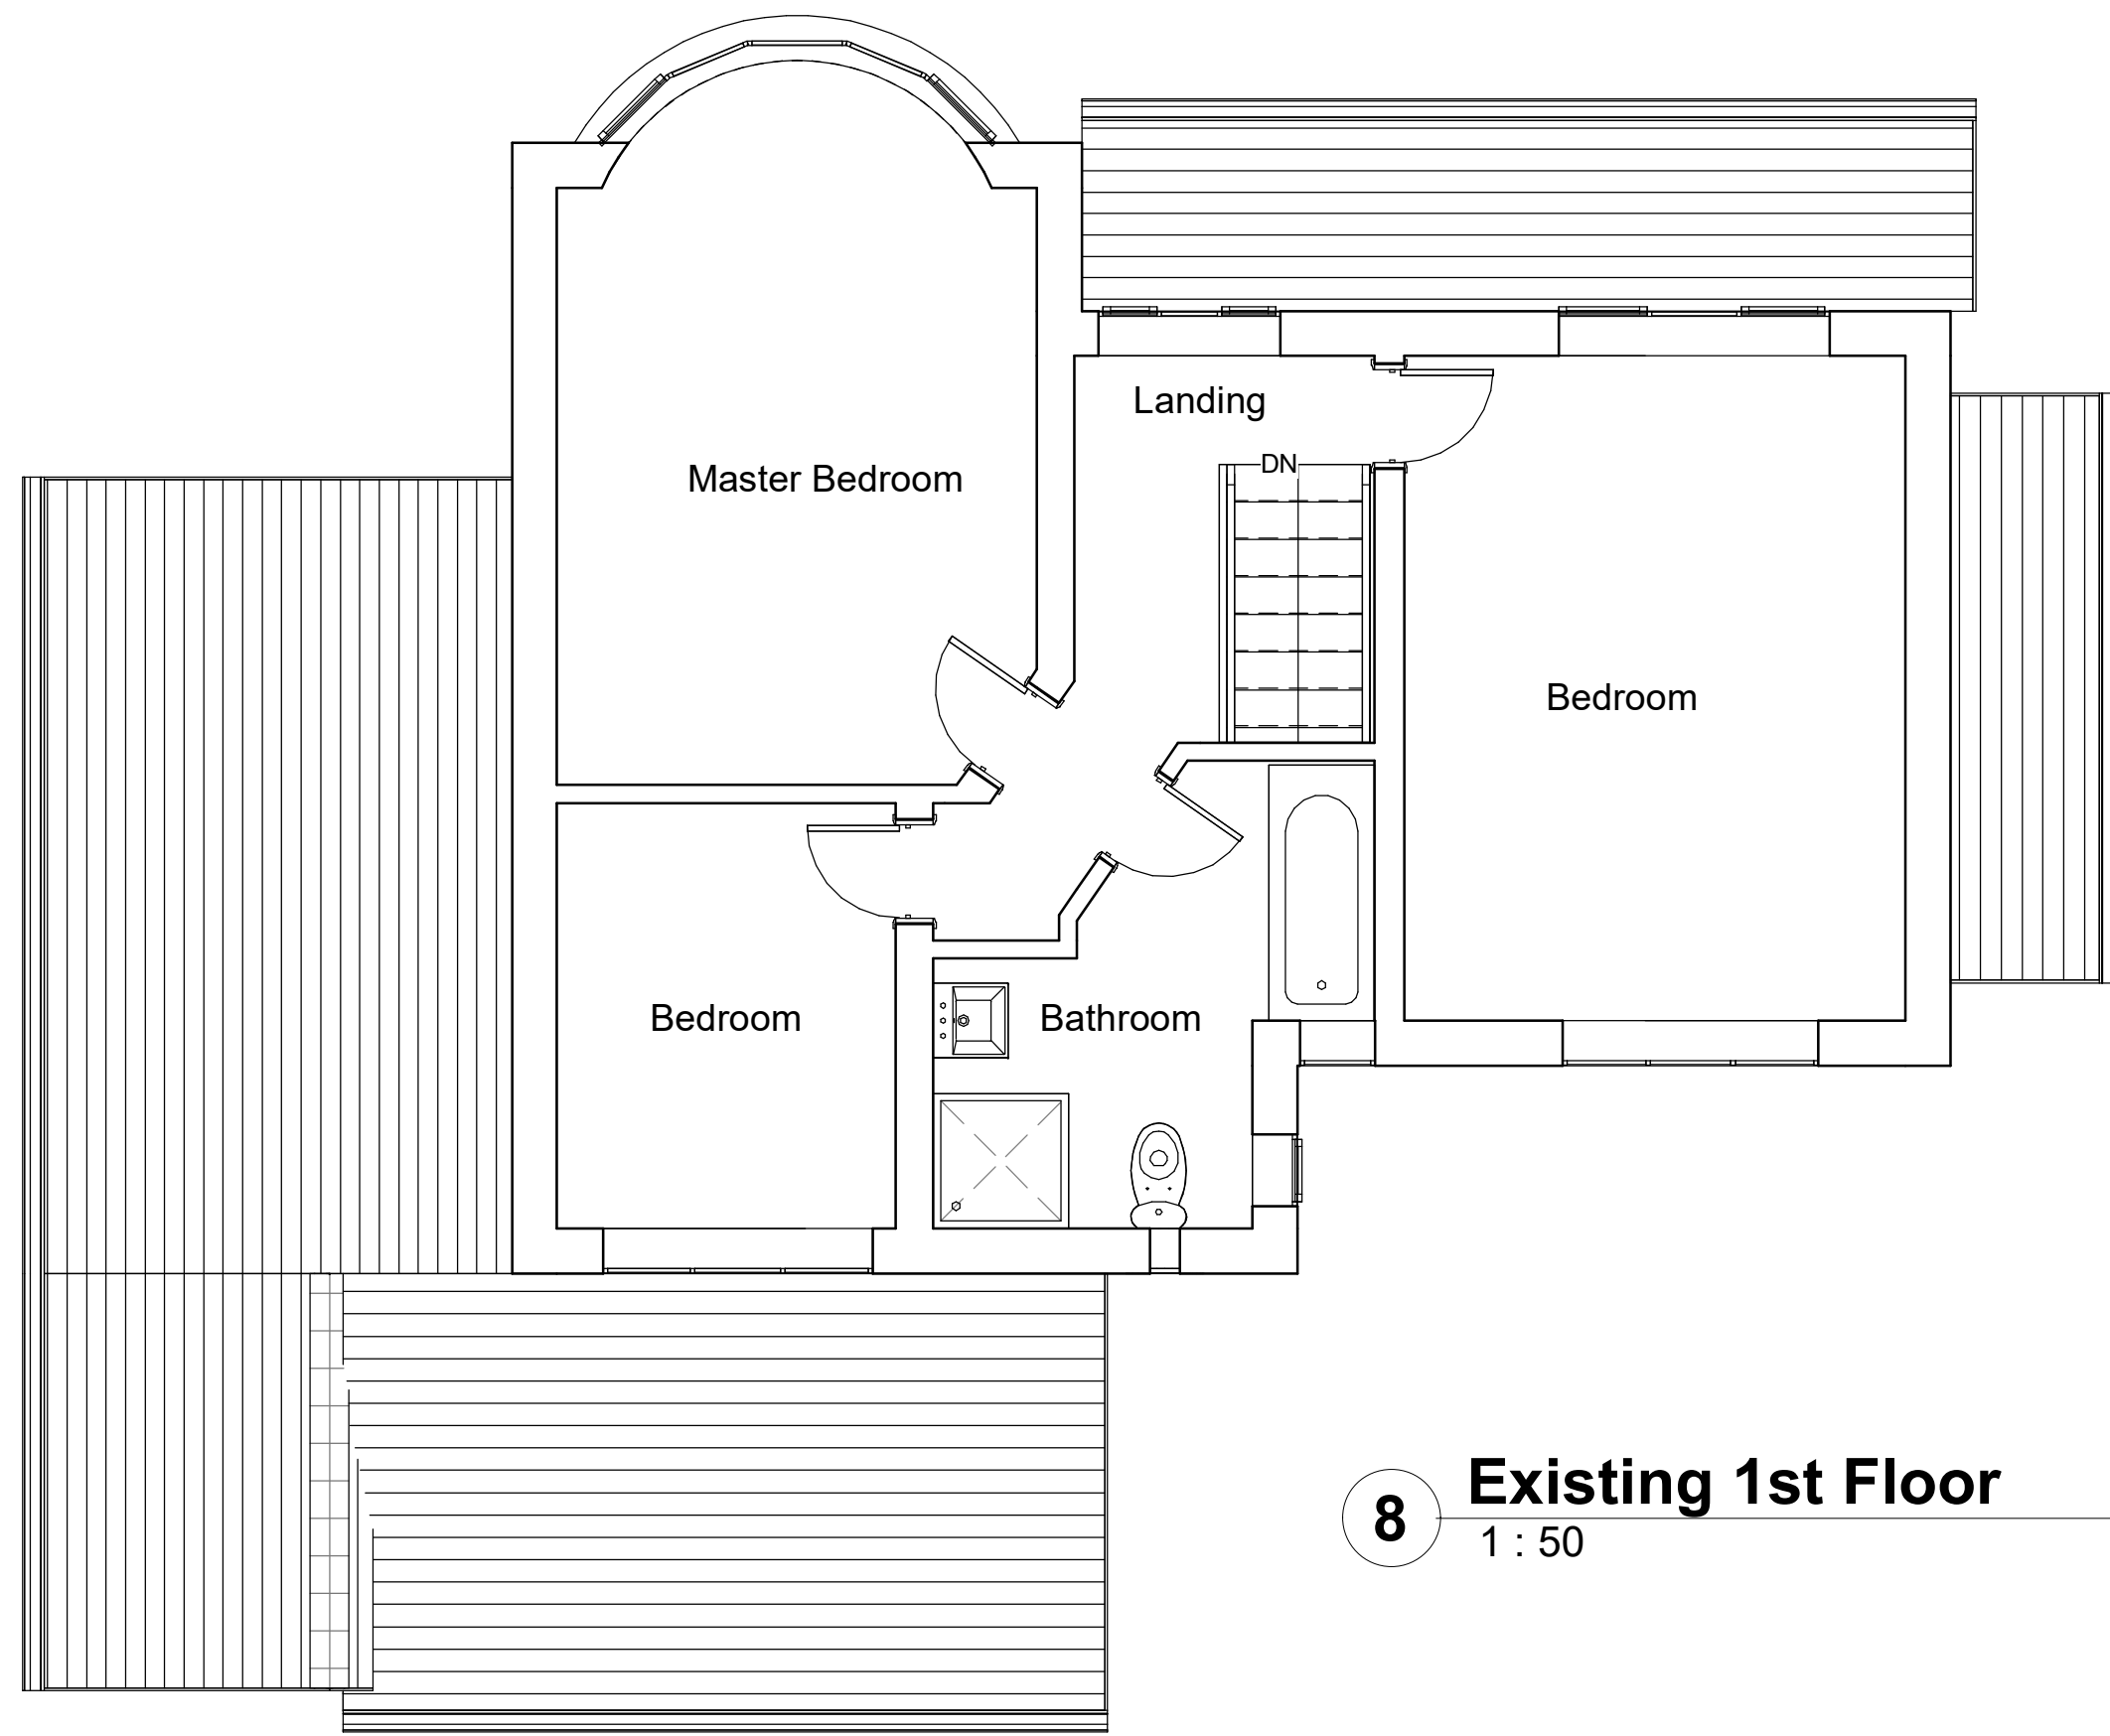

8 Existing 1st Floor
1 : 50

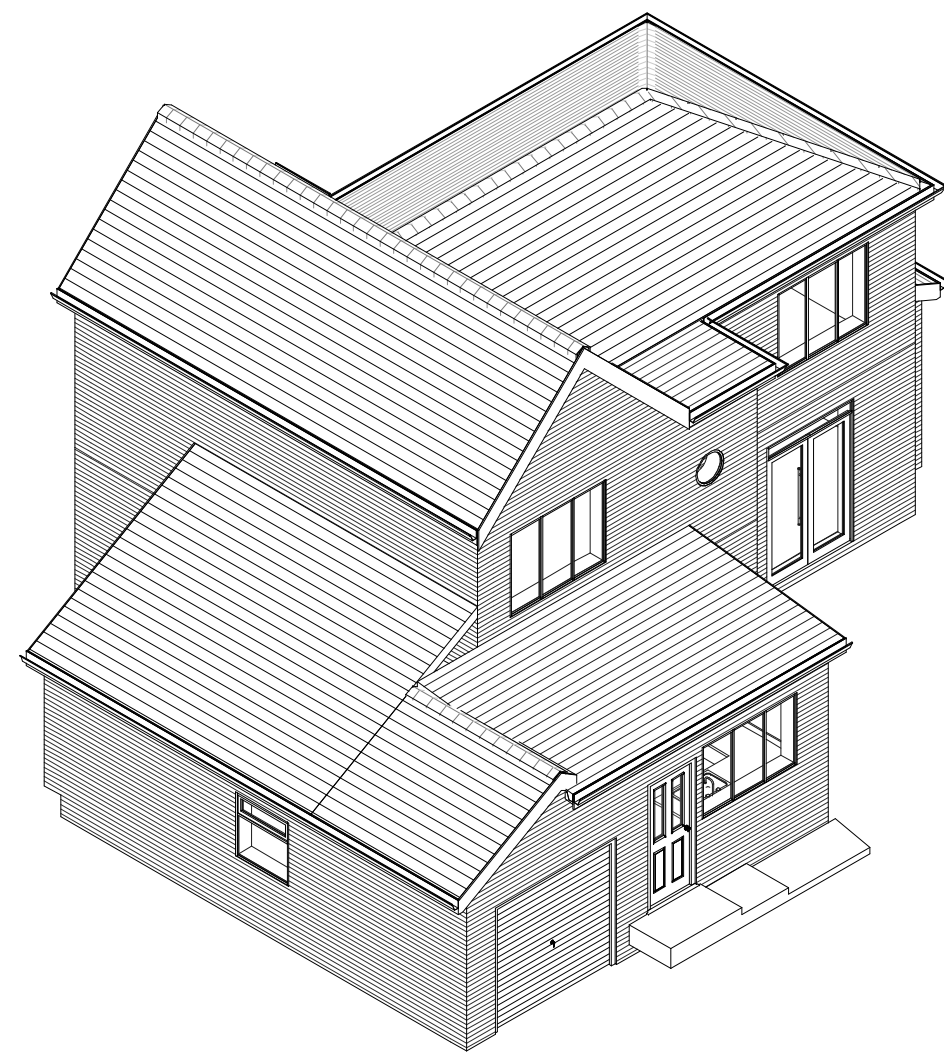


9 Existing 3D

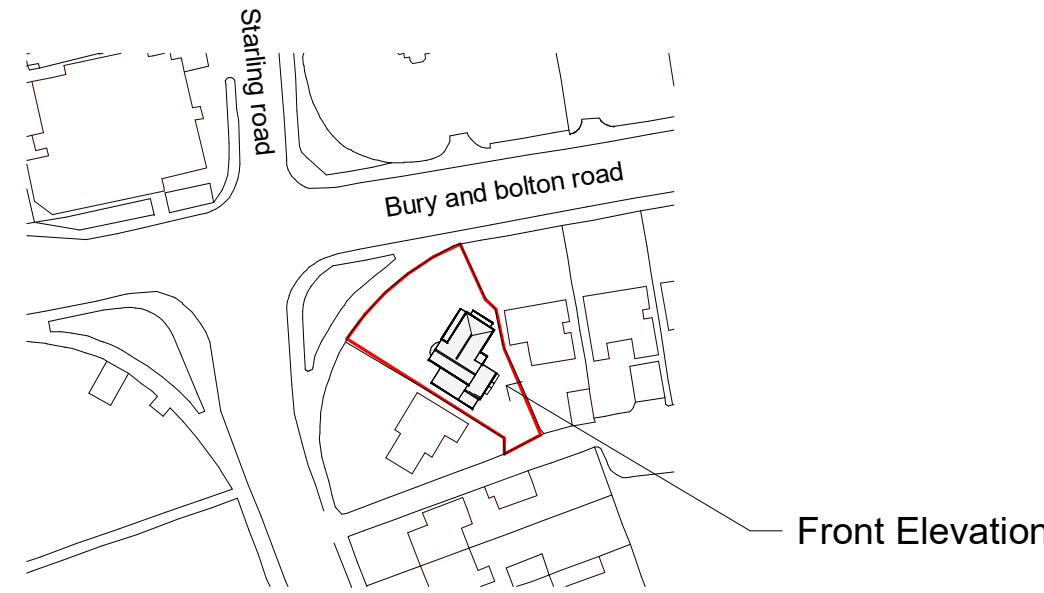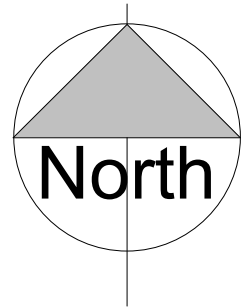


1 Location Plan
1 : 1250



4 Existing Rear Elevation
1 : 100

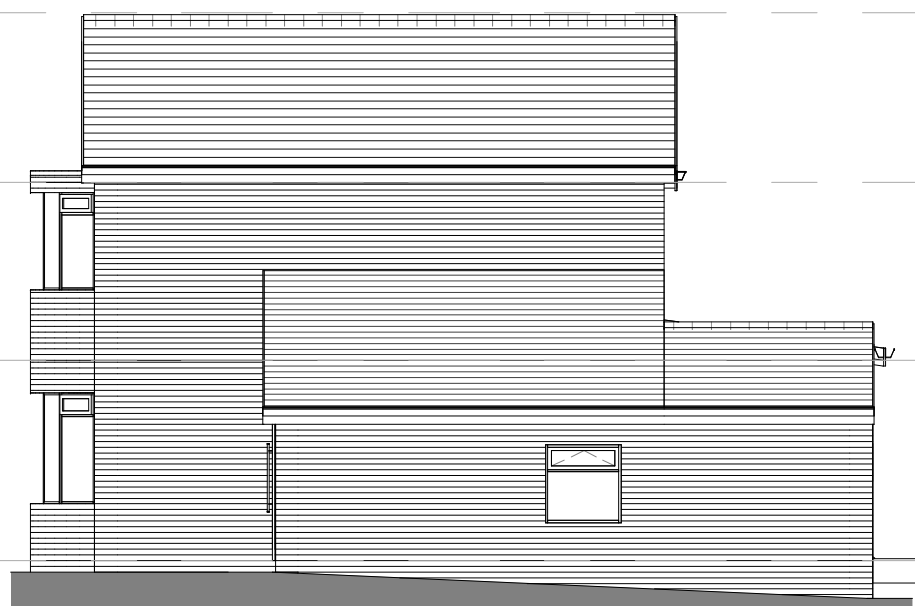

7 Existing LHS Elevation
1 : 100

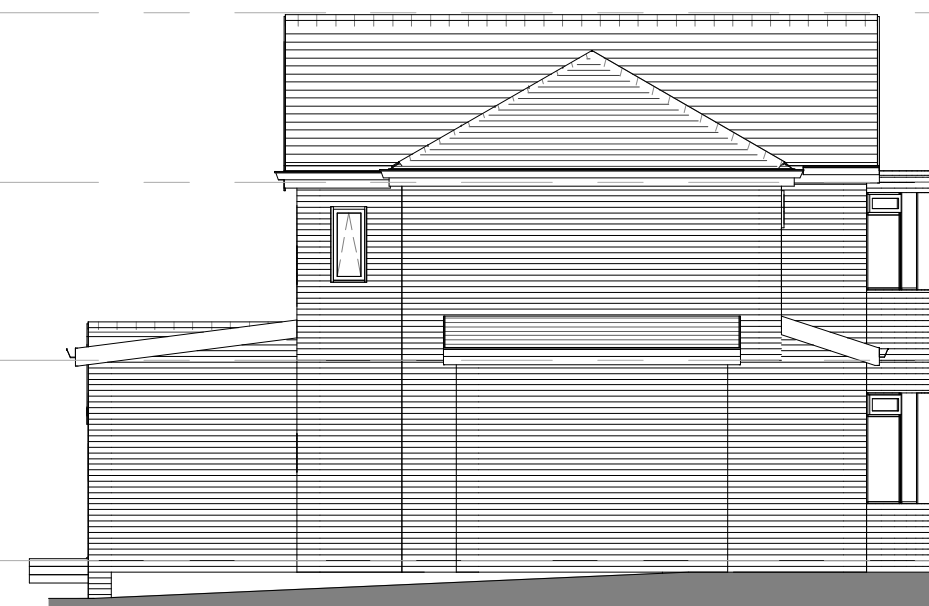

5 Existing RHS Elevation
1 : 100



6 Existing Front Elevation
1 : 100

NOTES


ALL DIMENSIONS AND LEVELS ARE TO BE CHECKED ON SITE

ANY DISCREPANCIES ARE TO BE REPORTED TO THE PROJECT MANAGER BEFORE ANY WORK COMMENCES

THIS DRAWING SHALL NOT BE SCALED TO ASCERTAIN ANY DIMENSIONS WORK TO FIGURED DIMS ONLY

THIS DRAWING SHALL NOT BE REPRODUCED WITHOUT EXPRESS WRITTEN PERMISSION FROM Clarkes Bespoke Design LTD.

Rev No.	Rev Date	Rev By	Description
P1	08/03/22	BC	First Issue
project			
2 Bury and Bolton Rd			
location			
2 Bury and Bolton Rd, Radcliffe Manchester M26 4LD			
client			
Rashad Nazir			

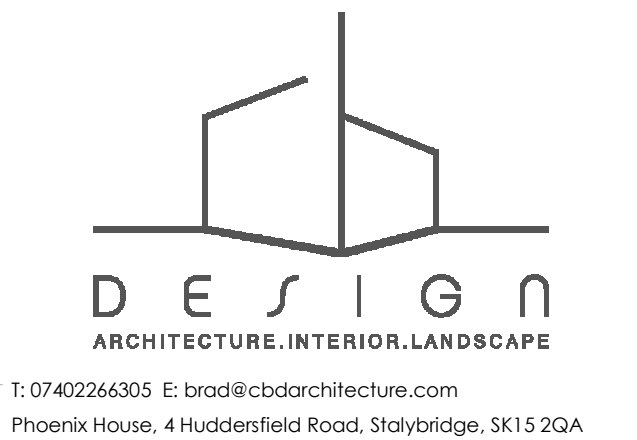

drawing title			
Location Plan and As Existing Plans			
dwg purpose			
PRELIMINARY			
scale	As Indicated	drawn	BC
@ sheet size	A1	rev date	08/03/22
22-019		PL-001	
job number		drawing number	P1 revision