


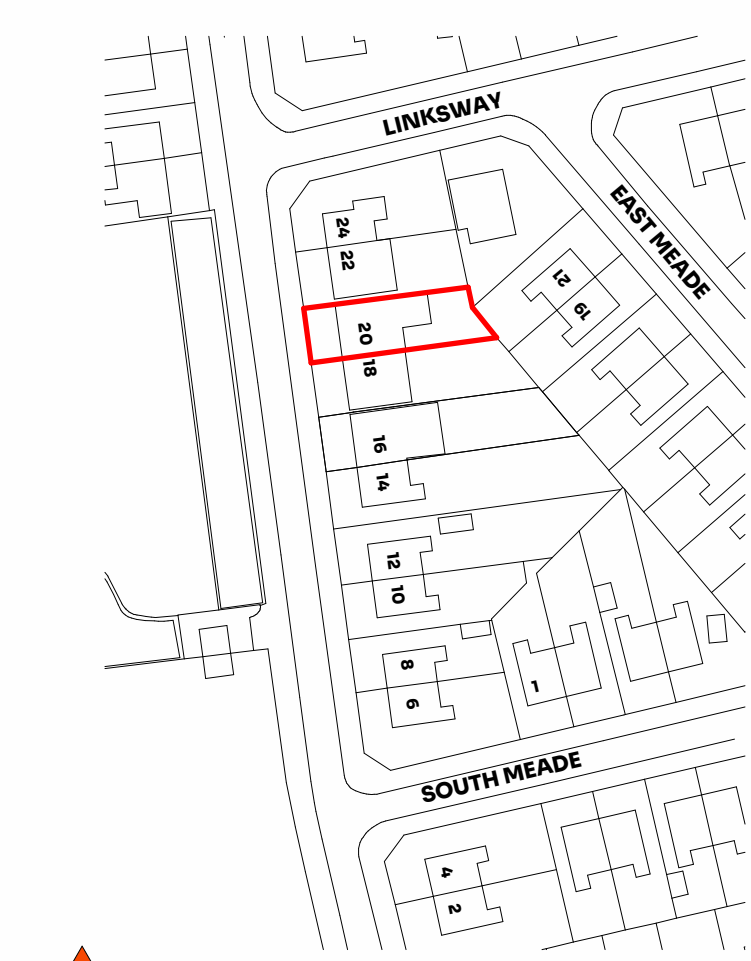


Mapping contents © Crown copyright and database rights
2024 Ordnance Survey 100035207

Site boundary

1 Location Plan

1:1250

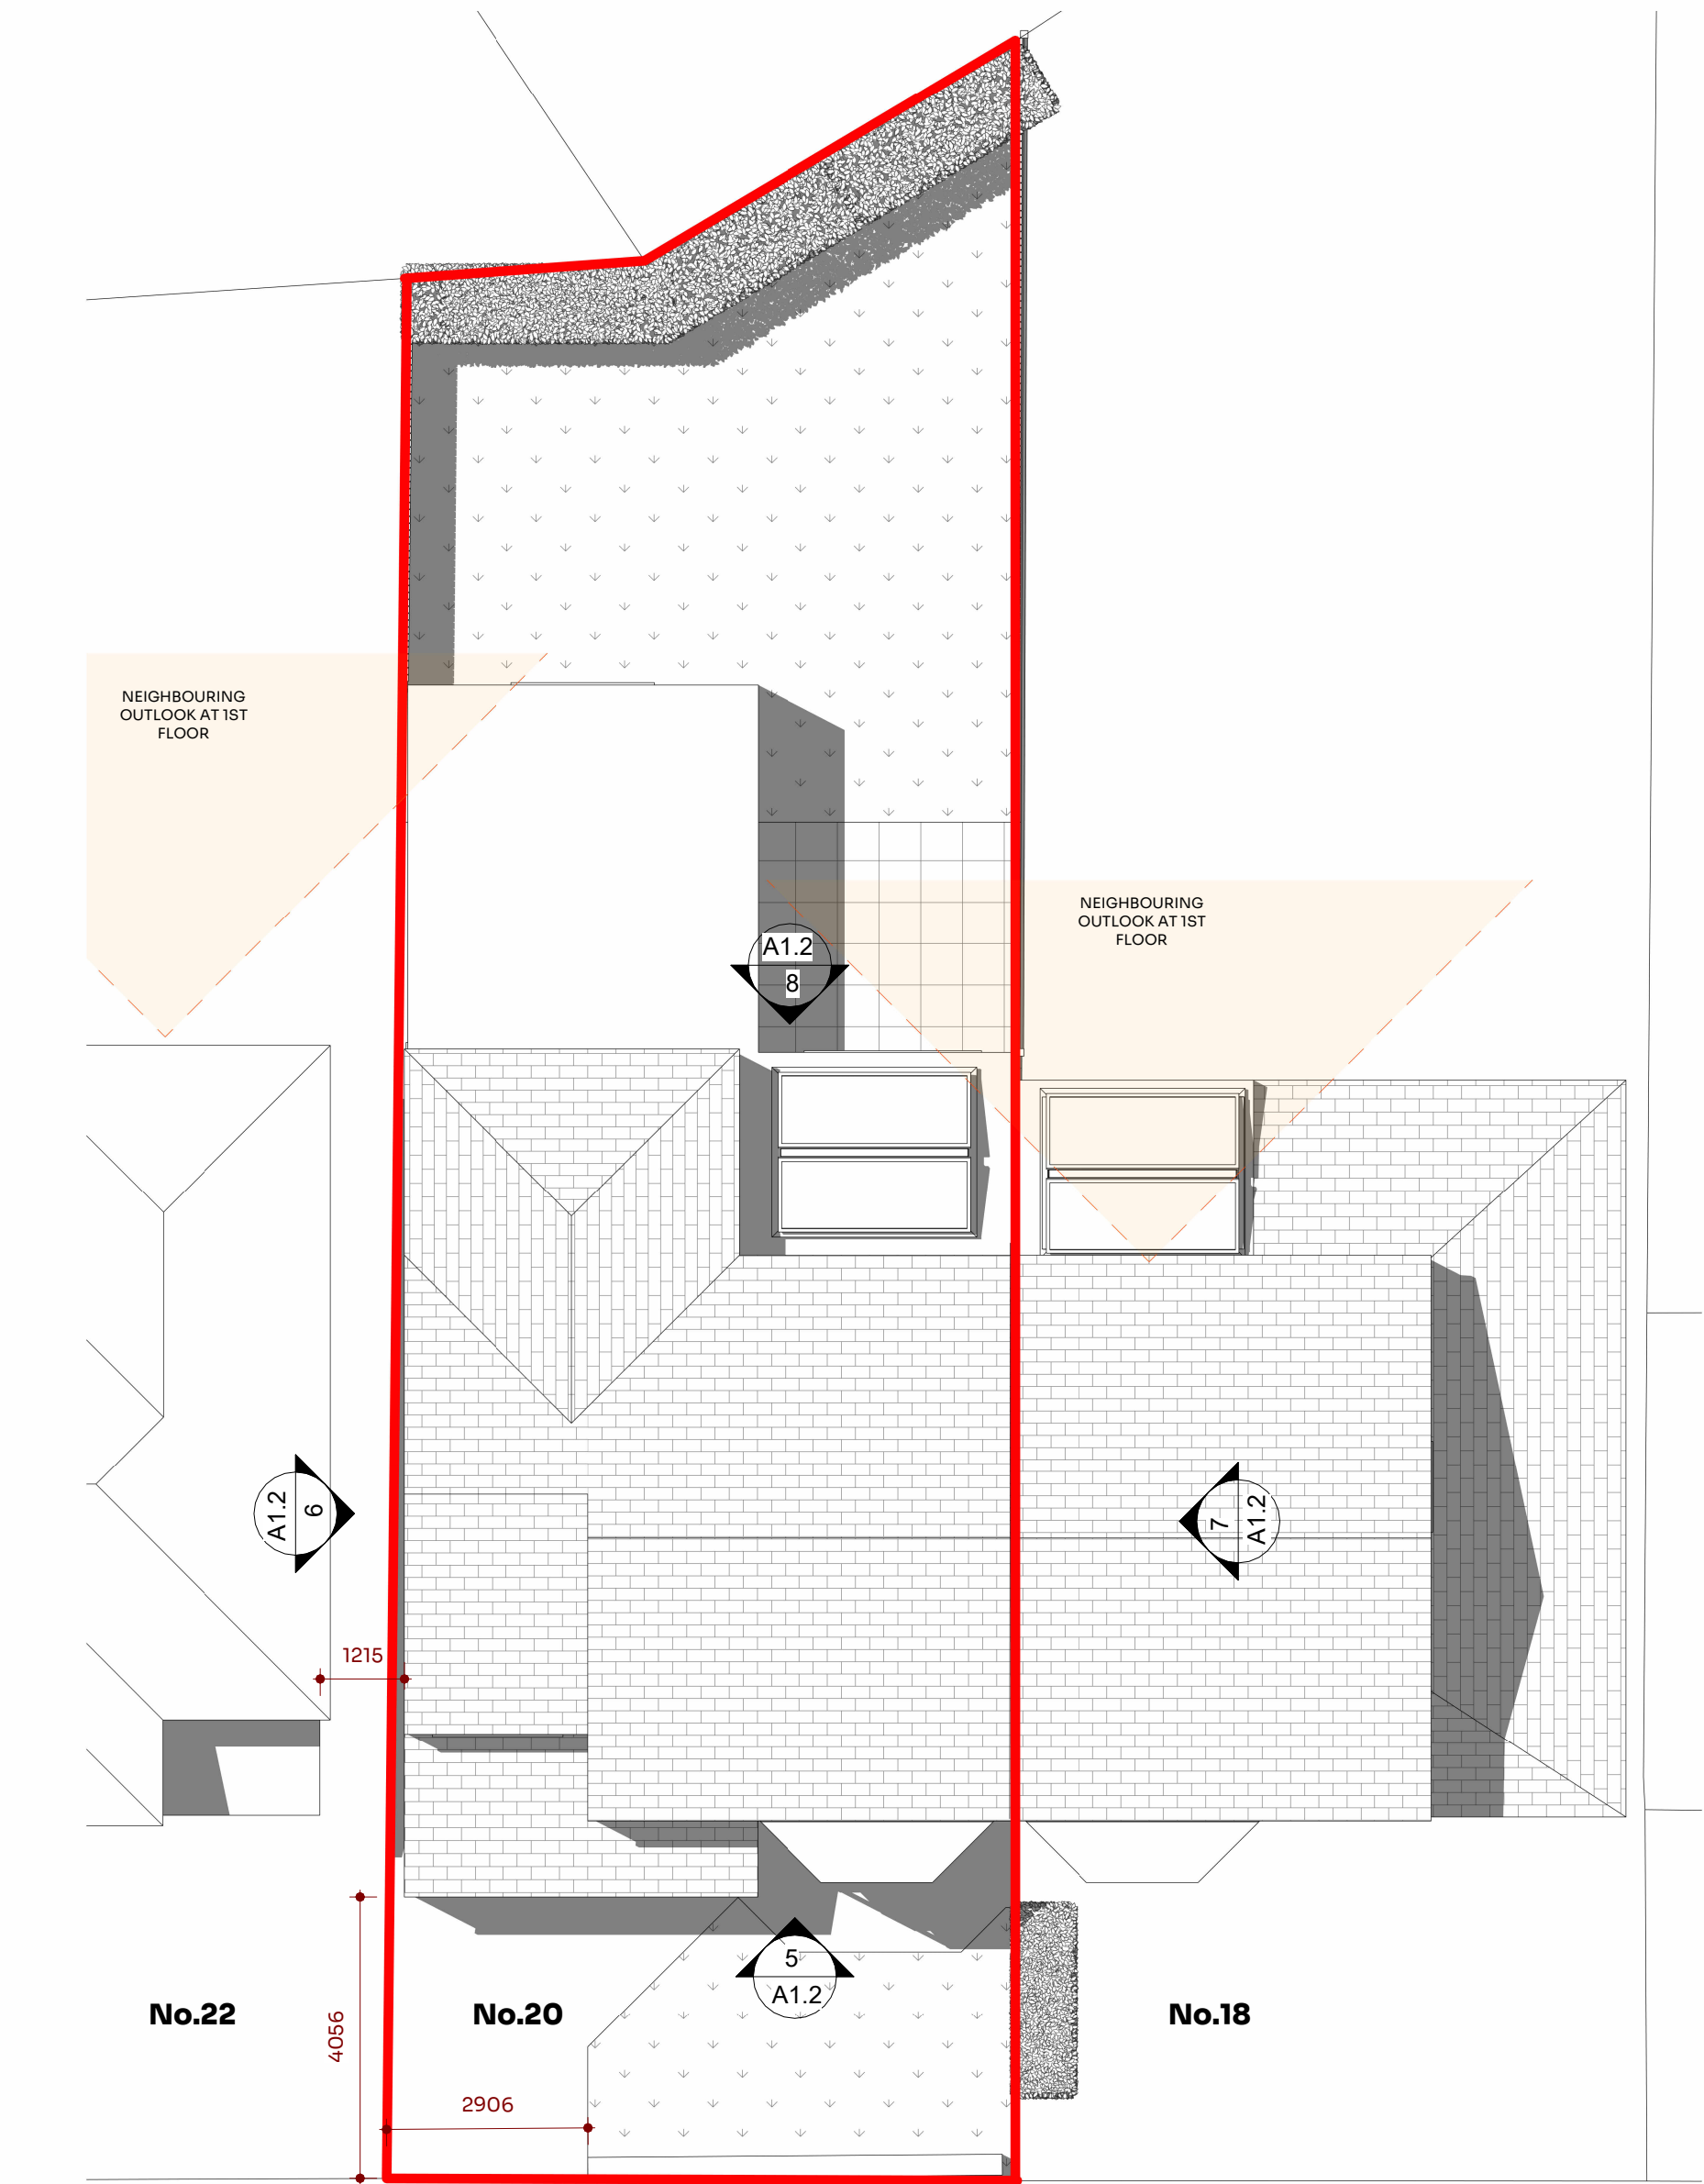


2 Site Plan

1:100




5 East Elevation

1:100

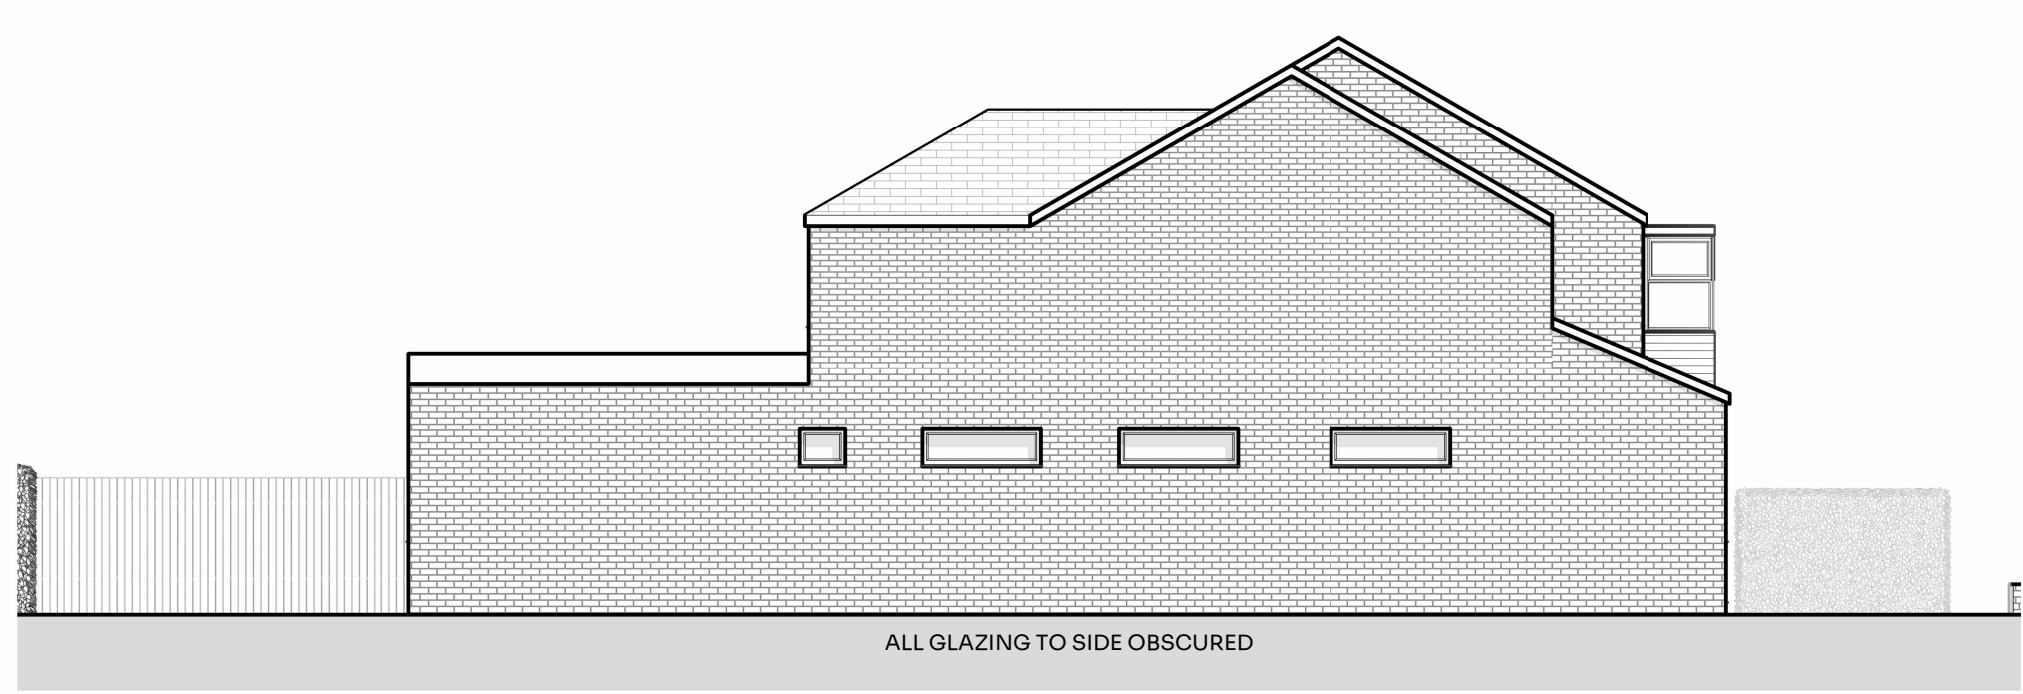

6 North Elevation

1:100

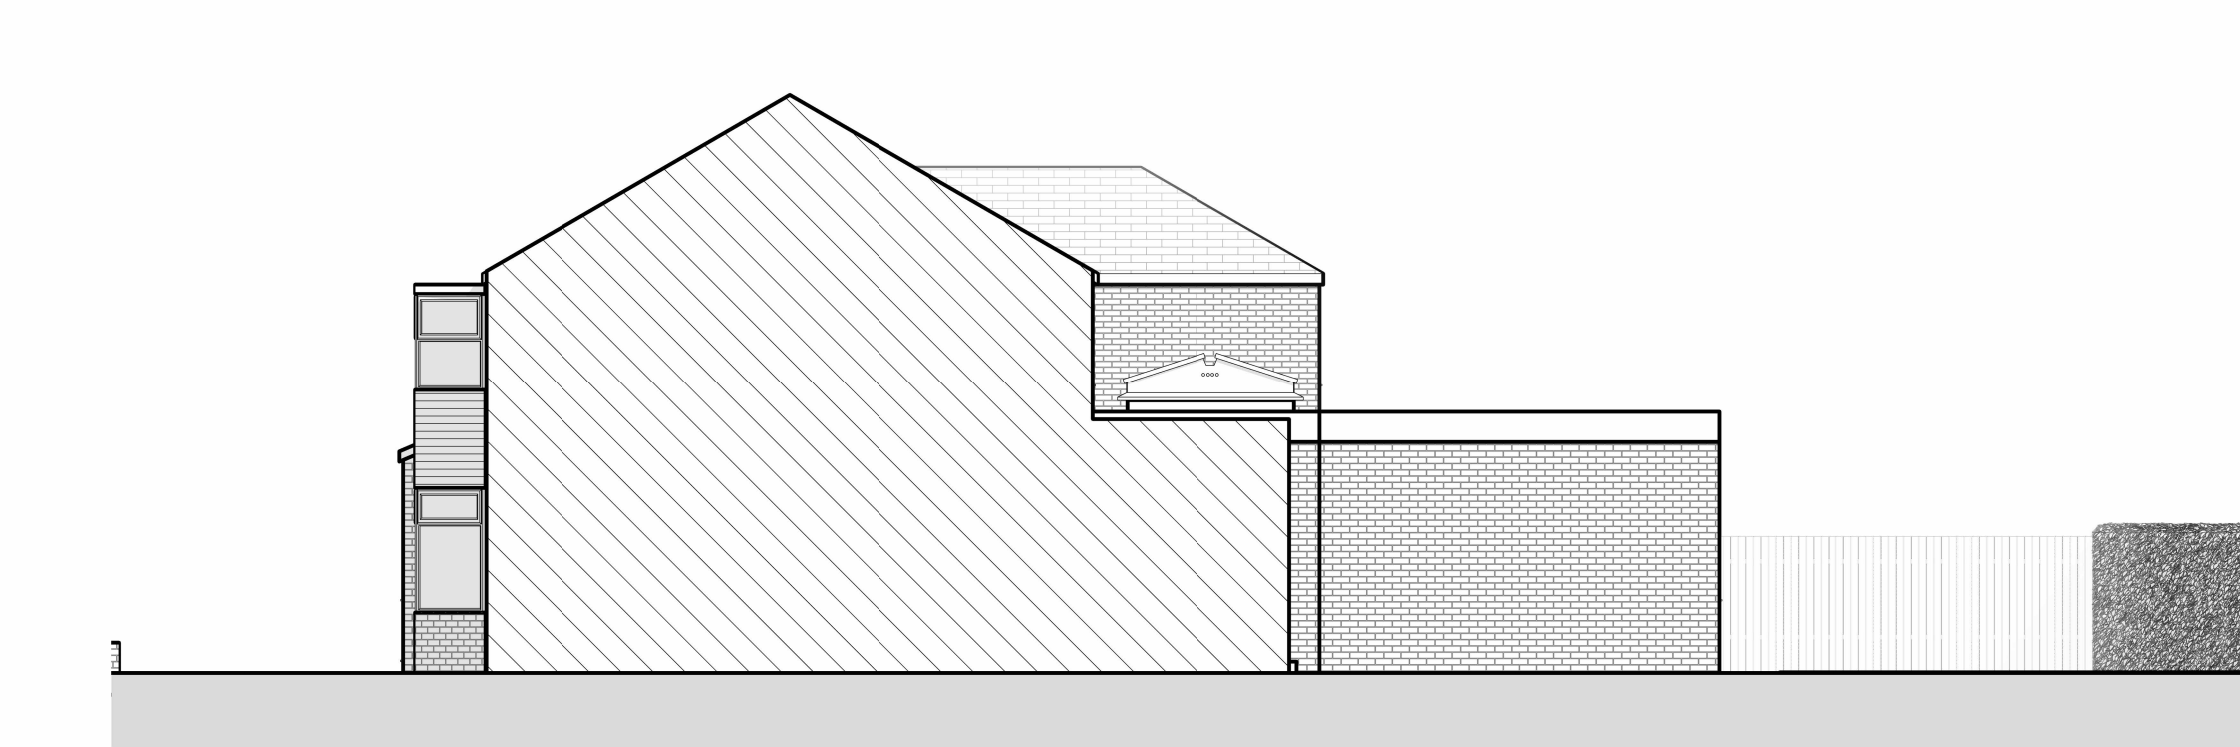


7 South Elevation

1:100




8 West Elevation

1:100

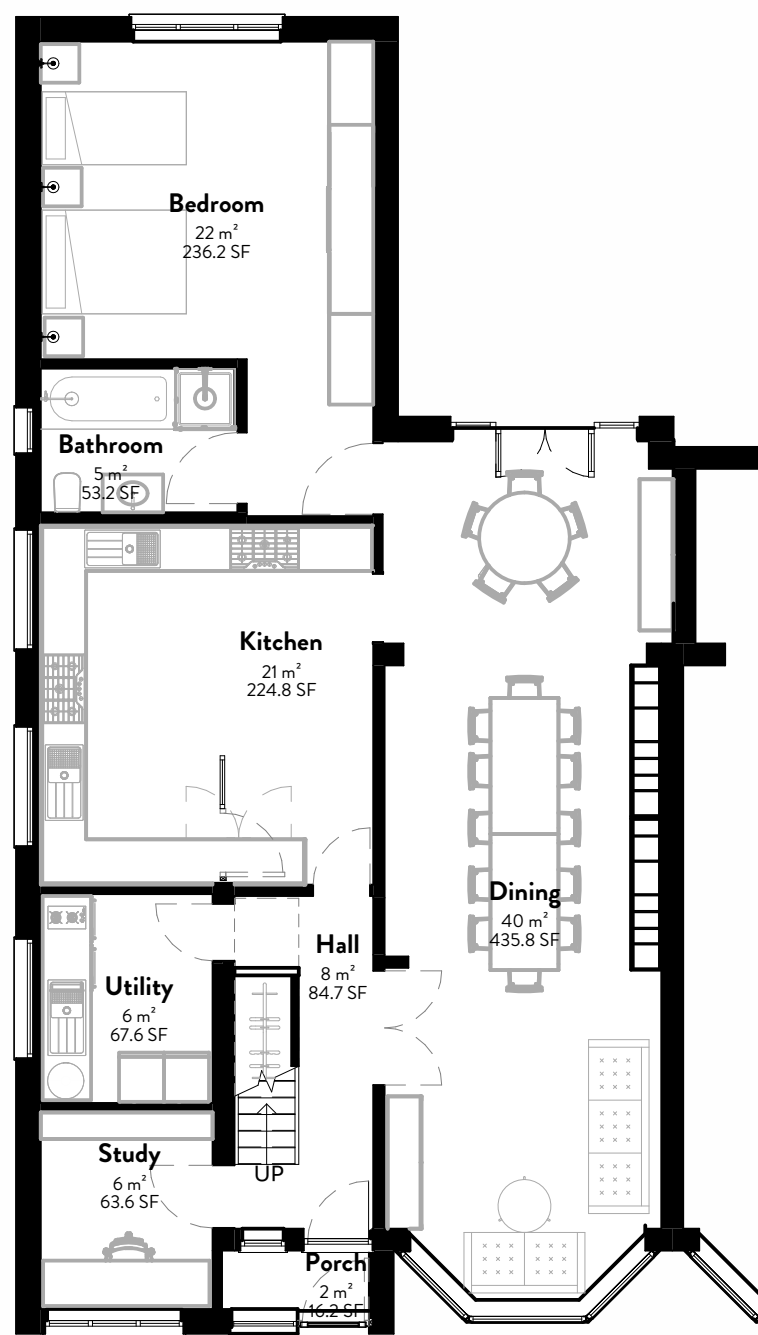

3 Ground Floor

1:100

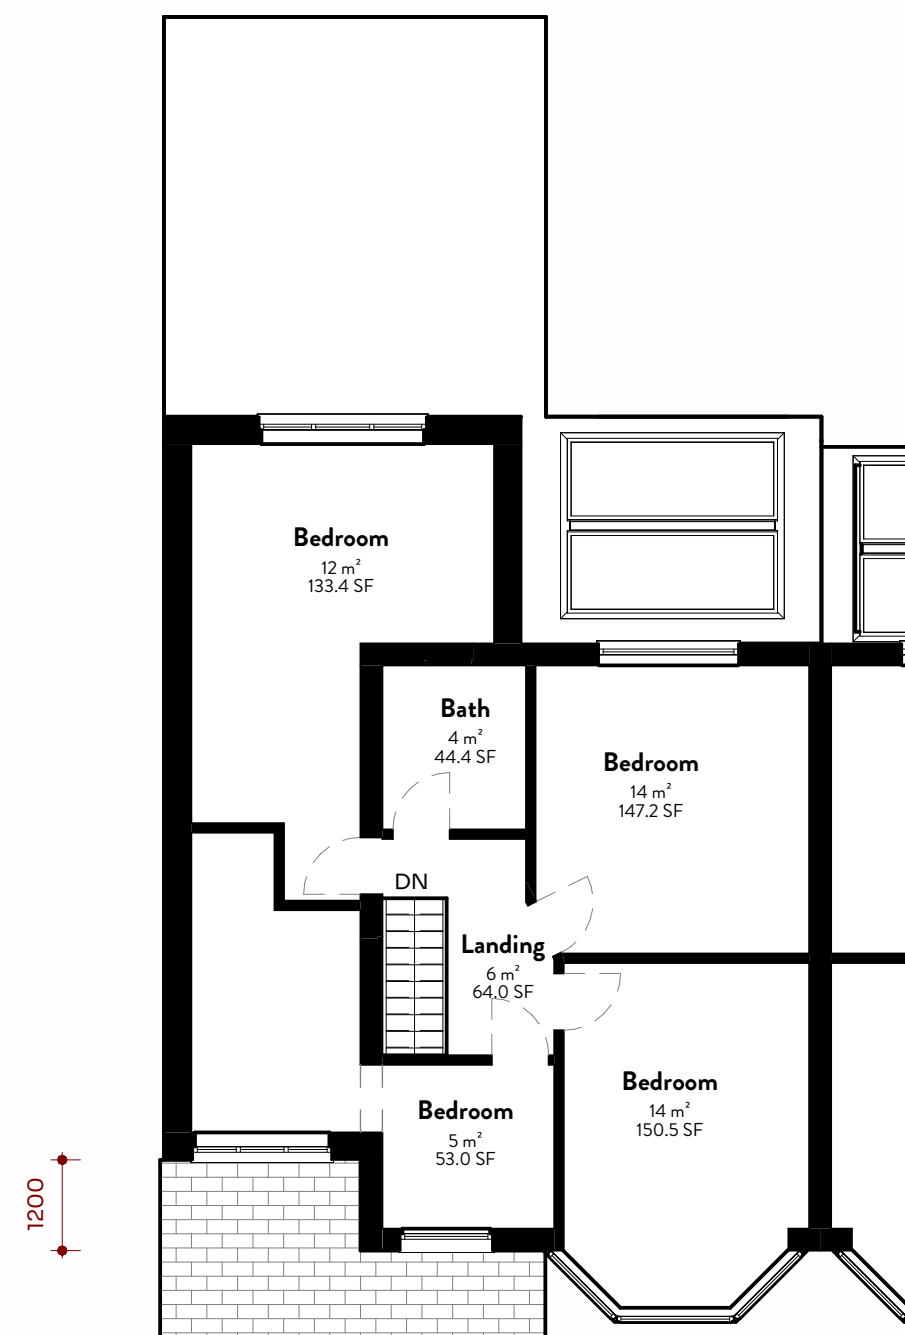

4 First Floor

1:100

10 0 10 20 30 40 50
SCALE 1:1250 m

1 0 1 2 3 4 5
SCALE 1:100 m

PL1 Issued to LPA JC 13 03 25
PL2 Issued to LPA JC 08 03 25

REV Details By Date

Stamp:
ISSUED FOR PLANNING

JCD ARCHITECTURE + PLANNING 
studio@jcdesigngroup.co.uk 0161 698 2954

Project No:
JC 231

Project:
No. 20 FAIRWAY

Drawing No:
A1.2

Revision:
PL2

Title:
PROPOSED PLANS

Project Address:
20 Fairway, Prestwich, Manchester M25 0JH

Scale on A1: As indicated Drawn by: JC Checked by: JC

General Notes
This drawing must be read in conjunction with JCD's specification and all other relevant documentation and drawings.
All dimensions are to be checked on site with any discrepancies reported to the designer prior to the works being carried out.
JCD accept no liability for any expense, loss or damage of whatsoever nature and however arising from any variation made to this drawing or in the execution of the work in which it relates which has not been referred to them and their approval obtained.
This drawing is copyright and is sent to you in confidence. It must not be copied, used or disclosed in whole or in part to third parties without our written permission. It remains the property of JCD and must be returned on request.
© JCD Design Group Ltd