




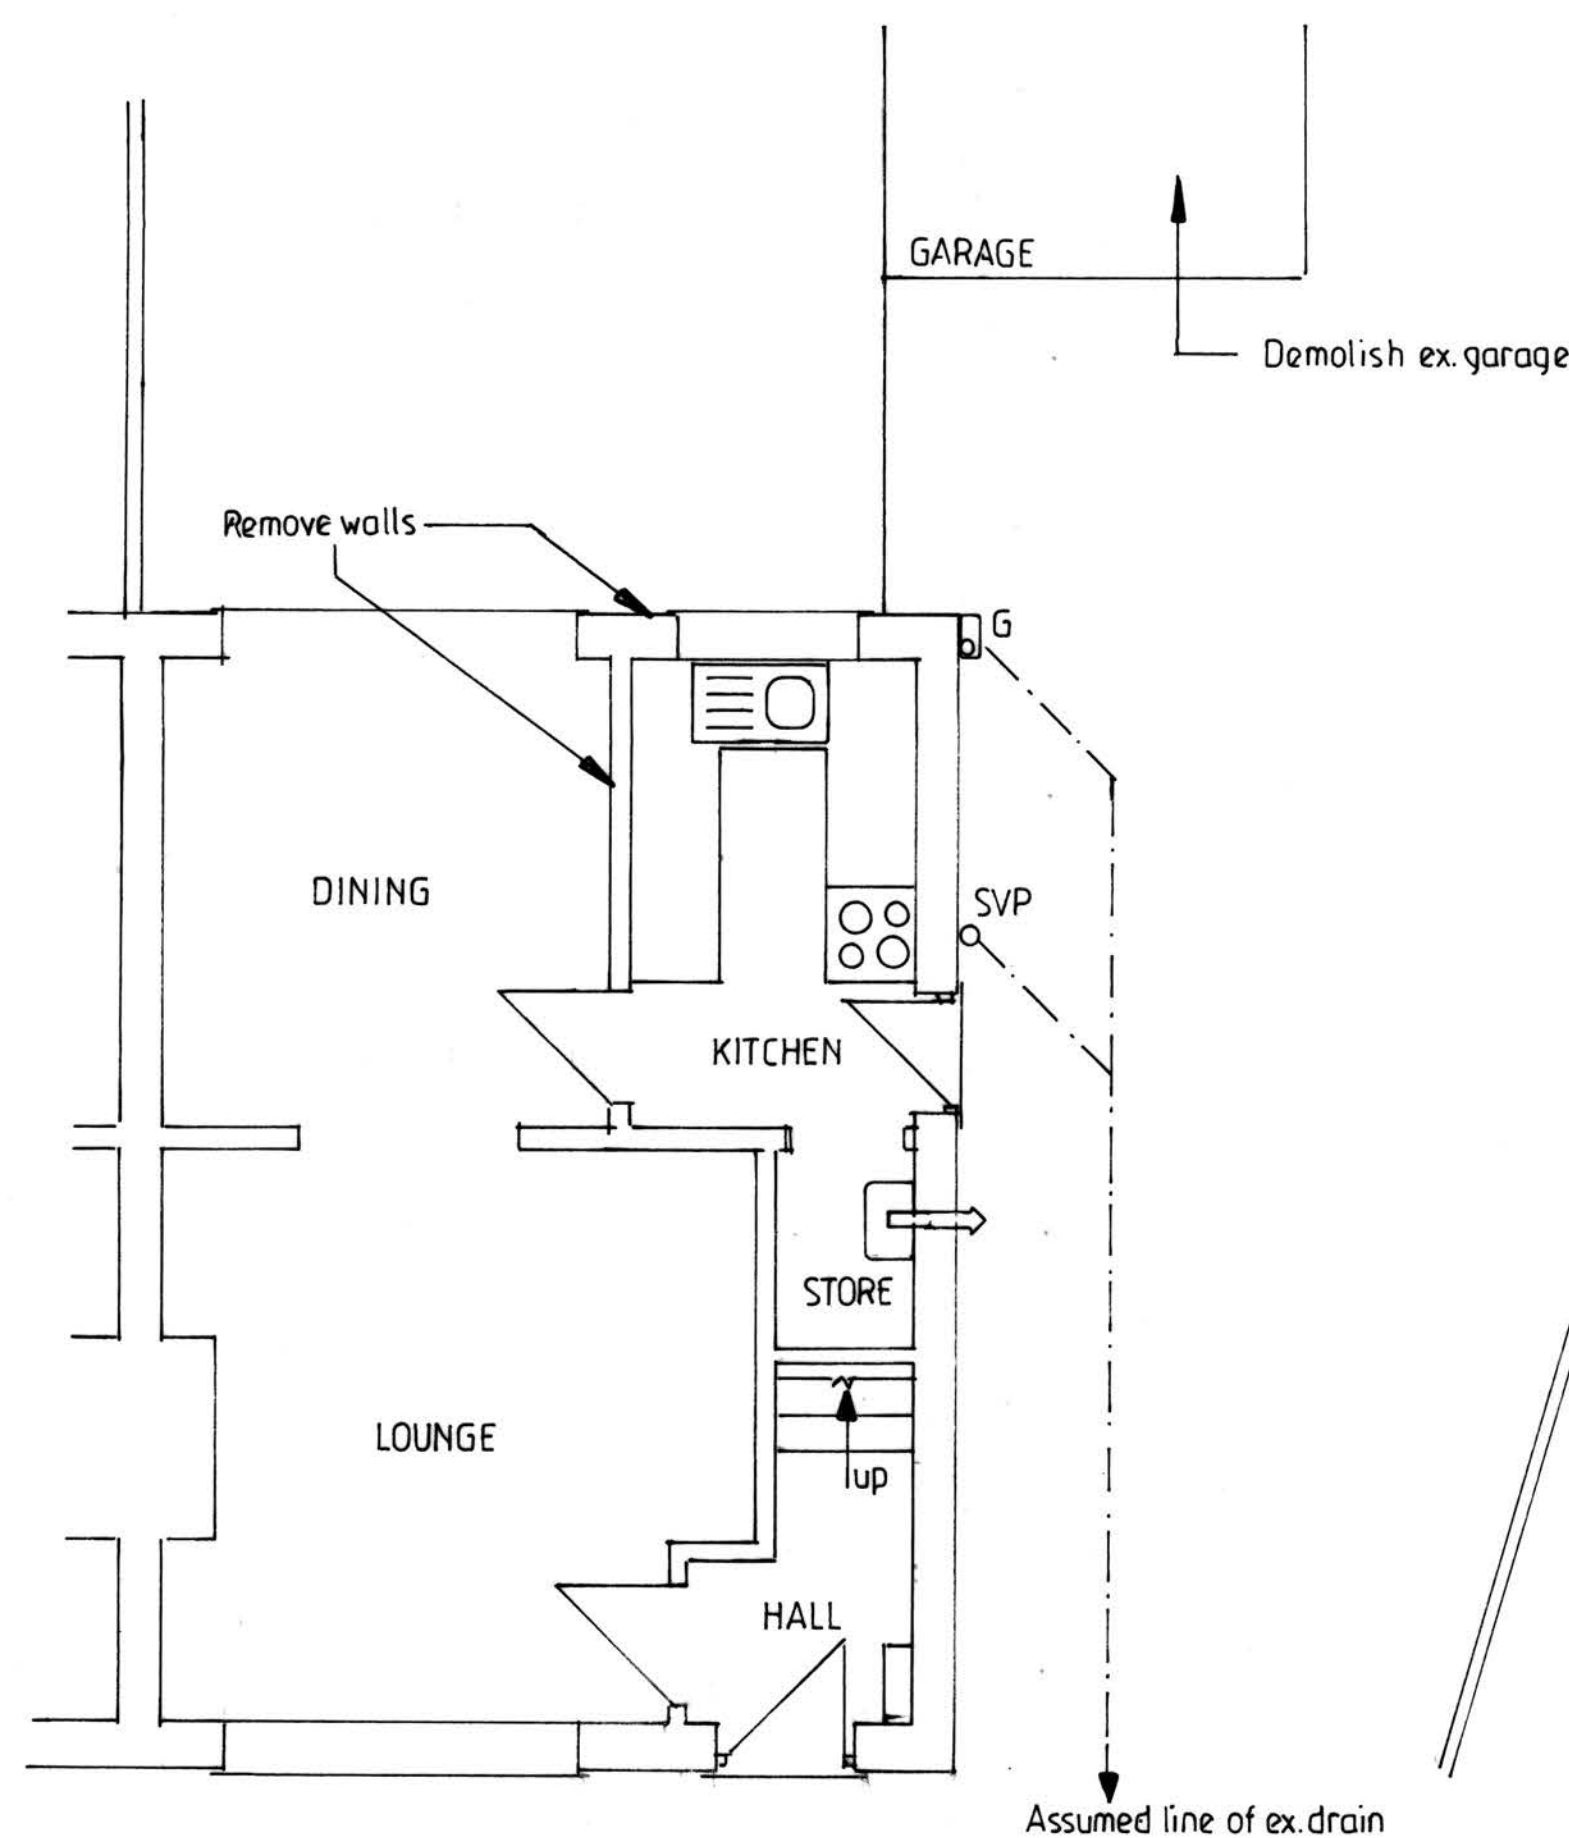


GROUND FLOOR PLAN

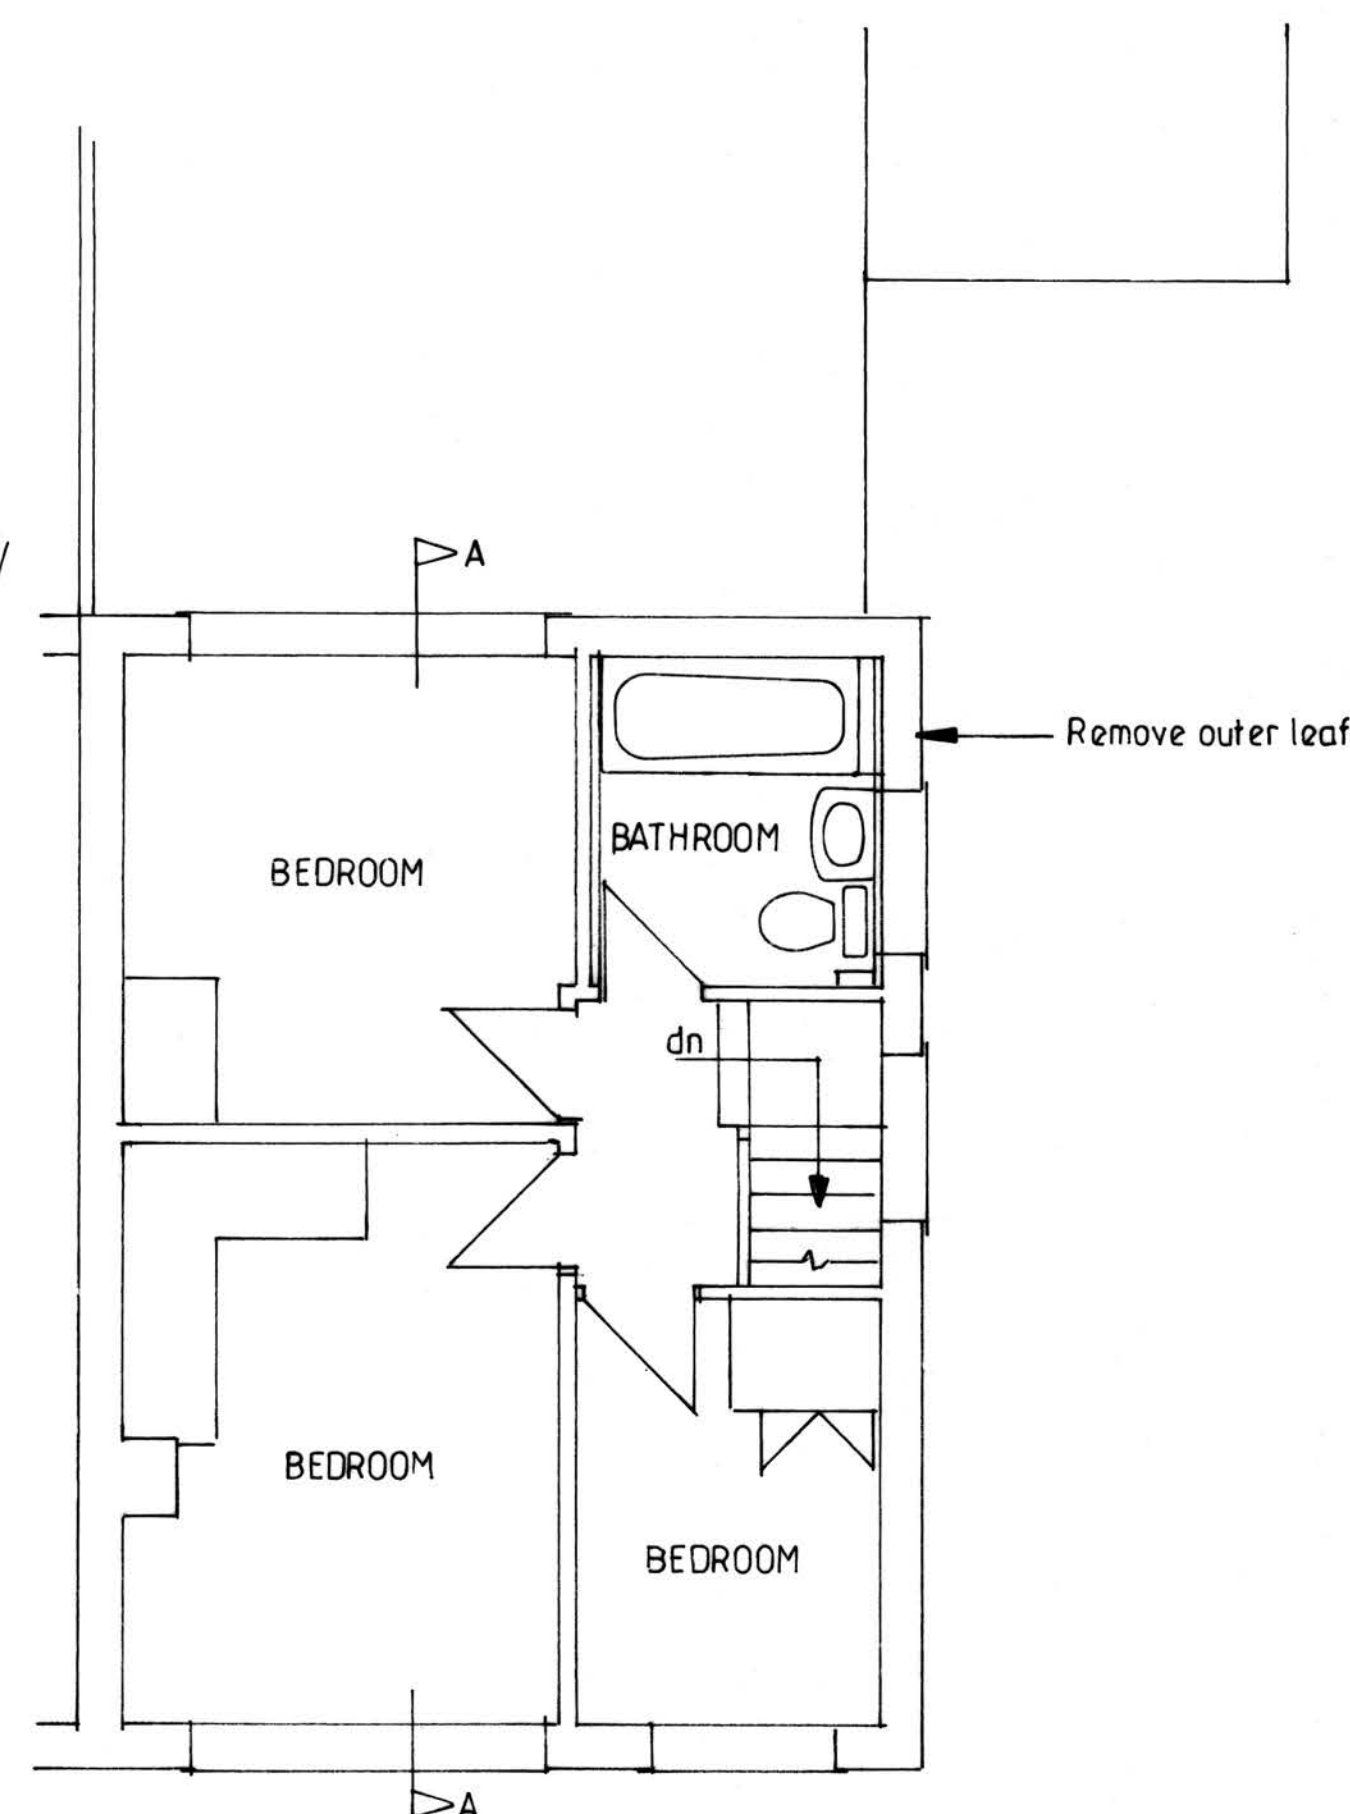

FIRST FLOOR PLAN

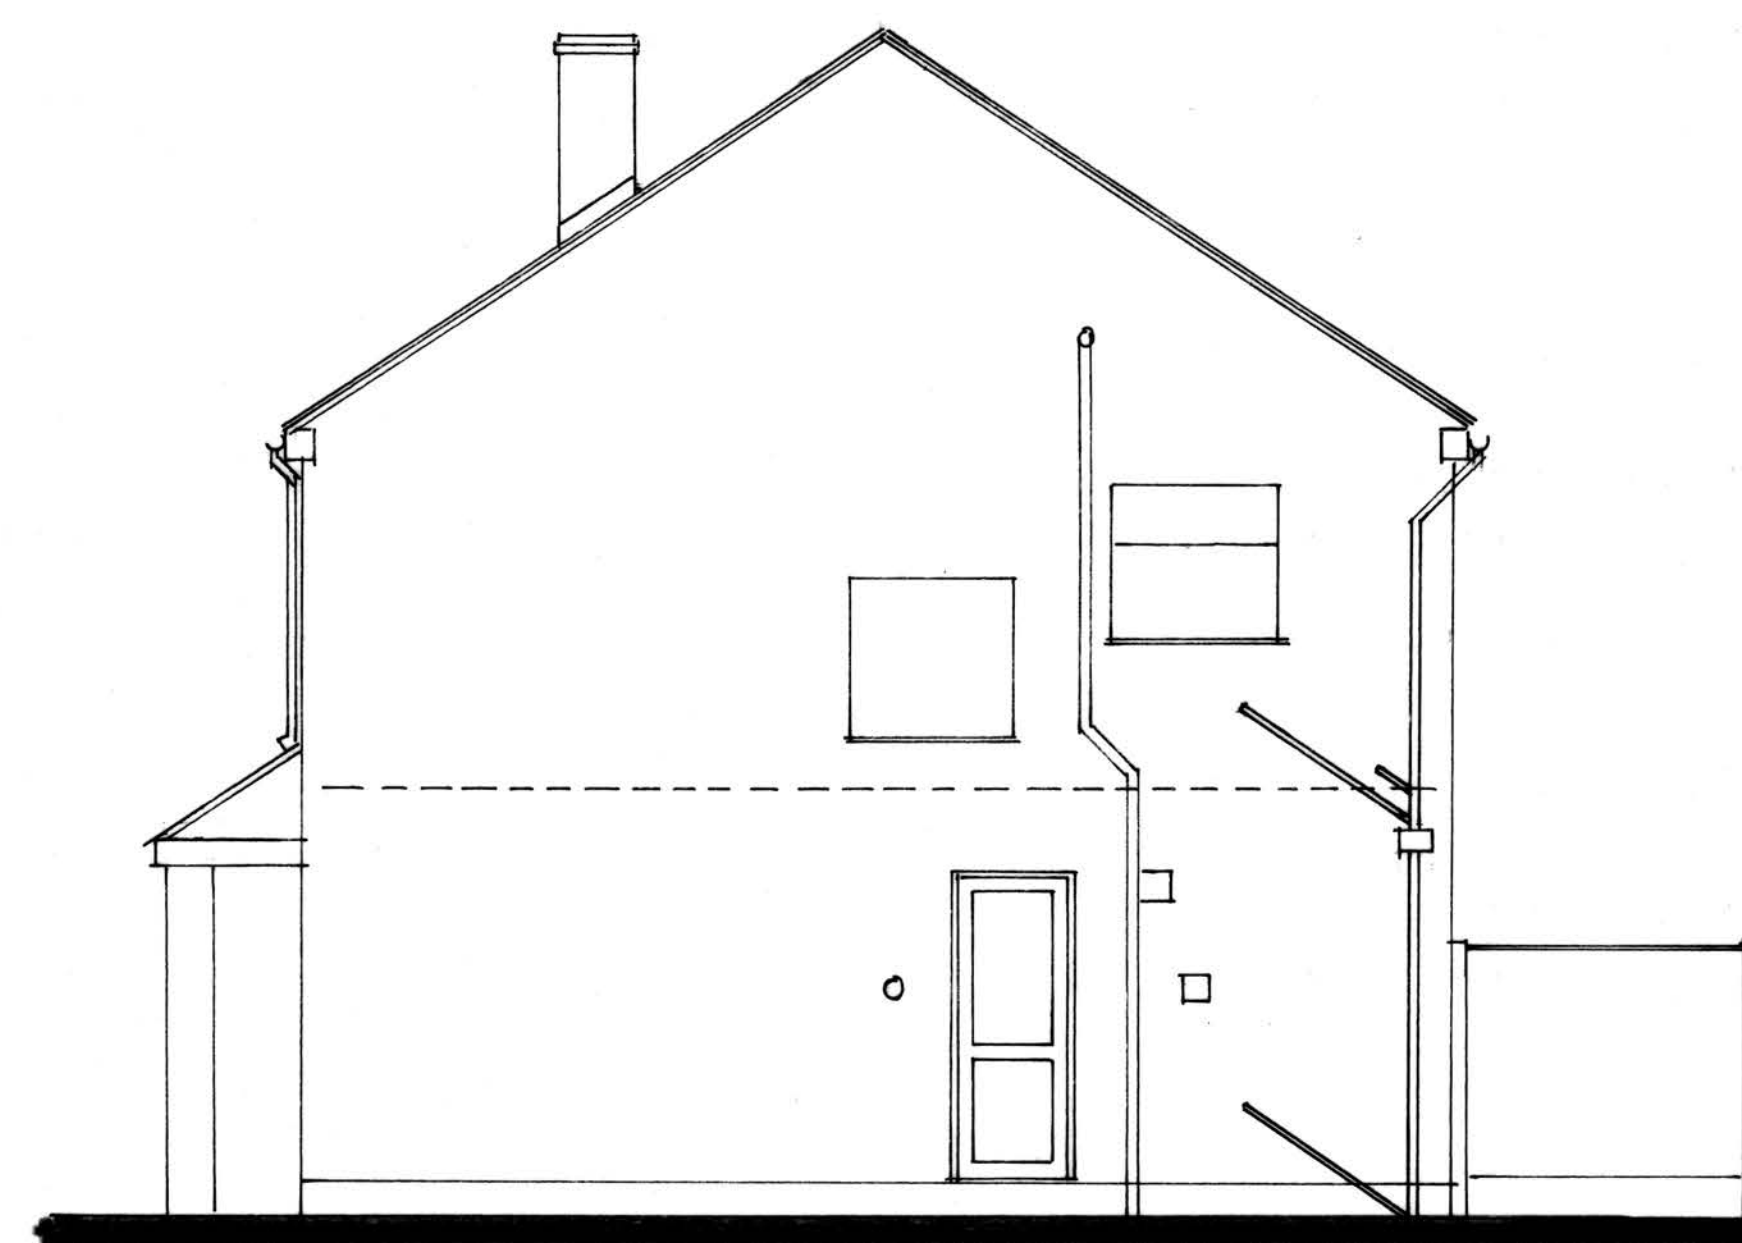


SIDE ELEVATION

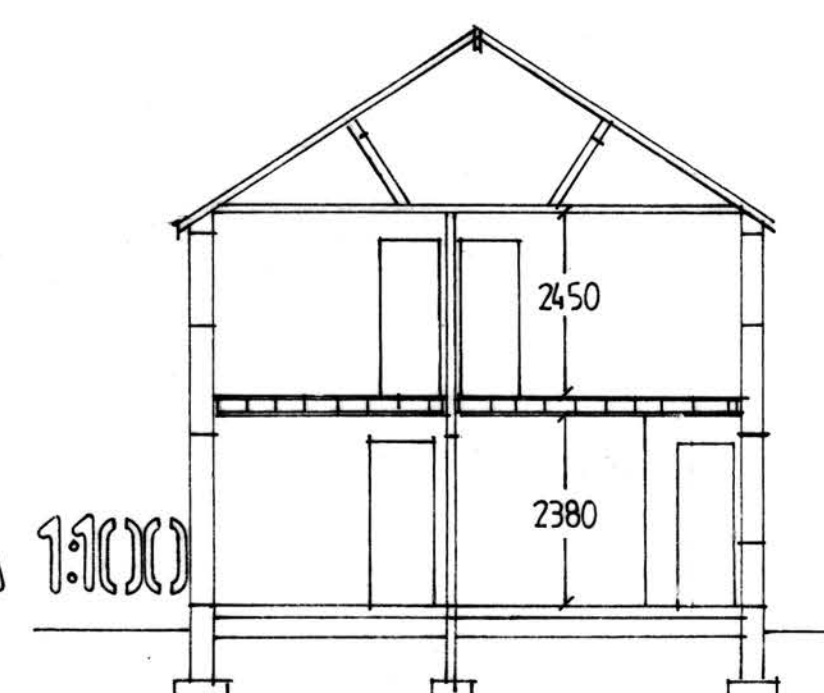


SECTION A-A 1:100


ROOF PLAN 1:100

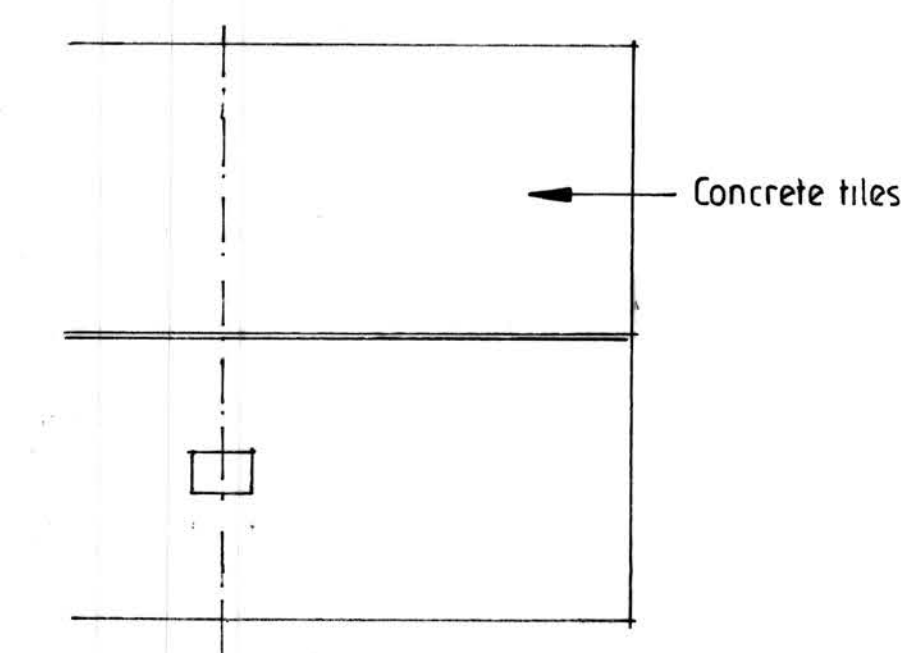


EXISTING FLOOR PLANS, ELEVATIONS, SECTION & ROOF PLAN 1:50

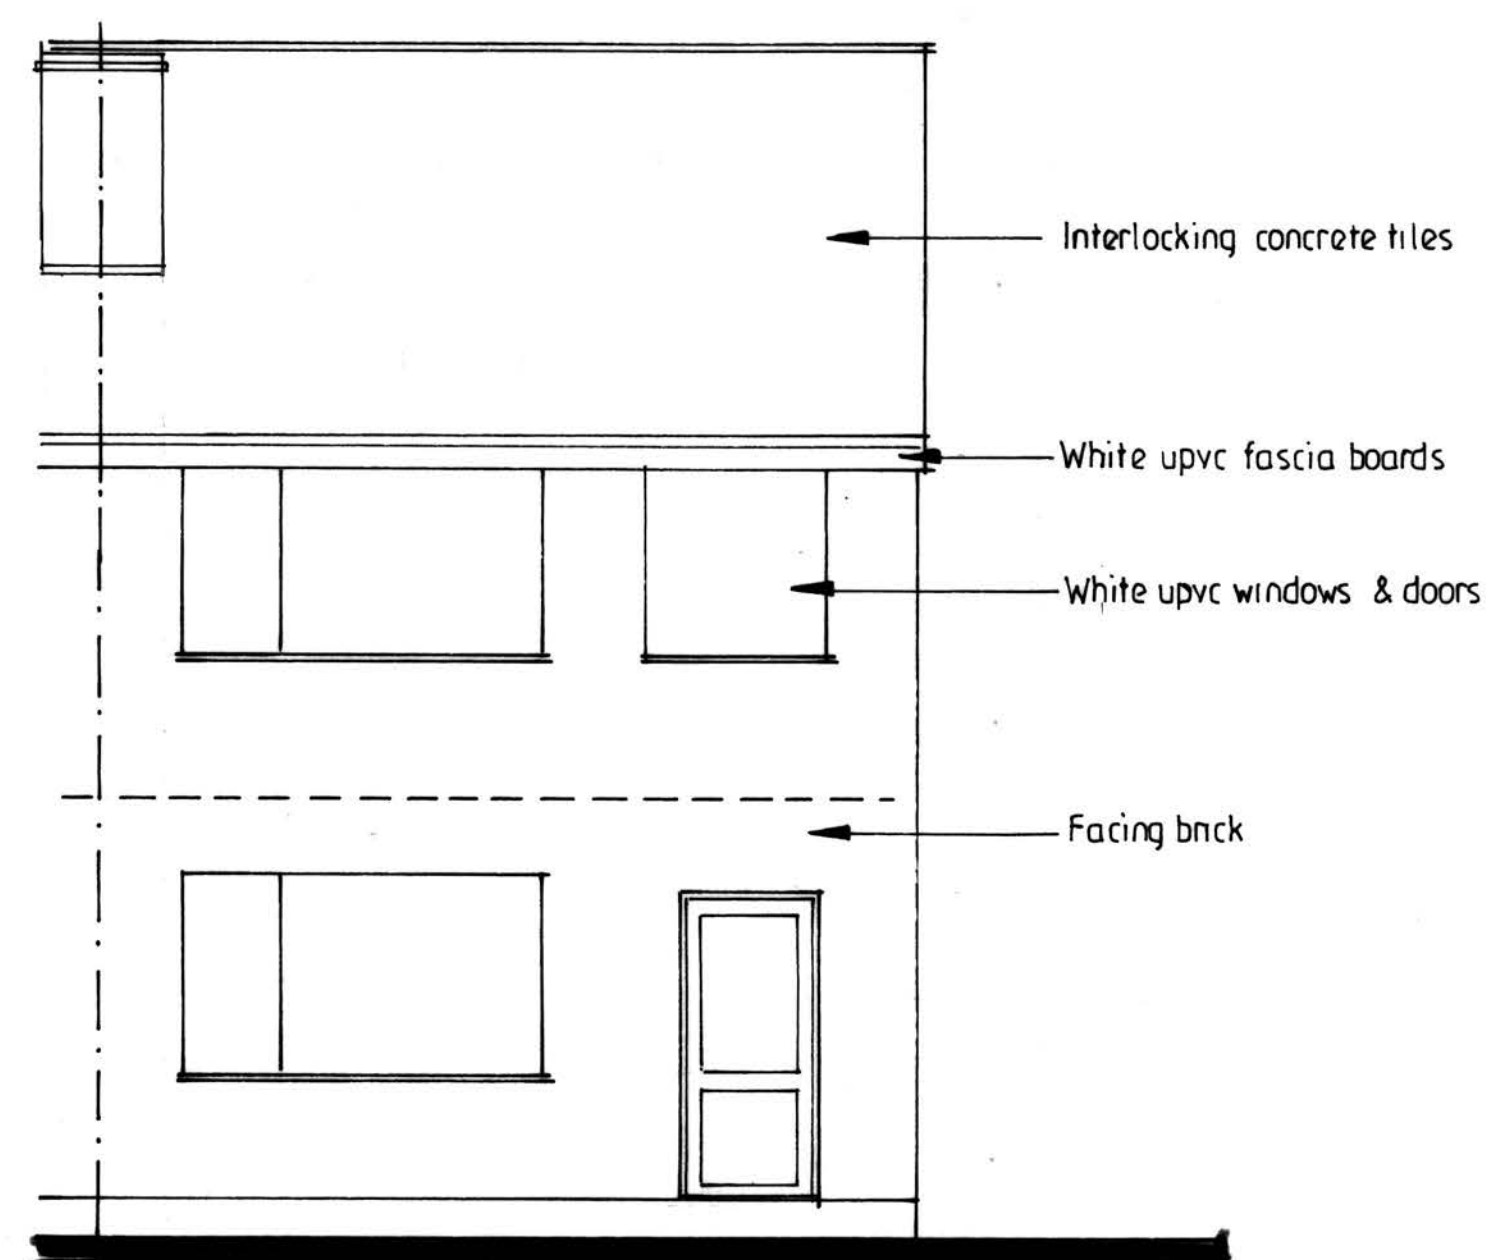

FRONT ELEVATION

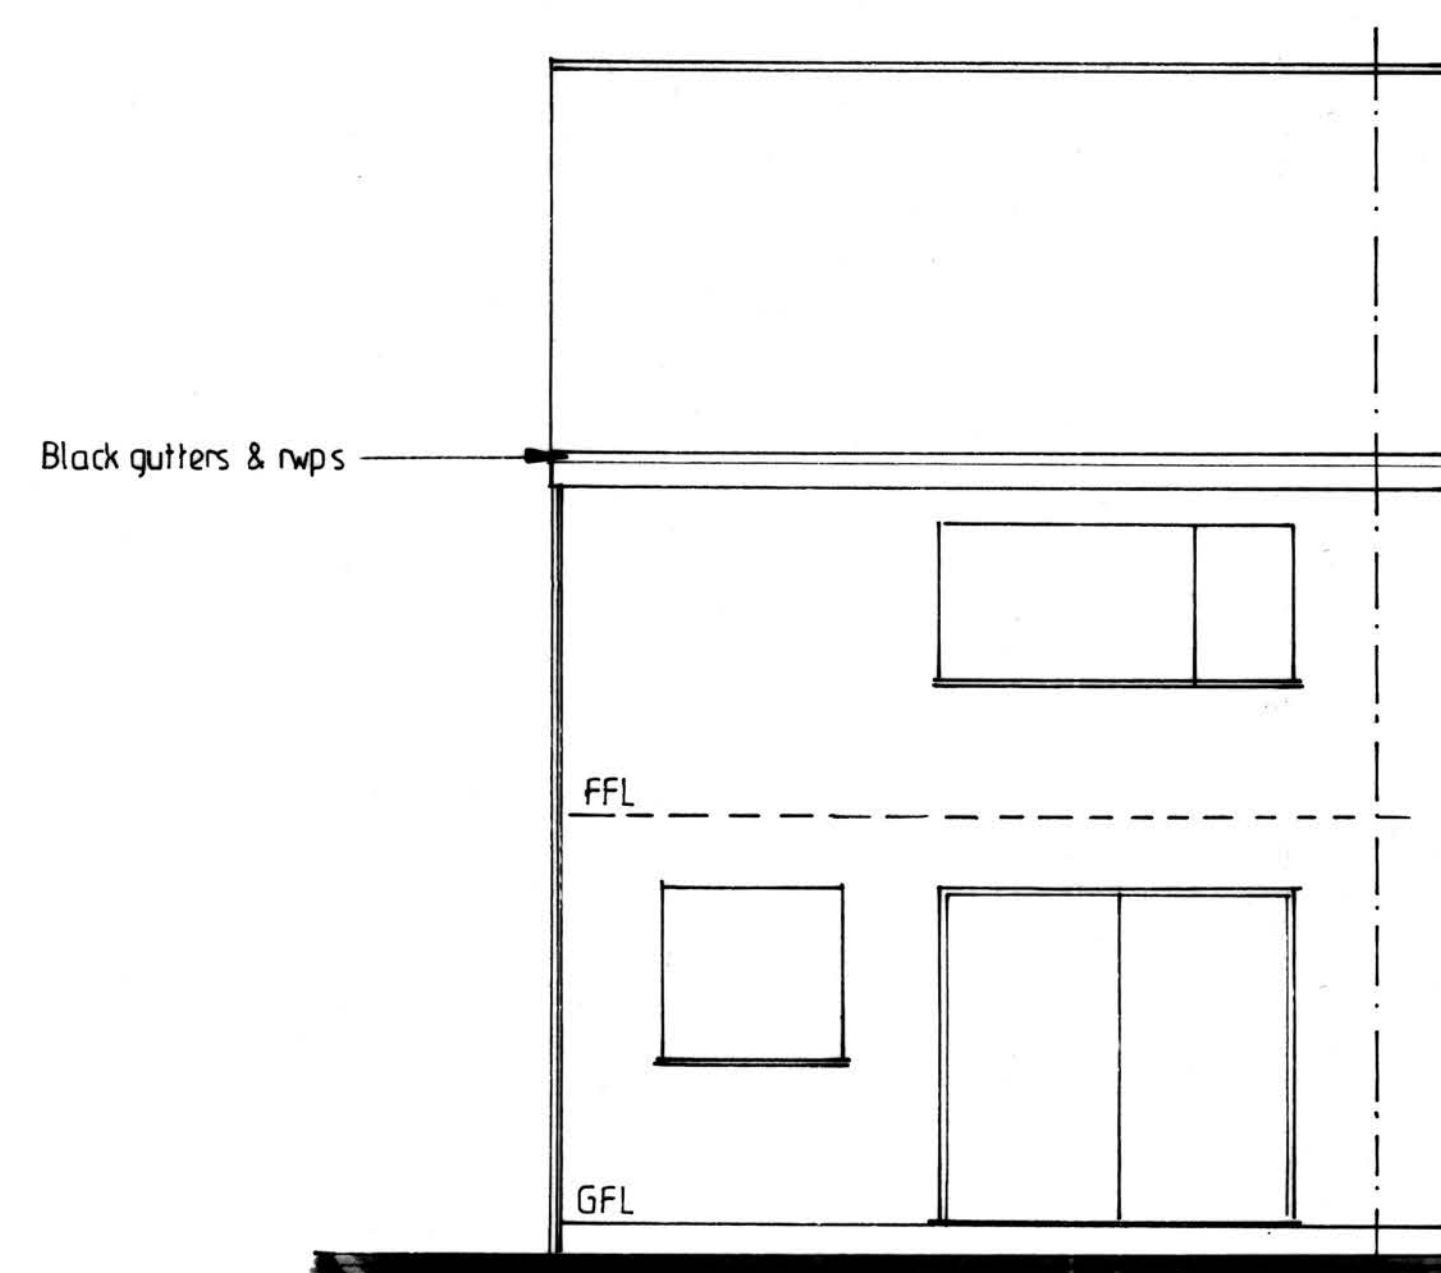

REAR ELEVATION

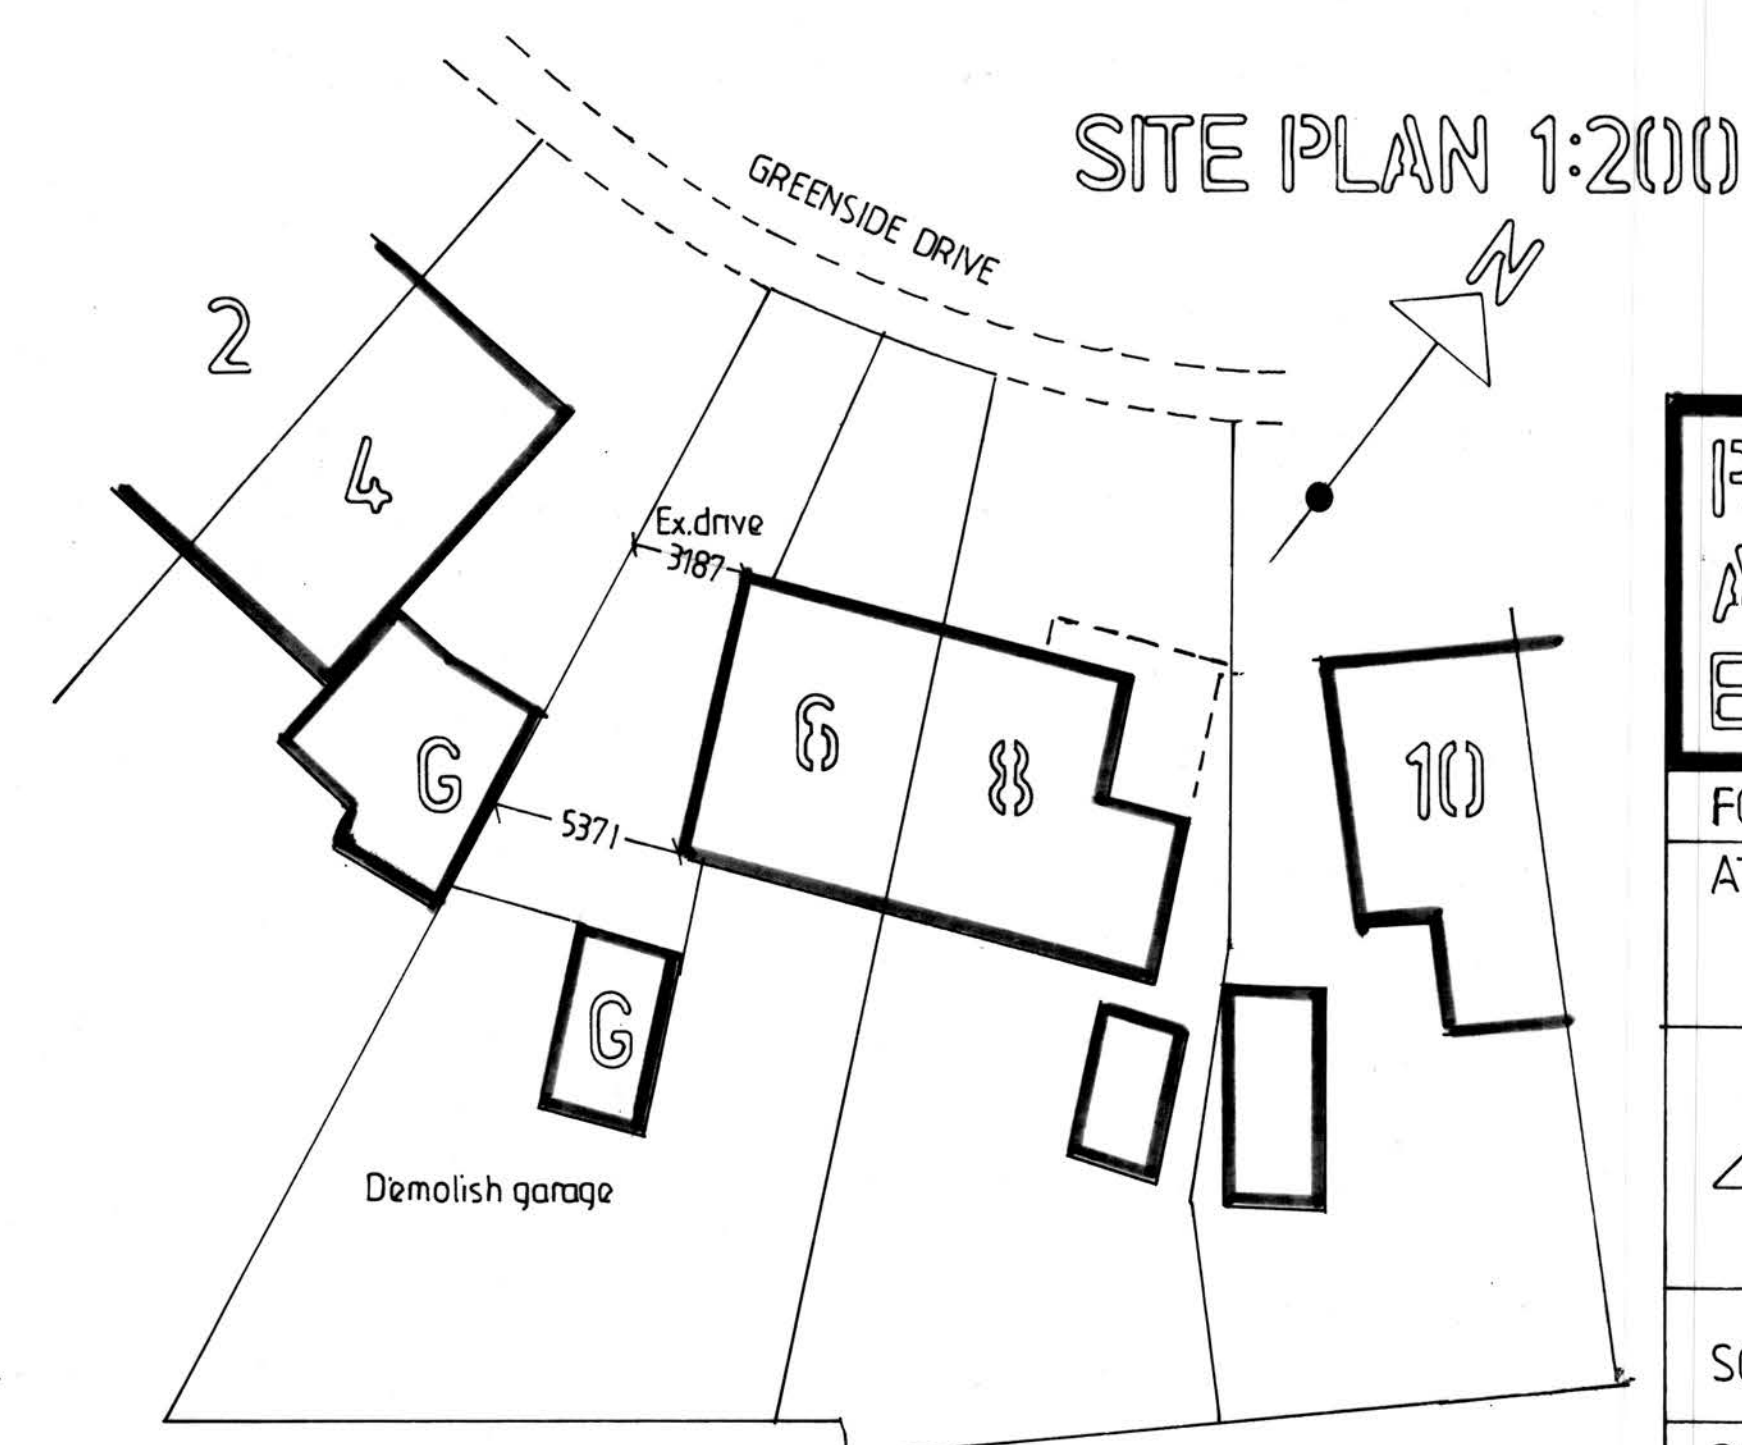

SITE PLAN 1:200



PROPOSED SINGLE AND TWO STOREY EXTENSIONS

FOR MR MARK HAYNES
AT 6 GREENSIDE DRIVE
GREENMOUNT
BL8 4BE

AIDRIAN HUGHES
ARCHITECTURAL SERVICES

SCALE 1:50 1:100
DATE JAN. 2025

DRAWING NO.
1/34/2025