


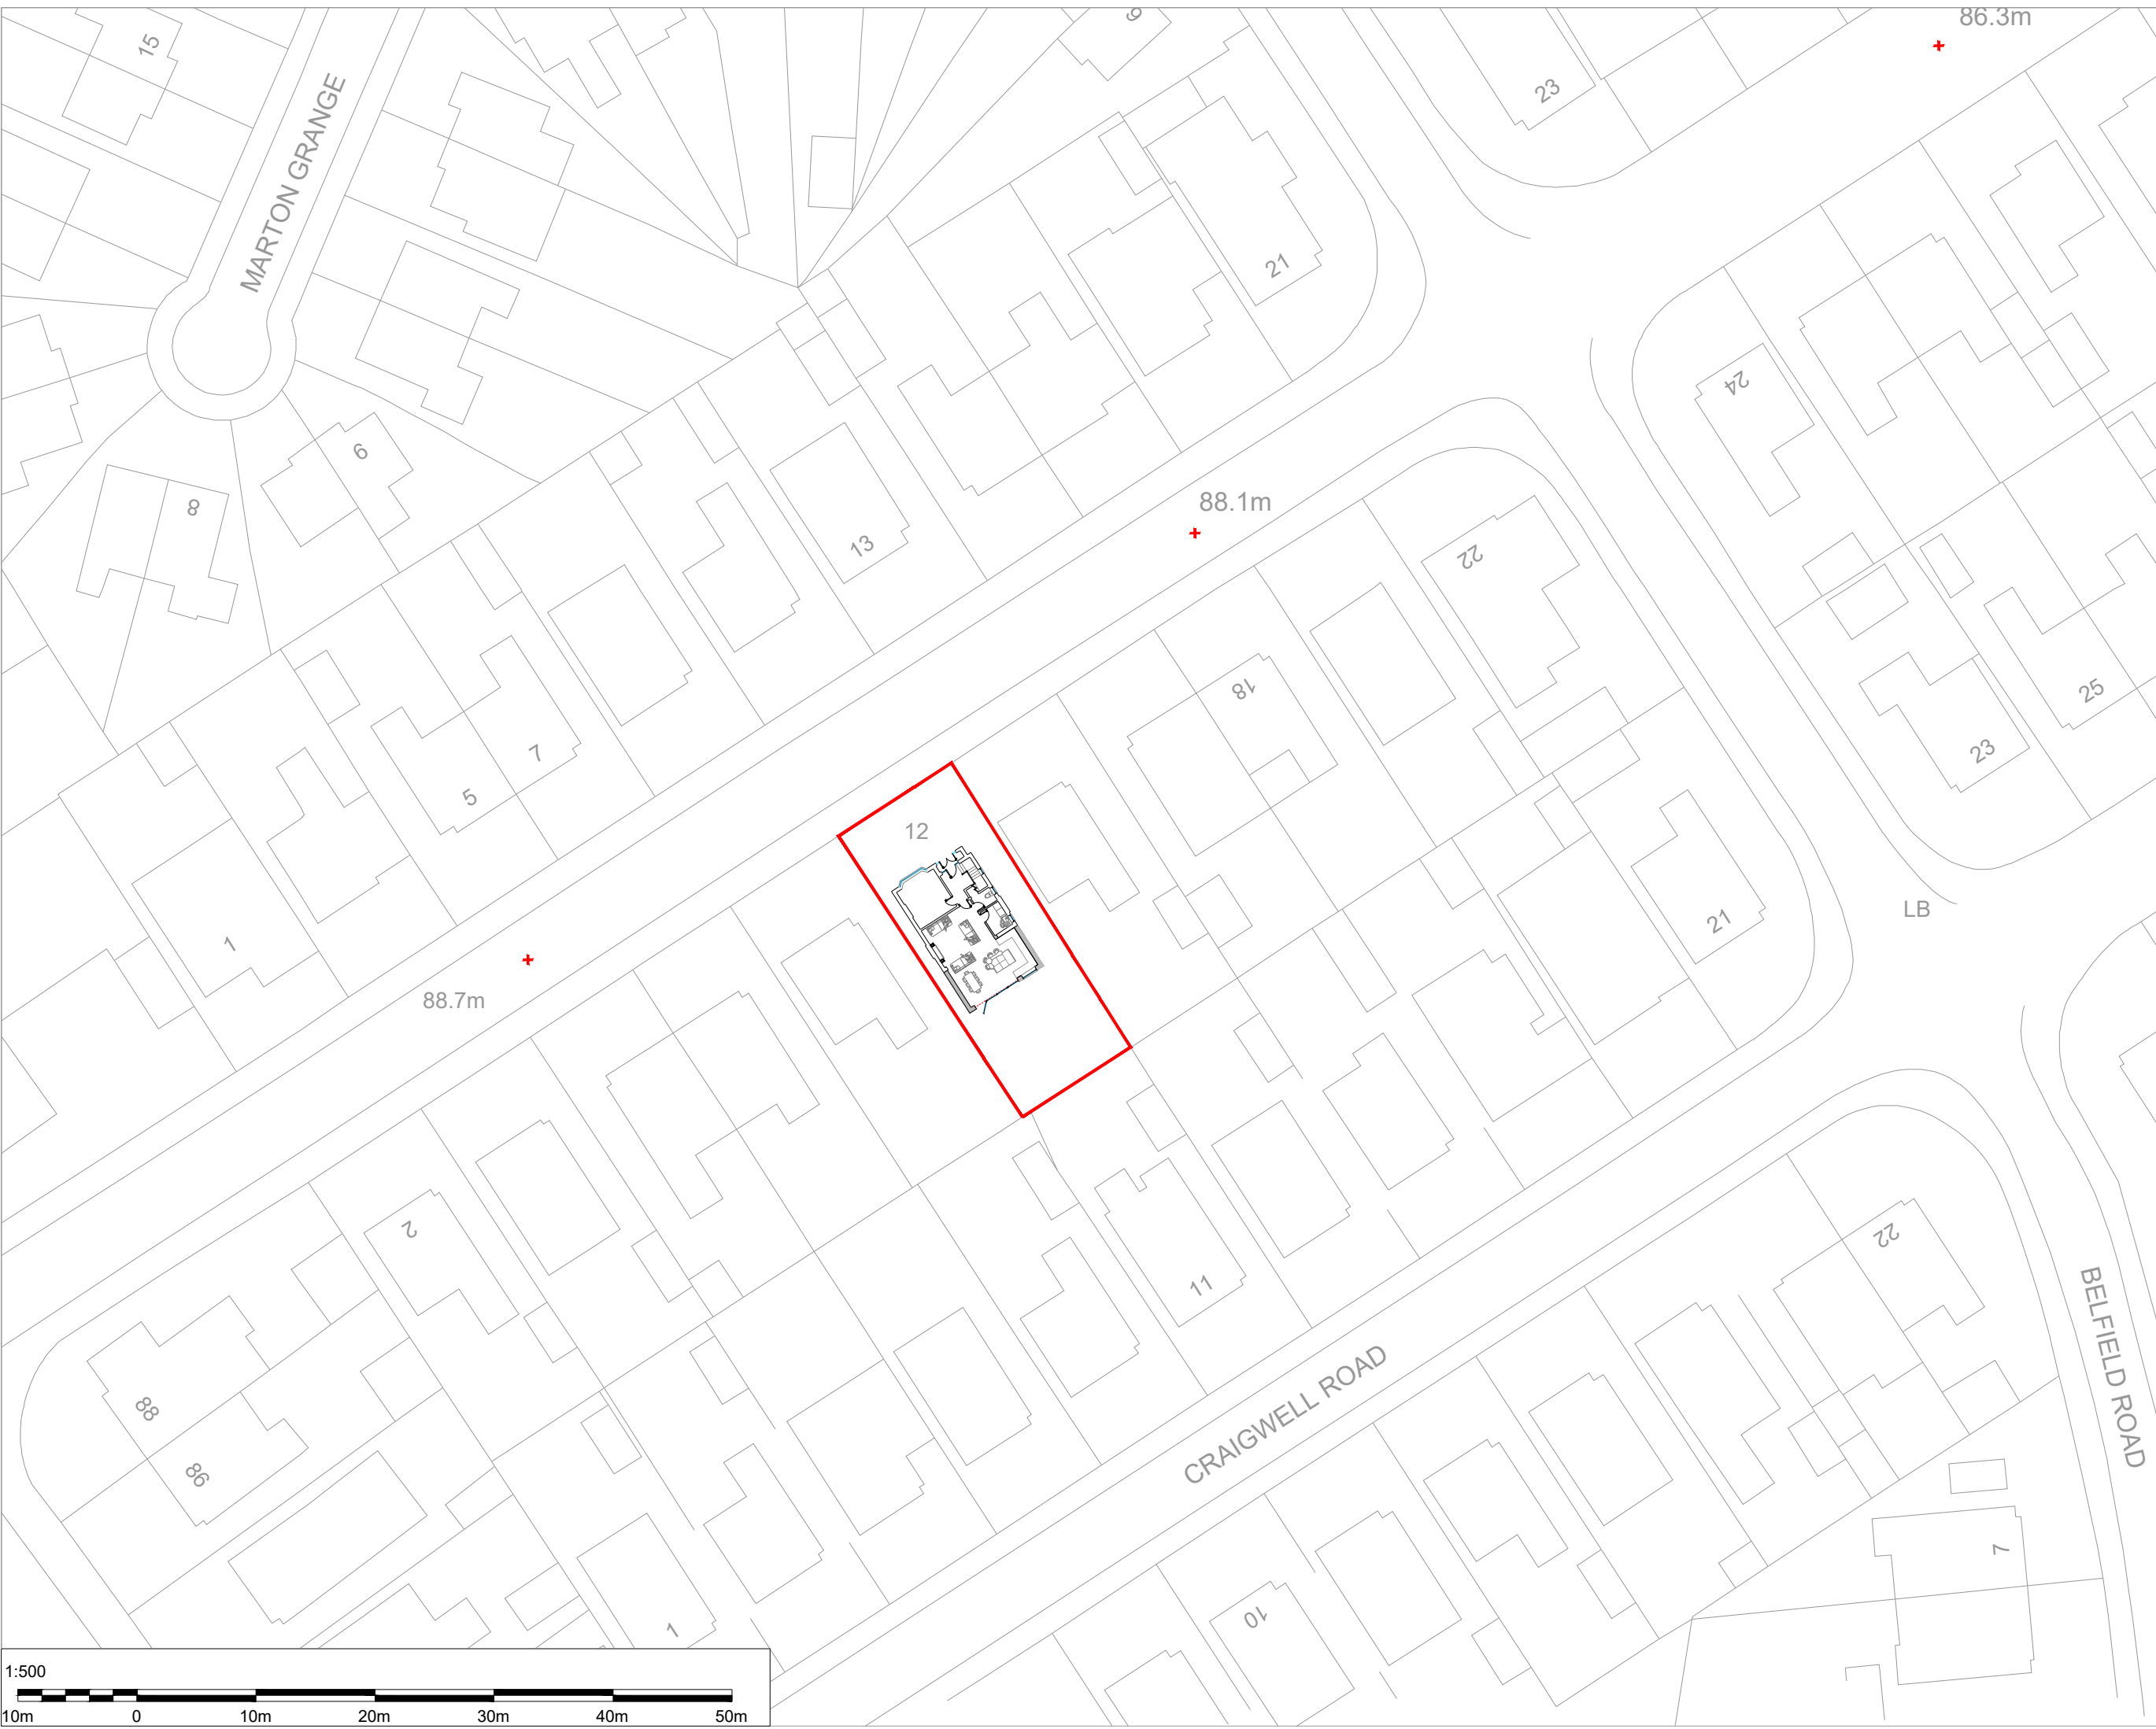

PROJECT REF
25023

DRAWING REF
SITE PLAN

SCALE
1:500 @ A3

DATE
FEB '25

CLIENT
MR A EJDEHAKOSH,
12 WINDSOR ROAD,
PRESTWICH,
M25 0DZ

PROJECT
TWO STOREY REAR EXTENSION
AND INTERNAL REMODELLING

DRAWING TITLE
SITE PLAN

SHEET NOTES

07854 885578
design@platinumarchitecture.co.uk
www.platinumarchitecture.co.uk

6 Derwent Avenue | Timperley | Altrincham | WA15 7JB

ISSUED FOR CLIENT COMMENT

03.03.2025

07854 885578
design@platinumarchitecture.co.uk
www.platinumarchitecture.co.uk

6 Derwent Avenue | Timperley | Altrincham | WA15 7JB