




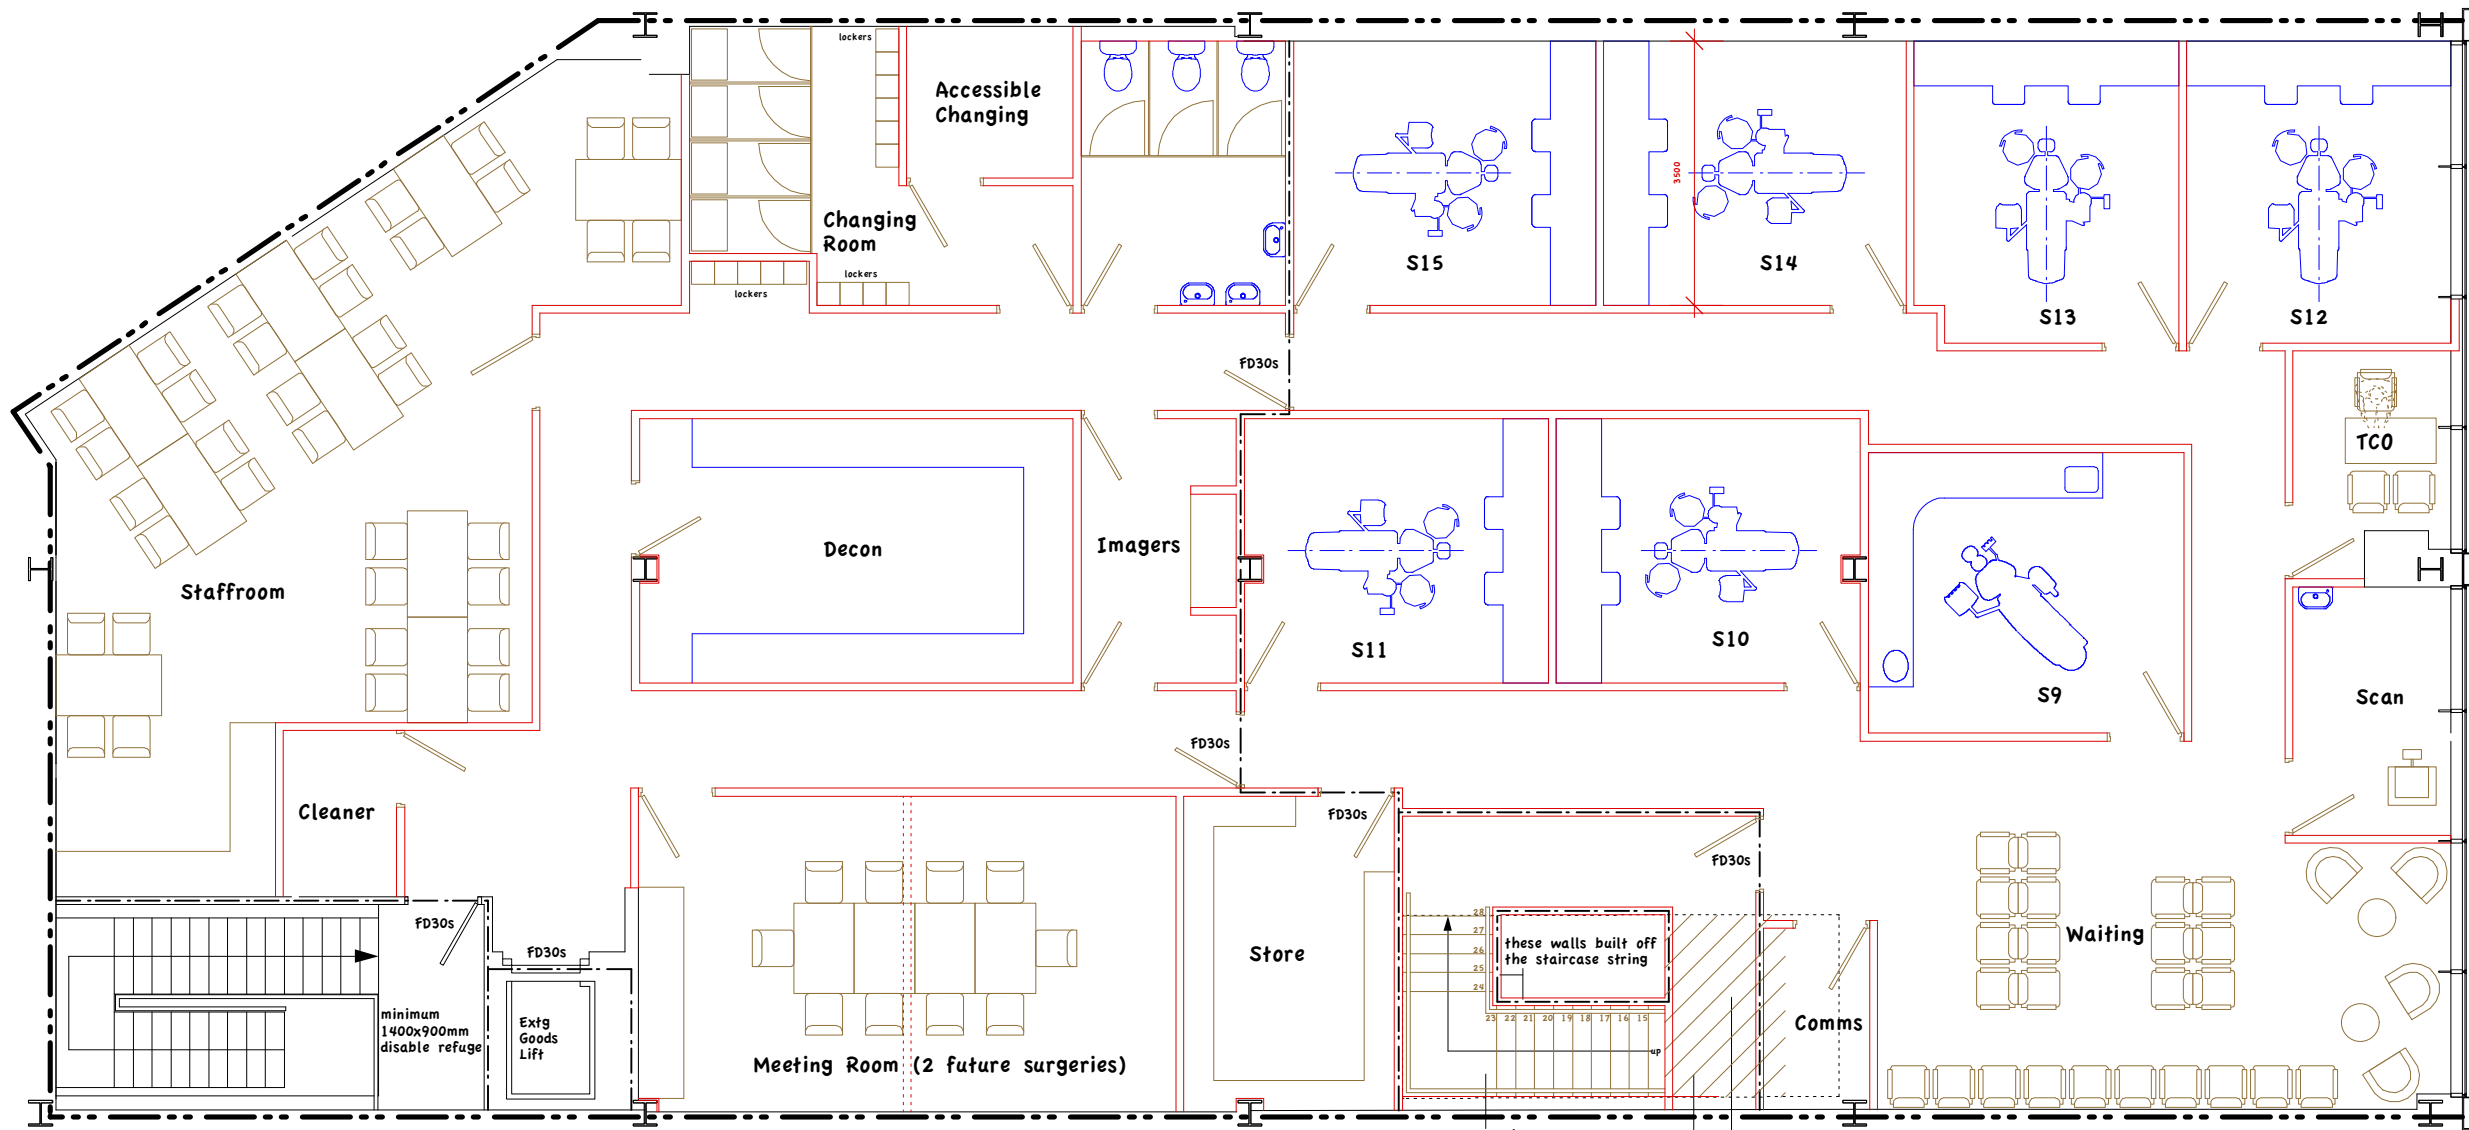

First Floor Plan

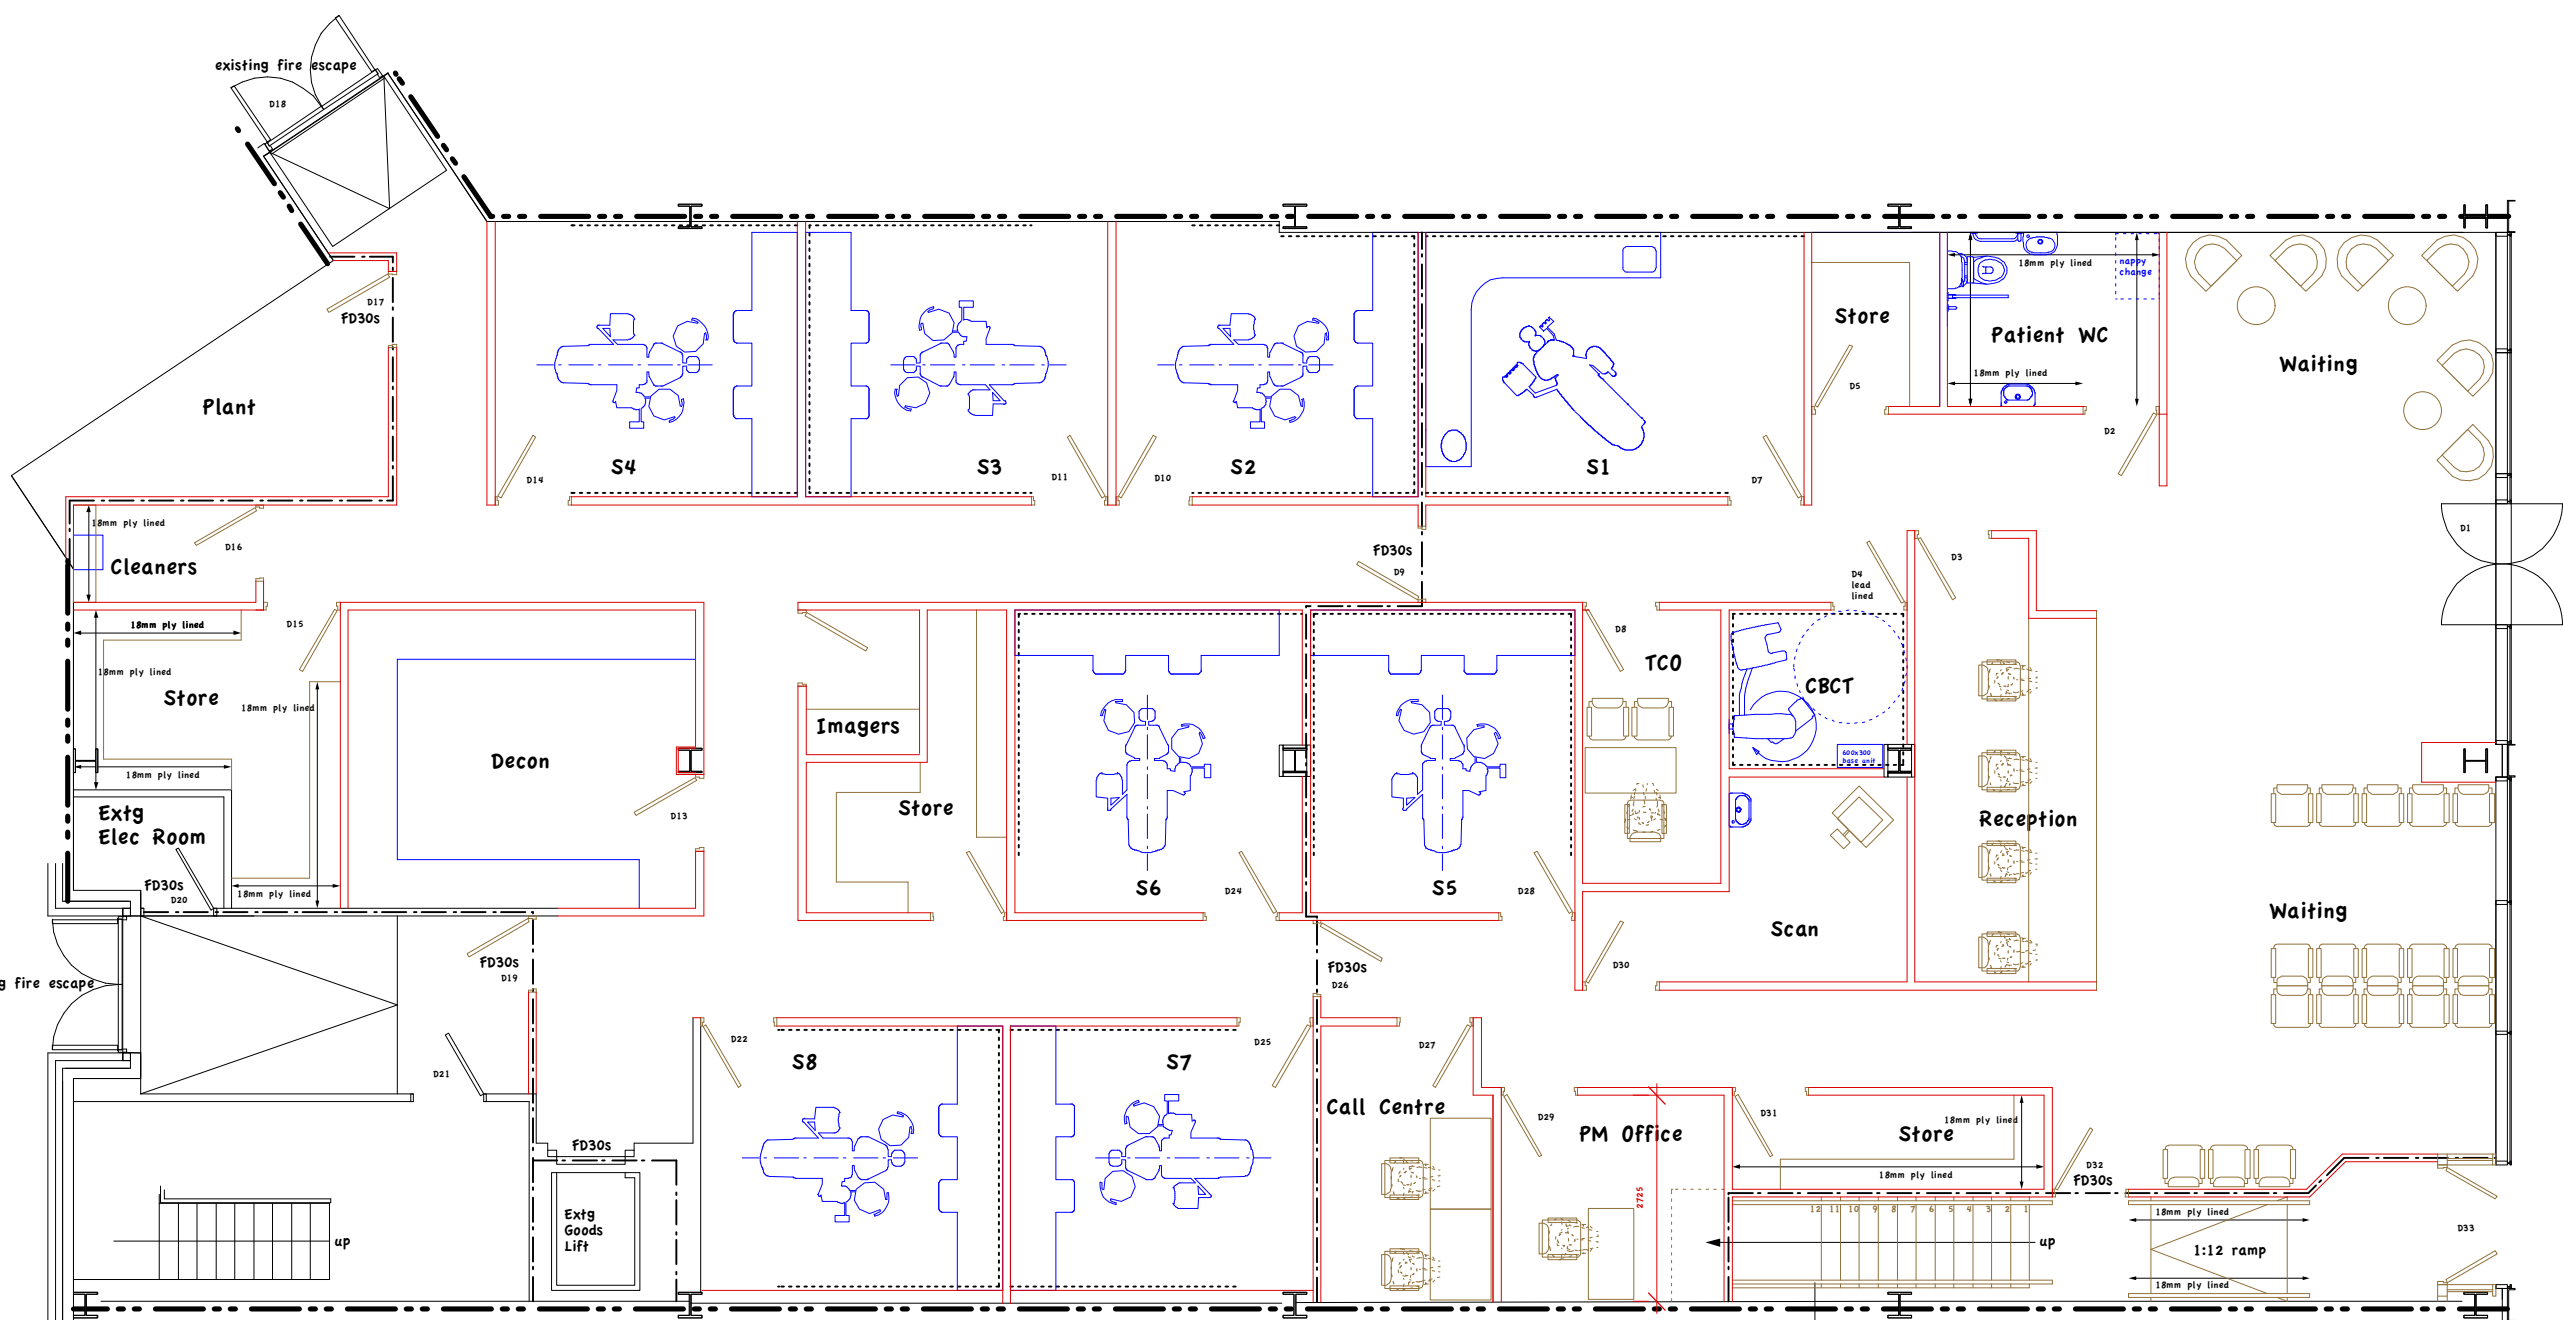

Ground Floor Plan

 

{my}dentistTM
helping the nation smile

project The Rock, Bury			
drawing Proposed Floor Plans			
dwg no. xxx.02		scale 1:100@A2	
date Jan 25		drawn by Noel	
preliminary		approval	planning
tender	☒	construction	as built
 PETER LITTLEWOOD ASSOCIATES LTD 1 Brock Drive, Cheadle Hulme, Cheadle, Cheshire, SK8 6LP T 0161 485 4964 E peter@peterlittlewood.com			

under the B17 conditions of engagement the copyright in all drawings specifications and documents prepared by the designer and in the work executed from them shall remain the property of the designer unless otherwise agreed. Do not scale from the drawing. Work to figured dimensions. Check all dimensions on site. In event of any discrepancy, refer to the designer.