
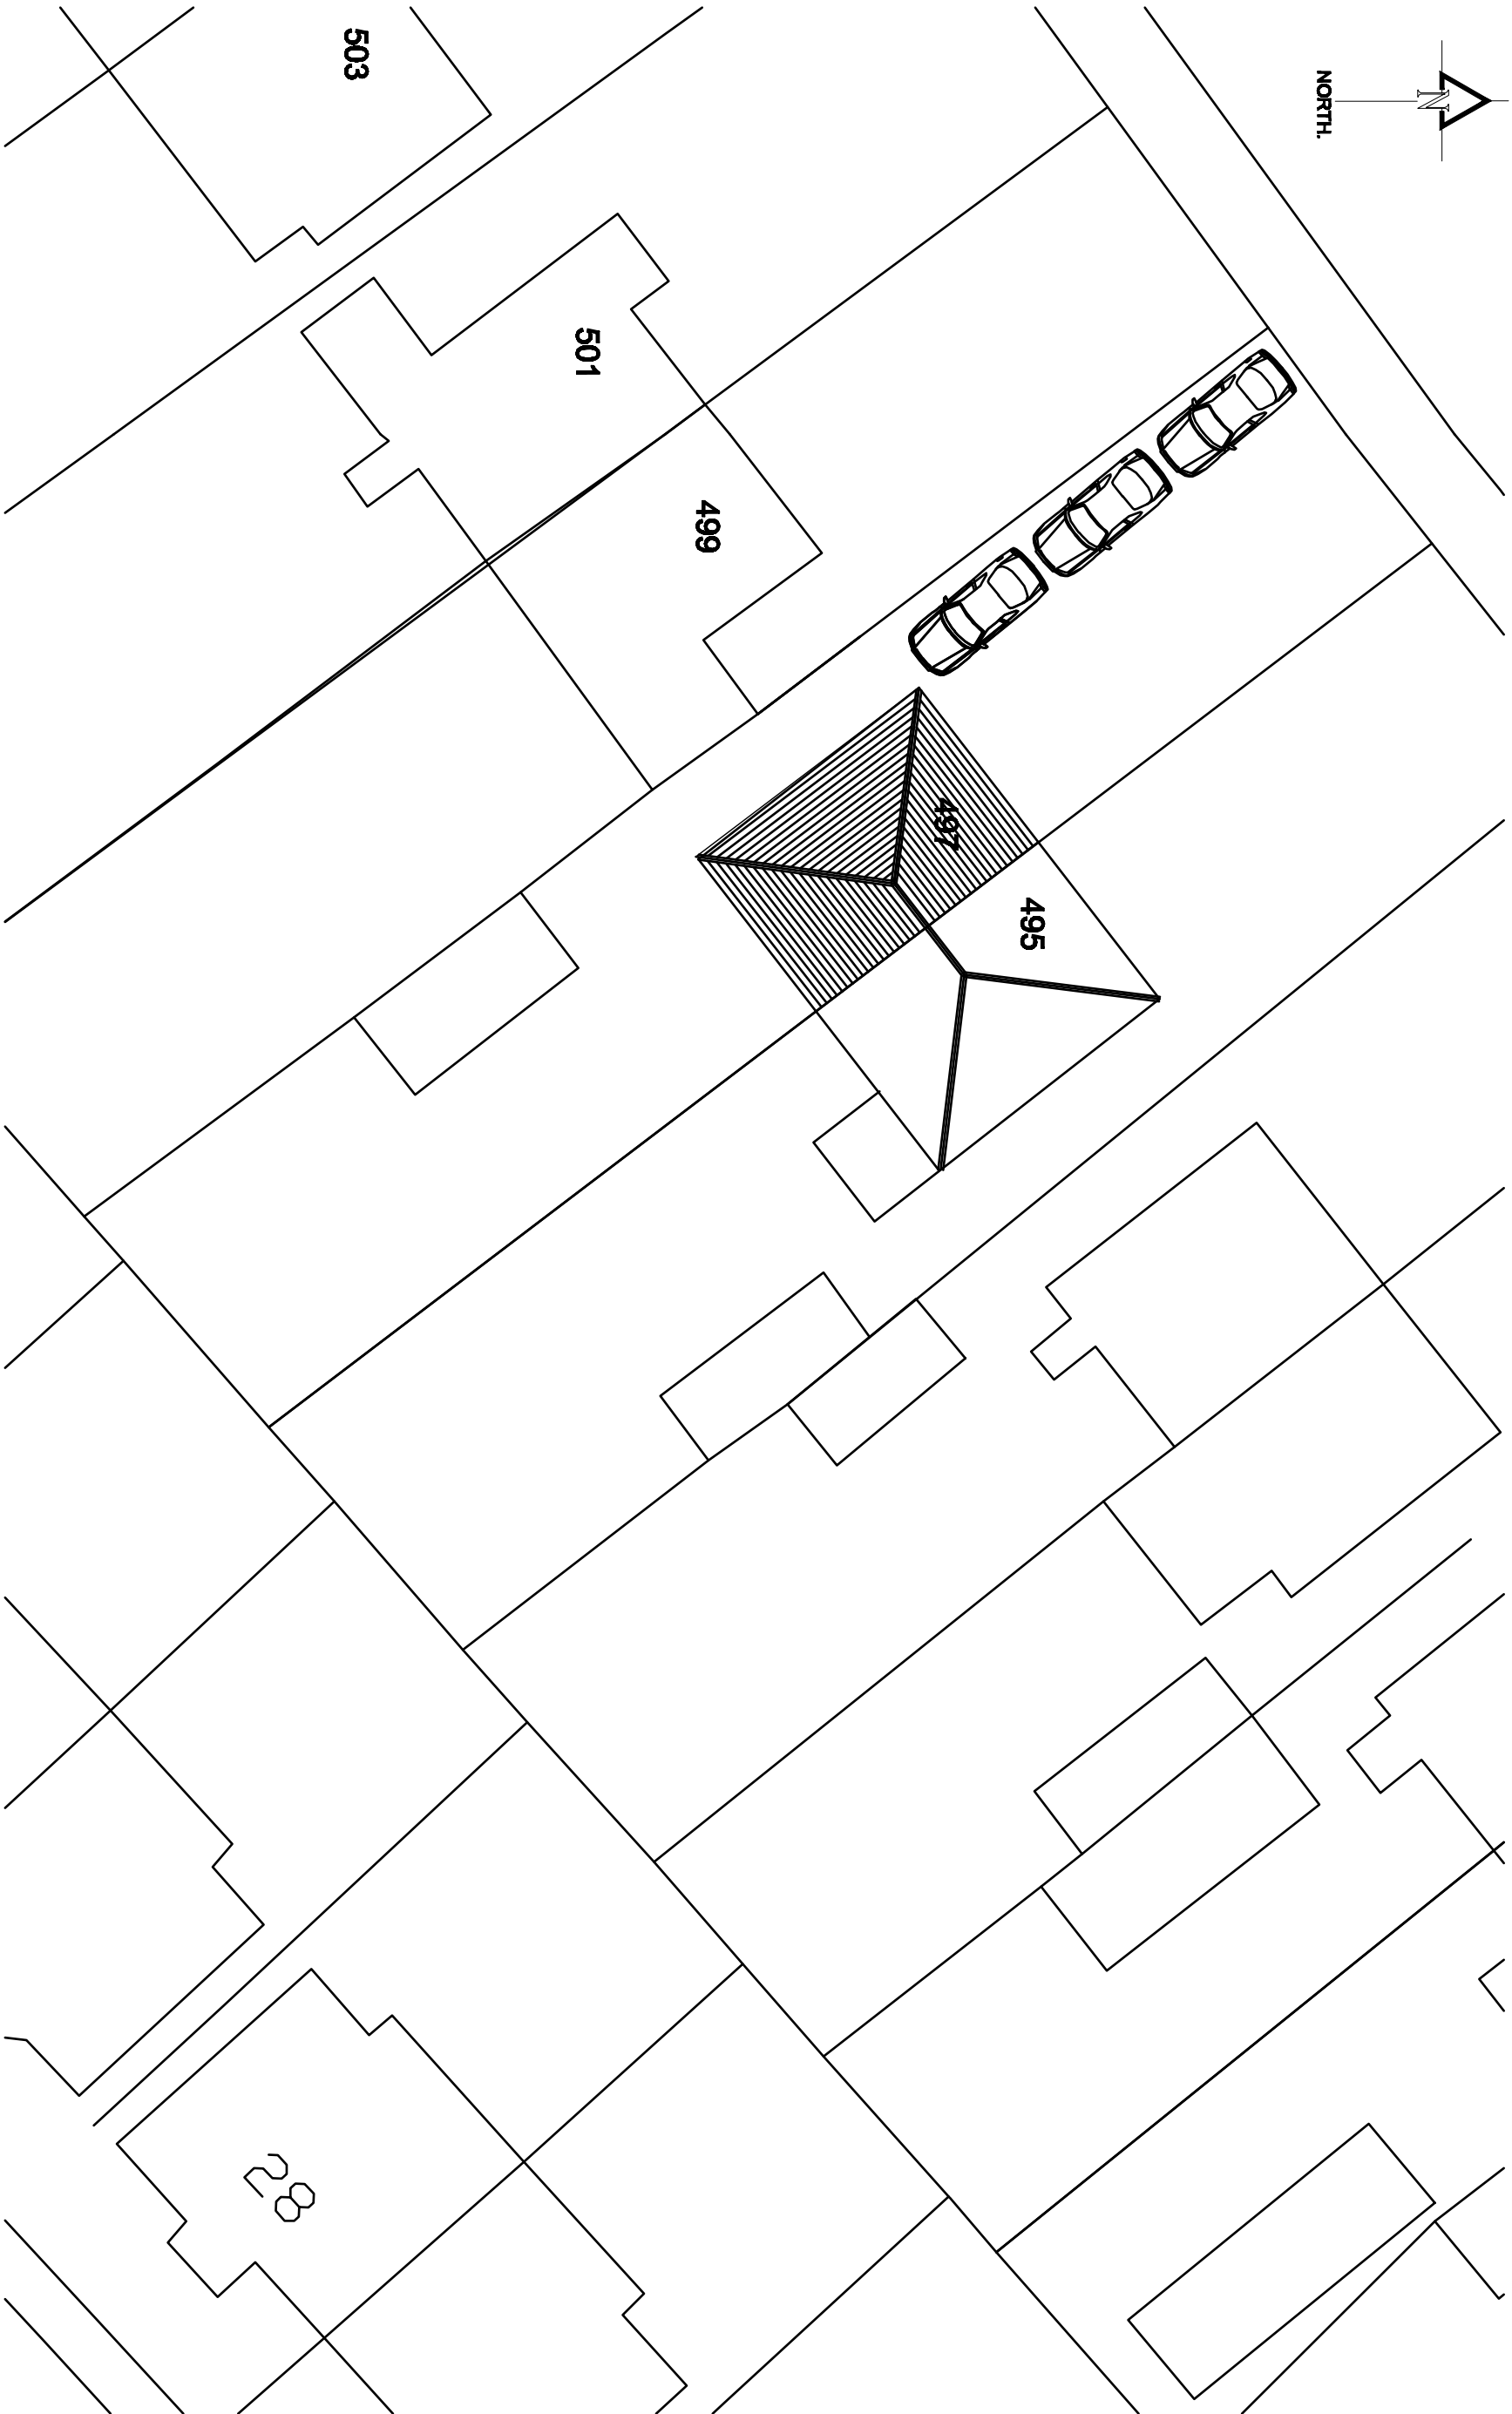


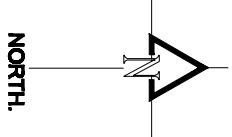

EXISTING SITE PLAN.

|           |                                                                                    |                                                    |                                                         |   |
|-----------|------------------------------------------------------------------------------------|----------------------------------------------------|---------------------------------------------------------|---|
| Revision. | Title :<br>PROPOSED TWO STOREY SIDE EXTENSION<br>AND SINGLE STOREY REAR EXTENSION. | Project :<br>497, BOLTON ROAD,<br>BURY,<br>BL9 2DU | MTC Designs<br>Scale: 1:200 @ A3<br>Date: January 2024. | 31 Edend Drive Bolton BL3 6TB<br>T: 01204 418714, M: 0776828914<br>Email: info@mtcdesigns.co.uk<br>Drawing No: P05 |
|-----------|------------------------------------------------------------------------------------|----------------------------------------------------|---------------------------------------------------------|---|